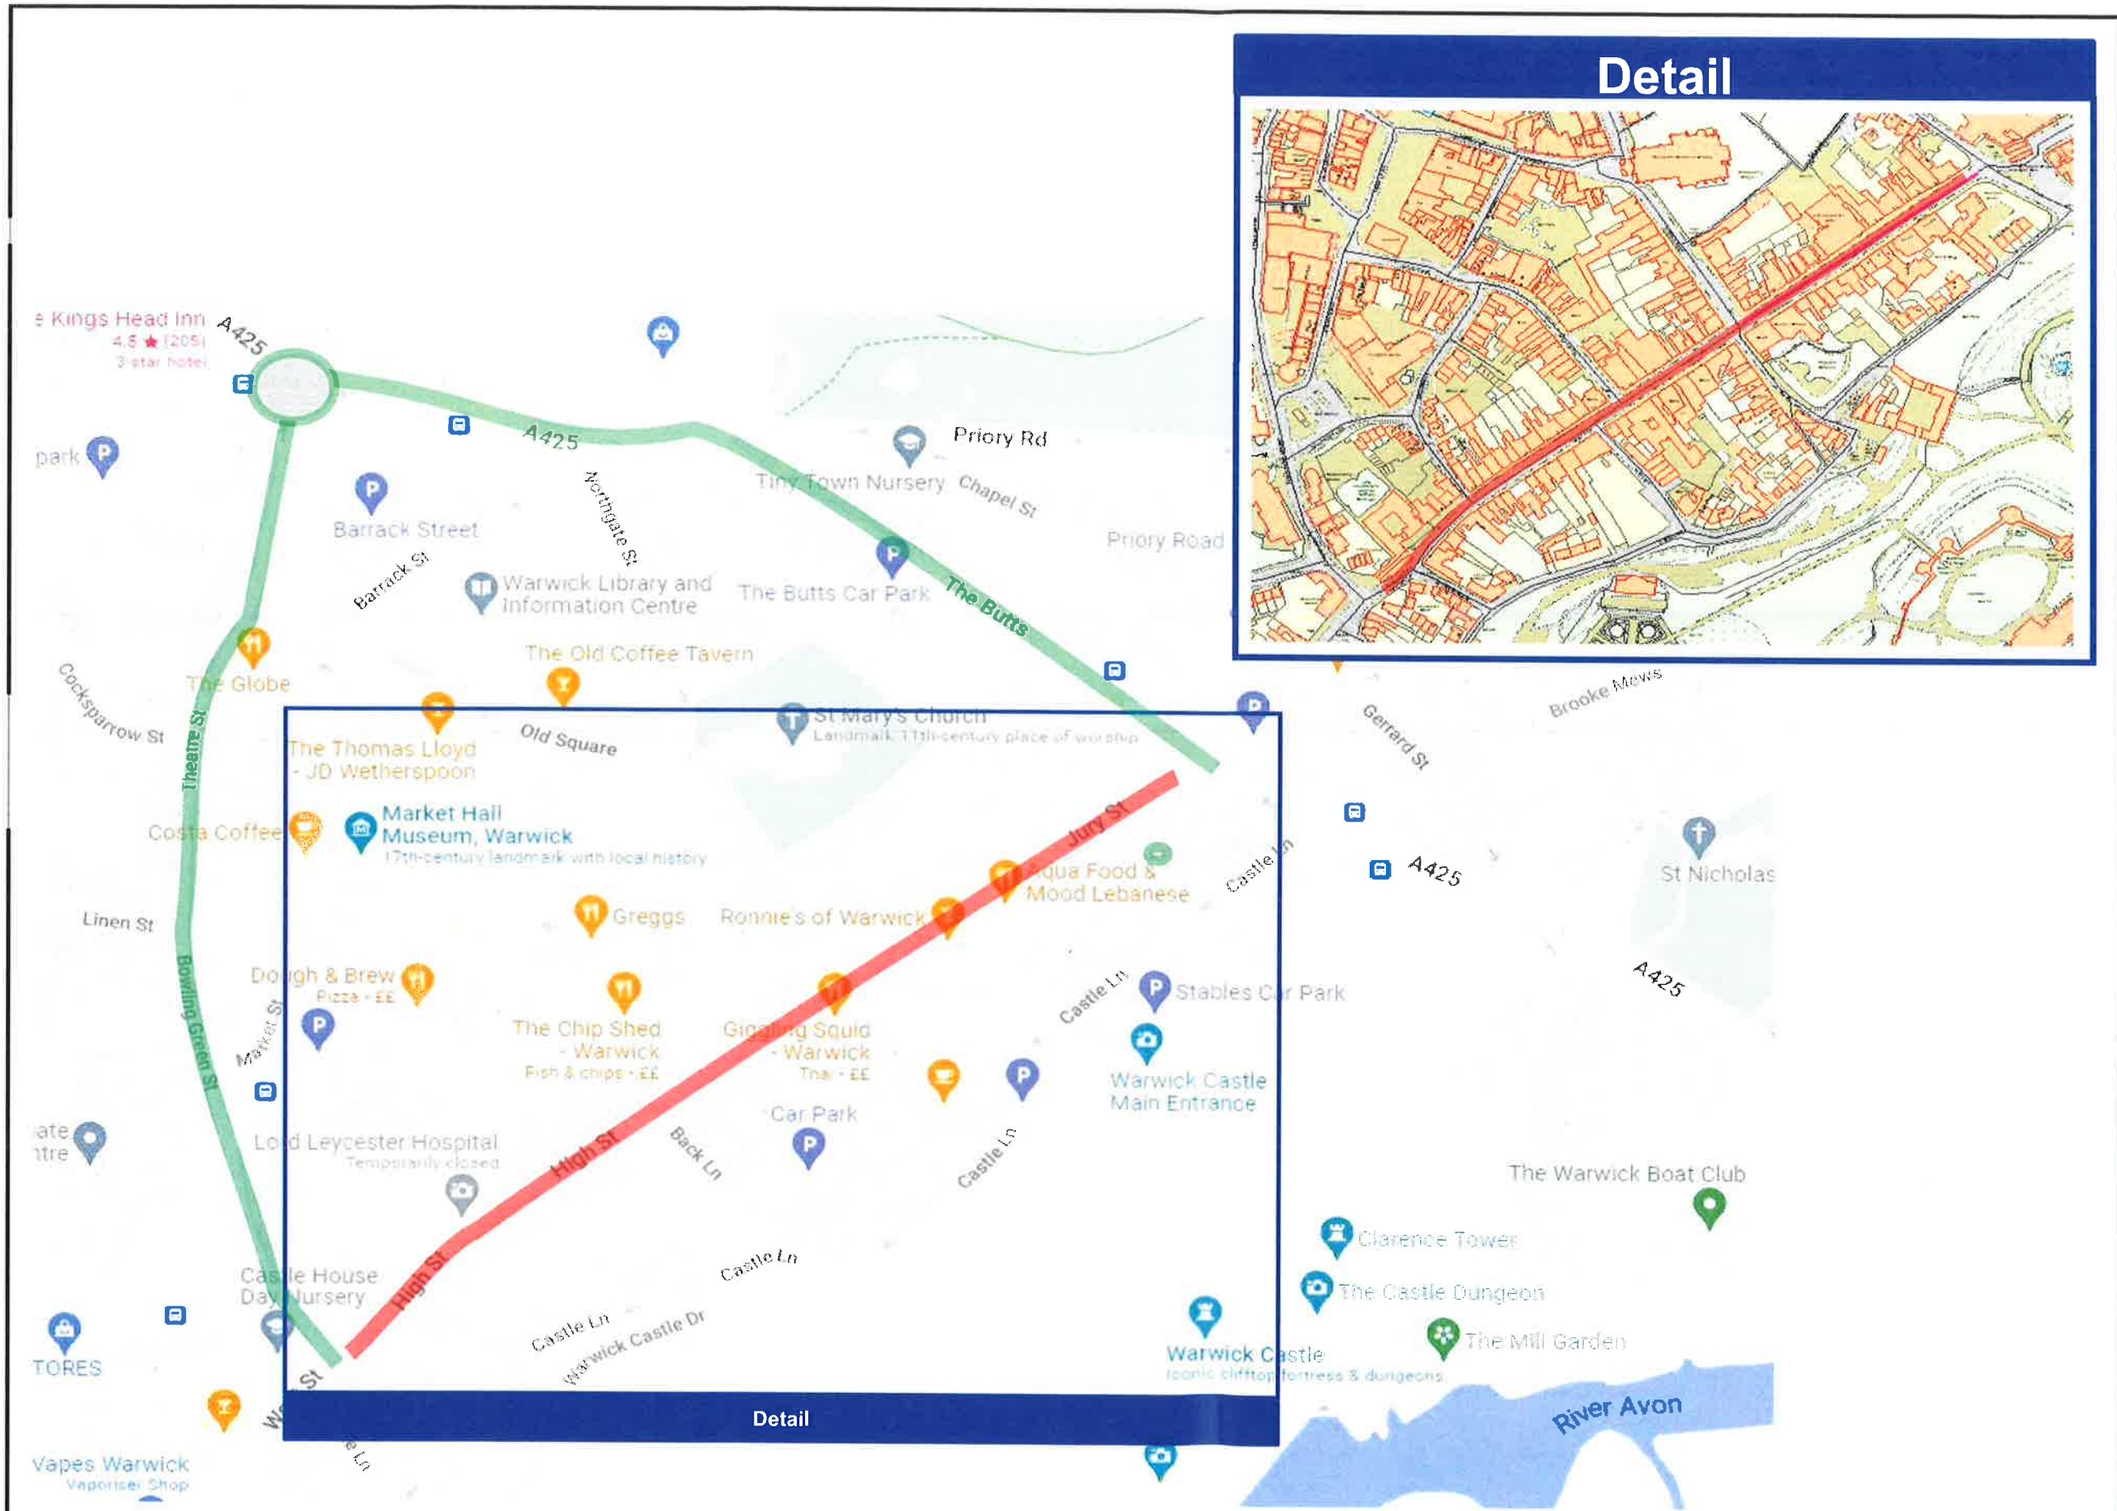

Diversion Route Overview

Limit of Road Closure

Additional restriction *(where required)*

Diversion Route

Site Plan Index

Diversion Start *(including Route number)*

Route Diversion *(including Route number)*

Diversion Start *(including Route number)*

Individual Site layouts *(Where provided)*

Standard Detail *(as Plan Detail)*

Diversion Number

1 **Clockwise Route**

2 **Anti-clockwise Route**

3

4

Other Notes

Title	Commonwealth Games, Micro Asphalt	Notes	Route Plan Jury St only
Drawn By	AEJ Chapman		
Date	30-May-22	Issue	
Drw No.	CWG22RCD	2-1	