
If this drawing has been printed or converted to pdf format it may no longer be at true scale. It is the recipient's responsibility to confirm its accuracy before use.

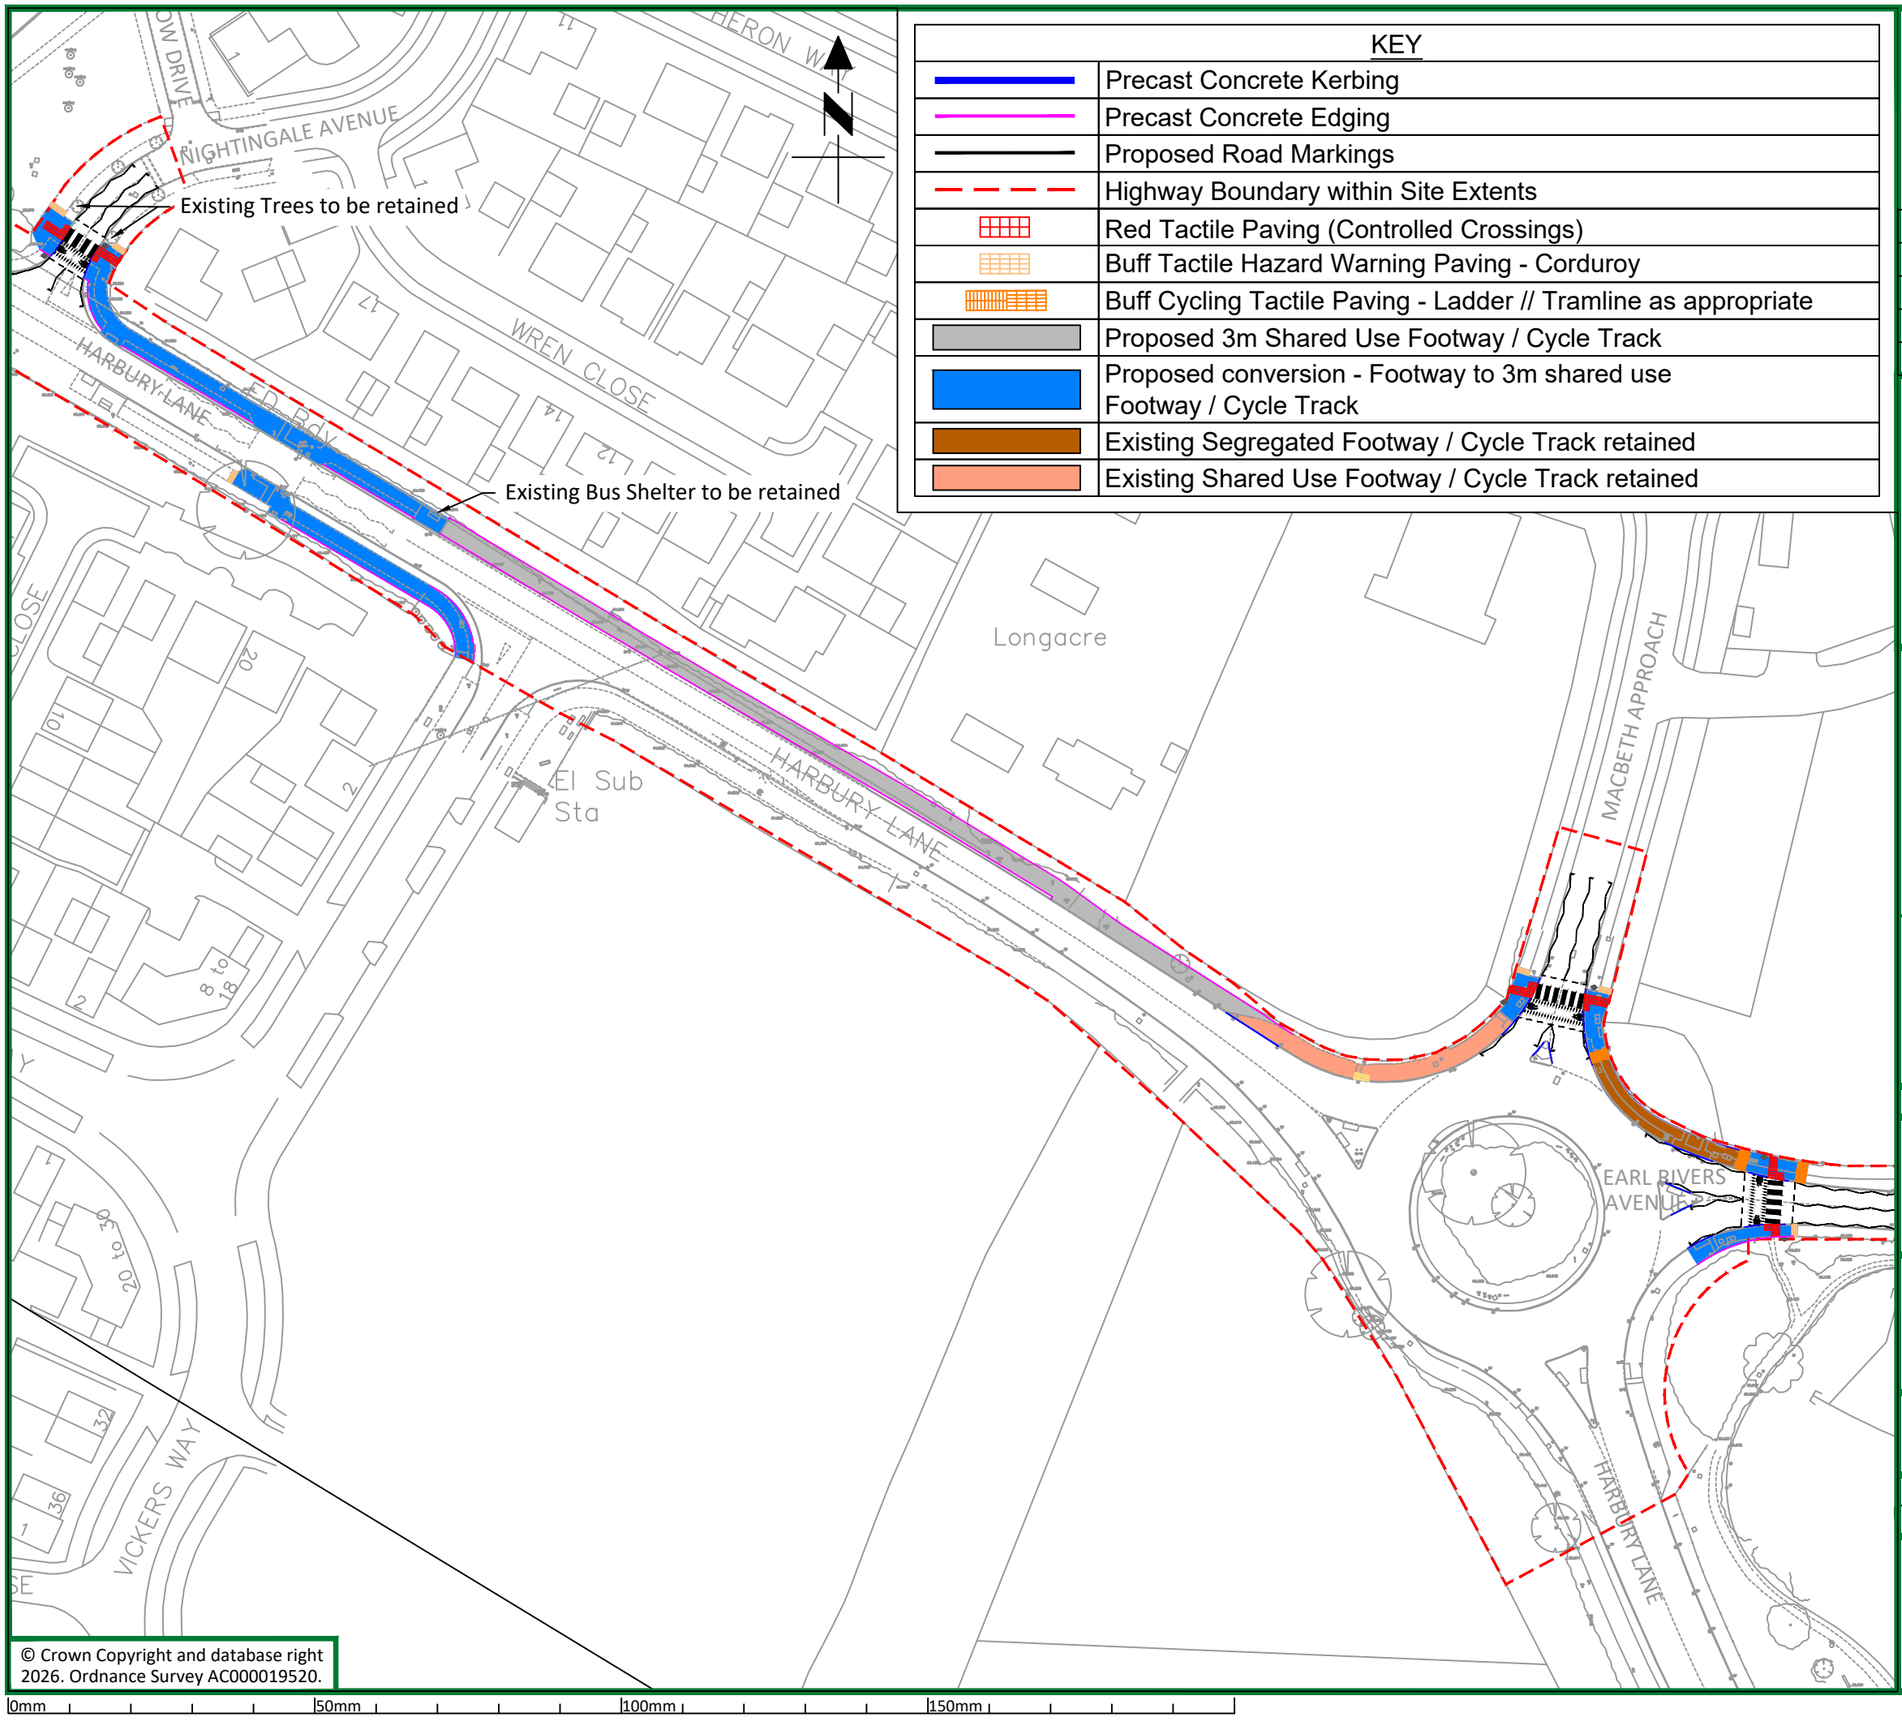

KEY	
	Precast Concrete Kerbing
	Precast Concrete Edging
	Proposed Road Markings
	Highway Boundary within Site Extents
	Red Tactile Paving (Controlled Crossings)
	Buff Tactile Hazard Warning Paving - Corduroy
	Buff Cycling Tactile Paving - Ladder // Tramline as appropriate
	Proposed 3m Shared Use Footway / Cycle Track
	Proposed conversion - Footway to 3m shared use Footway / Cycle Track
	Existing Segregated Footway / Cycle Track retained
	Existing Shared Use Footway / Cycle Track retained

REV	DRN	AMENDMENT	DATE
1			

PROJECT PHASE STATUS: **CONCEPT DESIGN COMPLETE**

Drawing Content Status:
FEASIBILITY WORK IN PROGRESS (ILLUSTRATIVE ONLY)

Suitable For:
CONSULTATION, ROAD SAFETY AUDIT RSA-1A, STATUTORY UNDERTAKER C3 ESTIMATES, OPTION ASSESSMENT, PROJECT FUNDING BIDS

PROJECT PROGRESS:

Warwickshire County Council

ENGINEERING DESIGN SERVICES

Engineering Design Services
Highways
Communities Directorate
Shire Hall
Warwick
CV34 4RL
Tel : 01926 410410
Web : www.warwickshire.gov.uk

FS 26655

13/10/2026 09:56:47, EMar6, ISO full bleed A3 (420.00 x 297.00 MM)

PROJECT

C43 Harbury Lane Cycleway
Phase 2

TITLE

Proposed Footway Conversion

Scheme Layout

SCALE	SIZE
1:1000	A3

ORIGINAL BY	EMF	REVISION BY	NA	REVIEWER	CJL
DATE	30/09/2026	DATE	NA	APPROVER	AF

PROJECT	ORIGINATOR	VOL./SERIES	LOCATION
9.2.C43.19	WCC	LDC	ZZ
TYPE	ROLE	NUMBER	REVISION
DR	CH	0001	00

© Crown Copyright and database right 2026. Ordnance Survey AC000019520.

Frame V4.4.0