
If this drawing has been printed or converted to pdf format it may no longer be at true scale. It is the recipient's responsibility to confirm its accuracy before use.

KEY	
	Precast Concrete Kerbing
	Precast Concrete Edging
	Proposed Road Markings
	Highway Boundary within Site Extents
	Red Tactile Paving (Controlled Crossings)
	Buff Tactile Hazard Warning Paving - Corduroy
	Proposed 3m Shared Use Footway / Cycle Track

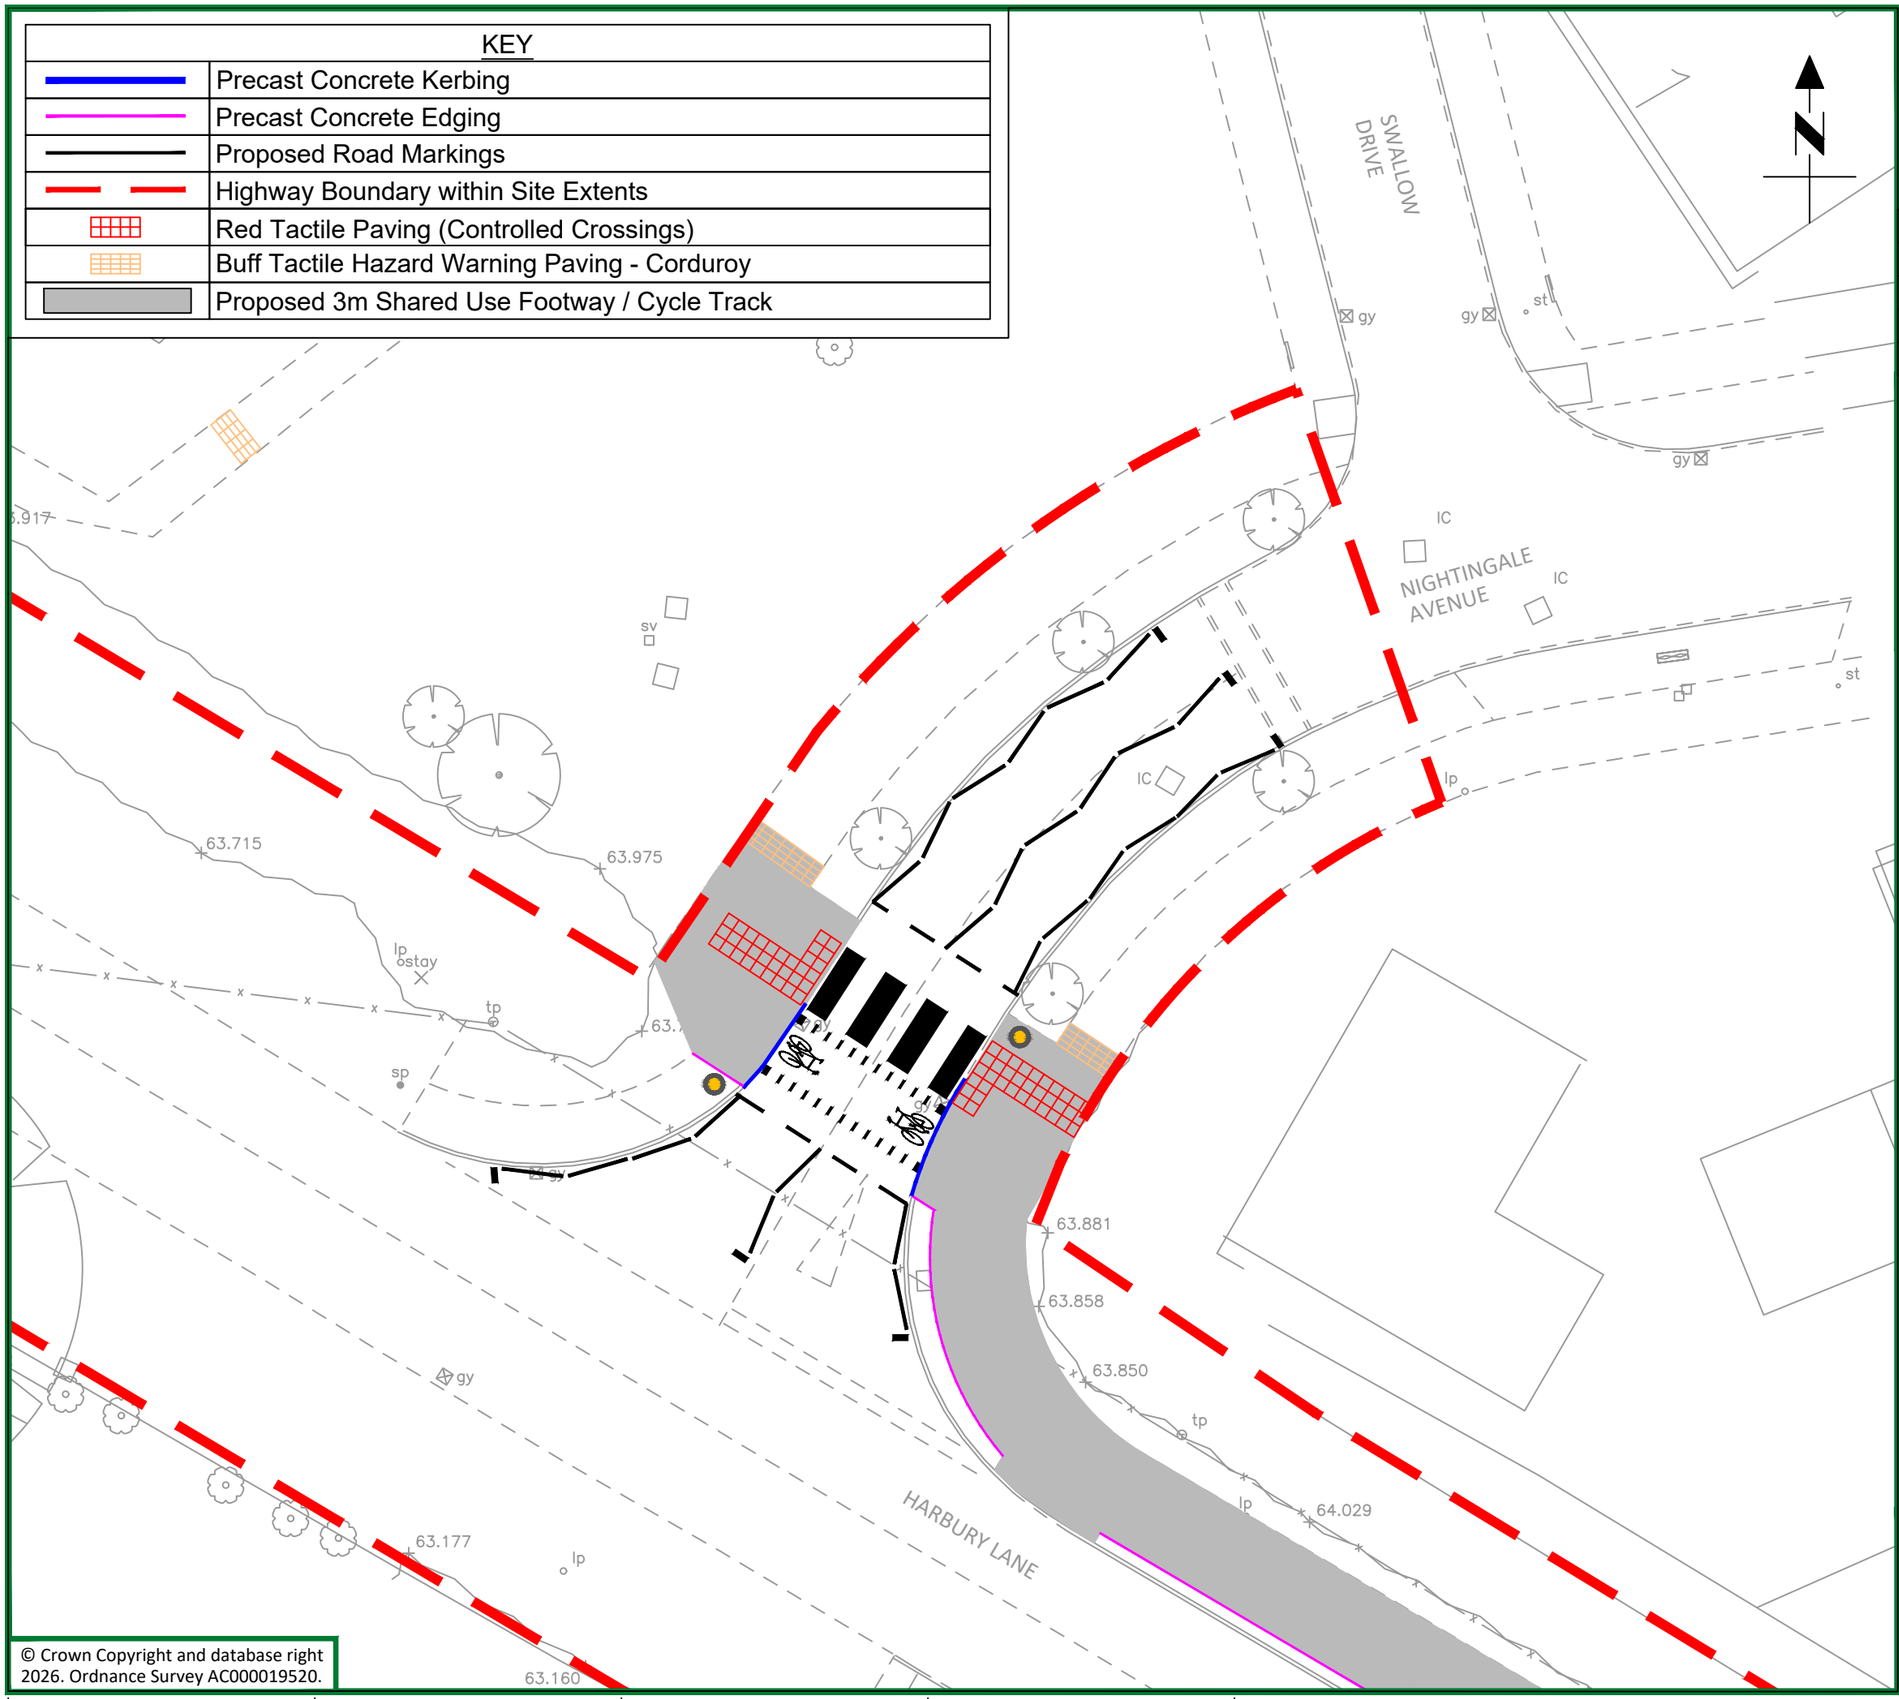

© Crown Copyright and database right 2026. Ordnance Survey AC000019520.

0mm 50mm 100mm 150mm

REV	DRN	AMENDMENT	DATE
1	EMF	EXTENSION AND TITLE/KEY AMENDMENTS	05/08/2026
2	EMF	LAYOUT EXTENT AMENDED	20/10/2026

PROJECT PHASE STATUS: **CONCEPT DESIGN COMPLETE**

Drawing Content Status:
FEASIBILITY WORK IN PROGRESS (ILLUSTRATIVE ONLY)

Suitable For:
CONSULTATION, ROAD SAFETY AUDIT RSA-1A, STATUTORY UNDERTAKER C3 ESTIMATES, OPTION ASSESSMENT, PROJECT FUNDING BIDS

PROJECT PROGRESS:

Warwickshire County Council
ENGINEERING DESIGN SERVICES

Engineering Design Services
Highways
Communities Directorate
Shire Hall
Warwick
CV34 4RL
Tel : 01926 410410
Web : www.warwickshire.gov.uk

FS 26655

20/10/2026 10:29:41, EMar6, ISO full bleed A3 (420.00 x 297.00 MM)

PROJECT
C43 Harbury Lane Cycleway
Phase 2

TITLE
Proposed Controlled Crossing

Nightingale Ave

SCALE	SIZE
1:200	A3

ORIGINAL BY	EMF	REVISION BY	EMF	REVIEWER	CJL
DATE	07/05/2026	DATE	20/10/2026	APPROVER	AF

PROJECT	ORIGINATOR	VOL./SERIES	LOCATION
9.2.C43.19	WCC	LDC	SR1
DR	CH	0001	02
TYPE	ROLE	NUMBER	REVISION

Frame V4.4.0