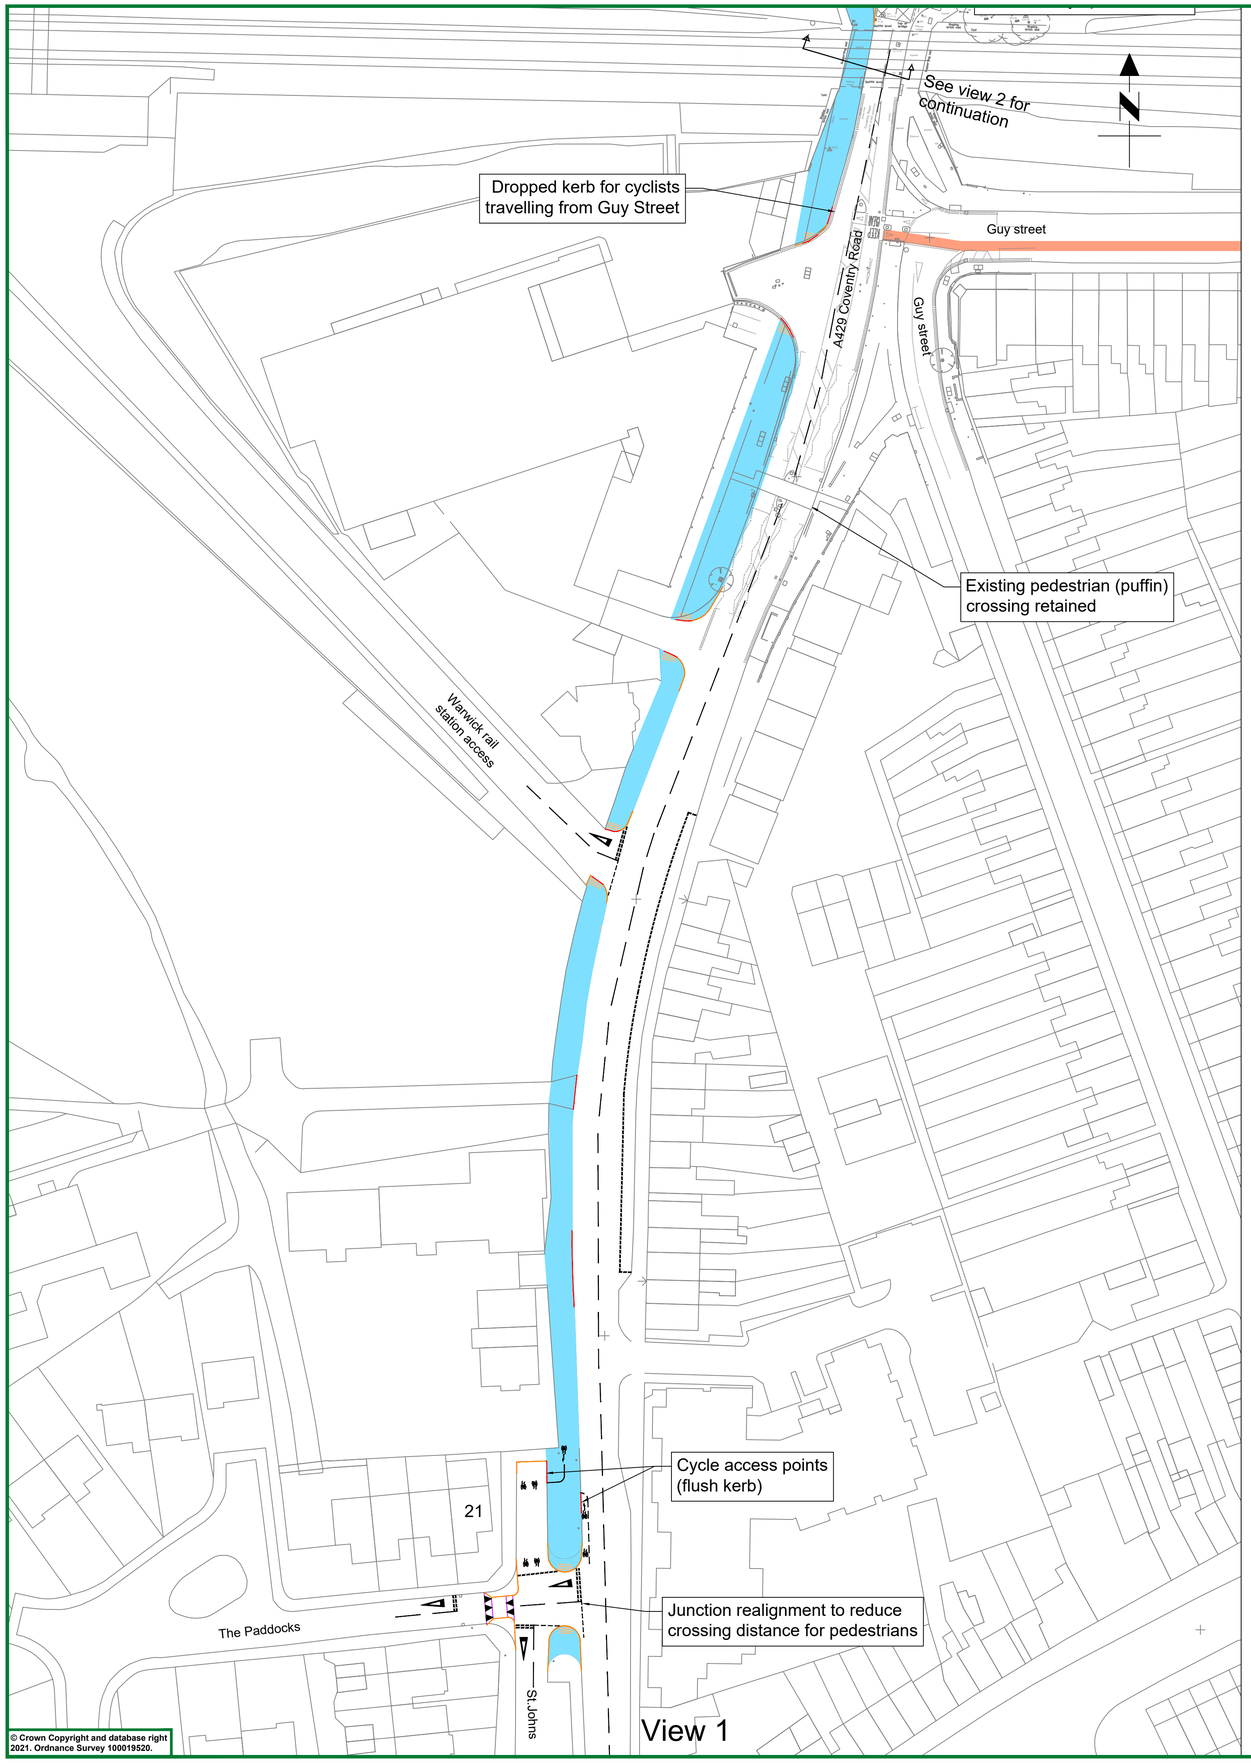

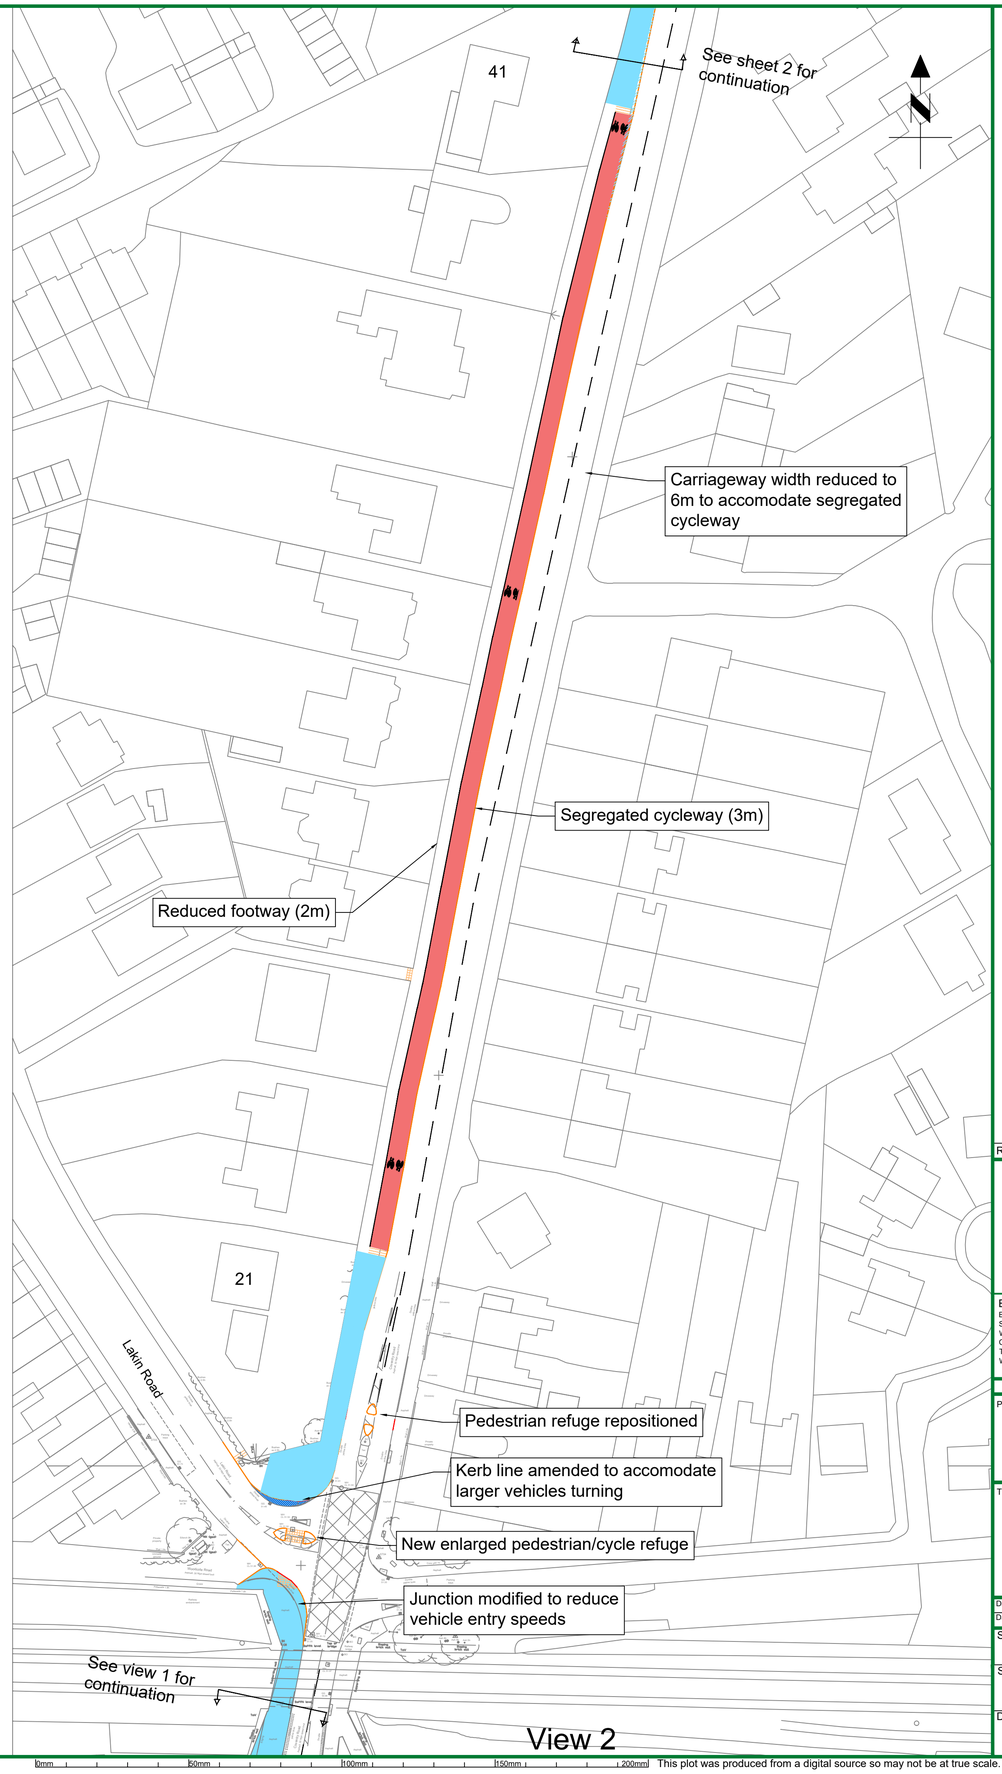

NOTES

KEY:

- Proposed shared use footway/ cycleway (minimum 3m width)
- Proposed segregated cycleway
- Existing cycleway
- Proposed grass verge
- Proposed on-carriageway cycleway
- Proposed kerb
- Proposed dropped kerb

REV	DRN	AMENDMENT	DATE

© Crown Copyright and database right 2021. Ordnance Survey 100019520.

Warwickshire County Council
Engineering Design Services

Engineering Design Services
Environment Services, Communities
Shire Hall Post Room
Warwick
CV34 4SP
Tel : 01926 410410
Web : www.warwickshire.gov.uk

PROJECT

A429 - Coventry Road

Warwick, Provision of Cycle Route

TITLE

Proposed Layout

Sheet 1 of 2

Purpose of Drawing: Consultation

Drn	Ck'd	App'd
HL		
Date 05-07-21	Date	Date

Status: Approved (Level 3)

Scale: 1:500m

Sheet size: A1

DRG. NO.: 9.2-A429--063-021

Rev.: -

0mm 50mm 100mm 150mm 200mm

This plot was produced from a digital source so may not be at true scale. It is the recipient's responsibility to confirm its accuracy.

Form 12.8.1