DO NOT SCALE

Millimetres 0 10 100

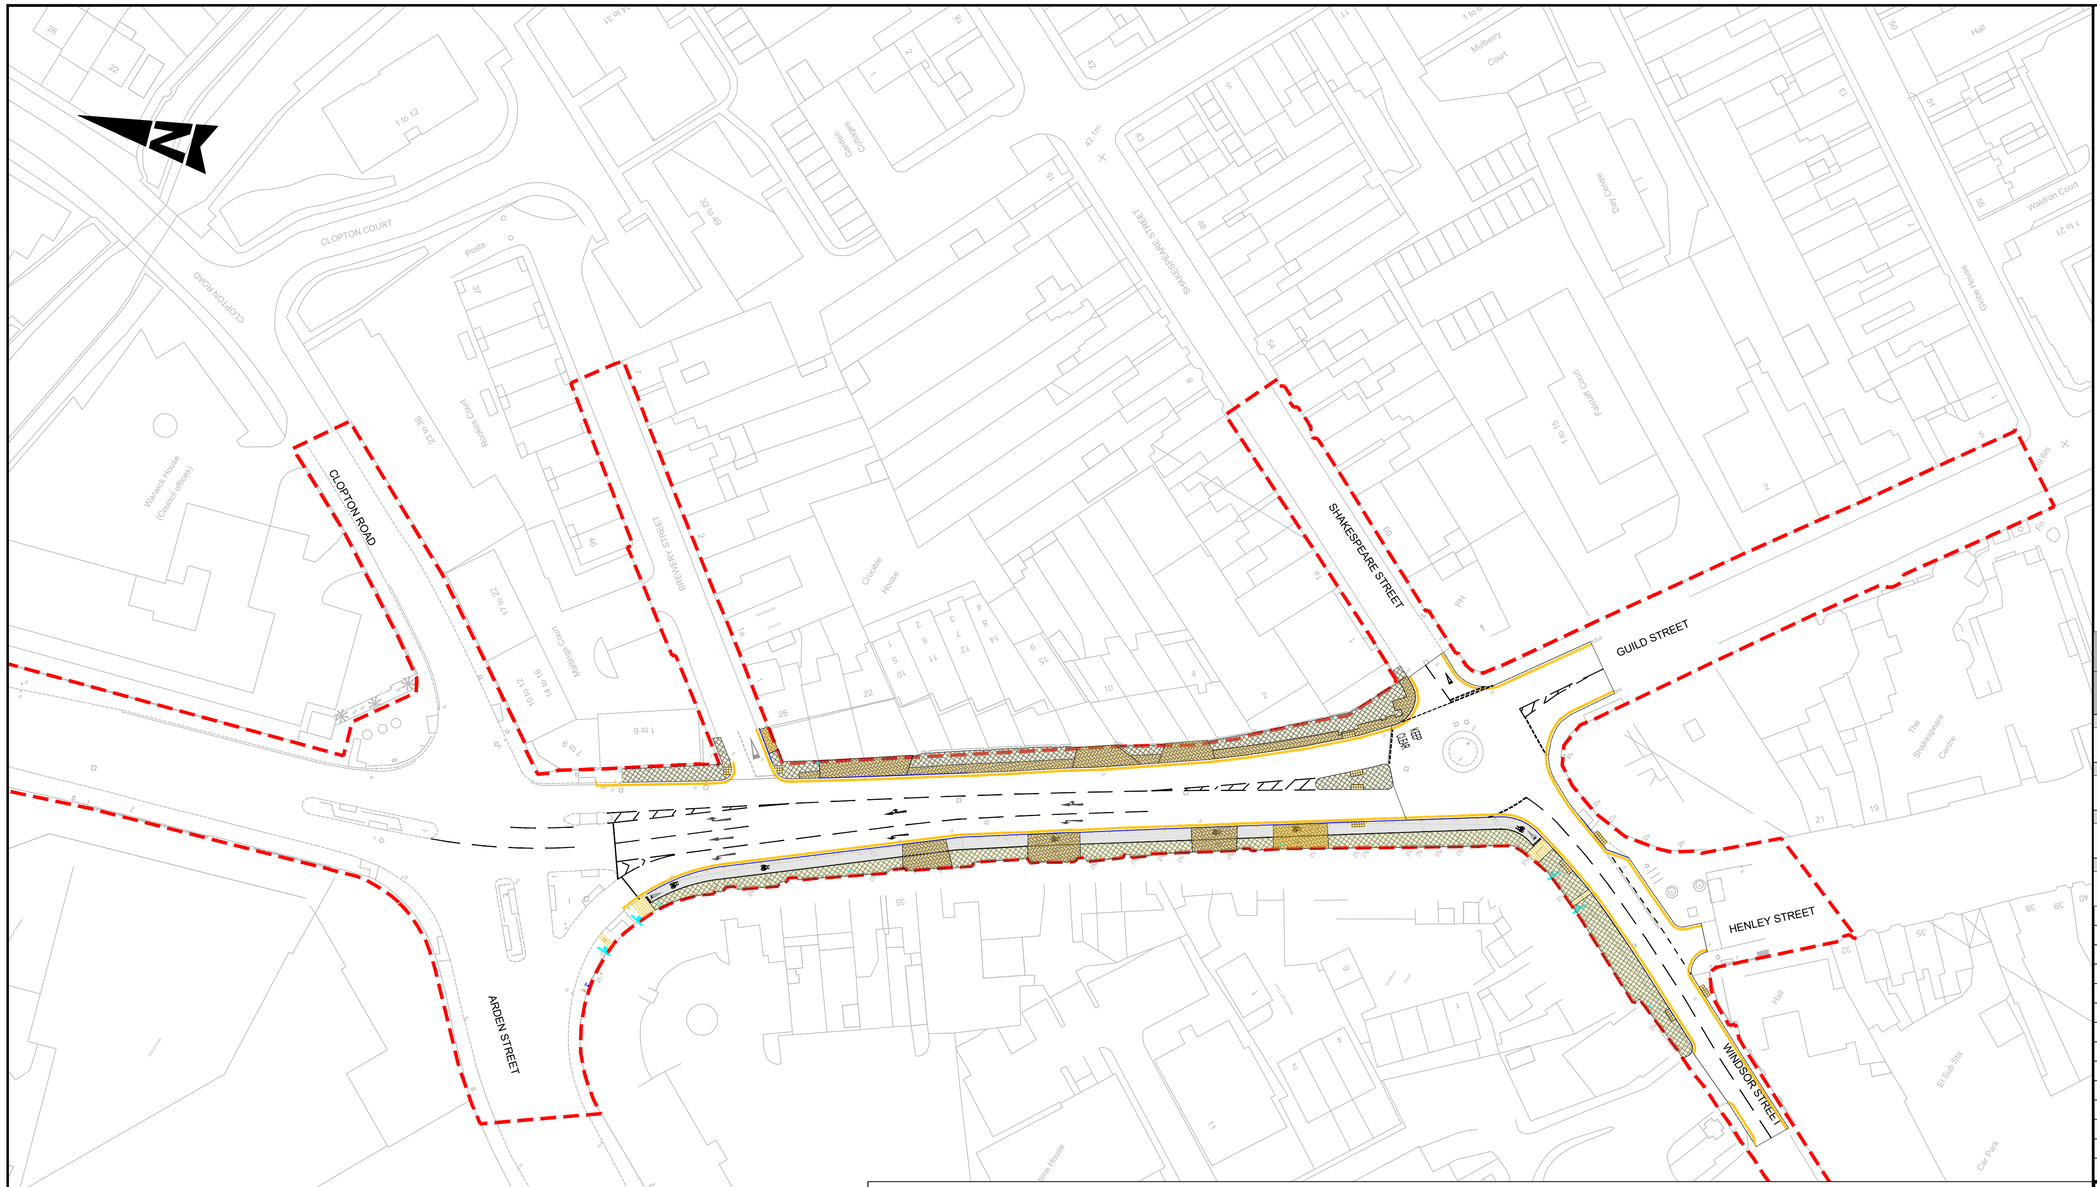

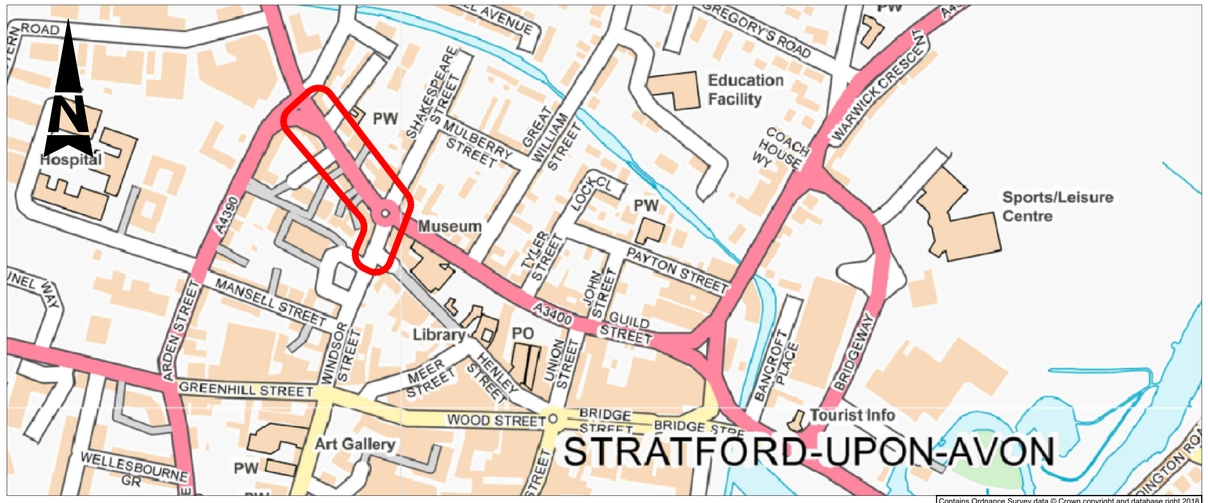

Contains Ordnance Survey data © Crown copyright and database right 2018

INSET A - SCHEME LOCATION (NOT TO SCALE)

This map is based upon Ordnance Survey material with the permission of Ordnance Survey on behalf of the Controller of Her Majesty's Stationery Office © Crown copyright. Unauthorised reproduction infringes Crown copyright and may lead to prosecution or civil proceedings. Warwickshire County Council 100023139 2018

Plotted by: HAYE9221 Date: Jun 25, 2021 - 11:24am

NOTES:

1. THIS DRAWING IS A GENERAL ARRANGEMENT DRAWING ONLY AND SHOULD BE READ IN CONJUNCTION WITH ALL ATKINS ENGINEERING DRAWINGS.
2. THIS DRAWING IS NOT TO BE SCALED.
3. THE CONTRACTOR IS TO VERIFY DIMENSIONS ON SITE AND ADVISE OF ANY INFORMATION DISCREPANCIES. TIE-IN POINTS SHOULD BE VERIFIED ON SITE WITH THE ENGINEER PRIOR TO CONSTRUCTION.
4. ALL WORKS SHALL BE IN ACCORDANCE WITH MCHW SPECIFICATION FOR HIGHWAY WORKS (SHW) AND WARWICKSHIRE COUNTY COUNCIL HIGHWAY CONSTRUCTION DETAILS.
5. REFERENCE TO WCC HCD REFERS TO WARWICKSHIRE COUNTY COUNCIL HIGHWAY CONSTRUCTION DETAIL SHEETS.
6. THE CONTRACTOR IS RESPONSIBLE FOR VERIFYING THE EXACT LOCATION AND EXTENT OF BURIED SERVICES PRIOR TO COMMENCEMENT OF WORKS.
7. SELECTED ROAD MARKINGS OMITTED FOR CLARITY.

KEY:

- PROPOSED KERBLINE
- PROPOSED ROAD MARKINGS
- PROPOSED TRAFFIC SIGNS
- PROPOSED BITUMINOUS FOOTWAY / CYCLEWAY
- PROPOSED PERFECTA PAVING FOOTWAY
- PROPOSED BLOCK PAVING FOOTWAY
- PROPOSED TACTILE PAVING (RED / CORDUROY / BUFF)

SAFETY, HEALTH AND ENVIRONMENTAL INFORMATION

In addition to the hazards/risks normally associated with the types of work detailed on this drawing, note the following significant residual risks (Reference shall also be made to the design hazard log).

Construction
NONE

Maintenance / Cleaning
NONE

Use
NONE

Decommissioning / Demolition
NONE

Rev.	Date	Description	By	Chk'd	App'd
P03	20/01/21	Colour of proposed kerb changed for clarity	RE	PW	AS
P02	27/11/20	Location Plan Added	PW	PW	TVDH
P01	25/11/20	First Issue	JS	PW	TVDH

Drawing Status: FOR INFORMATION

Suitability: S2

ATKINS
The Axis
10 Holliday Street
Birmingham
West Midlands
B1 1TF
Tel: +44 (0)121 483 5000
Fax: +44 (0)121 483 5252
www.atkinsglobal.com

Copyright © Atkins Limited (2020)

Client: Coventry City Council, Solihull Metropolitan Borough Council, Warwickshire County Council

WEST MIDLANDS SHARED PROFESSIONAL SERVICES CONTRACT

Project Title: WARWICKSHIRE COUNTY COUNCIL A3400 BIRMINGHAM ROAD

Drawing Title: GENERAL ARRANGEMENT

Scale	Designed / Drawn	Checked	Approved	Authorised
1:500	JS	PW	TVDH	TVDH
Original Size	Date	Date	Date	Date
A1	12/10/20	02/11/20	25/11/20	25/11/20

Drawing Number

Project	Originator	Volume	Location	Type	Role	Number
5169359	ATK	HGN	1	DR	C	0100-001

Project Ref. No. 5169359

Revision P03