DO NOT SCALE

Millimetres 0 10 100

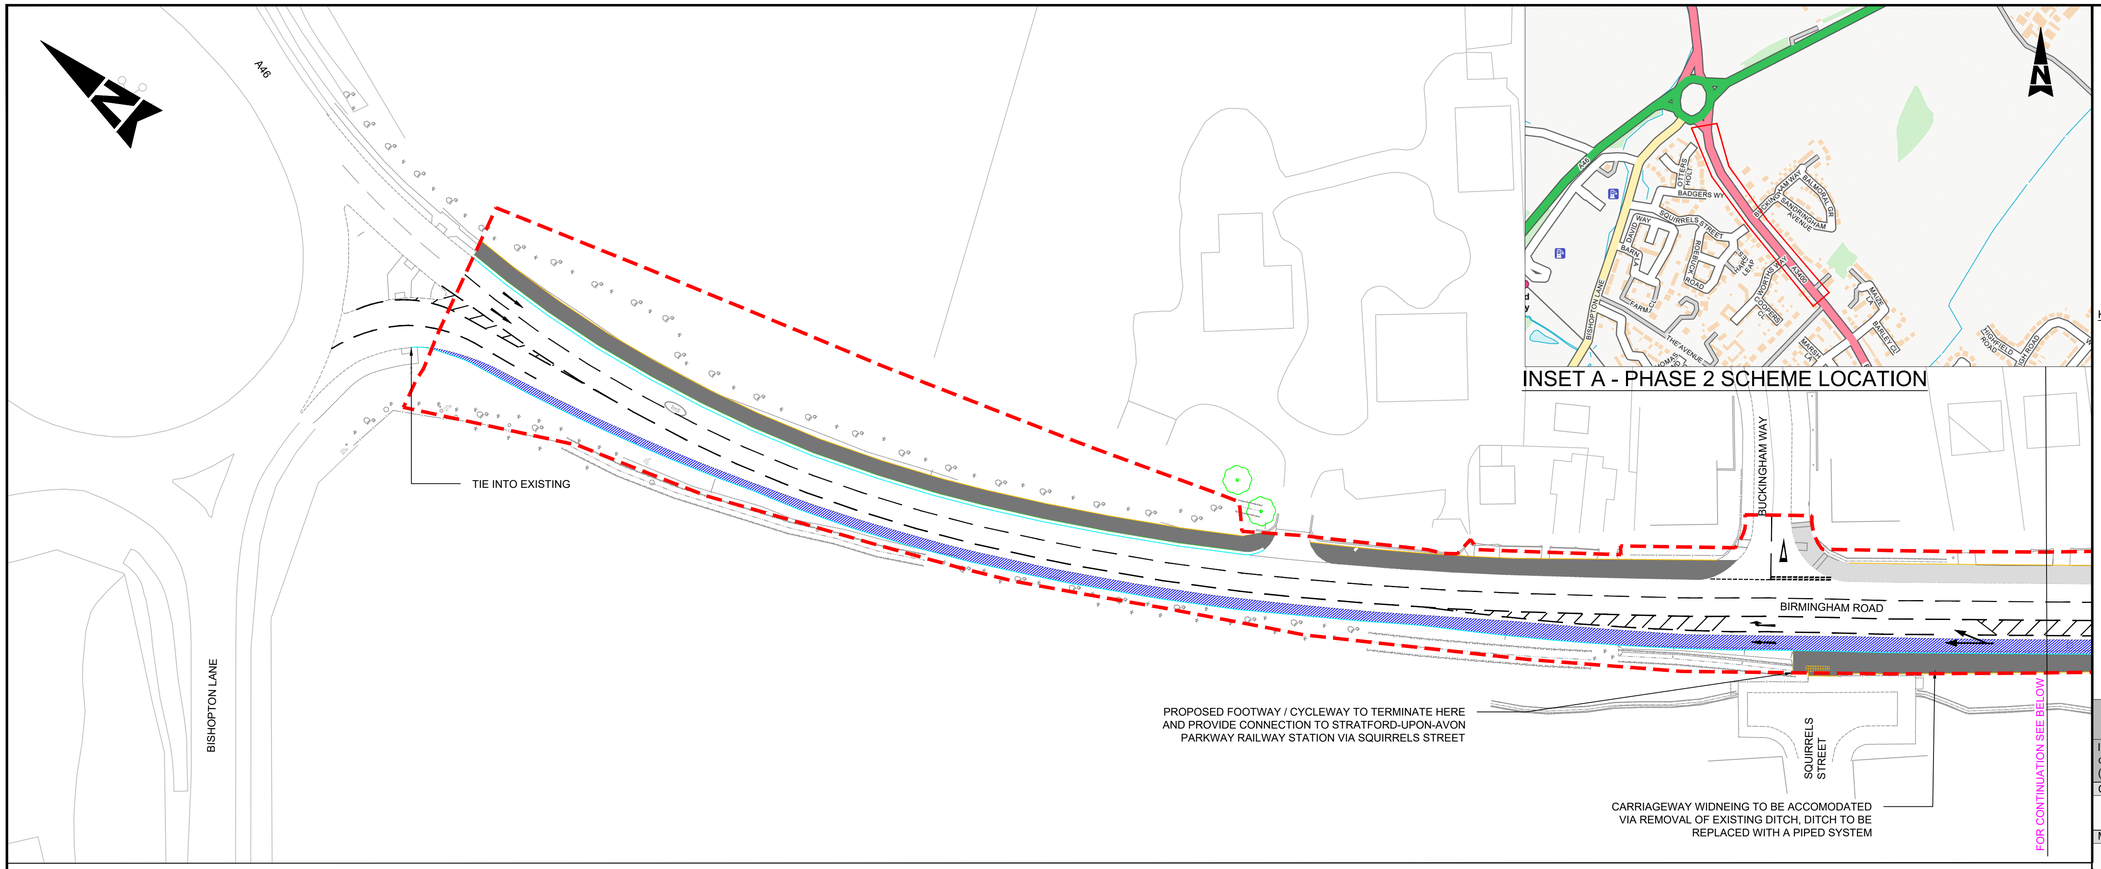

NOTES:

1. THIS DRAWING IS A GENERAL ARRANGEMENT DRAWING ONLY AND SHOULD BE READ IN CONJUNCTION WITH ALL ATKINS ENGINEERING DRAWINGS.
2. THIS DRAWING IS NOT TO BE SCALED.
3. THE CONTRACTOR IS TO VERIFY DIMENSIONS ON SITE AND ADVISE OF ANY INFORMATION DISCREPANCIES. TIE-IN POINTS SHOULD BE VERIFIED ON SITE WITH THE ENGINEER PRIOR TO CONSTRUCTION.
4. ALL WORKS SHALL BE IN ACCORDANCE WITH MCHW SPECIFICATION FOR HIGHWAY WORKS (SHW) AND WARWICKSHIRE COUNTY COUNCIL HIGHWAY CONSTRUCTION DETAILS.
5. REFERENCE TO WCC HCD REFERS TO WARWICKSHIRE COUNTY COUNCIL HIGHWAY CONSTRUCTION DETAIL SHEETS.
6. THE CONTRACTOR IS RESPONSIBLE FOR VERIFYING THE EXACT LOCATION AND EXTENT OF BURIED SERVICES PRIOR TO COMMENCEMENT OF WORKS.
7. SELECTED ROAD MARKINGS OMITTED FOR CLARITY.
8. FOR CROSS SECTIONAL INFORMATION REFER TO DRAWINGS 5169359-ATK-HGN-2-DR-C-0100-005 TO 011

KEY:

- PROPOSED KERBLINE
- PROPOSED EDGING KERBLINE
- PROPOSED EDGING KERBLINE
- PROPOSED ROAD VERGE
- EXISTING BITUMINOUS FOOTWAY TO BE REFRESHED WITH SLURRY SEAL OR SIMILAR APPROVED SURFACE TREATMENT
- AREA OF CARRIAGEWAY WIDENING (FULL DEPTH CARRIAGEWAY CONSTRUCTION)
- NEW BITUMINOUS FOOTWAY CONSTRUCTION
- AREA OF LAND TAKE REQUIRED TO ACHIEVE DESIRABLE FOOTWAY / CYCLEWAY WIDTH OF 3.0m
- PROPOSED TACTILE PAVING (RED / CORDUROY / BUFF)
- WARWICKSHIRE COUNTY COUNCIL HIGHWAY MAINTAINABLE AT PUBLIC EXPENSE (HMPE) BOUNDARY
- TPO TREE

SAFETY, HEALTH AND ENVIRONMENTAL INFORMATION

In addition to the hazards/risks normally associated with the types of work detailed on this drawing, note the following significant residual risks (Reference shall also be made to the design hazard log).

Construction

Maintenance / Cleaning

Use

Decommissioning / Demolition

Rev.	Date	Description	By	Chk'd	App'd
P01	29/07/22	First Issue	MA	YC	TH

Drawing Status: FOR INFORMATION

Suitability: S2

ATKINS
Two Chamberlain Square
Birmingham
West Midlands
B3 3AX
Tel: +44 (0)121 483 5000
Fax: +44 (0)121 483 5252
www.atkinsglobal.com

Copyright © Atkins Limited (2022)

Client: Coventry City Council; Solihull Metropolitan Borough Council; Warwickshire County Council

WEST MIDLANDS SHARED PROFESSIONAL SERVICES CONTRACT

Project Title: WARWICKSHIRE COUNTY COUNCIL A3400 BIRMINGHAM ROAD

Drawing Title: GENERAL ARRANGEMENT

Scale	Designed / Drawn	Checked	Approved	Authorised
1:500	MA	YC	TH	BM
Original Size: A1	Date: 25/07/2022	Date: 26/07/2022	Date: 29/07/2022	Date: 29/07/2022

Drawing Number: 5169359-ATK-HGN-2-DR-C-0100-001 (Project | Originator | Volume | Location | Type | Role | Number)

Project Ref. No.: 5169359

Revision: P01

This map is based upon Ordnance Survey material with the permission of Ordnance Survey on behalf of the Controller of Her Majesty's Stationery Office © Crown copyright. Unauthorised reproduction infringes Crown copyright and may lead to prosecution or civil proceedings. Warwickshire County Council 100023139 2018

Plotted by: ALNO4024 Date: Jul 29, 2022 - 4:57pm