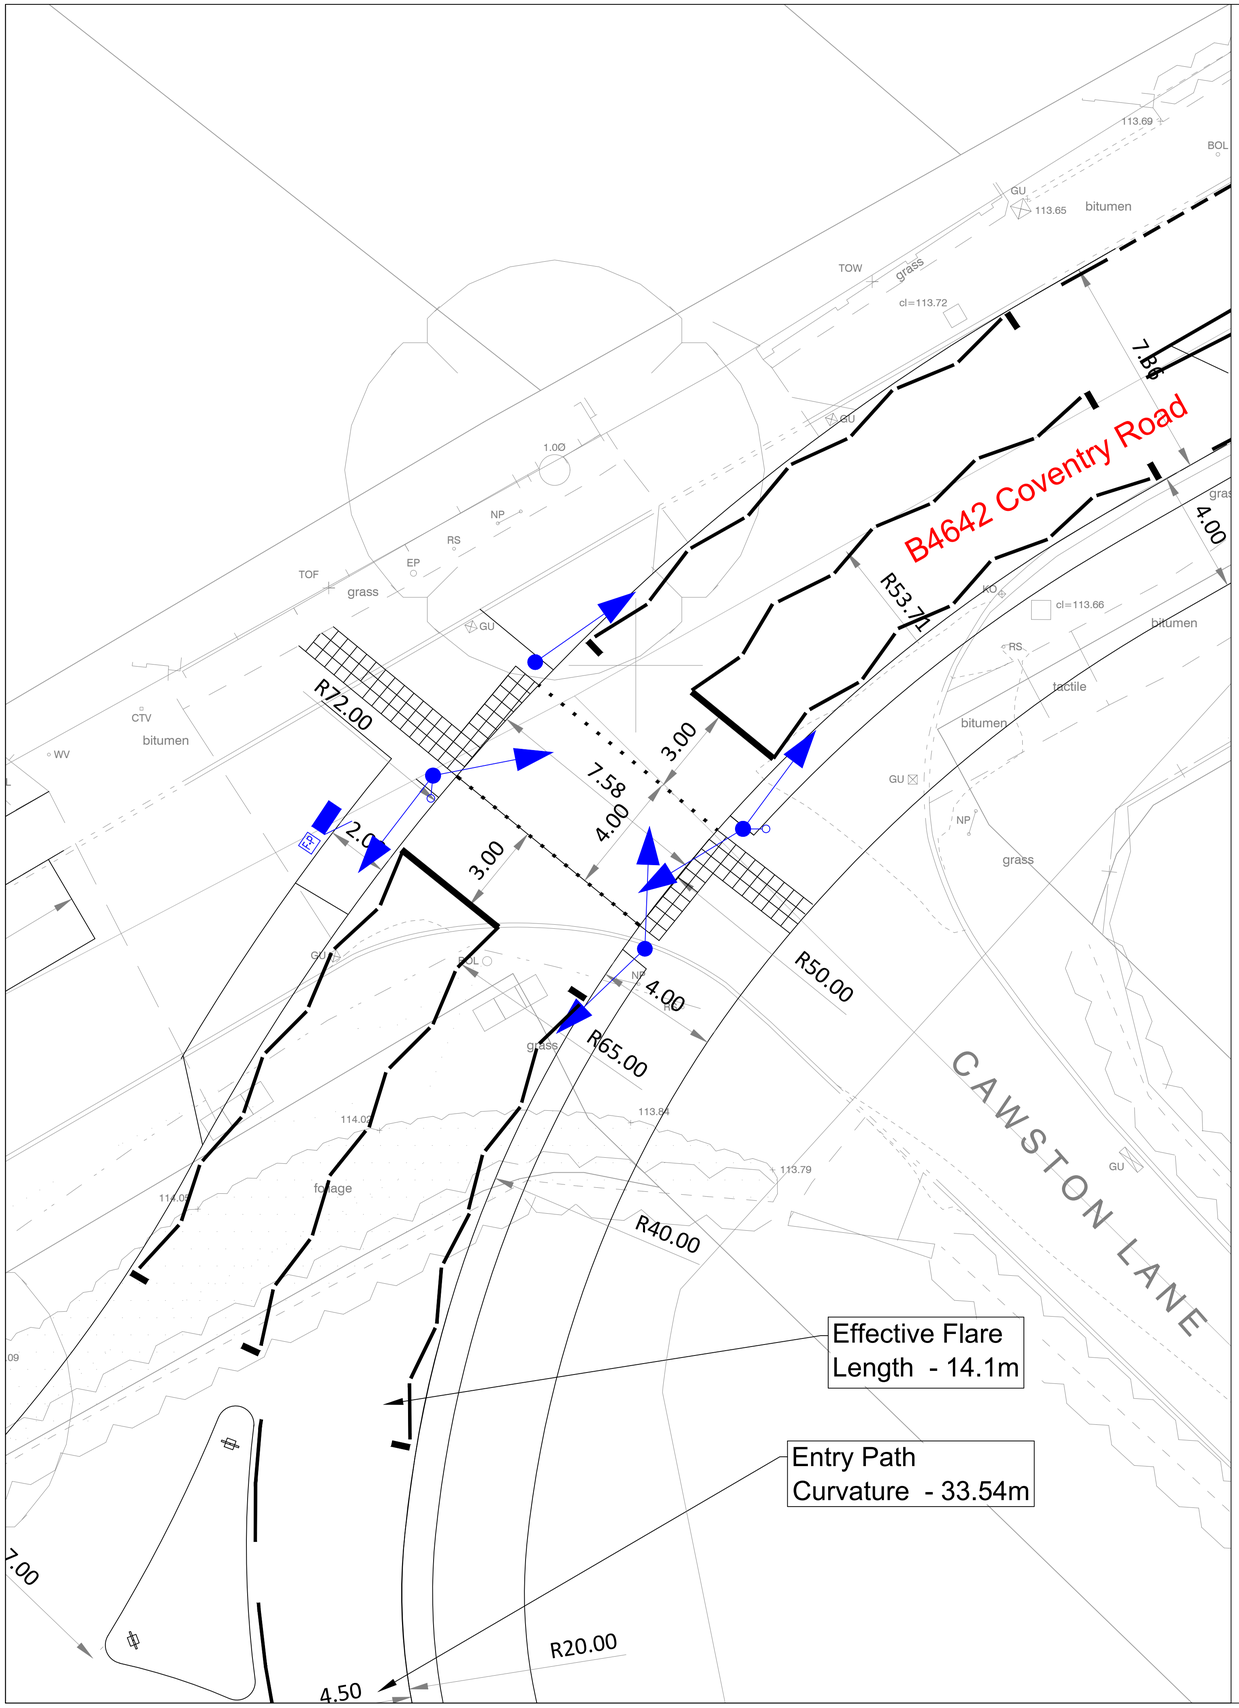


SECTION 65 LEGEND

TRAFFIC SIGNAL EQUIPMENT ON POLE

TRAFFIC SIGNAL CONTROLLER


TRAFFIC SIGNAL CONTROLLER FEEDER PILLAR

PROPOSED ZIG ZAG ROAD MARKINGS

GENERAL NOTES

1. THIS DRAWING IS TO BE READ IN CONJUNCTION WITH AND CONSTRUCTED IN ACCORDANCE WITH WCC HIGHWAY CONSTRUCTION DETAILS (700 SERIES) VOLUMES 1 AND 2.
2. ALL DIMENSIONS AND LEVELS IN METRES UNLESS NOTED OTHERWISE.
3. DO NOT SCALE FROM THIS DRAWING. ALL DIMENSIONS MUST BE CHECKED ON SITE. IF IN DOUBT, ASK.
4. ANY DISCREPANCIES NOTED ON SITE ARE TO BE REPORTED TO THE ENGINEER IMMEDIATELY.
5. DRAWING PRODUCED FOR SECTION 23 OF THE HIGHWAYS ACT 1980 PURPOSES, AND SHOULD NOT BE USED FOR CONSTRUCTION.

LOCATION PLAN
1:1250

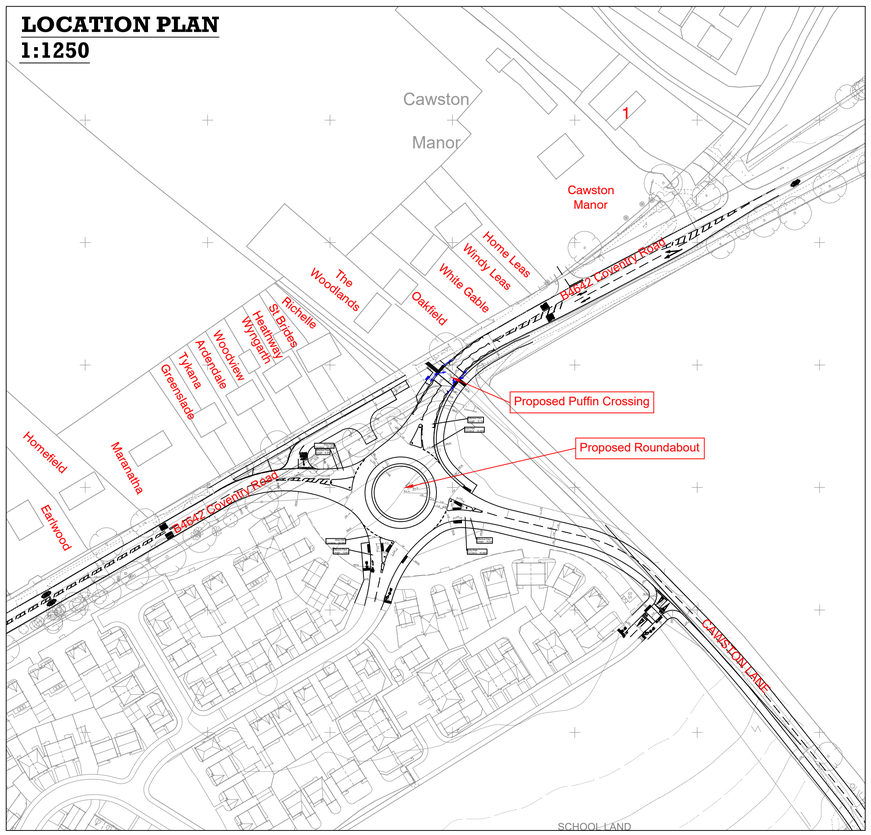

Notes

© This drawing is the copyright of the Engineers and may not be reproduced or used except by written permission.

Drawings must not be scaled. Work to figured dimensions only

REV	DATE	AMENDMENT	BY

MUCKLOW & HARRIS
CONSULTING CIVIL & STRUCTURAL ENGINEERS
5 Ardent Court, William James Way, Henley-in-Arden, B95 5GF
t: 0121 771 0845
e: info@mucklowandharris.co.uk
w: www.mucklowandharris.co.uk

DRAWING STATUS: INFORMATION

CLIENT: miller homes

PROJECT: LAND OFF CAWSTON ROAD, RUGBY

TITLE: Section 23 Highways Act Proposed Puffin Crossing Consultation Plan

DATE	DRAWN
27.10.26	AJM

SCALE	SIZE	CHECKED
1:100	A1	#

DRAWING NUMBER	REVISION
19108-S278_0116	#