



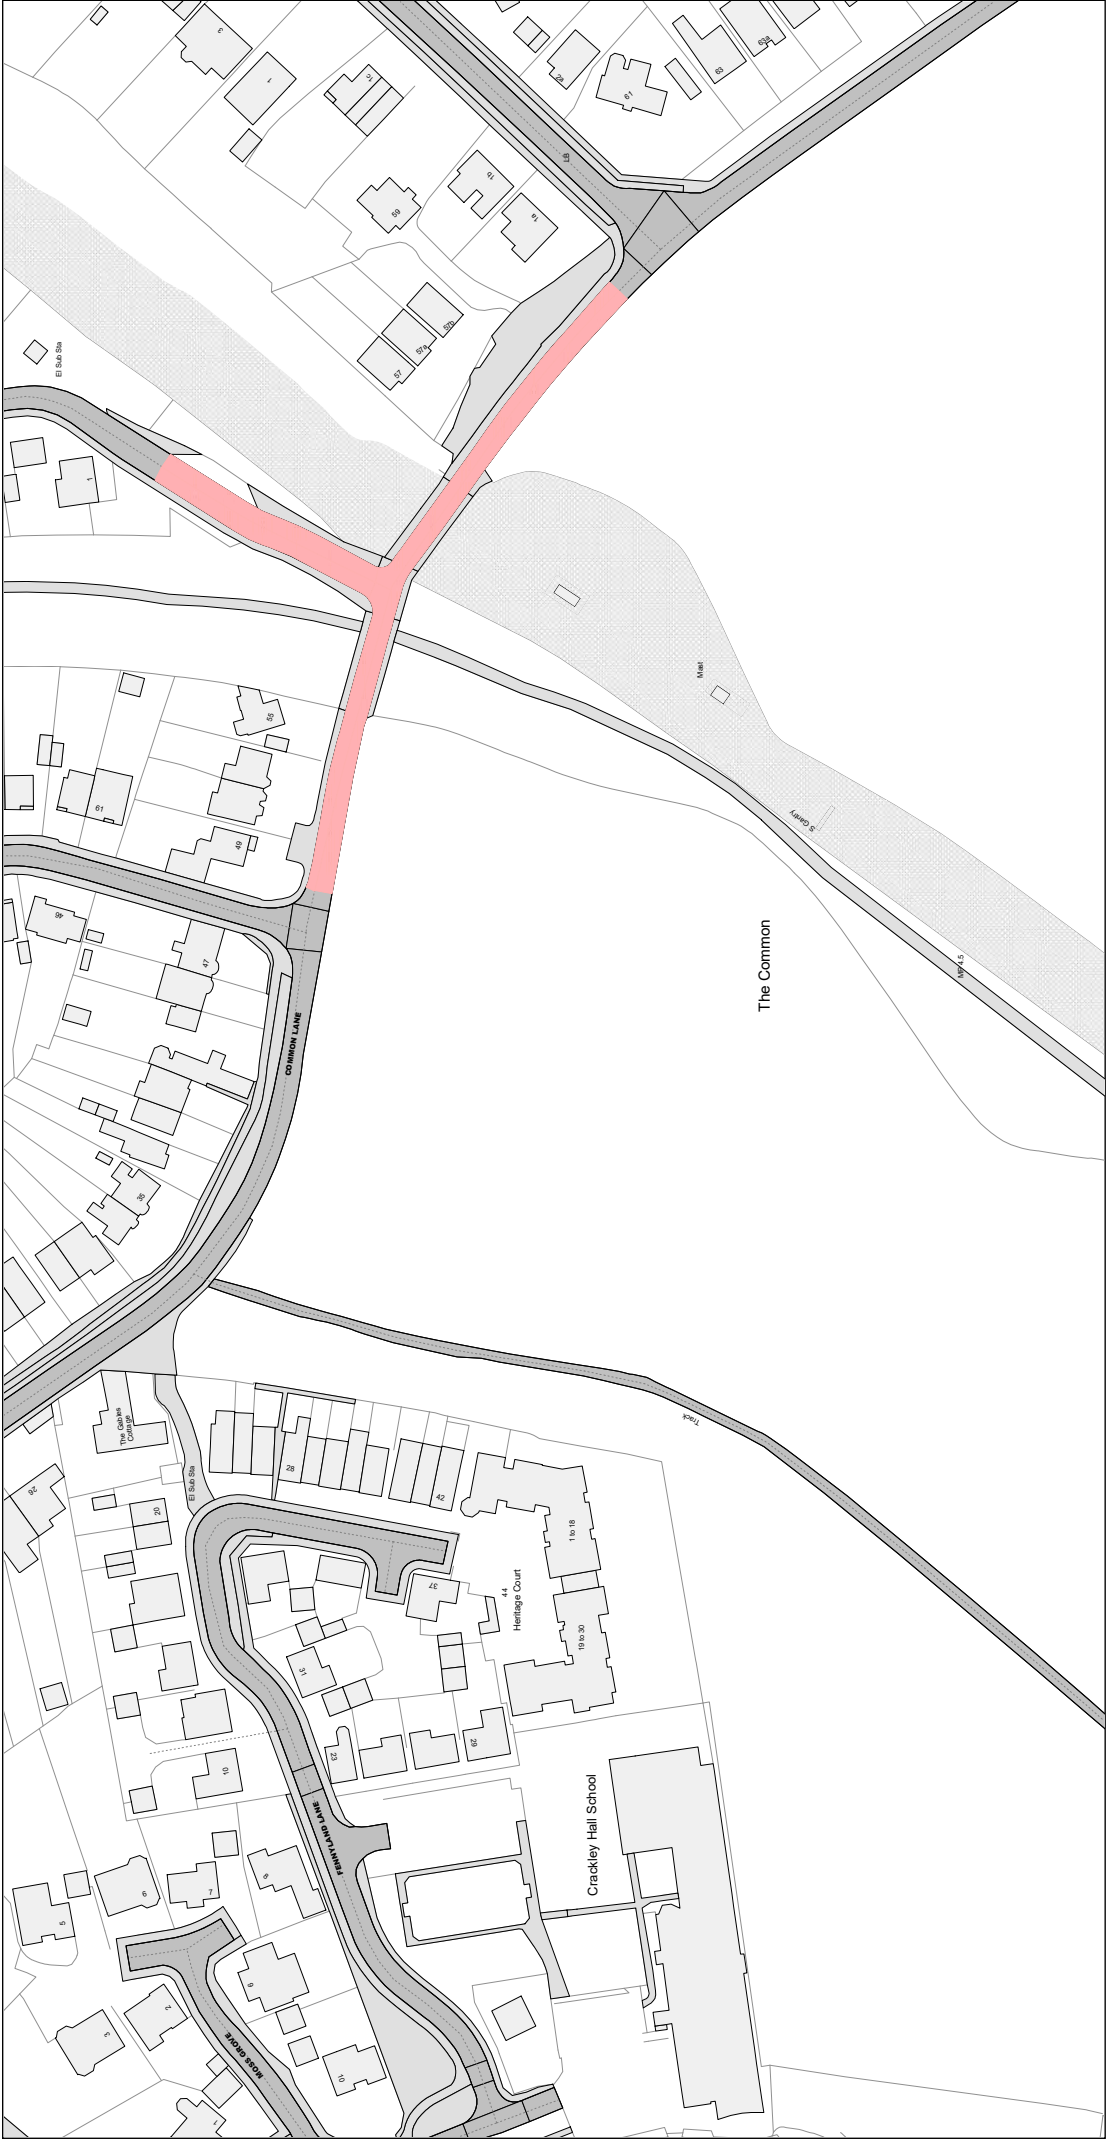


Reproduced from the Ordnance Survey map with the permission of Ordnance Survey on behalf of the Controller of Her Majesty's Stationary Office (C) Crown Copyright. Unauthorised reproduction infringes Crown Copyright and may lead to prosecution or civil proceedings. Warwickshire County Council, 100019520, 2017.

 Communities Group Warwickshire County Council P.O. Box 9 Shire Hall Warwick CV34 4RR	Title: Consolidated Road Traffic Regulation Orders			Area Warwick	Date 09/06/2022
	PROPOSED			Area code EU56	Revision No. 2
				Scale 1 : 1250	

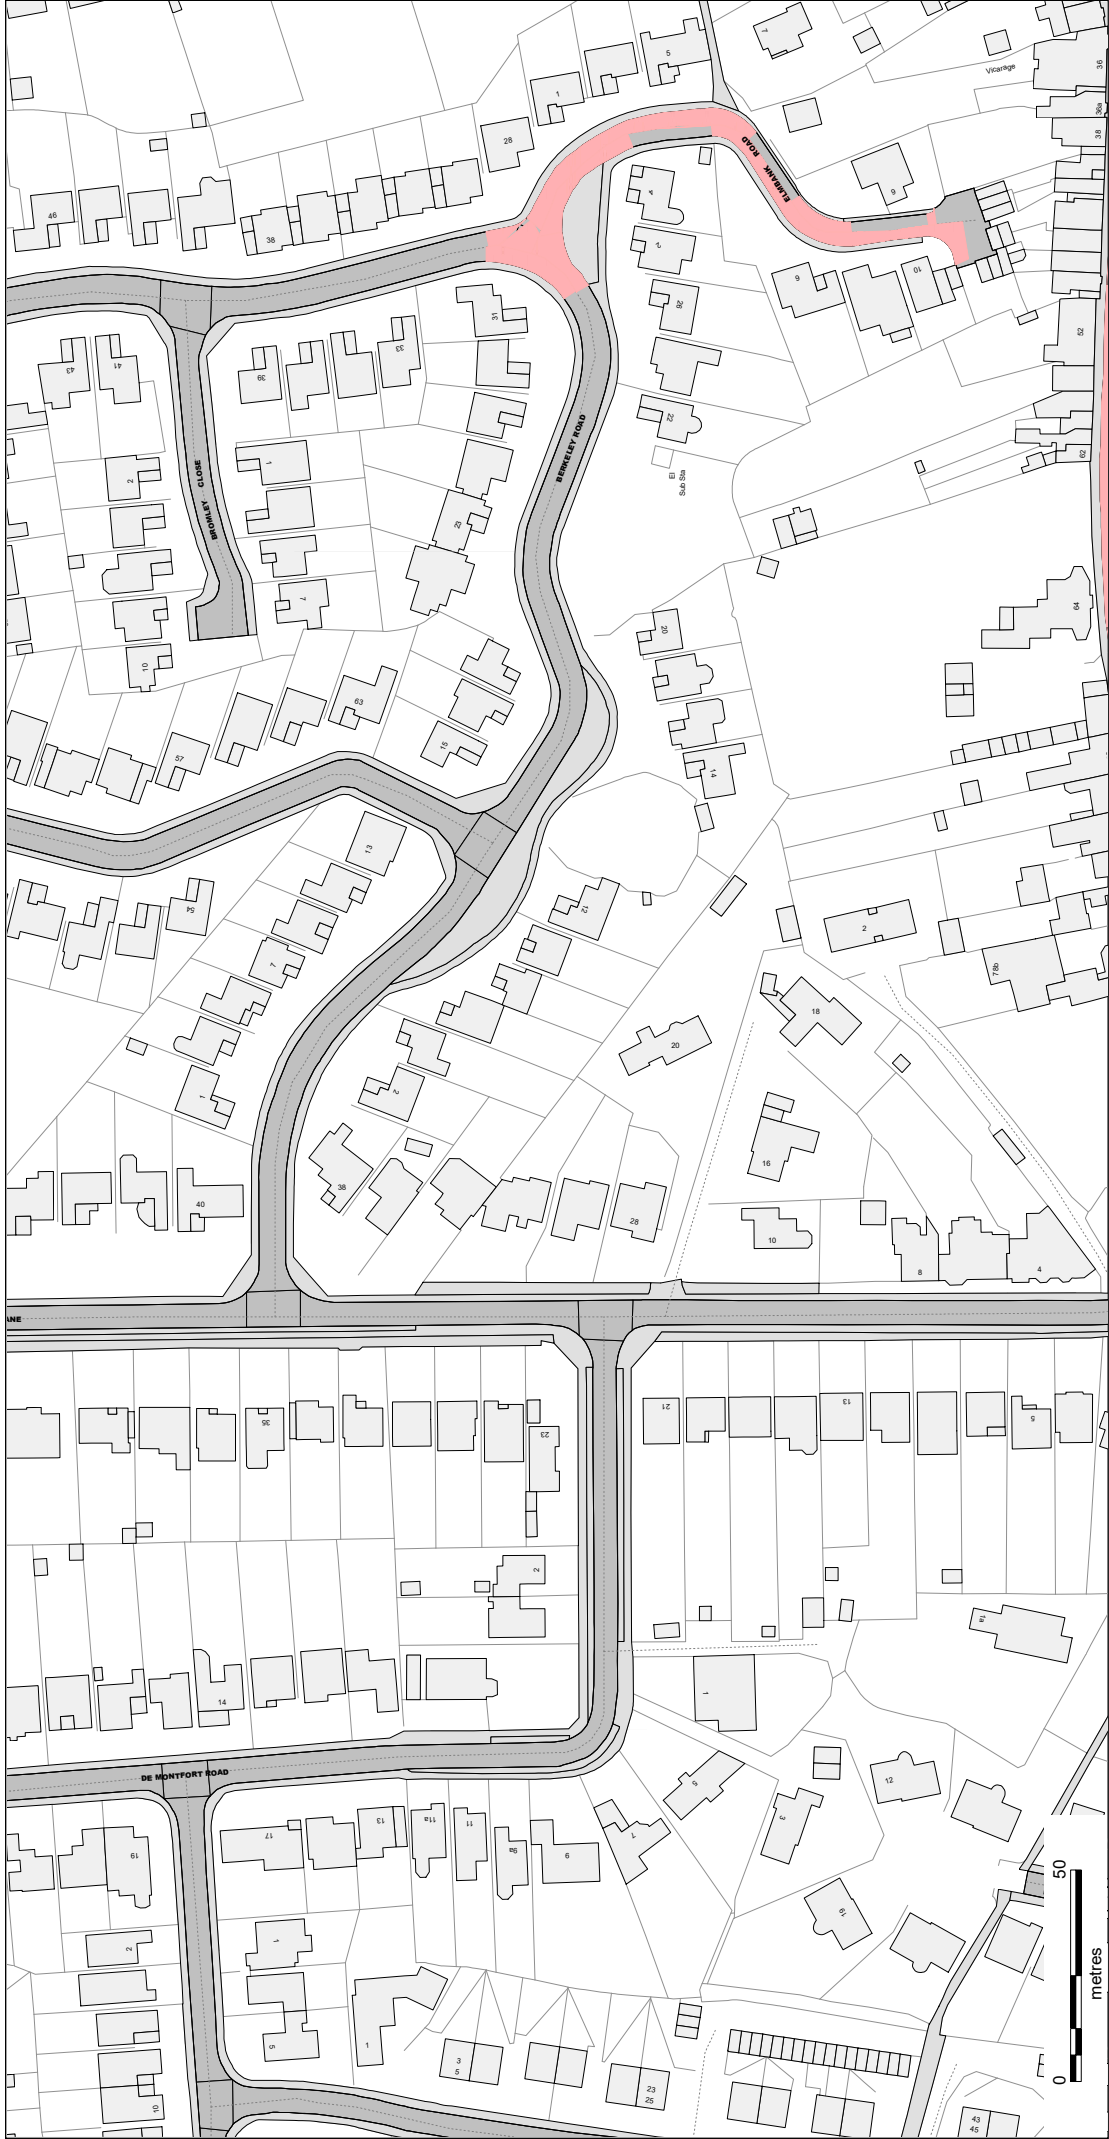


Reproduced from the Ordnance Survey map with the permission of Ordnance Survey on behalf of the Controller of Her Majesty's Stationary Office (C) Crown Copyright. Unauthorised reproduction infringes Crown Copyright and may lead to prosecution or civil proceedings. Warwickshire County Council, 100019520, 2017.

 Communities Group Warwickshire County Council P.O. Box 9 Shire Hall Warwick CV34 4RR	Title: Consolidated Road Traffic Regulation Orders			Area	Date 09/06/2022
				Area code EW53	Revision No. 1
	PROPOSED			Scale 1 : 1250	

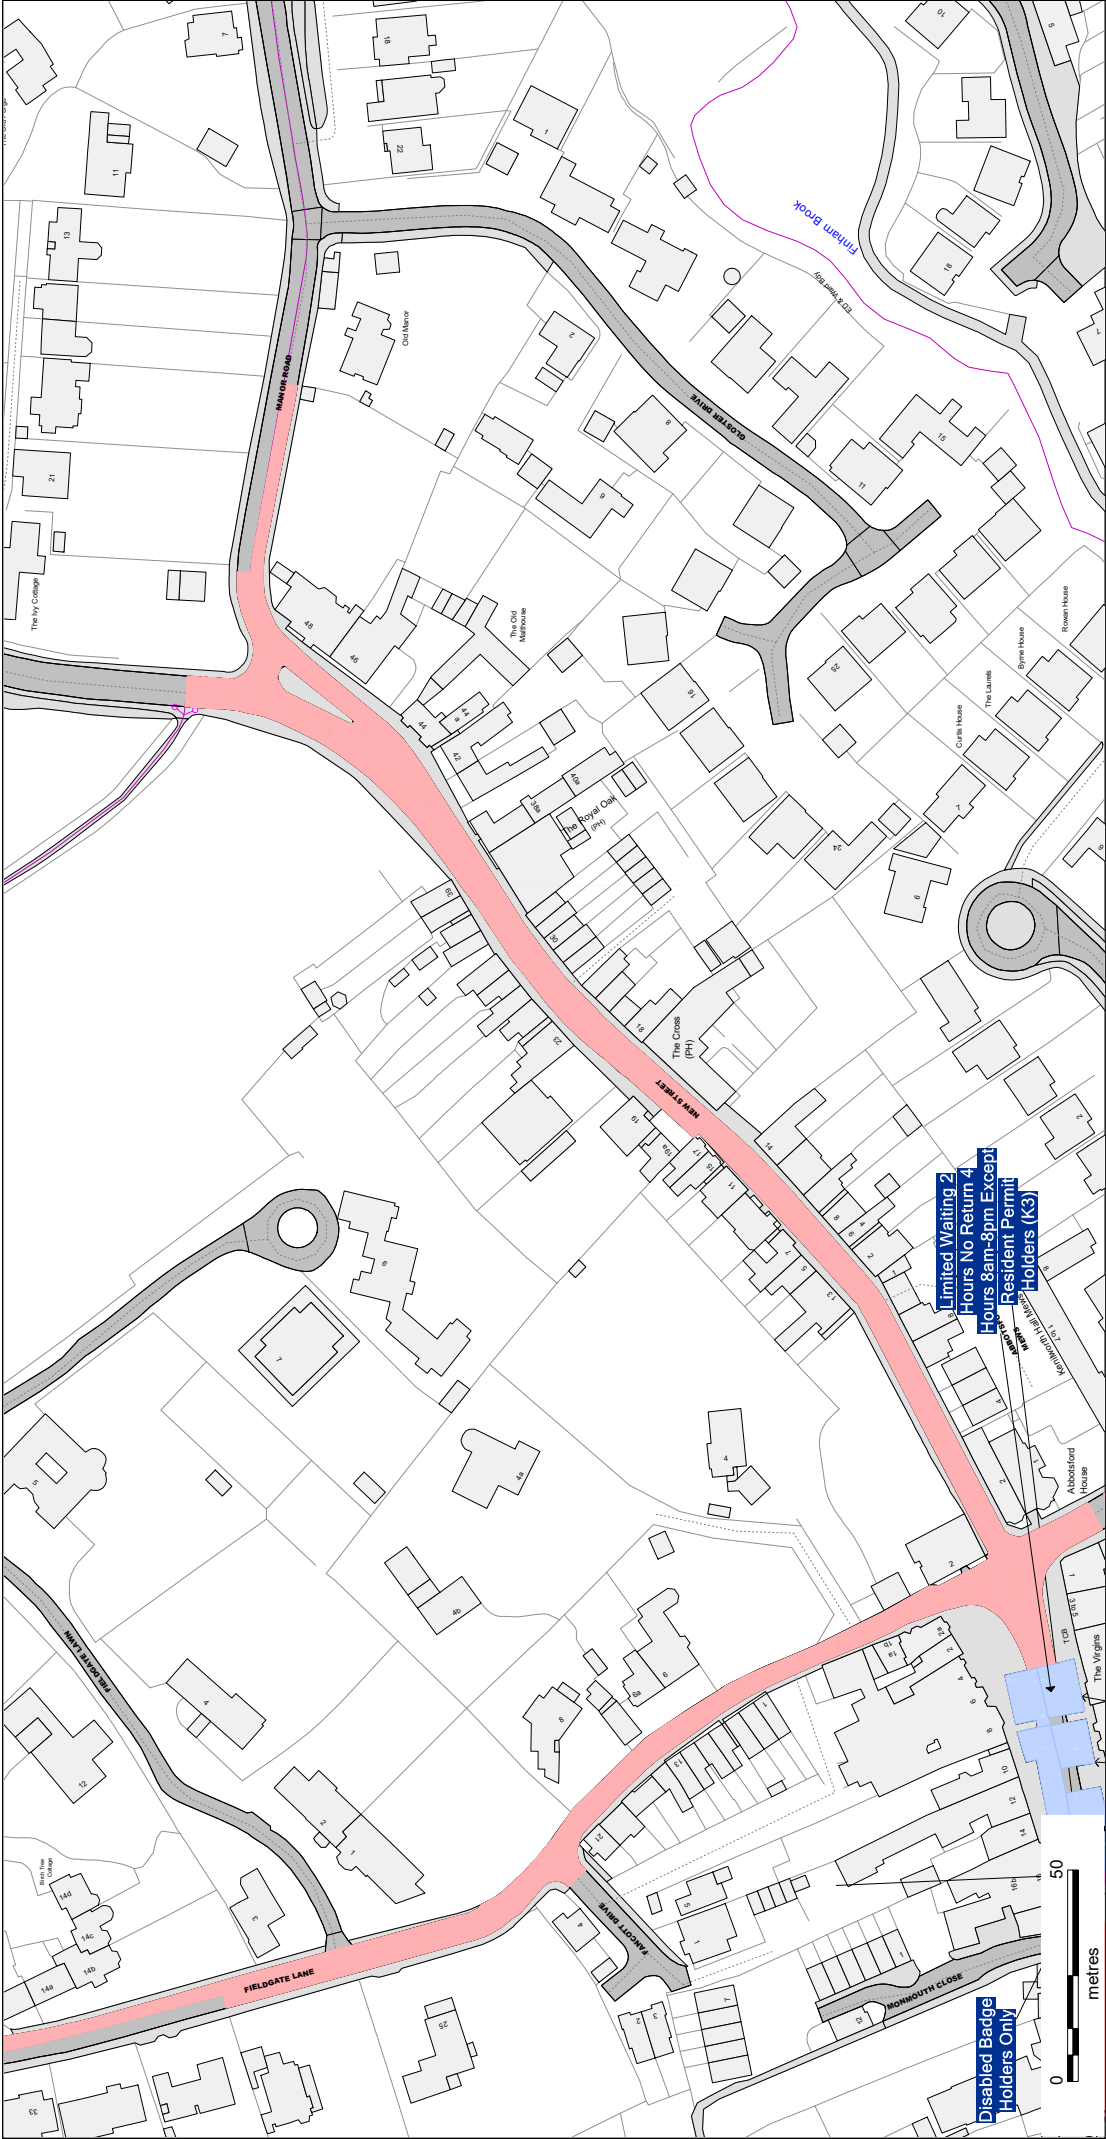


Reproduced from the Ordnance Survey map with the permission of Ordnance Survey on behalf of the Controller of Her Majesty's Stationary Office (C) Crown Copyright. Unauthorised reproduction infringes Crown Copyright and may lead to prosecution or civil proceedings. Warwickshire County Council, 100019520, 2017.

 Communities Group Warwickshire County Council P.O. Box 9 Shire Hall Warwick CV34 4RR	Title: Consolidated Road Traffic Regulation Orders		Area	Date 09/06/2022
			Area code EW54	Revision No. 1
			Scale 1 : 1250	

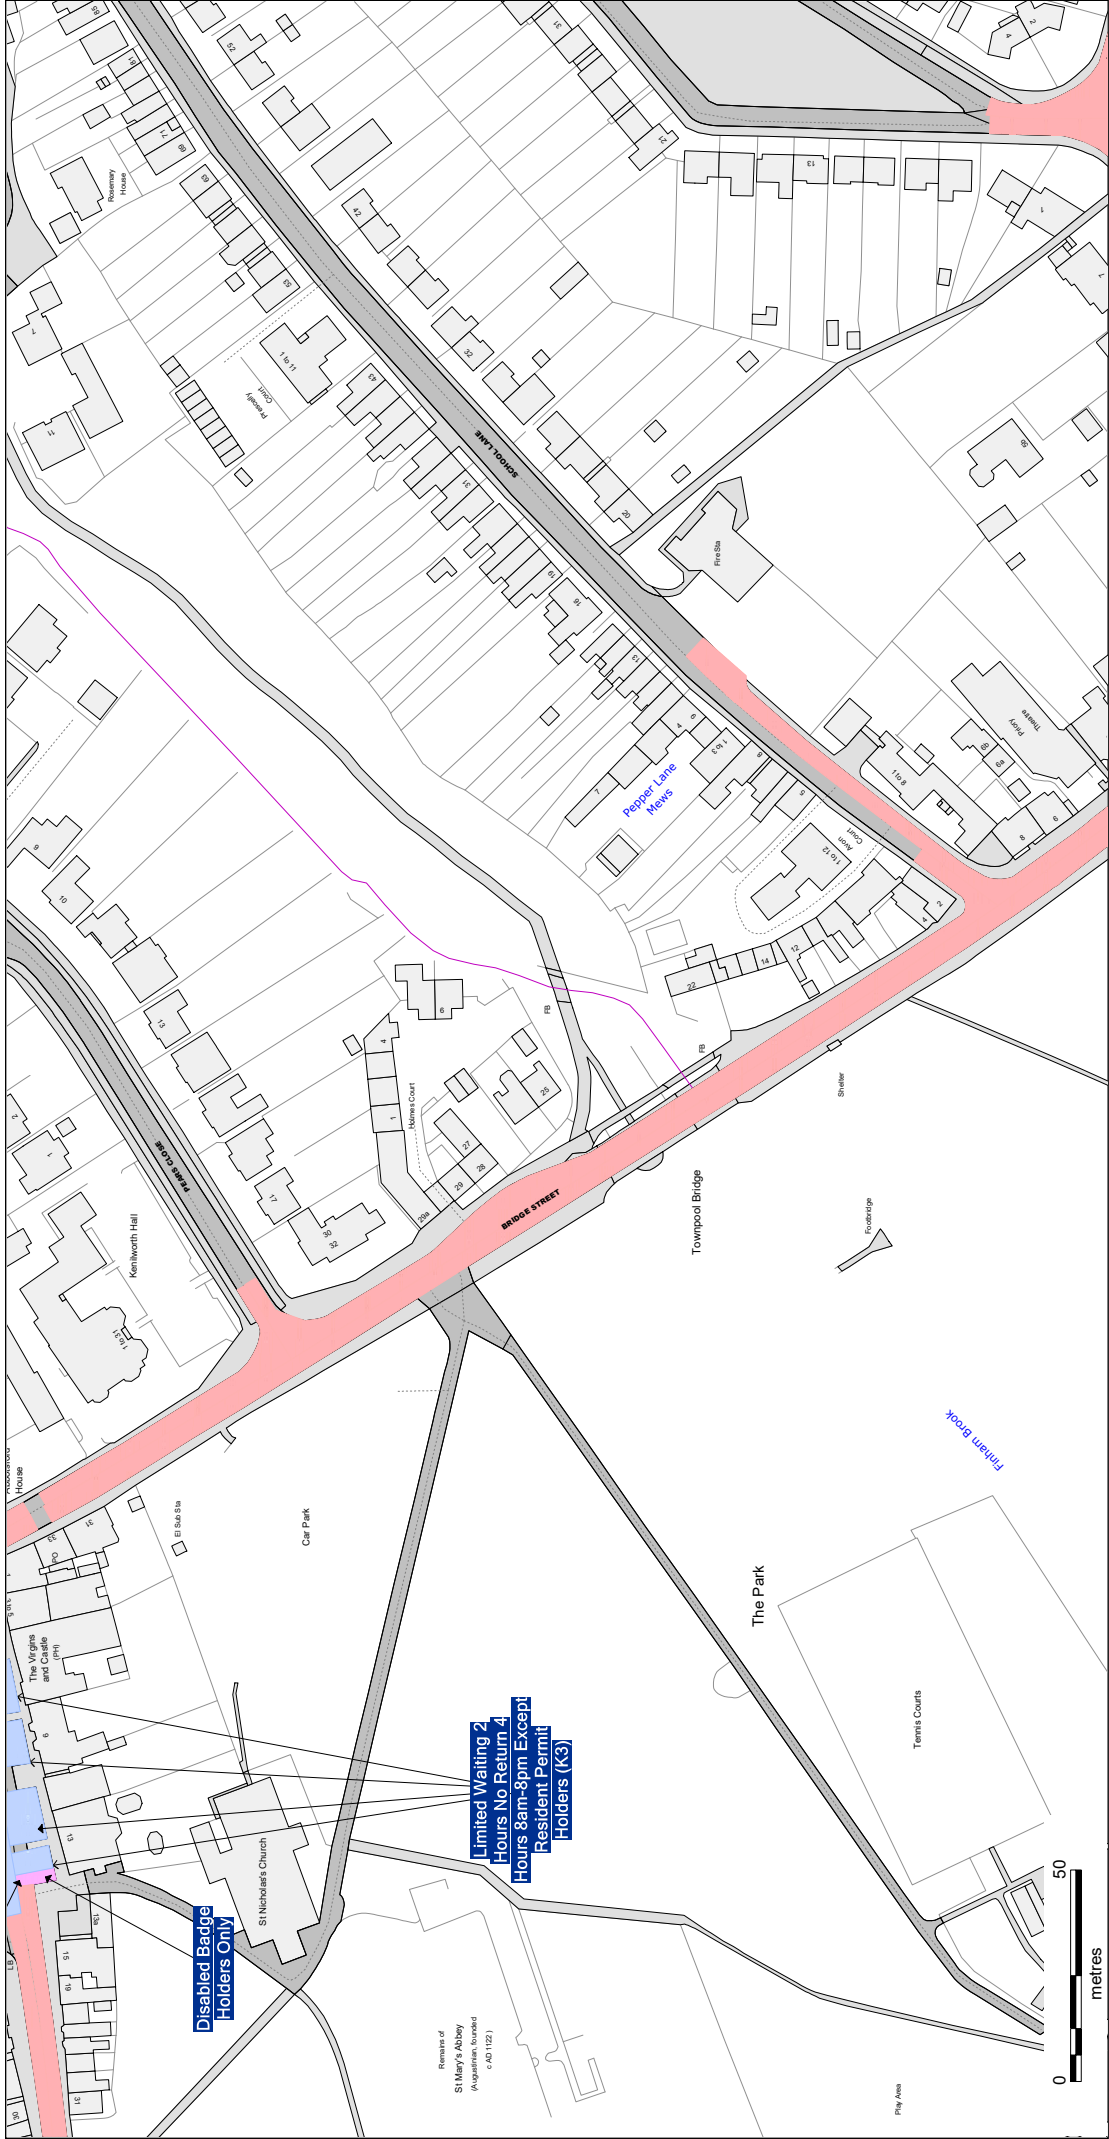


Reproduced from the Ordnance Survey map with the permission of Ordnance Survey on behalf of the Controller of Her Majesty's Stationary Office (C) Crown Copyright. Unauthorised reproduction infringes Crown Copyright and may lead to prosecution or civil proceedings. Warwickshire County Council, 100019520, 2017.

 Communities Group Warwickshire County Council P.O. Box 9 Shire Hall Warwick CV34 4RR	Title: Consolidated Road Traffic Regulation Orders		Area	Date 09/06/2022
			Area code EX54	Revision No. 1
			Scale 1 : 1250	

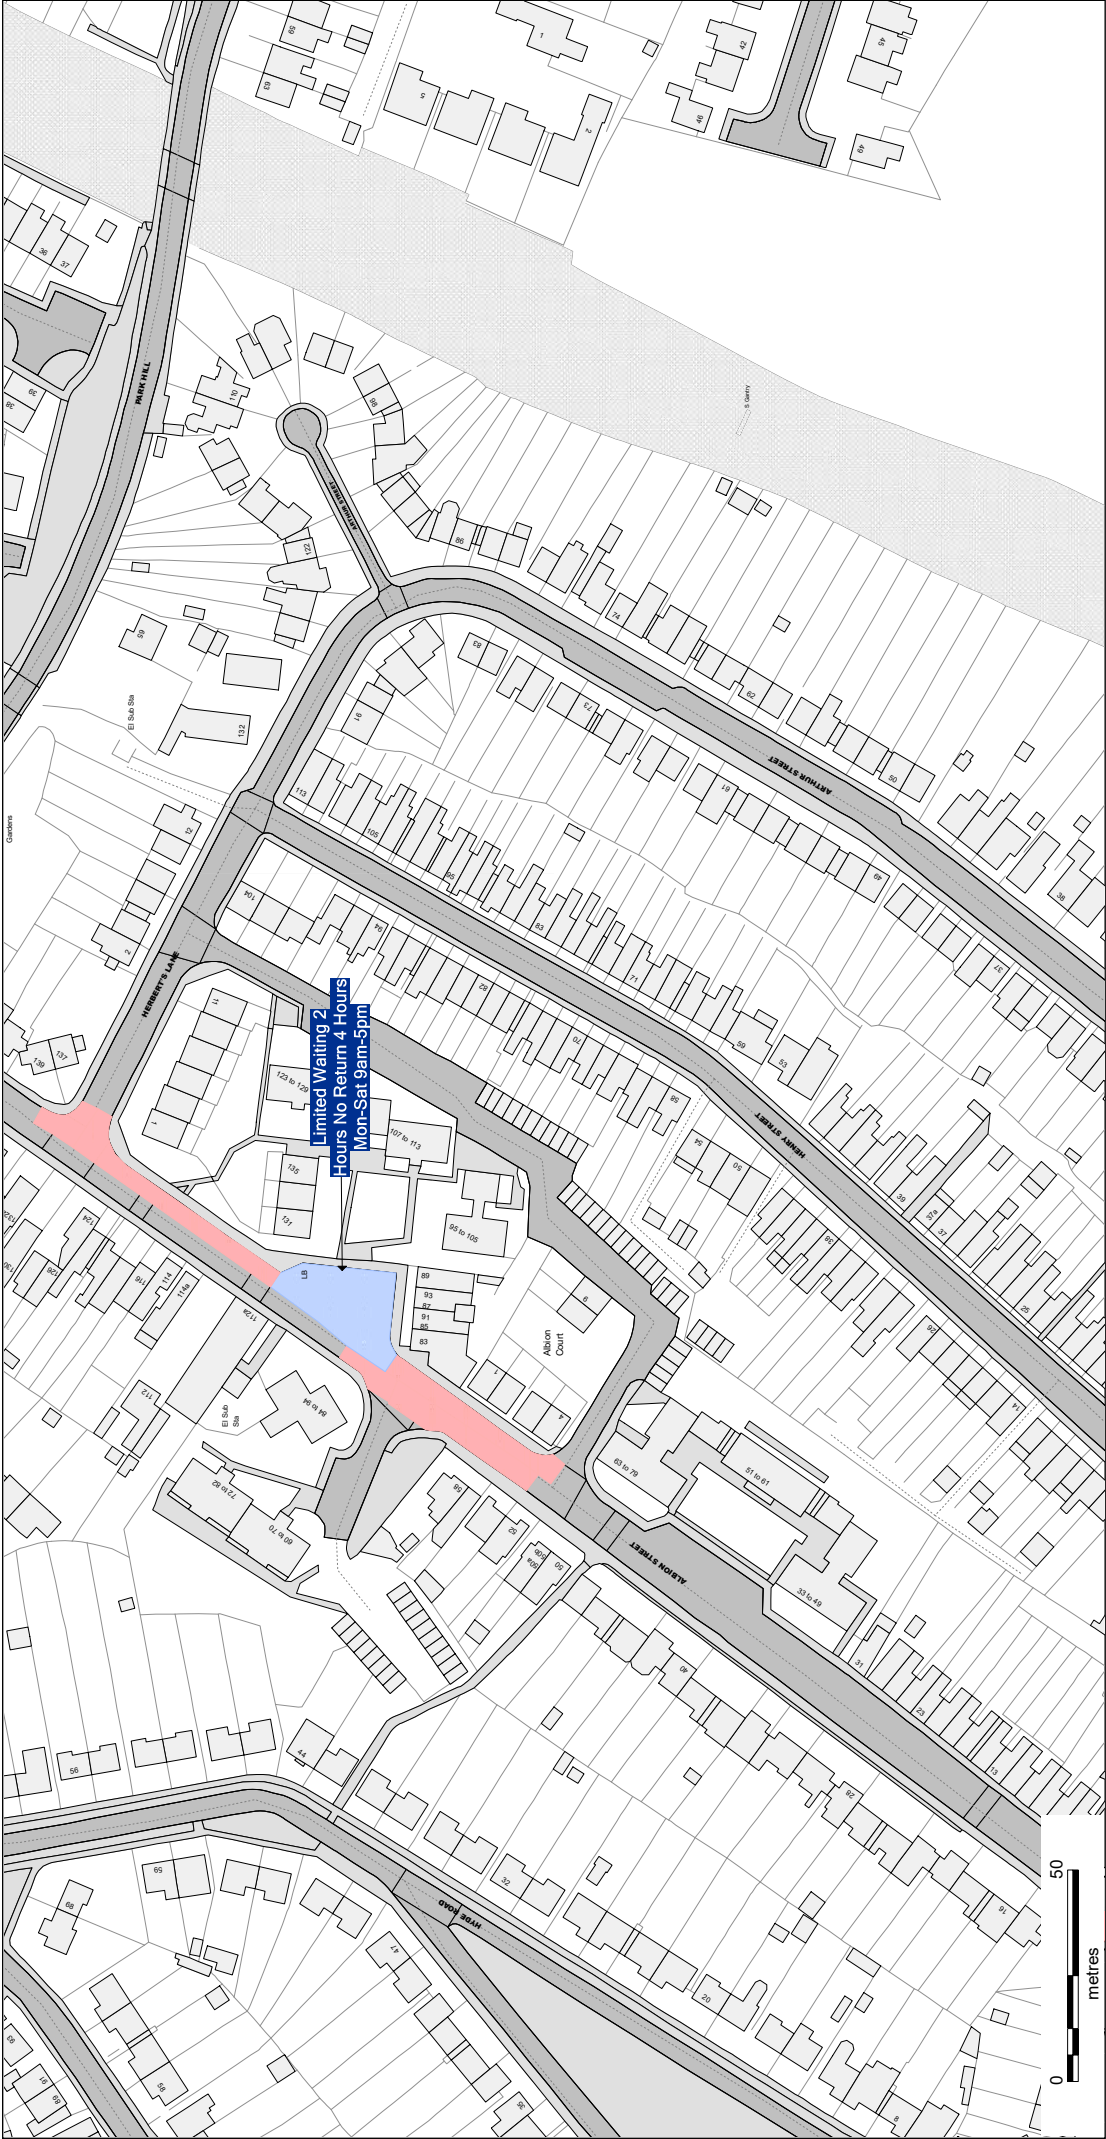


Reproduced from the Ordnance Survey map with the permission of Ordnance Survey on behalf of the Controller of Her Majesty's Stationary Office (C) Crown Copyright. Unauthorised reproduction infringes Crown Copyright and may lead to prosecution or civil proceedings. Warwickshire County Council, 100019520, 2017.

 Communities Group Warwickshire County Council P.O. Box 9 Shire Hall Warwick CV34 4RR	Title:			Area	Date 09/06/2022
	Consolidated Road Traffic Regulation Orders			Warwick	Revision No. 1
				PROPOSED	

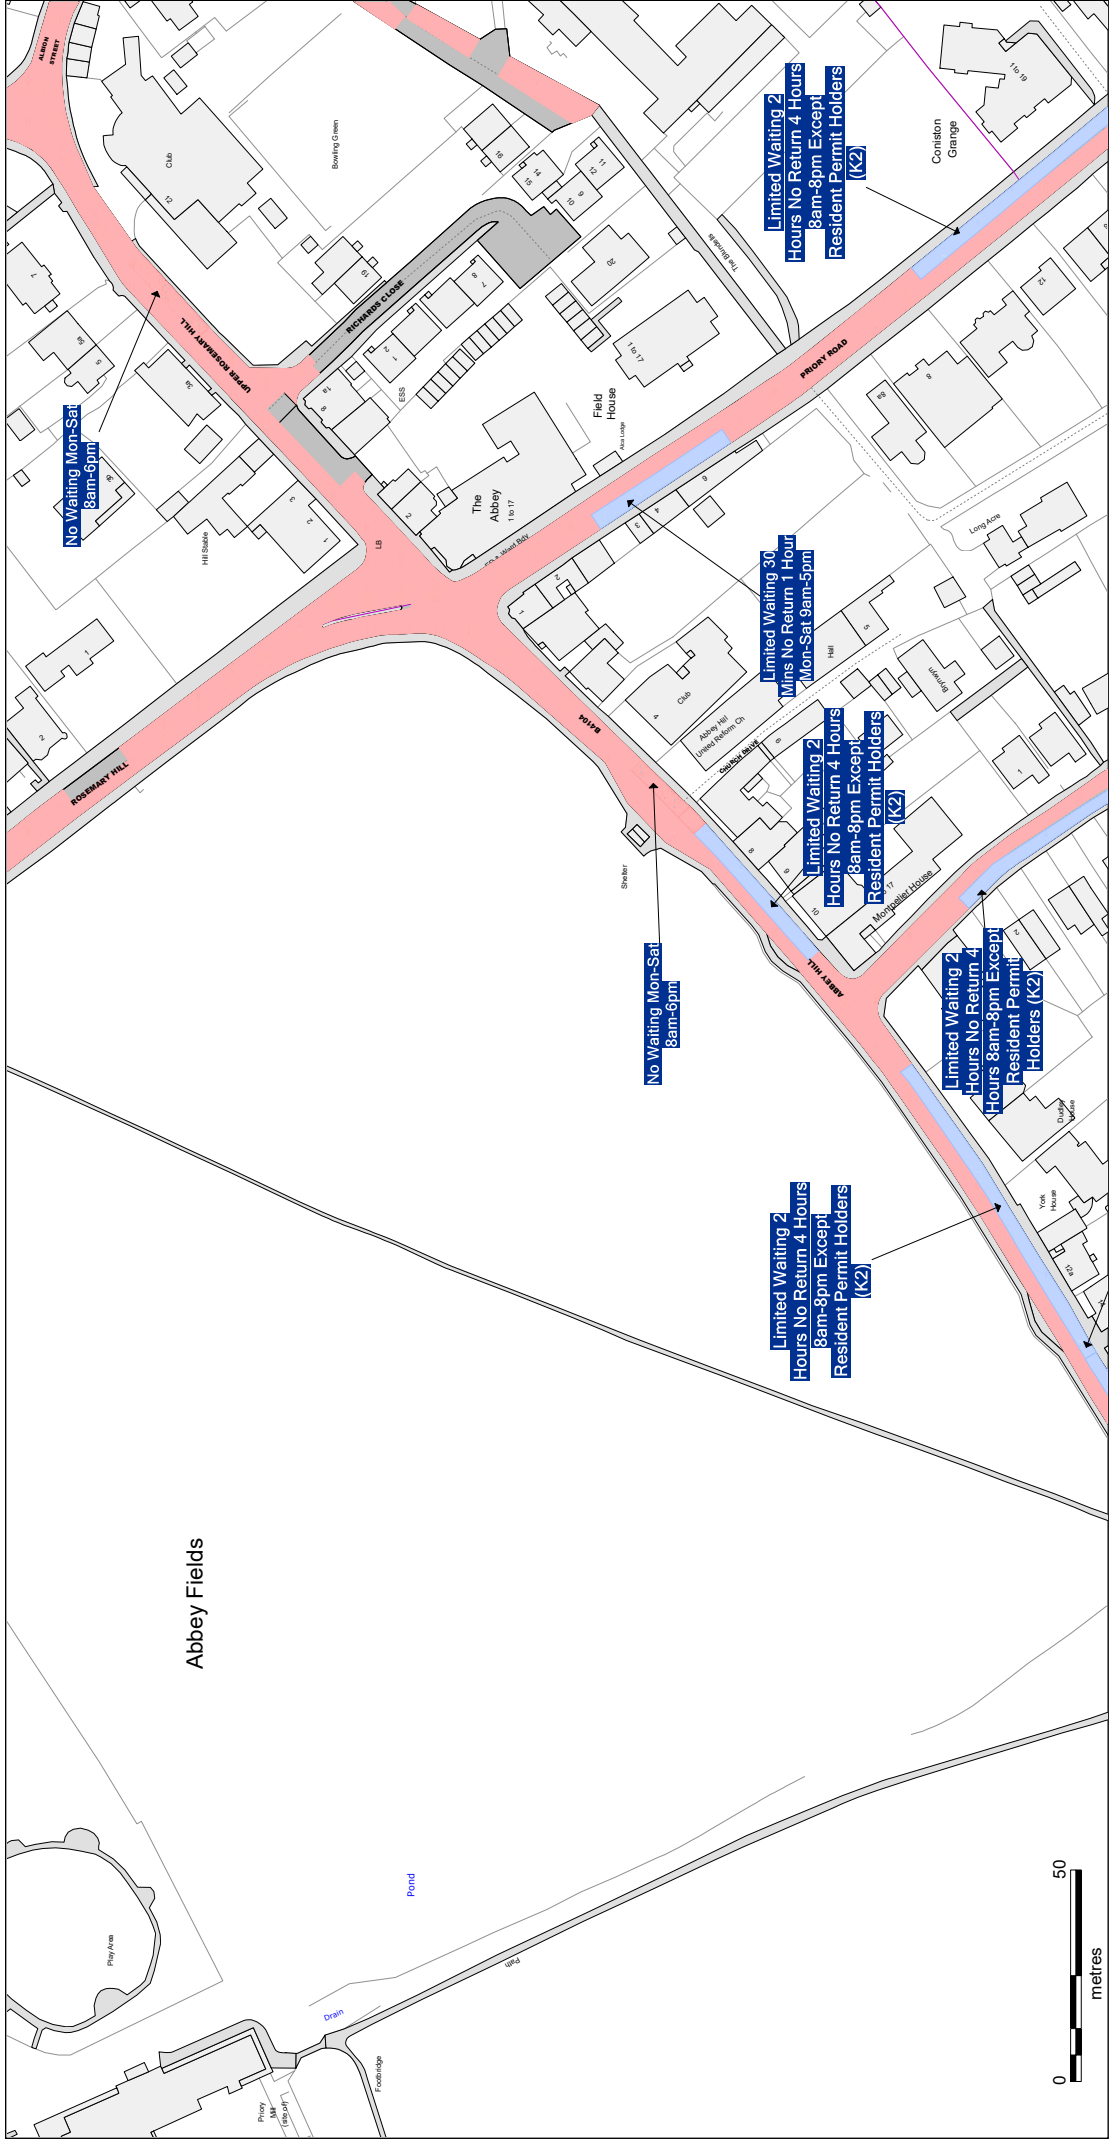


Reproduced from the Ordnance Survey map with the permission of Ordnance Survey on behalf of the Controller of Her Majesty's Stationary Office (C) Crown Copyright. Unauthorised reproduction infringes Crown Copyright and may lead to prosecution or civil proceedings. Warwickshire County Council, 100019520, 2017.

 Communities Group Warwickshire County Council P.O. Box 9 Shire Hall Warwick CV34 4RR	Title: Consolidated Road Traffic Regulation Orders			Area	Date 09/06/2022
				Area code EY54	Revision No. 1
	PROPOSED				Scale 1 : 1250

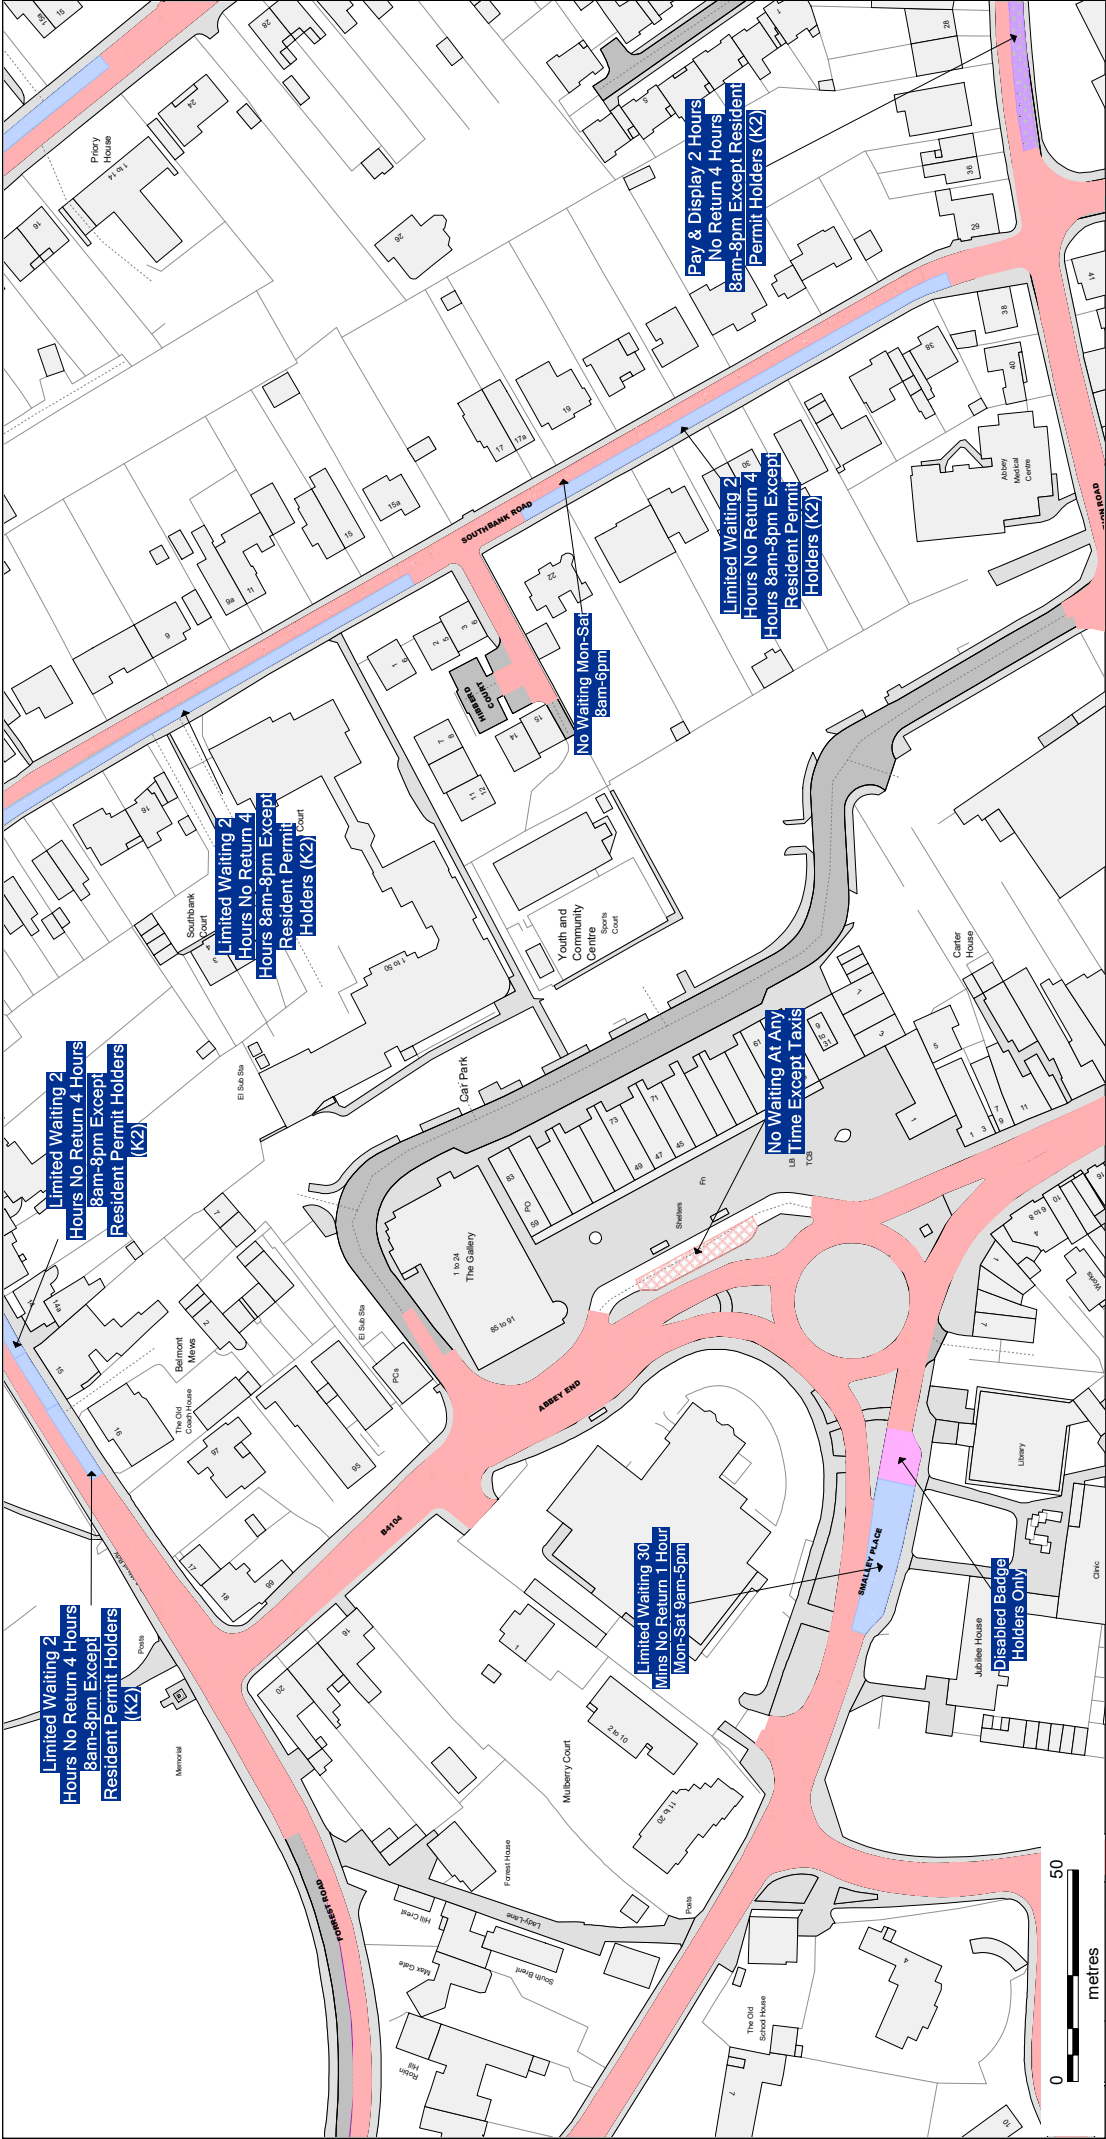


Reproduced from the Ordnance Survey map with the permission of Ordnance Survey on behalf of the Controller of Her Majesty's Stationary Office (C) Crown Copyright. Unauthorised reproduction infringes Crown Copyright and may lead to prosecution or civil proceedings. Warwickshire County Council, 100019520, 2017.

 Warwickshire County Council Communities Group Warwickshire County Council P.O. Box 9 Shire Hall Warwick CV34 4RR	Title: Consolidated Road Traffic Regulation Orders			Area	Date 09/06/2022
	PROPOSED			Area code EZ54	Revision No. 1
					Scale 1 : 1250

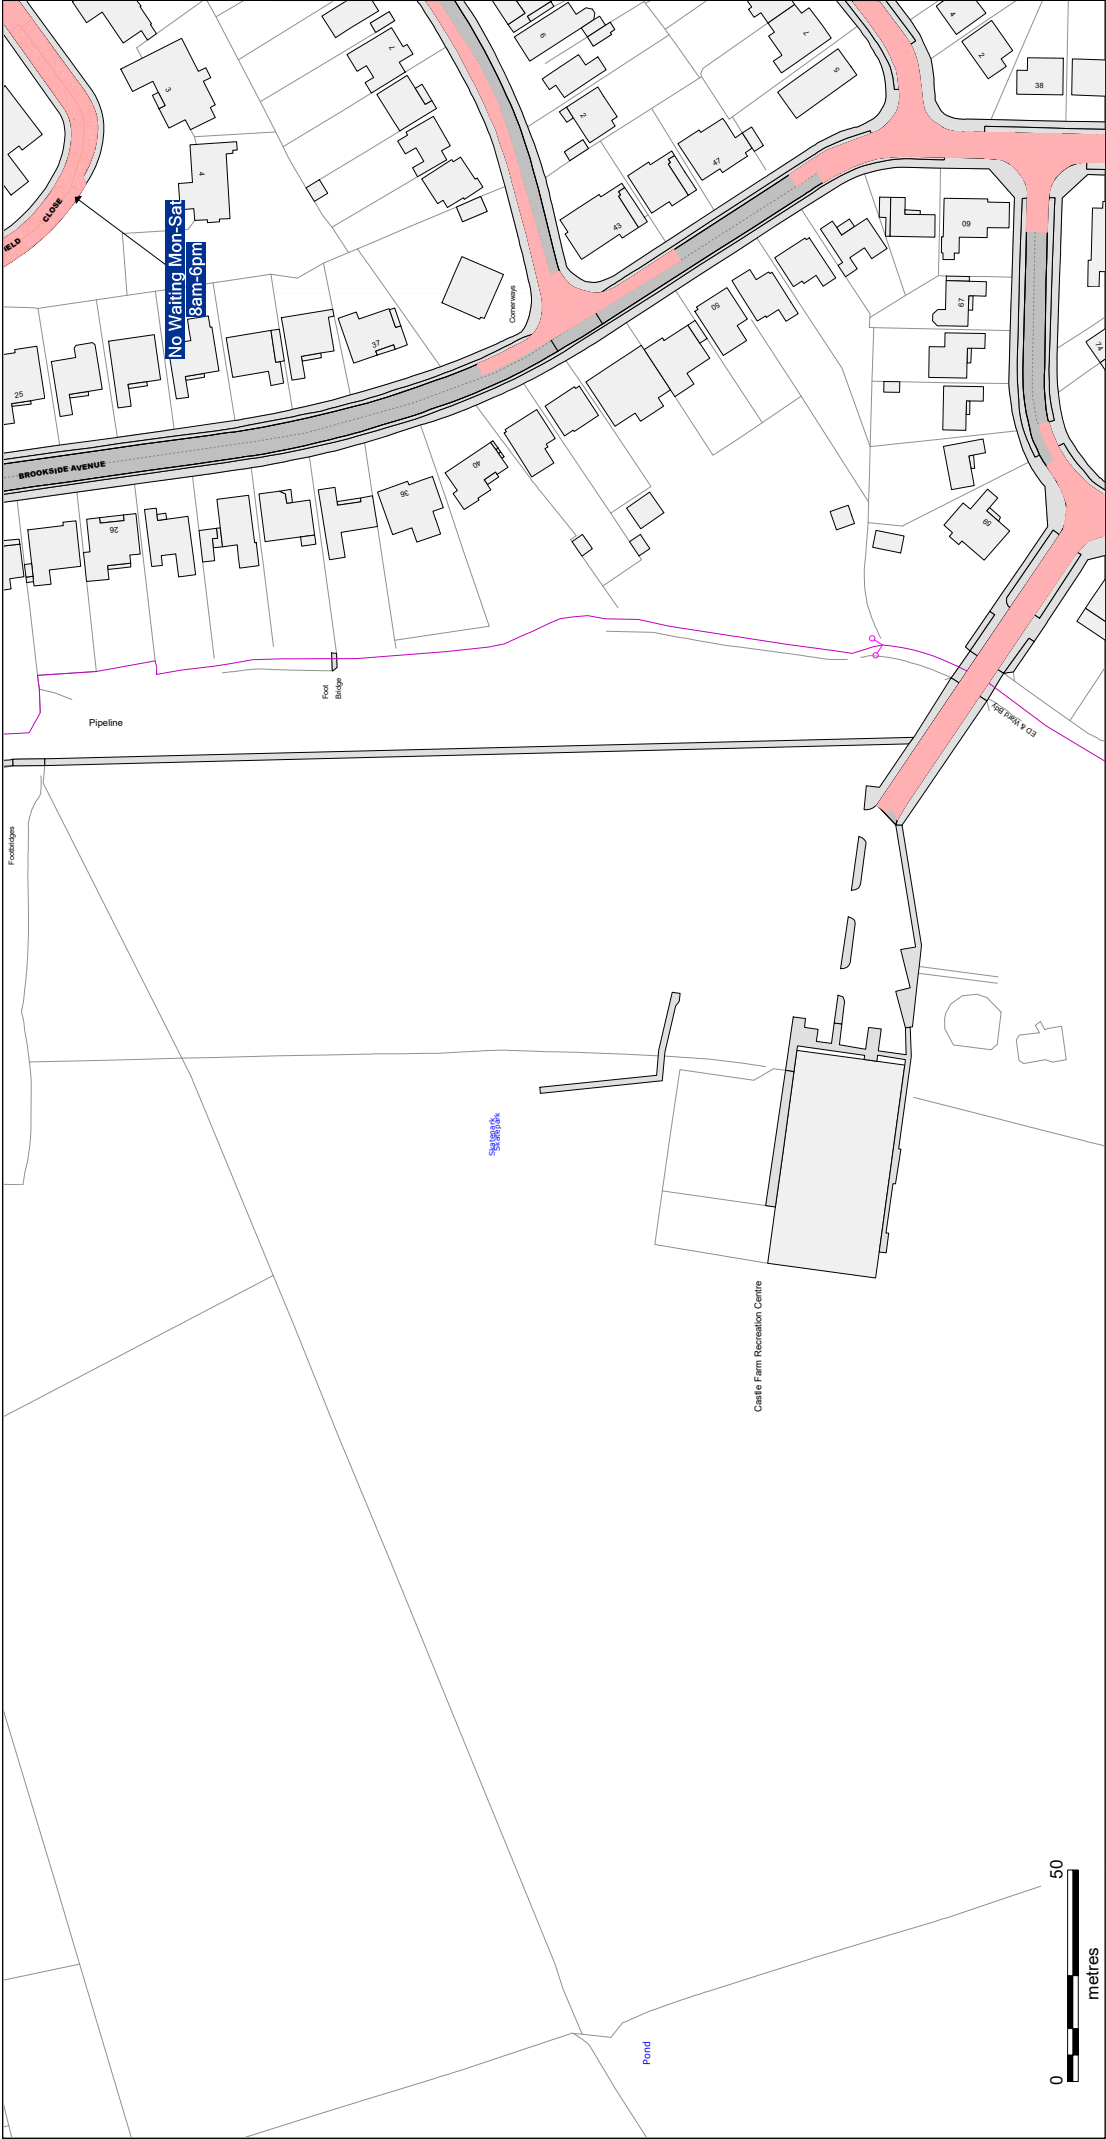


Reproduced from the Ordnance Survey map with the permission of Ordnance Survey on behalf of the Controller of Her Majesty's Stationary Office (C) Crown Copyright. Unauthorised reproduction infringes Crown Copyright and may lead to prosecution or civil proceedings. Warwickshire County Council, 100019520, 2017.

 Warwickshire County Council Communities Group Warwickshire County Council P.O. Box 9 Shire Hall Warwick CV34 4RR	Title: Consolidated Road Traffic Regulation Orders			Area Warwick	Date 09/06/2022
				Area code FA53	Revision No. 2
	PROPOSED			Scale 1 : 1250	

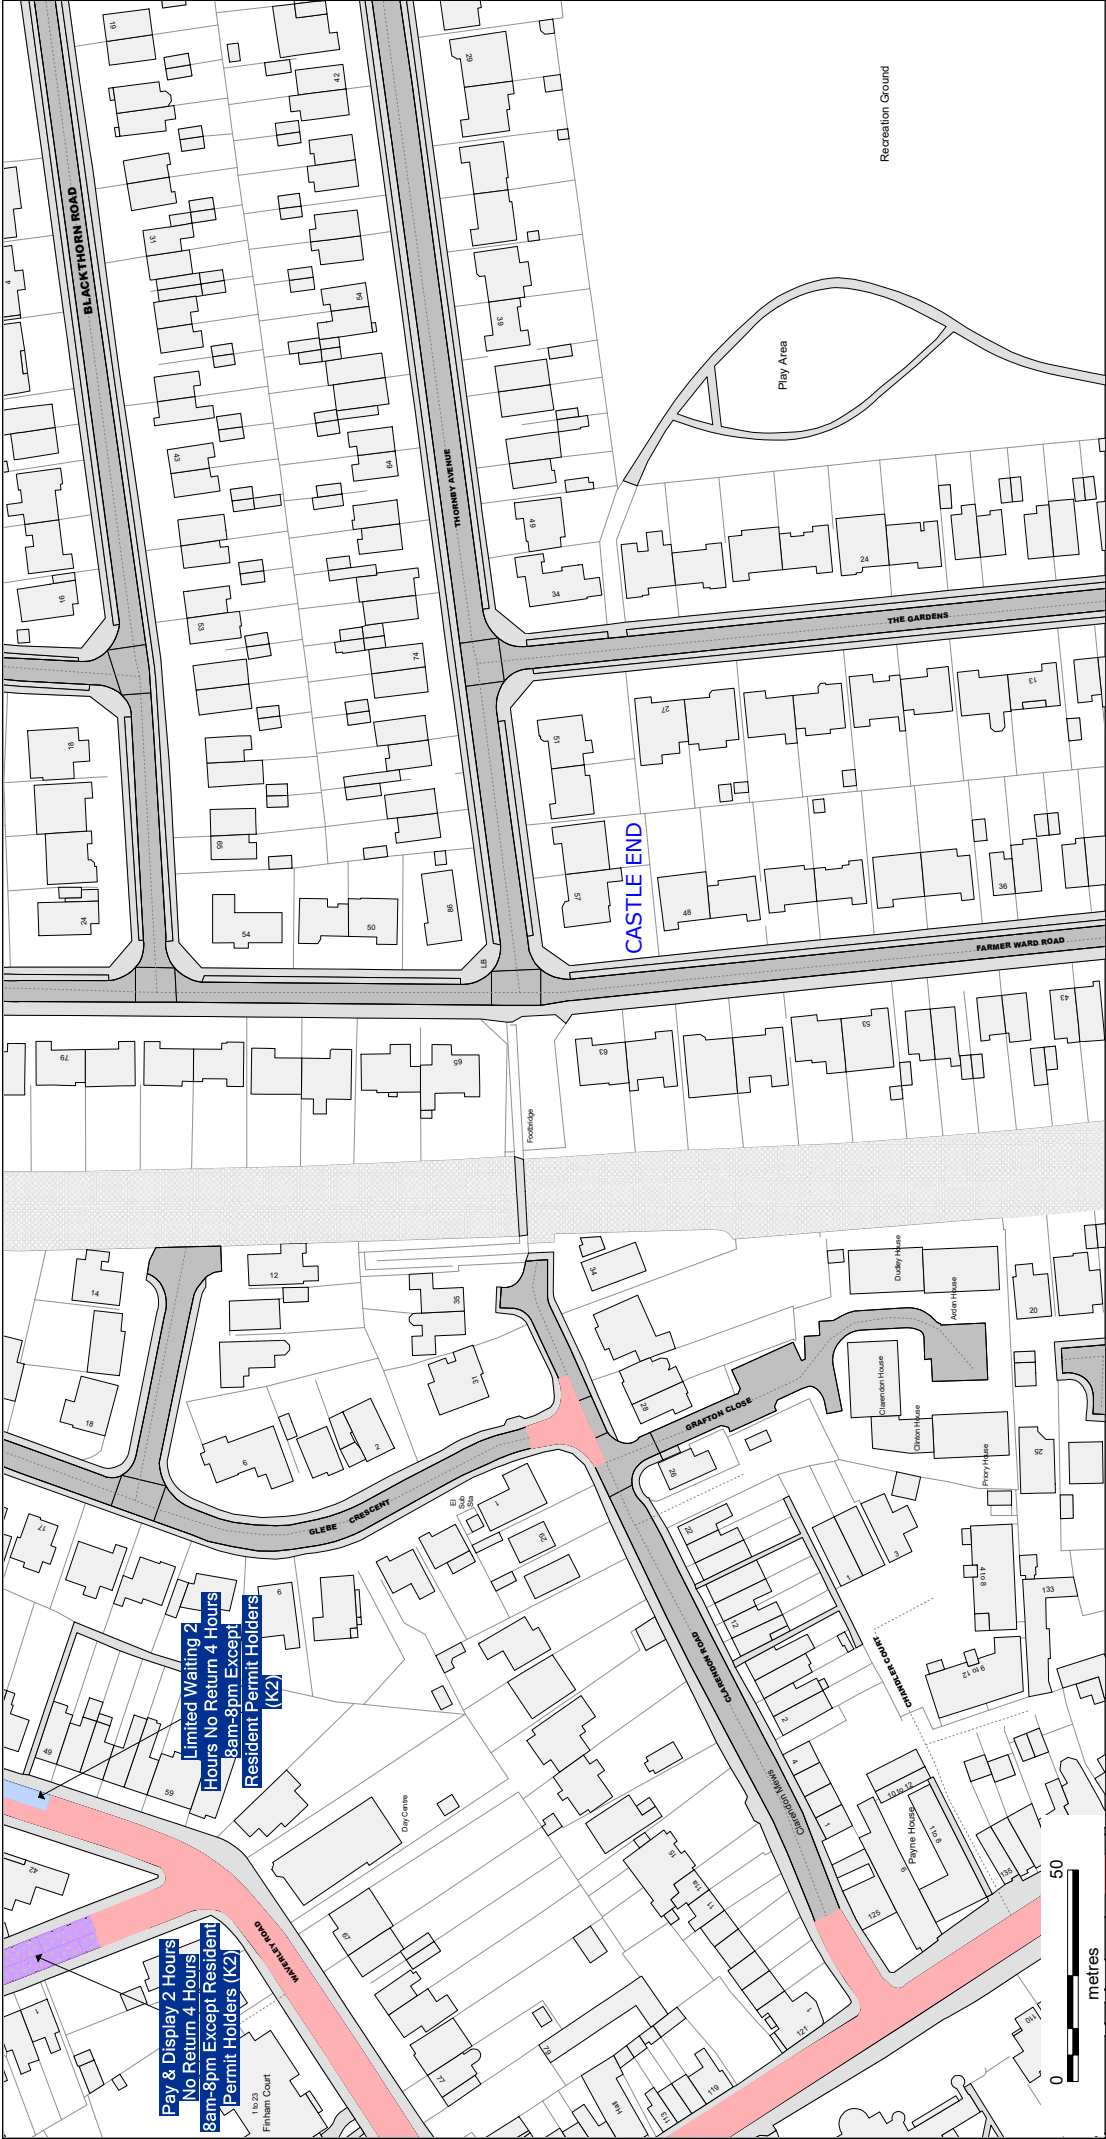


Reproduced from the Ordnance Survey map with the permission of Ordnance Survey on behalf of the Controller of Her Majesty's Stationary Office (C) Crown Copyright. Unauthorised reproduction infringes Crown Copyright and may lead to prosecution or civil proceedings. Warwickshire County Council, 100019520, 2017.

 Communities Group Warwickshire County Council P.O. Box 9 Shire Hall Warwick CV34 4RR	Title:		 PROPOSED	Area Warwick	Date 09/06/2022
	Consolidated Road Traffic Regulation Orders				Area code FB55
				Scale 1 : 1250	

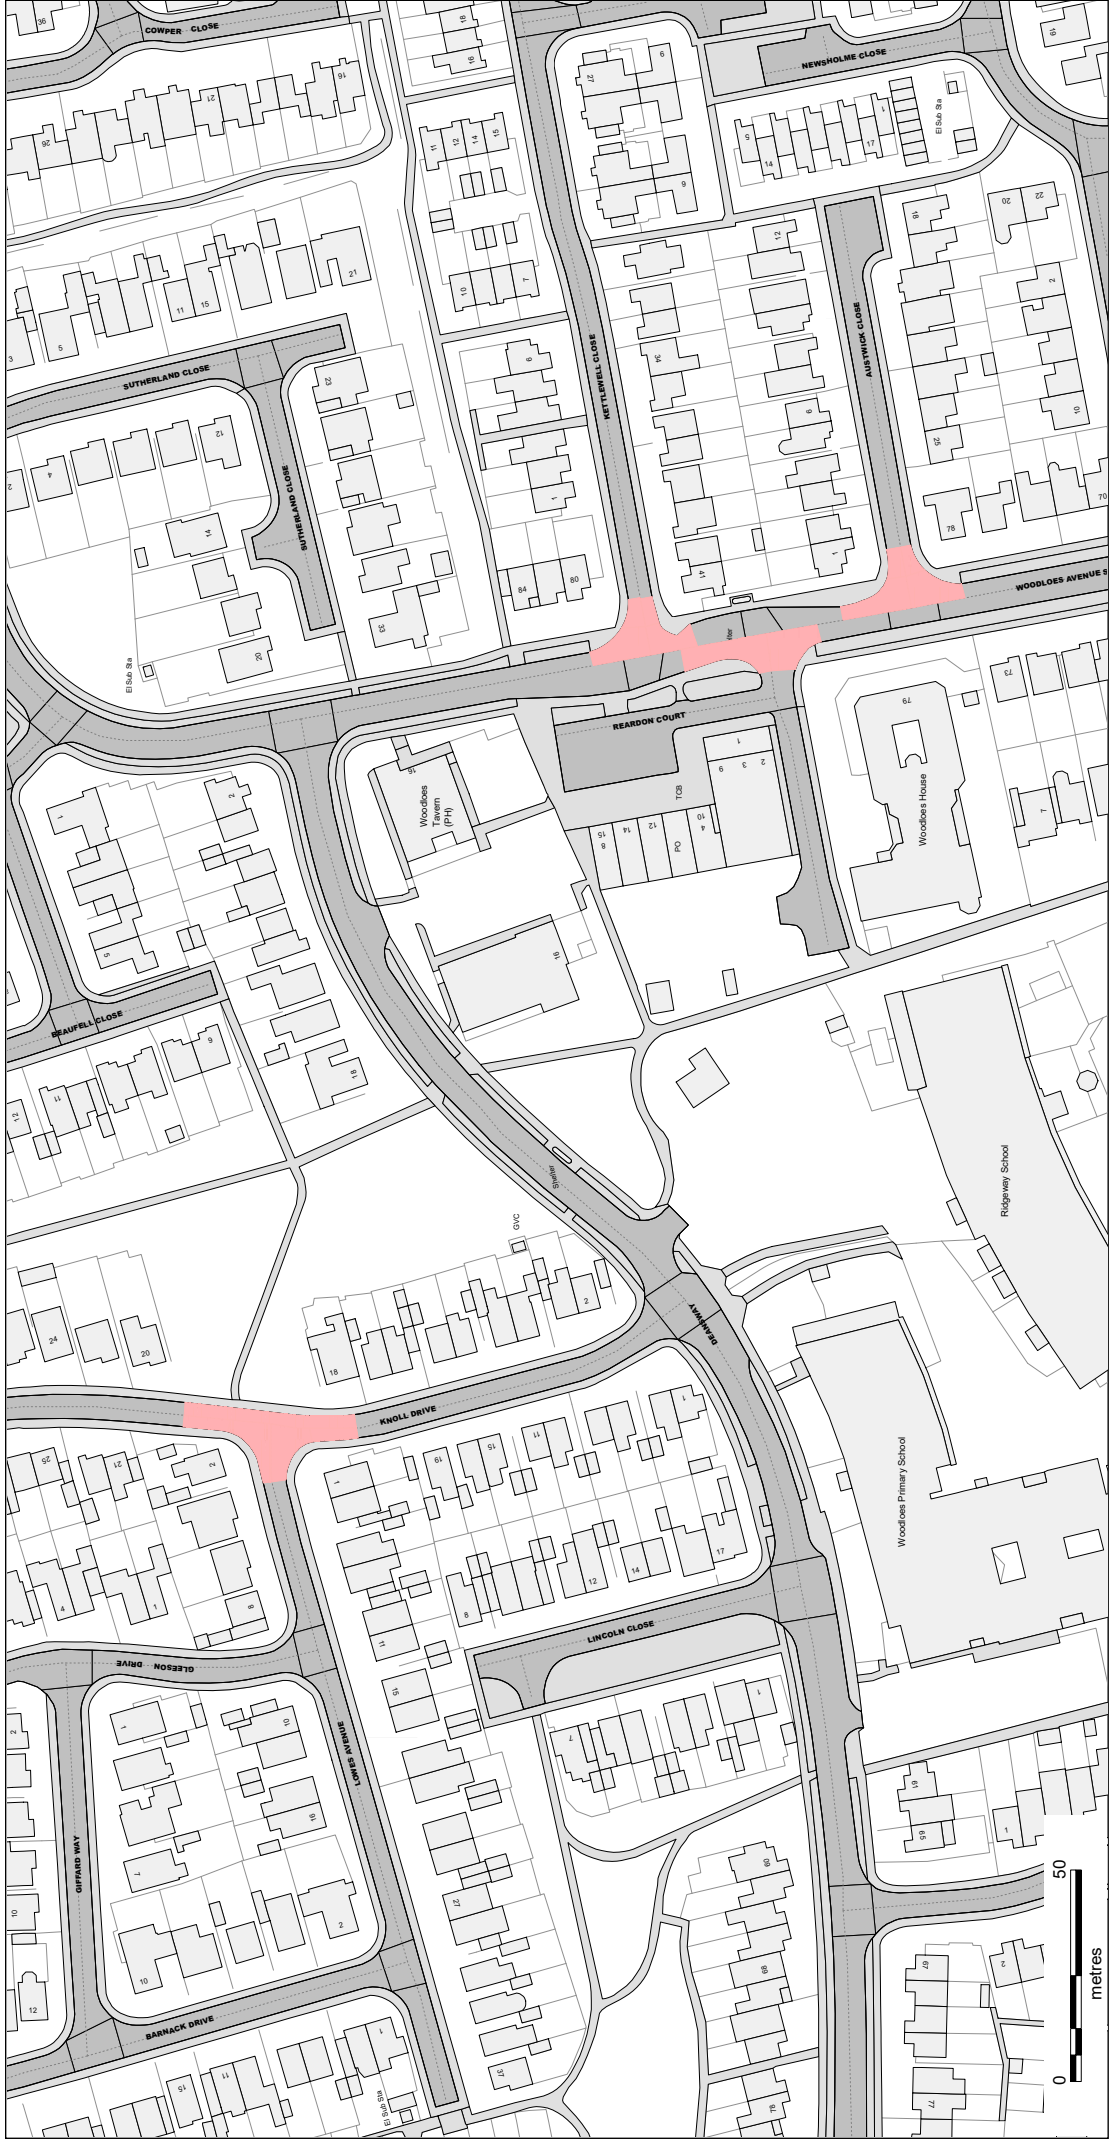

Reproduced from the Ordnance Survey map with the permission of Ordnance Survey on behalf of the Controller of Her Majesty's Stationary Office (C) Crown Copyright. Unauthorised reproduction infringes Crown Copyright and may lead to prosecution or civil proceedings. Warwickshire County Council, 100019520, 2017.

 Communities Group Warwickshire County Council P.O. Box 9 Shire Hall Warwick CV34 4RR	Title:		 PROPOSED	Area Warwick	Date 09/06/2022
	Consolidated Road Traffic Regulation Orders				Area code FV53

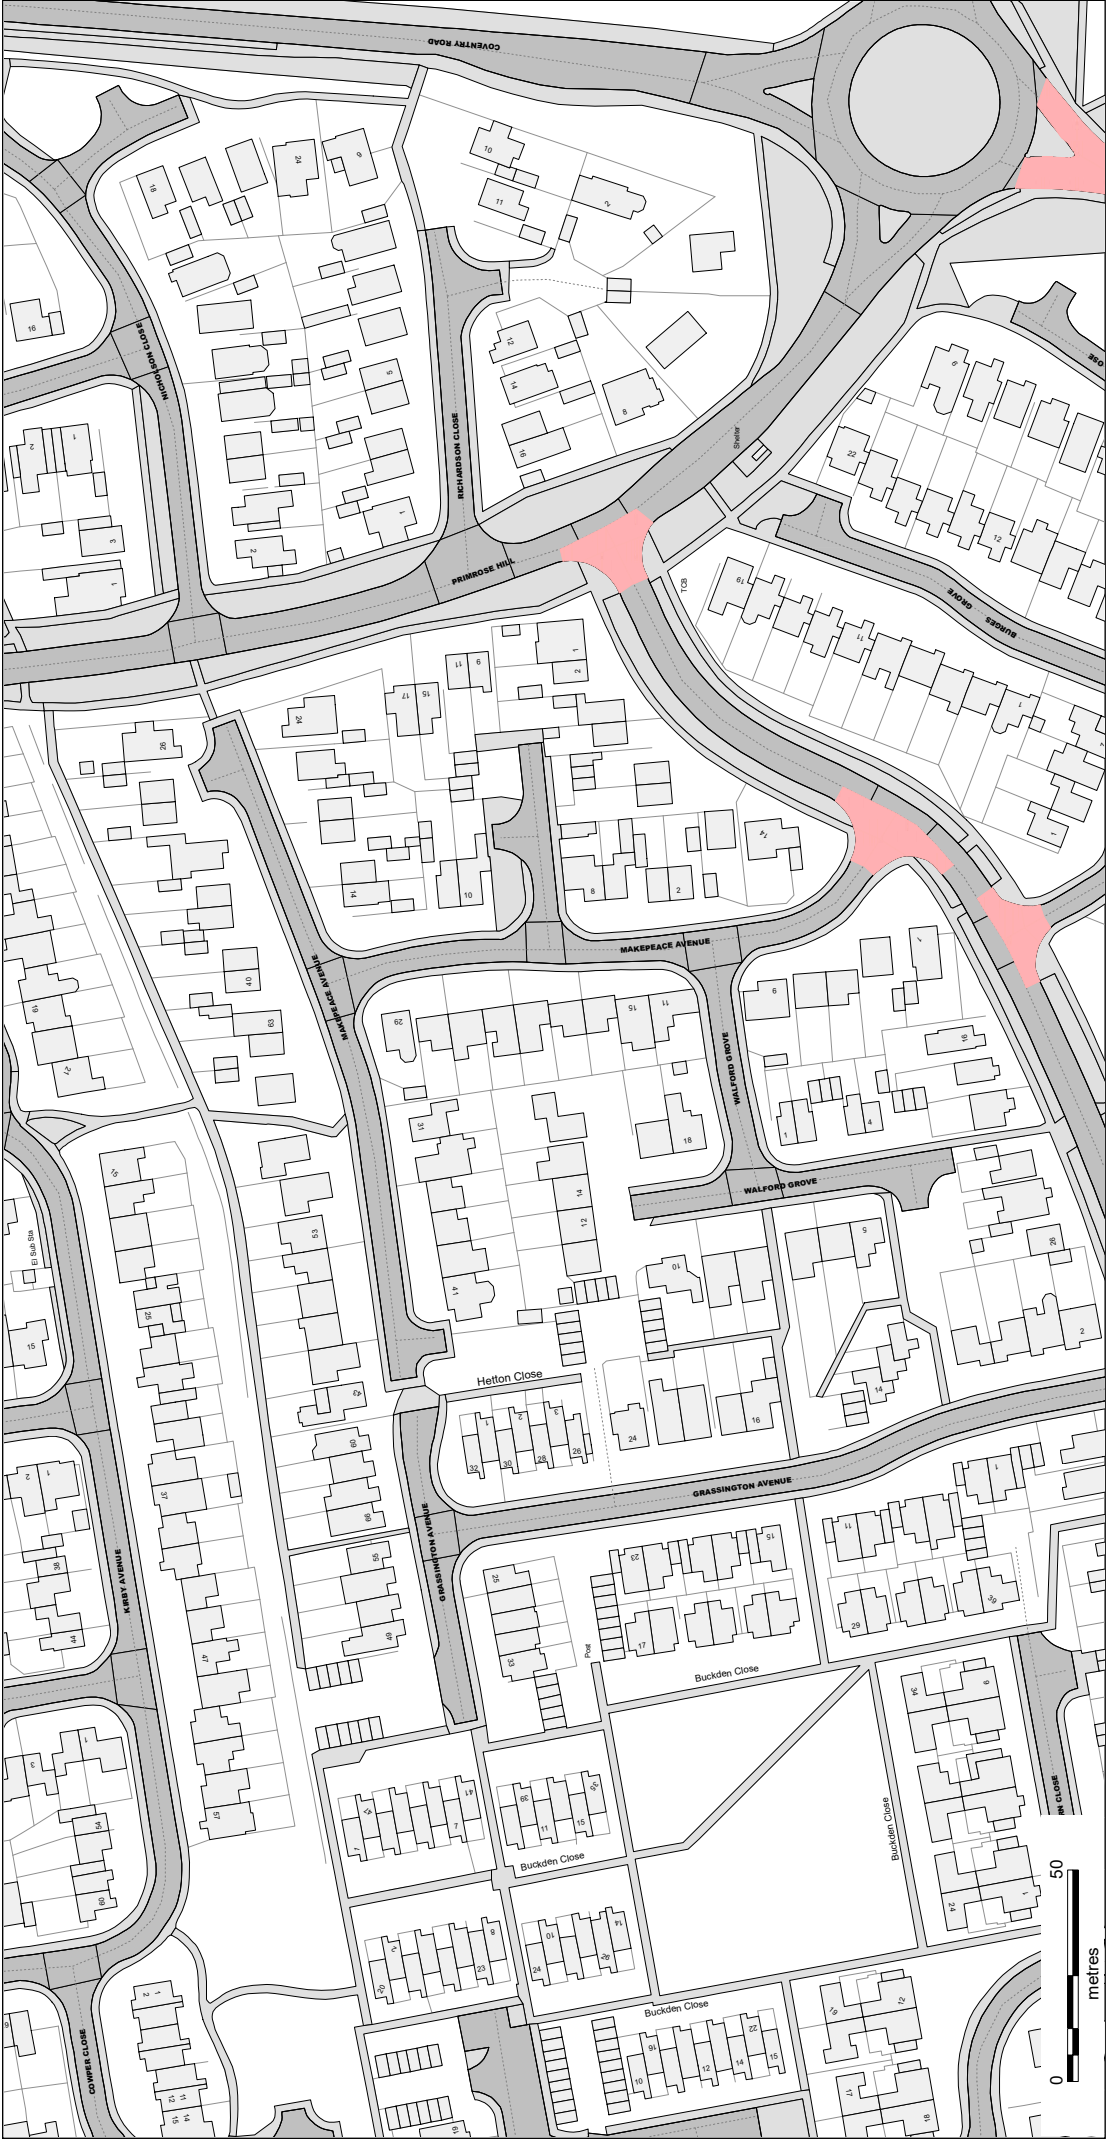

Reproduced from the Ordnance Survey map with the permission of Ordnance Survey on behalf of the Controller of Her Majesty's Stationary Office (C) Crown Copyright. Unauthorised reproduction infringes Crown Copyright and may lead to prosecution or civil proceedings. Warwickshire County Council, 100019520, 2017.



Communities Group
Warwickshire County Council
P.O. Box 9
Shire Hall
Warwick
CV34 4RR

Title:

Consolidated Road Traffic
Regulation Orders

PROPOSED



Area

Warwick

Area code

FV54

Date


09/06/2022

Revision No.

1

Scale

1 : 1250

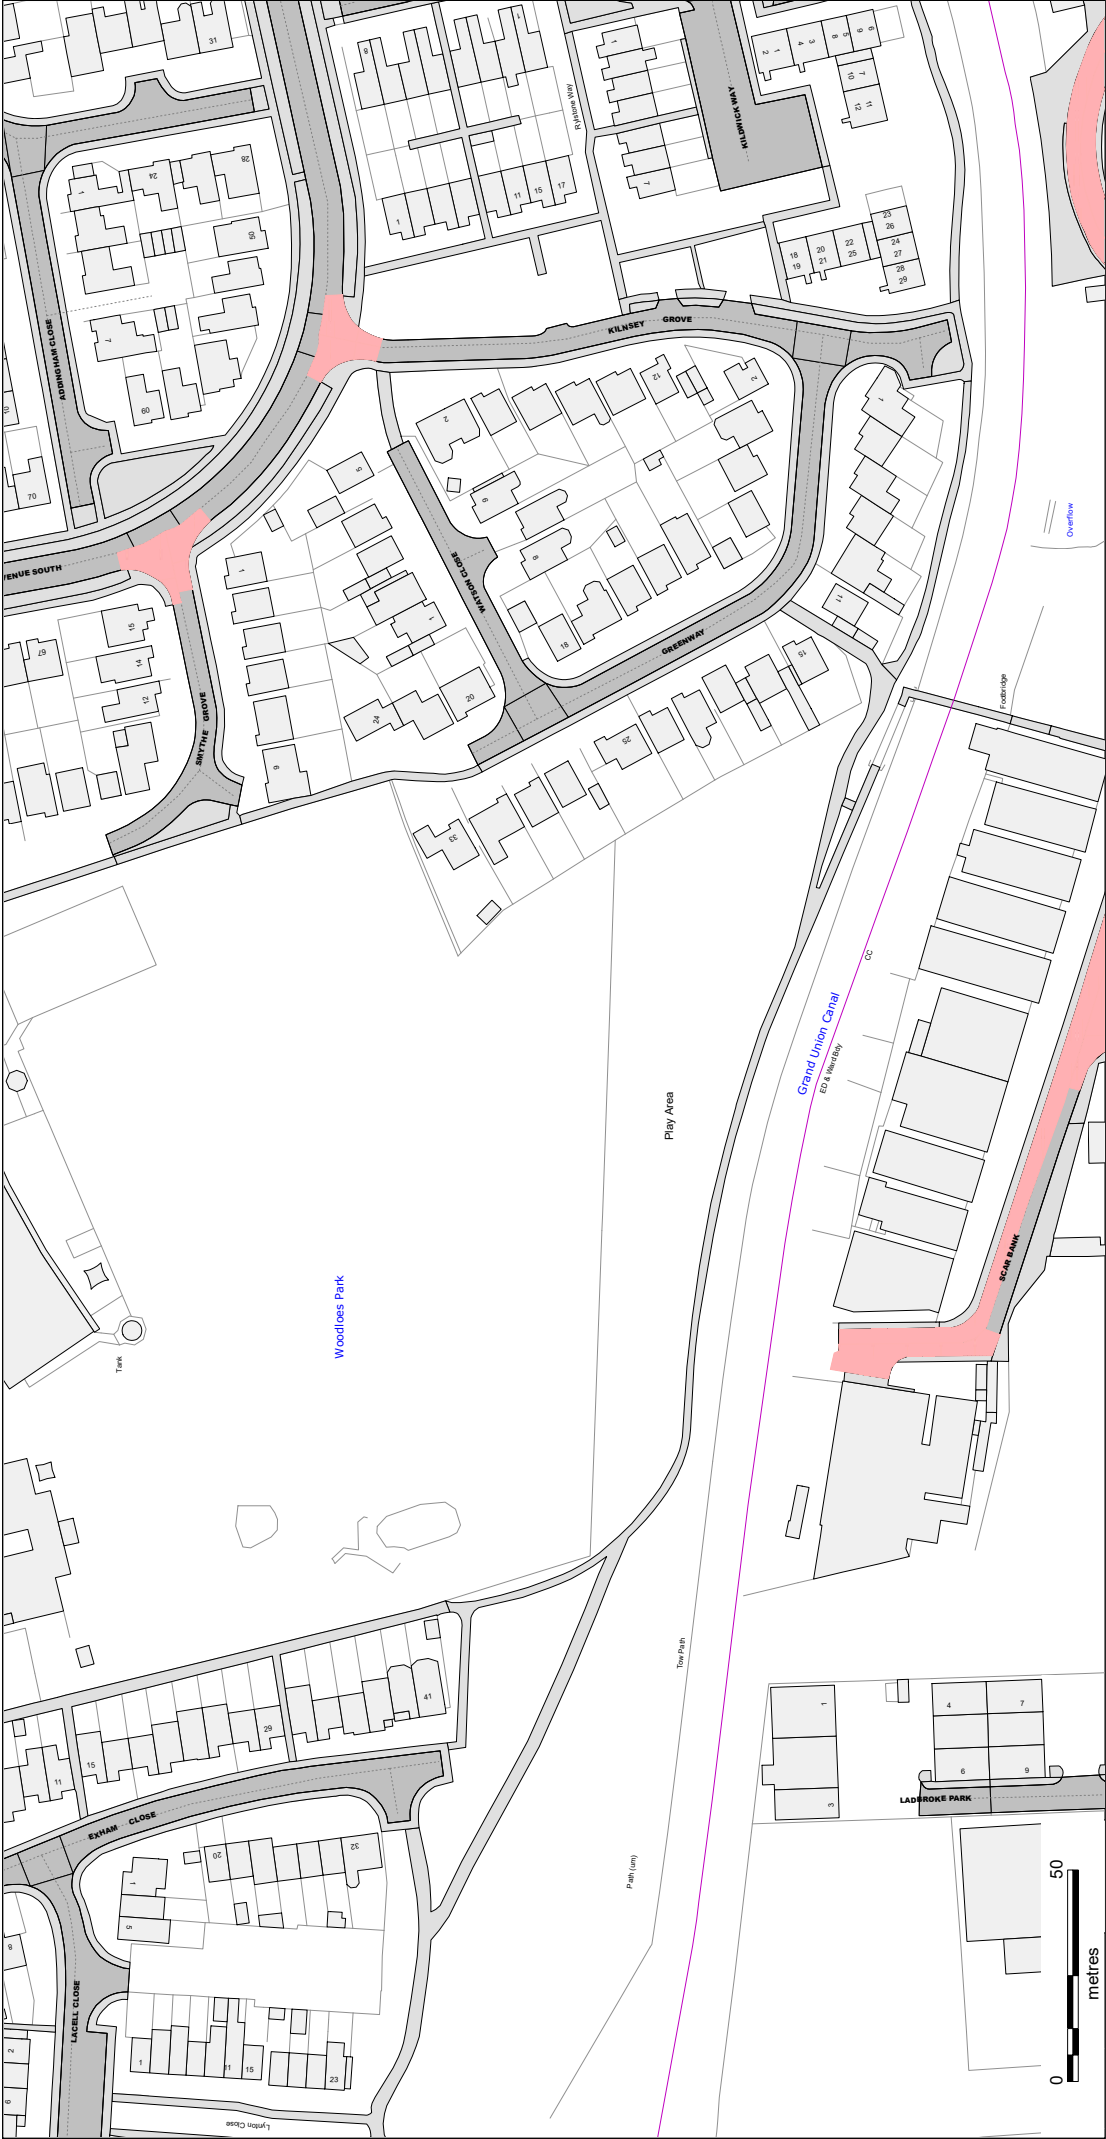

Reproduced from the Ordnance Survey map with the permission of Ordnance Survey on behalf of the Controller of Her Majesty's Stationary Office (C) Crown Copyright. Unauthorised reproduction infringes Crown Copyright and may lead to prosecution or civil proceedings. Warwickshire County Council, 100019520, 2017.



Communities Group
Warwickshire County Council
P.O. Box 9
Shire Hall
Warwick
CV34 4RR

Title:

Consolidated Road Traffic
Regulation Orders

PROPOSED



Area

Warwick

Area code

FW53

Date


09/06/2022

Revision No.

1


Scale

1 : 1250

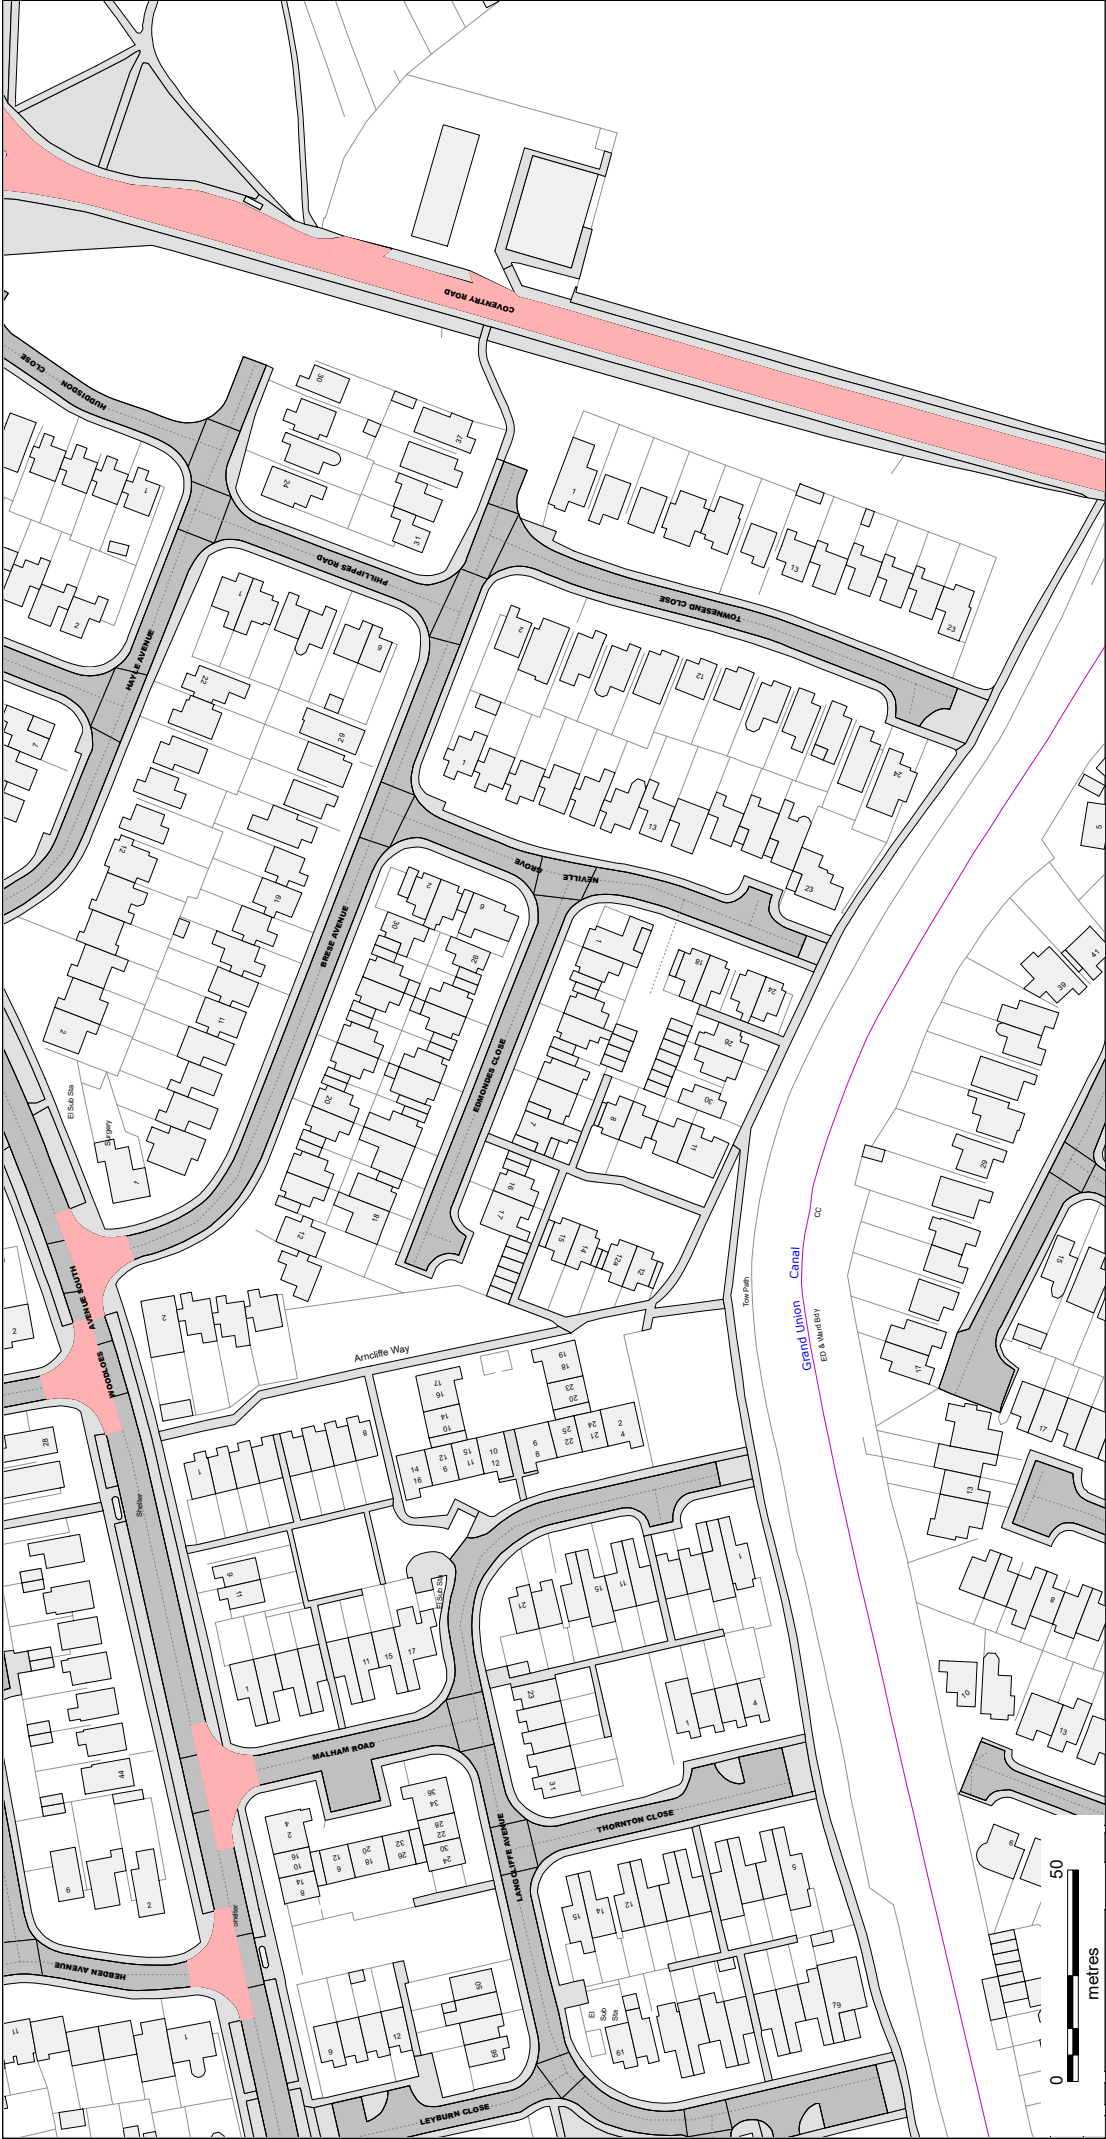


Reproduced from the Ordnance Survey map with the permission of Ordnance Survey on behalf of the Controller of Her Majesty's Stationary Office (C) Crown Copyright. Unauthorised reproduction infringes Crown Copyright and may lead to prosecution or civil proceedings. Warwickshire County Council, 100019520, 2017.

 Communities Group Warwickshire County Council P.O. Box 9 Shire Hall Warwick CV34 4RR	Title:			Area	Date 09/06/2022
	Consolidated Road Traffic Regulation Orders			Warwick	Revision No. 1
				Area code FW54	Scale 1 : 1250
		PROPOSED			


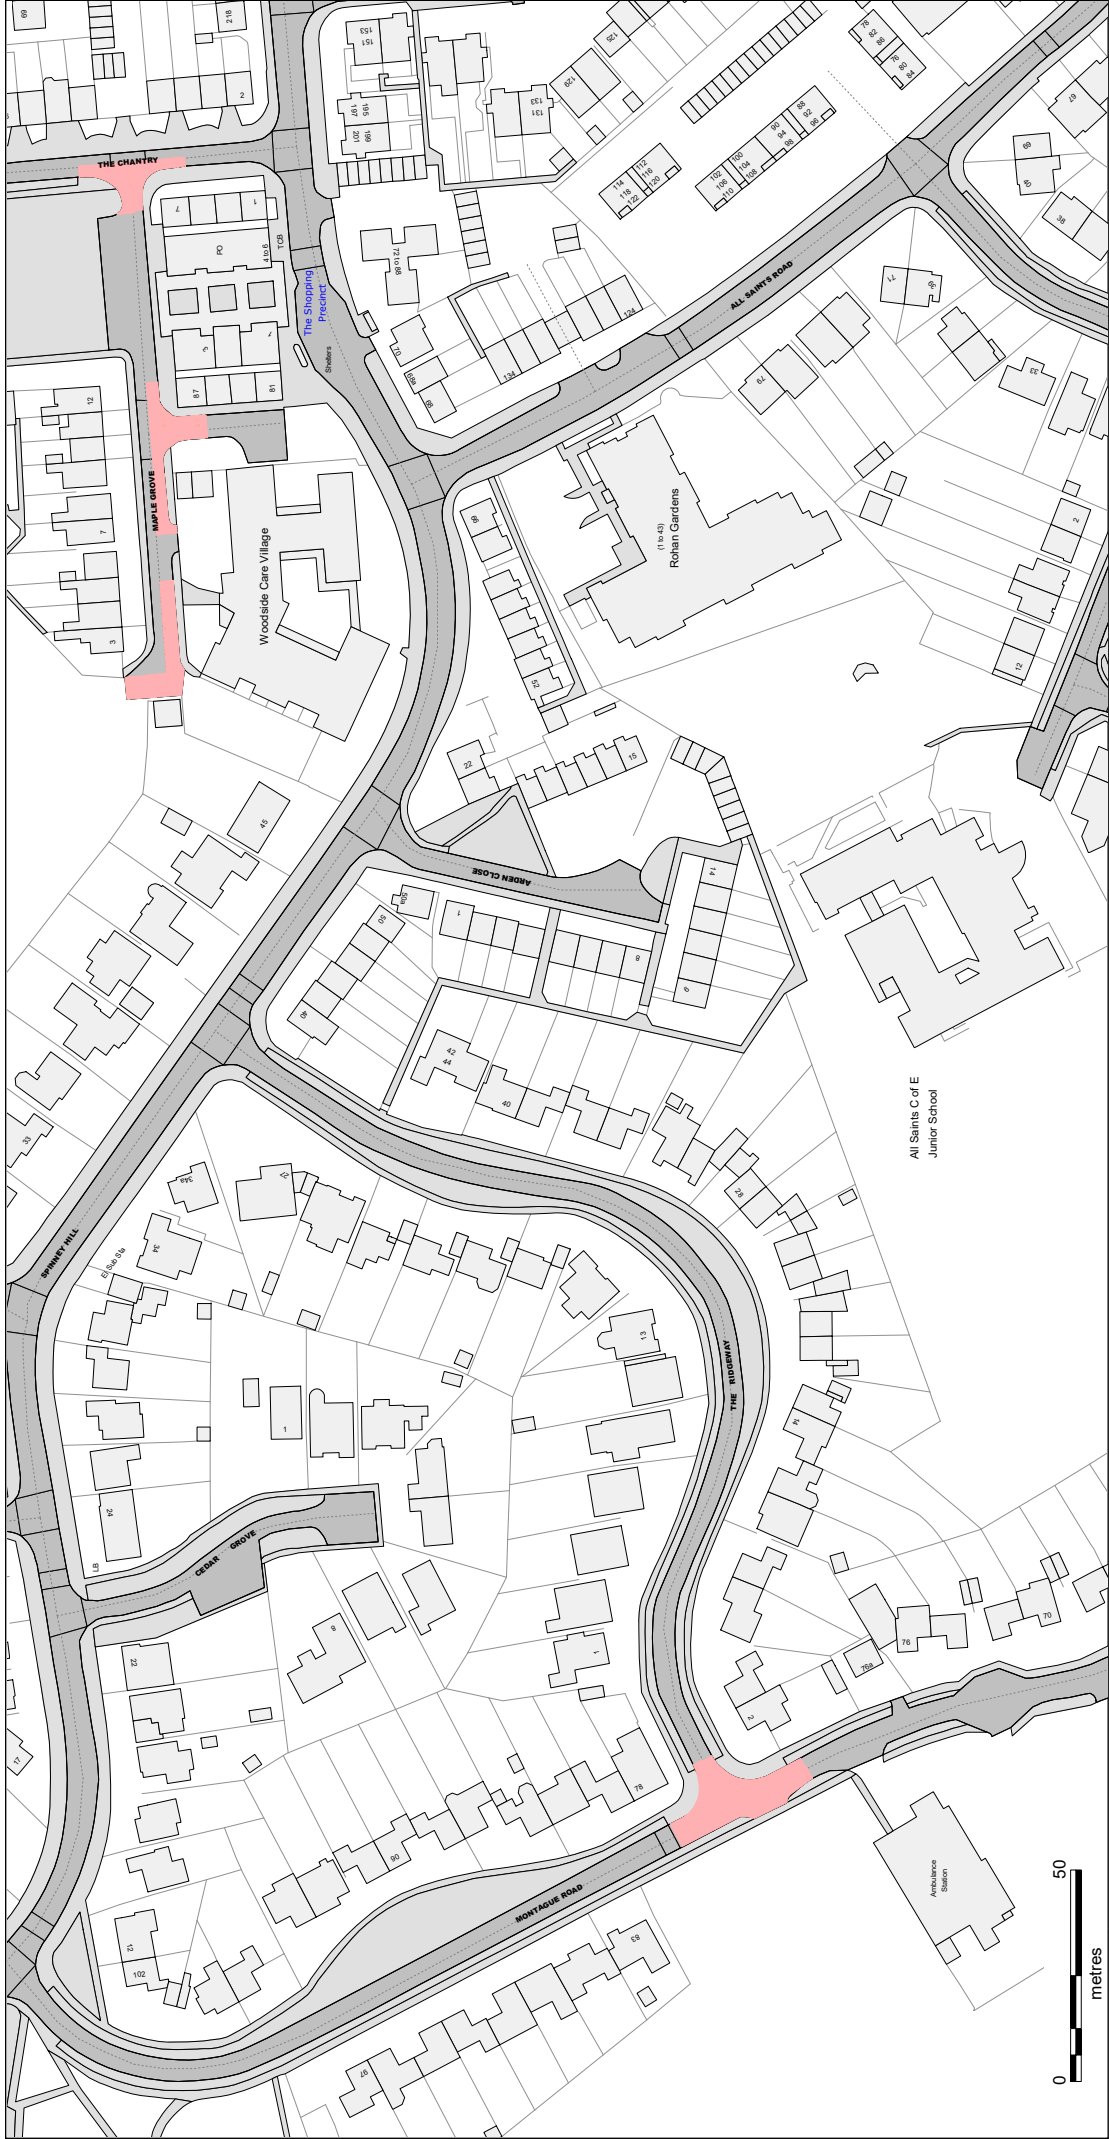



Reproduced from the Ordnance Survey map with the permission of Ordnance Survey on behalf of the Controller of Her Majesty's Stationary Office (C) Crown Copyright. Unauthorised reproduction infringes Crown Copyright and may lead to prosecution or civil proceedings. Warwickshire County Council, 100019520, 2017.

 Communities Group Warwickshire County Council P.O. Box 9 Shire Hall Warwick CV34 4RR	Title:			Area	Date 09/06/2022
	Consolidated Road Traffic Regulation Orders			Warwick	Revision No. 1
				Area code FW55	Scale 1 : 1250
		PROPOSED			

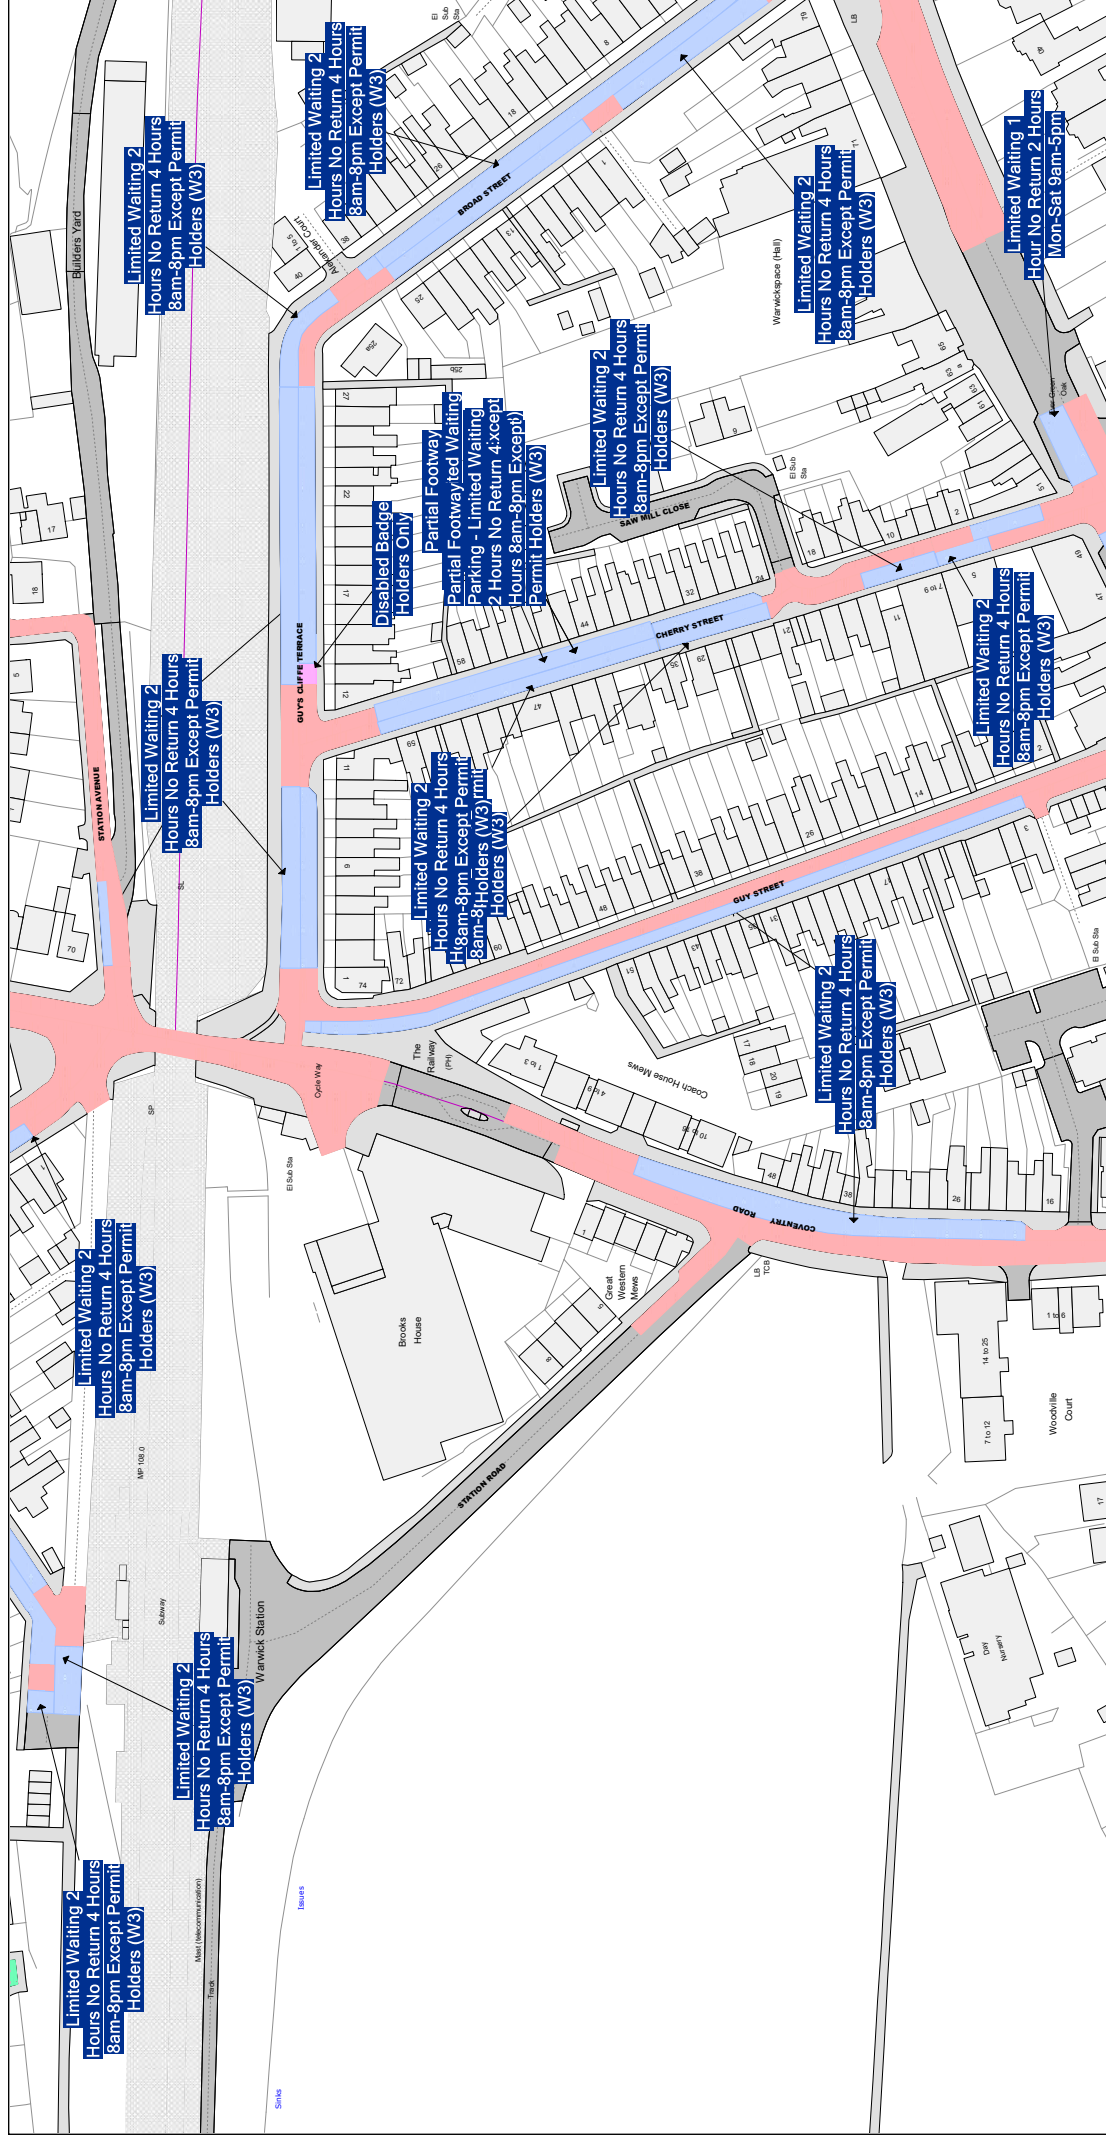


Reproduced from the Ordnance Survey map with the permission of Ordnance Survey on behalf of the Controller of Her Majesty's Stationery Office (C) Crown Copyright. Unauthorised reproduction infringes Crown Copyright and may lead to prosecution or civil proceedings. Warwickshire County Council, 100019520, 2017.

   Communities Group Warwickshire County Council P.O. Box 9 Shire Hall Warwick CV34 4RR Title: Consolidated Road Traffic Regulation Orders PROPOSED	 Area Warwick Area code FZ54	Date 09/06/2022 Revision No. 3 Scale 1 : 1250
--	--	--

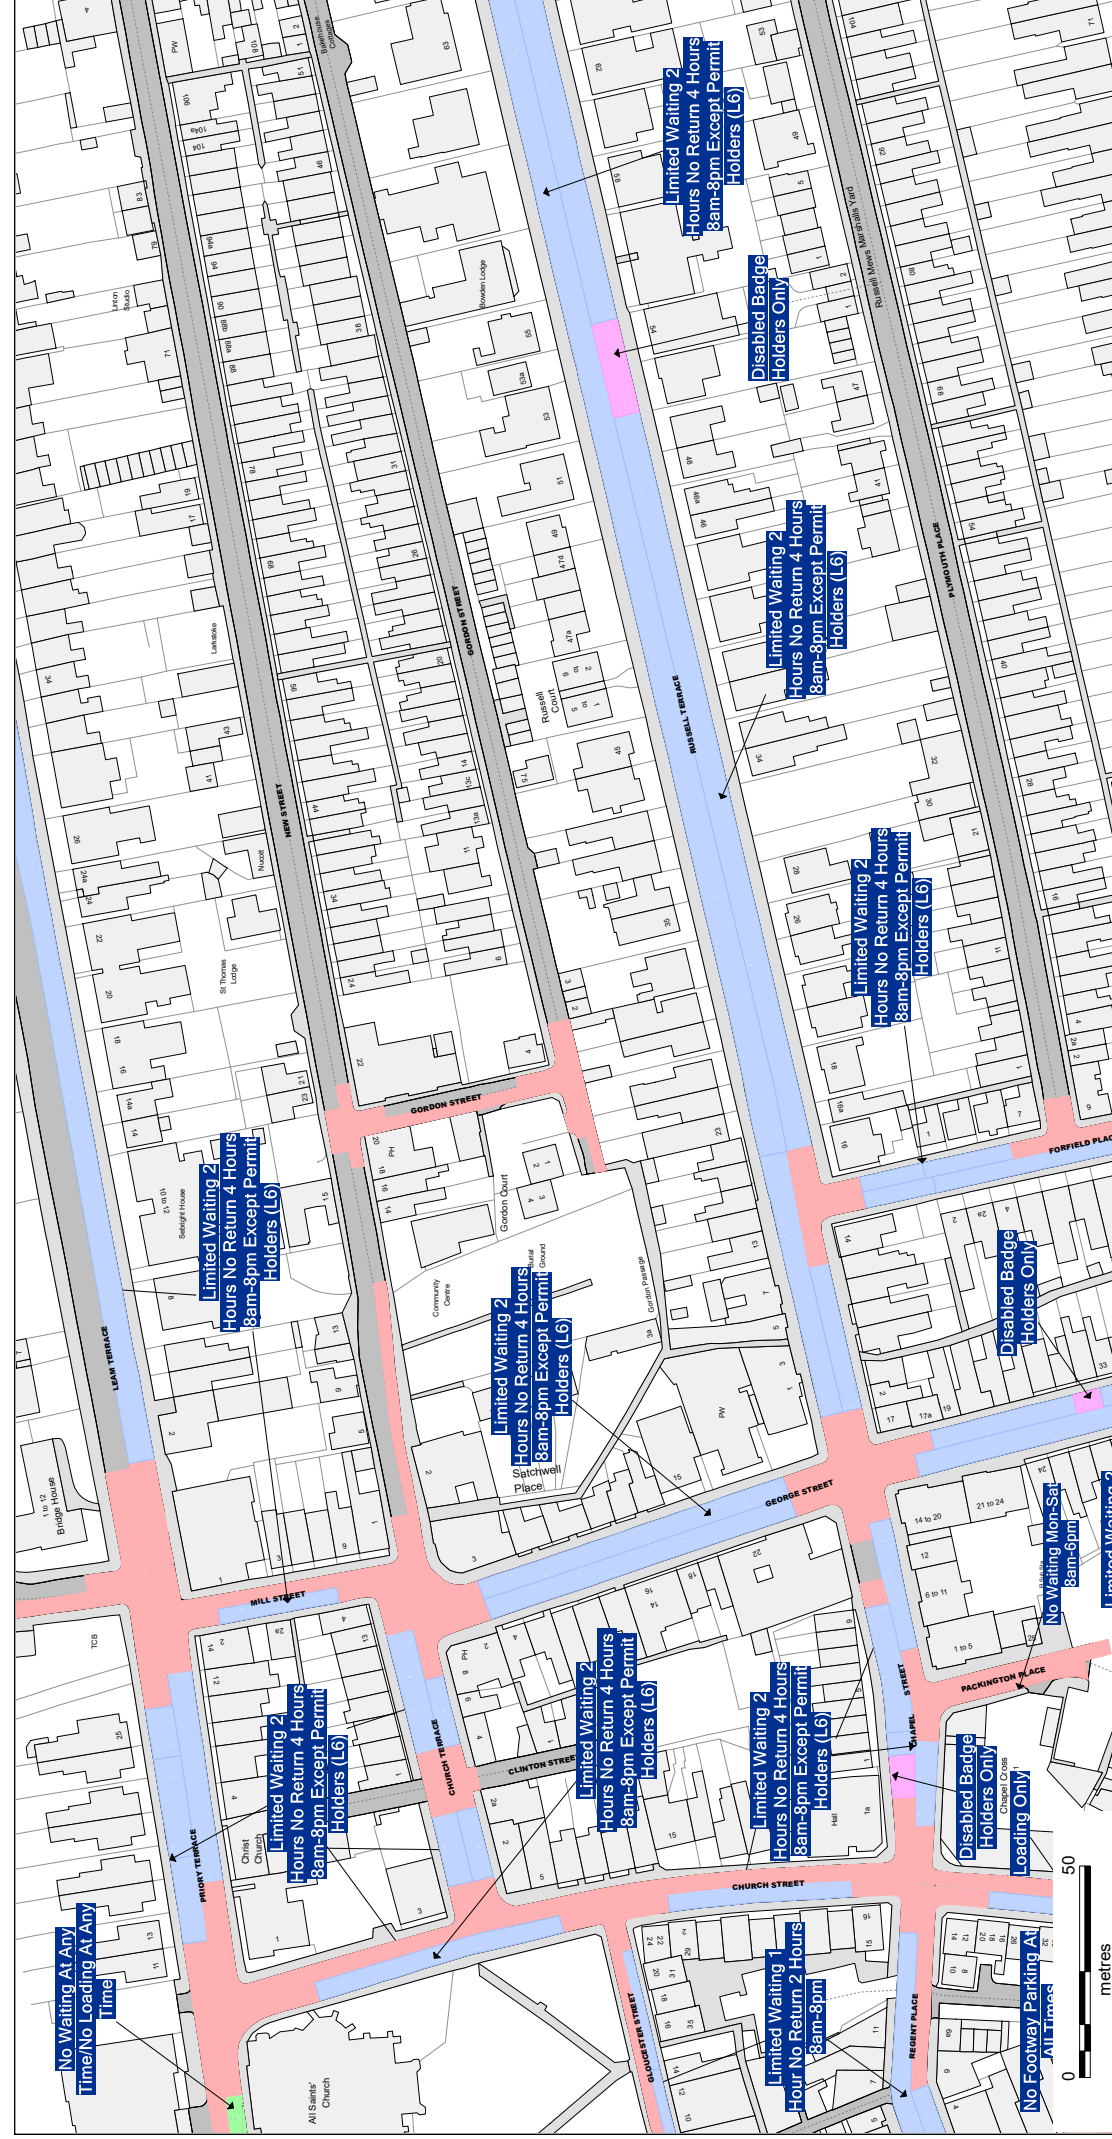



Reproduced from the Ordnance Survey map with the permission of Ordnance Survey on behalf of the Controller of Her Majesty's Stationery Office (C) Crown Copyright. Unauthorised reproduction infringes Crown Copyright and may lead to prosecution or civil proceedings. Warwickshire County Council, 100019520, 2017.

 Communities Group Warwickshire County Council P.O. Box 9 Shire Hall Warwick CV34 4RR	Title: Consolidated Road Traffic Regulation Orders PROPOSED		Area Warwick	Date 09/06/2022
			Area code FZ61	Revision No. 2
			Scale 1 : 1250	

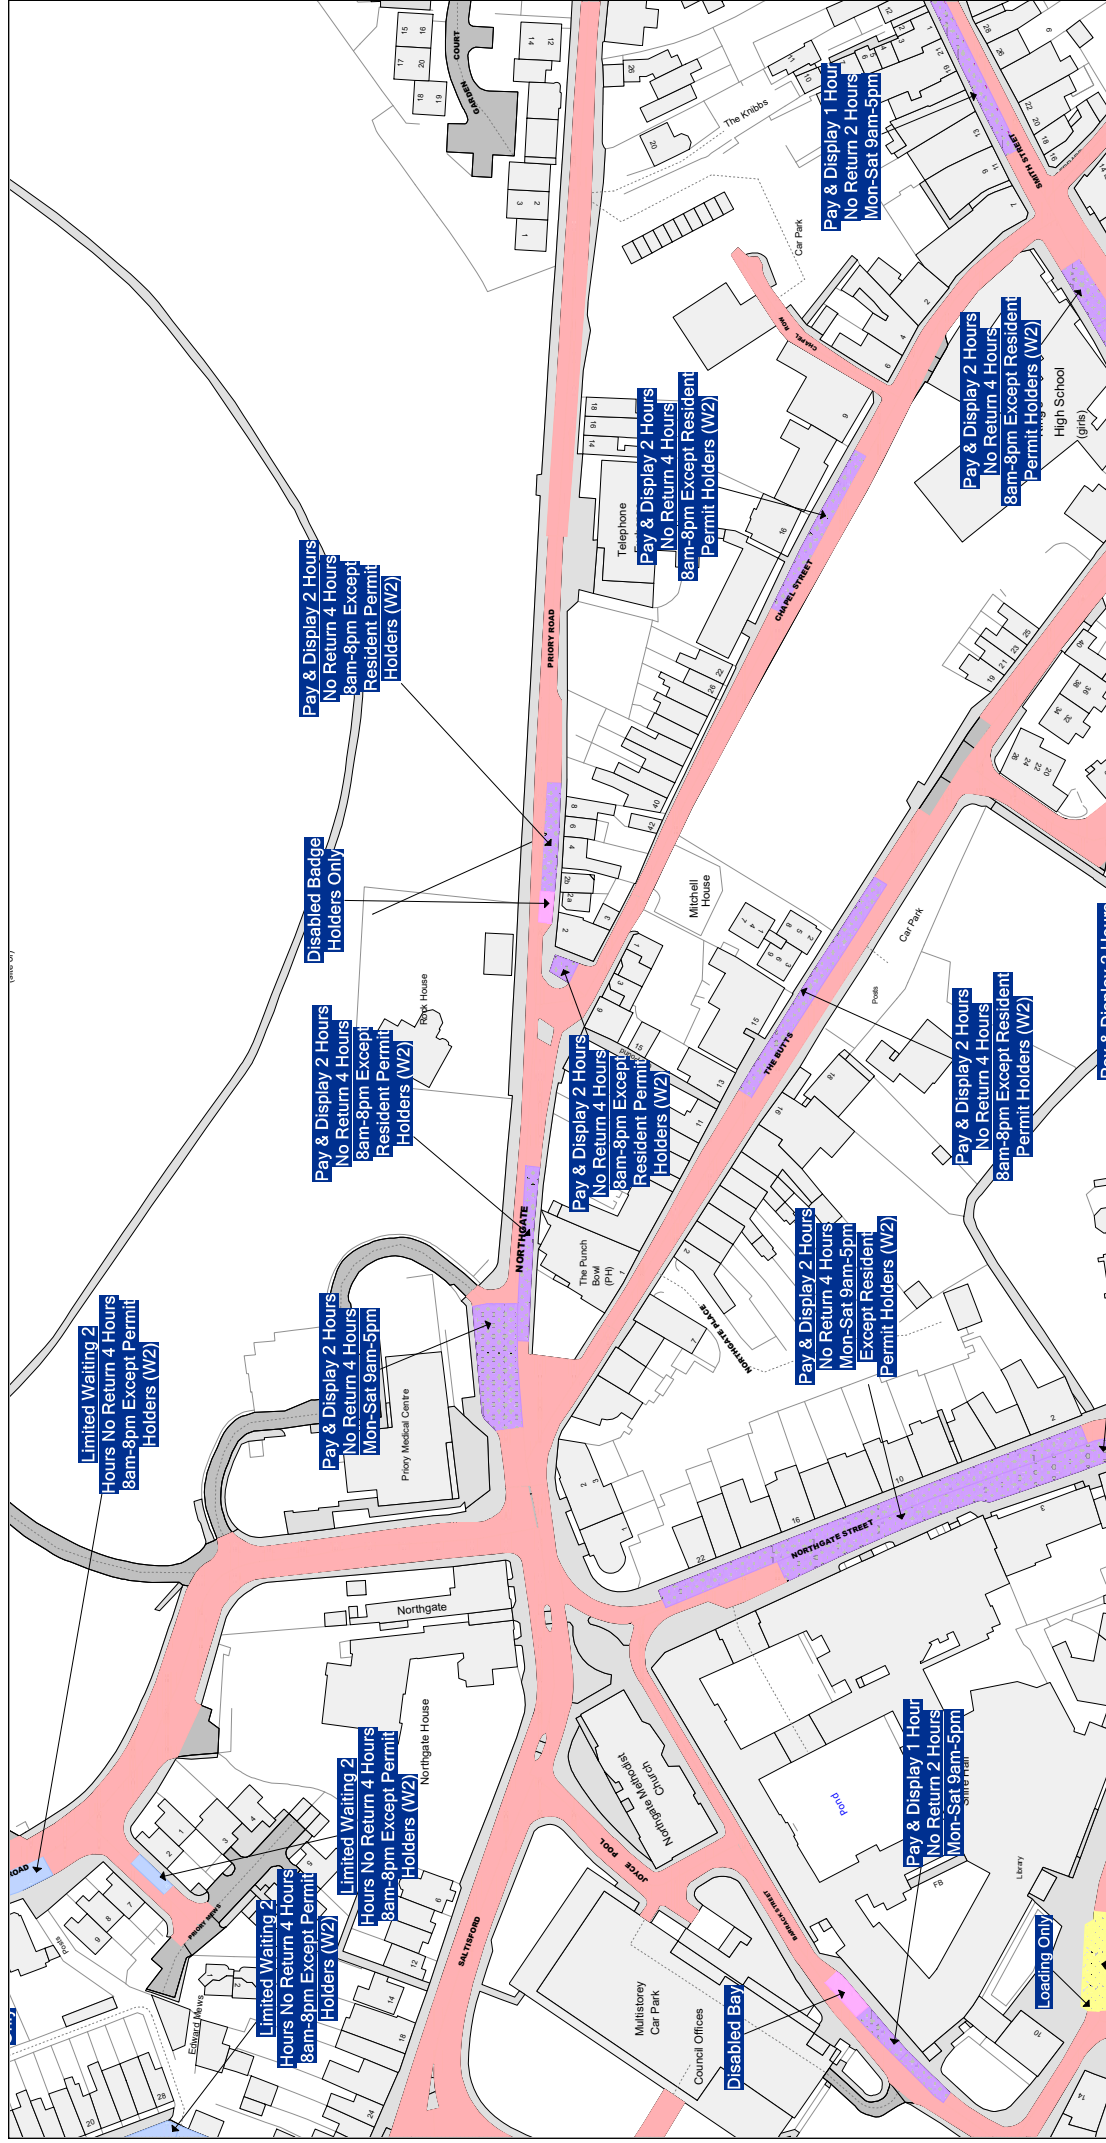


Reproduced from the Ordnance Survey map with the permission of Ordnance Survey on behalf of the Controller of Her Majesty's Stationery Office (C) Crown Copyright. Unauthorised reproduction infringes Crown Copyright and may lead to prosecution or civil proceedings. Warwickshire County Council, 100019520, 2017.

  Communities Group Warwickshire County Council P.O. Box 9 Shire Hall Warwick CV34 4RR	Title: Consolidated Road Traffic Regulation Orders PROPOSED		Area Warwick Area code GA53	Date 09/06/2022 Revision No. 2 Scale 1 : 1250
--	---	--	--	--

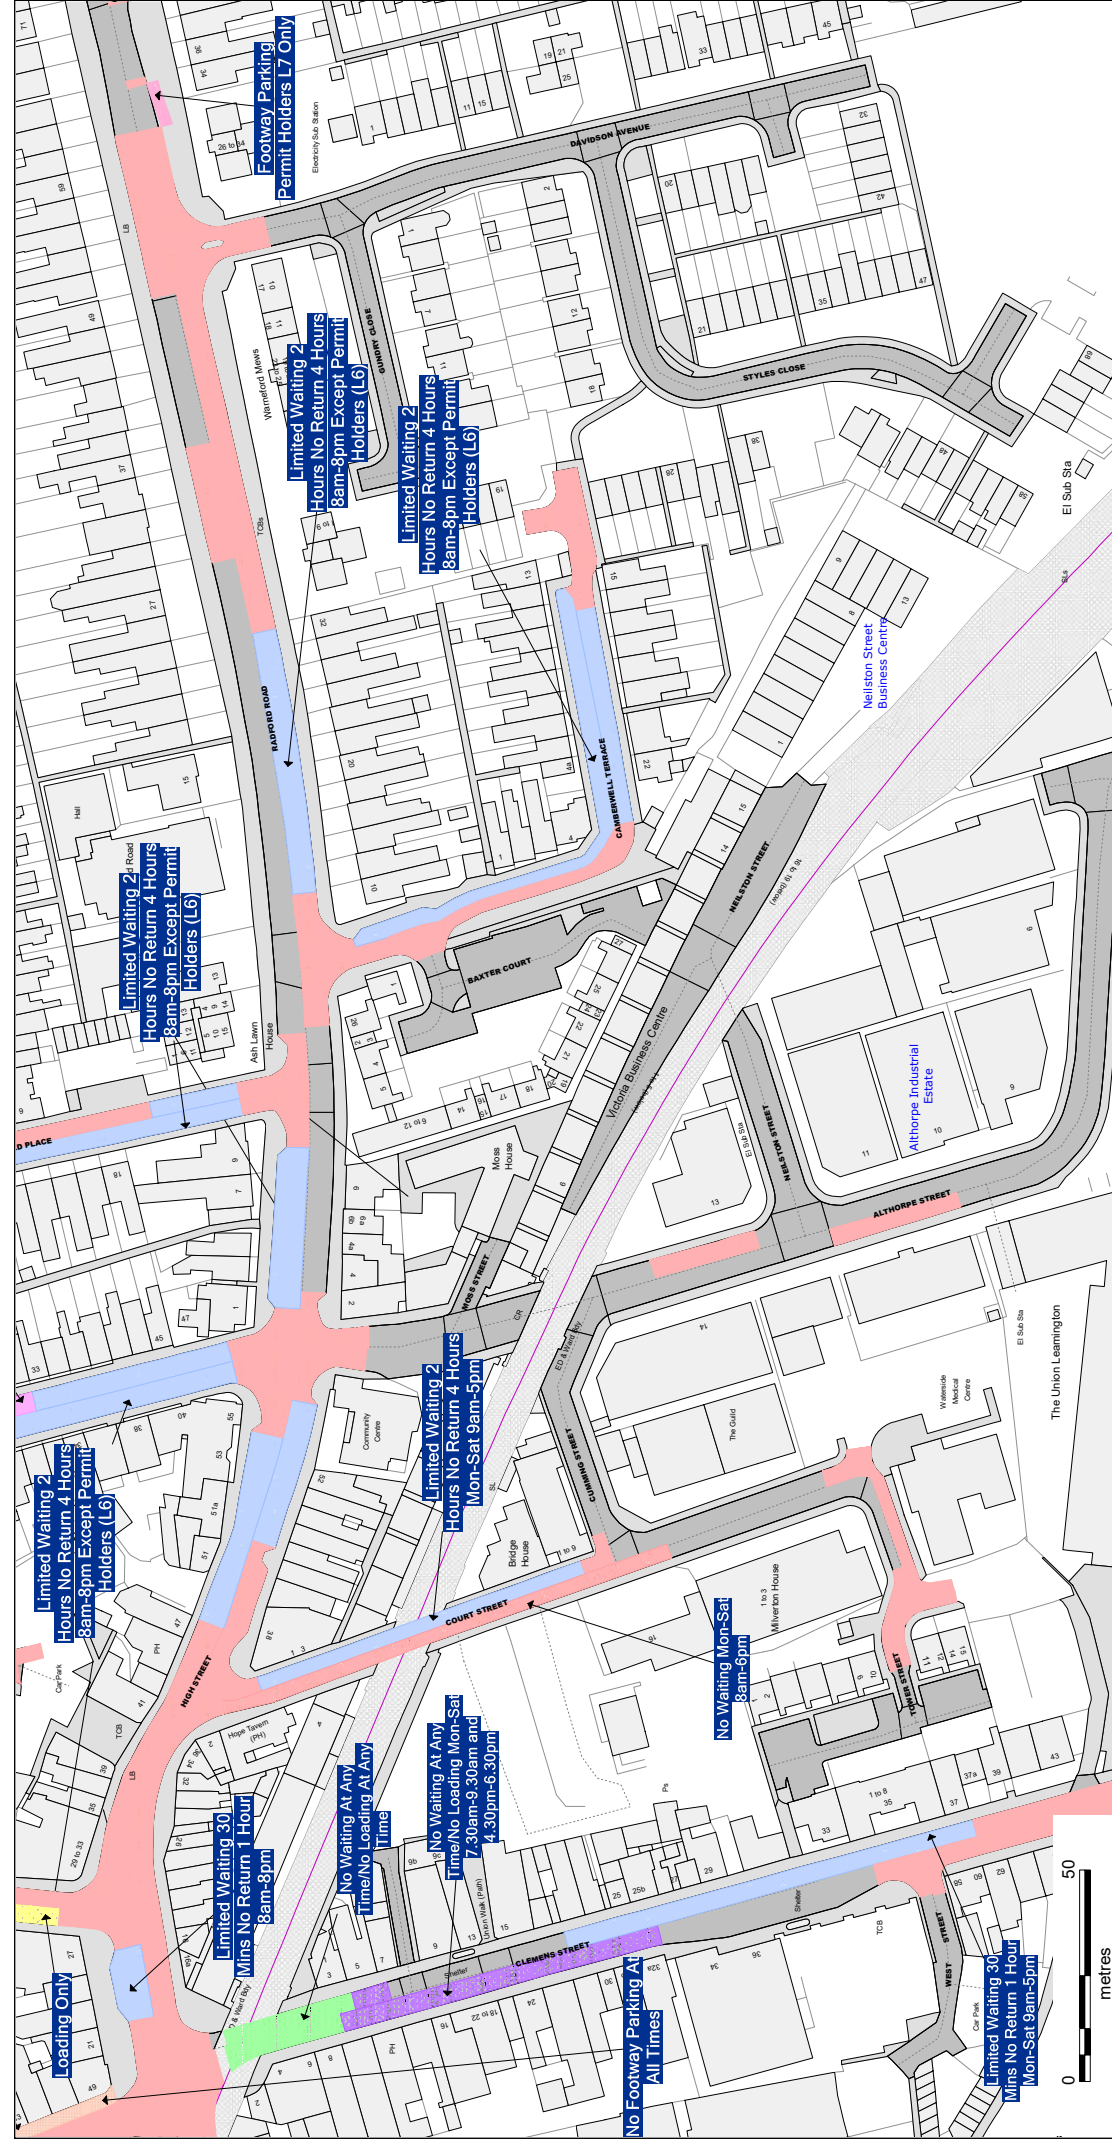


Reproduced from the Ordnance Survey map with the permission of Ordnance Survey on behalf of the Controller of Her Majesty's Stationery Office (C) Crown Copyright. Unauthorised reproduction infringes Crown Copyright and may lead to prosecution or civil proceedings. Warwickshire County Council, 100019520, 2017.

 Communities Group Warwickshire County Council P.O. Box 9 Shire Hall Warwick CV34 4RR	Title: Consolidated Road Traffic Regulation Orders		Area Warwick	Date 09/06/2022
			Area code GA61	Revision No. 3
	Scale 1 : 1250			
	PROPOSED			

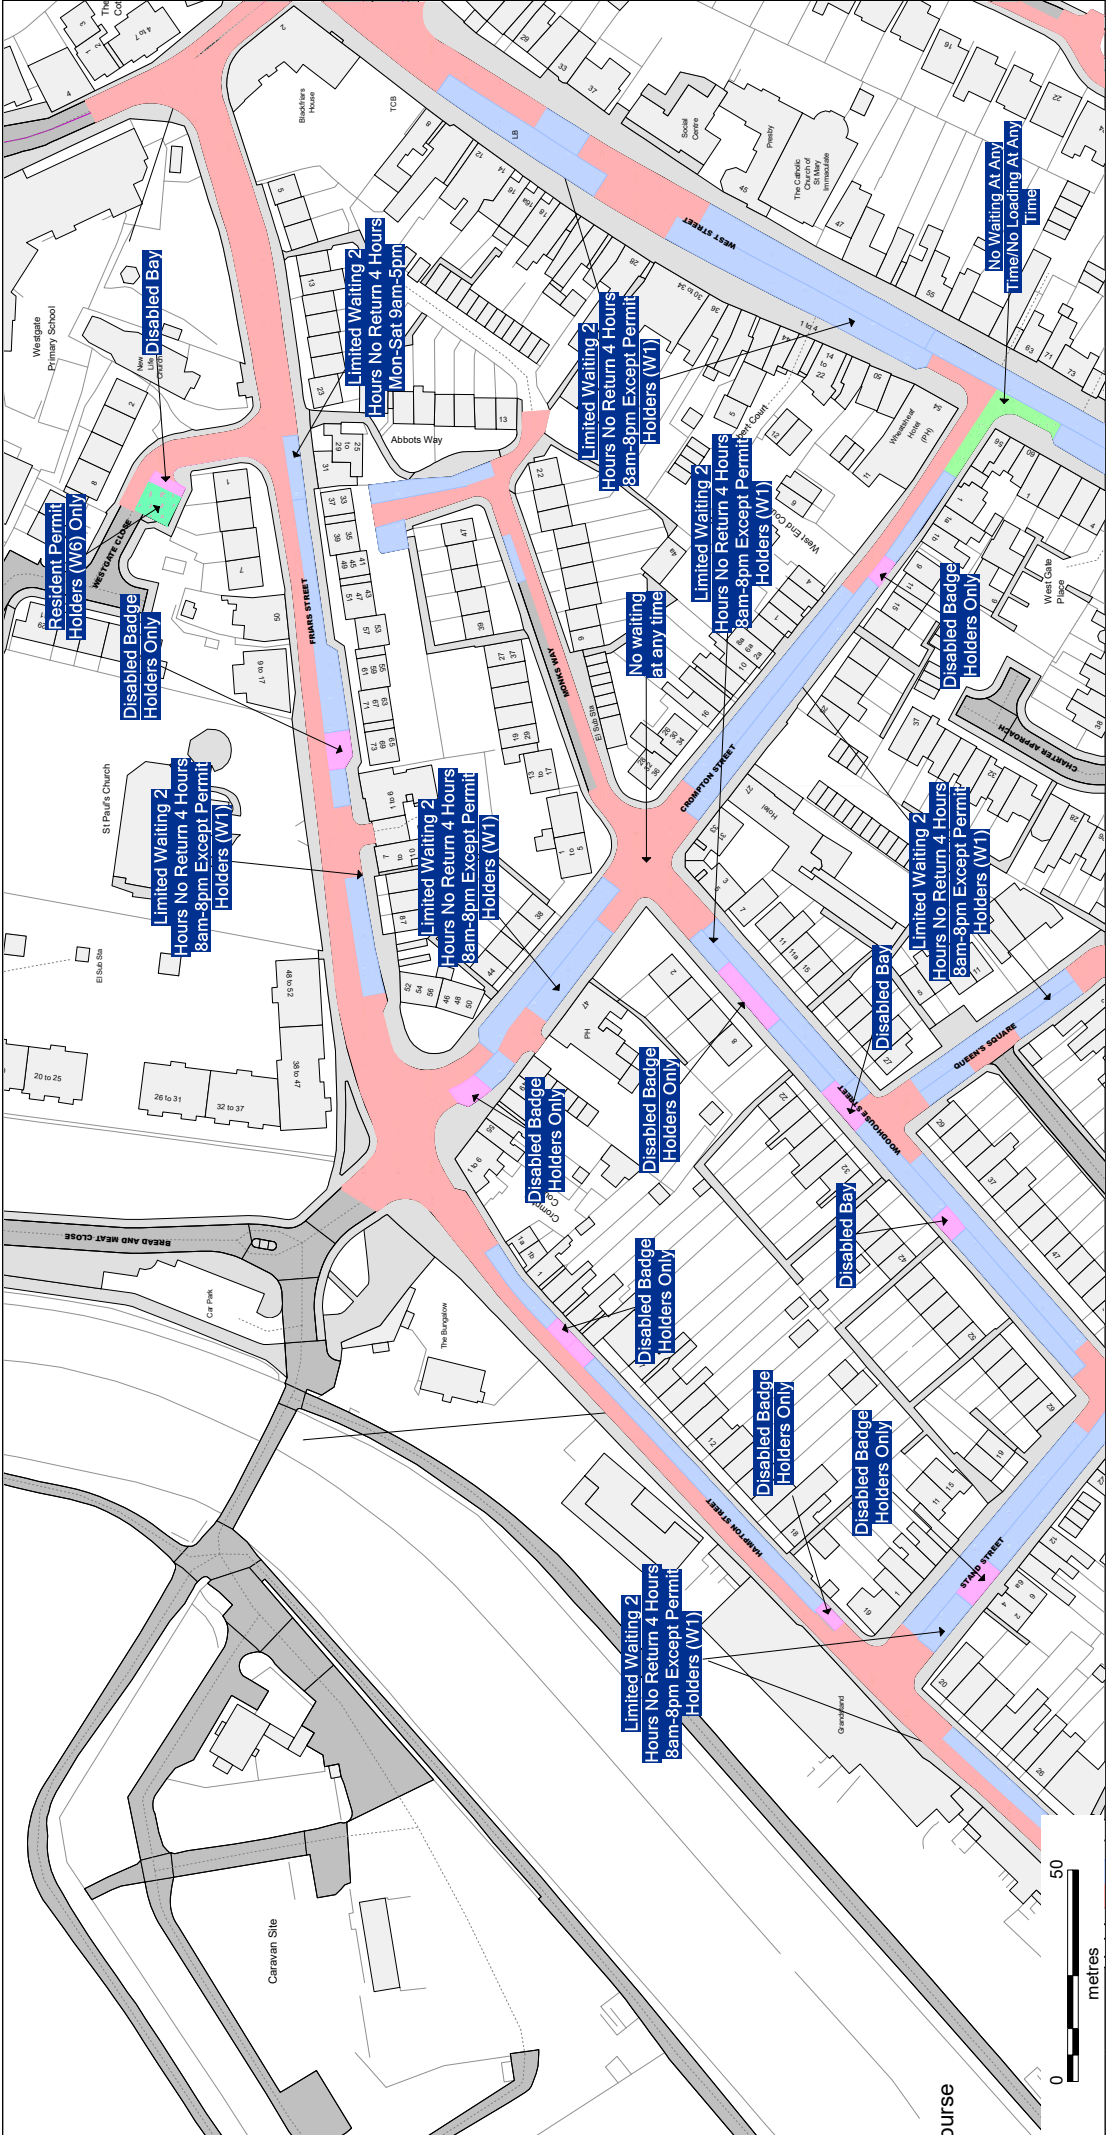

Reproduced from the Ordnance Survey map with the permission of Ordnance Survey on behalf of the Controller of Her Majesty's Stationary Office (C) Crown Copyright. Unauthorised reproduction infringes Crown Copyright and may lead to prosecution or civil proceedings. Warwickshire County Council, 100019520, 2017.

 Communities Group Warwickshire County Council P.O. Box 9 Shire Hall Warwick CV34 4RR	Title: Consolidated Road Traffic Regulation Orders PROPOSED		Area Warwick	Date 09/06/2022
			Area code GC52	Revision No. 3
			Scale 1 : 1250	

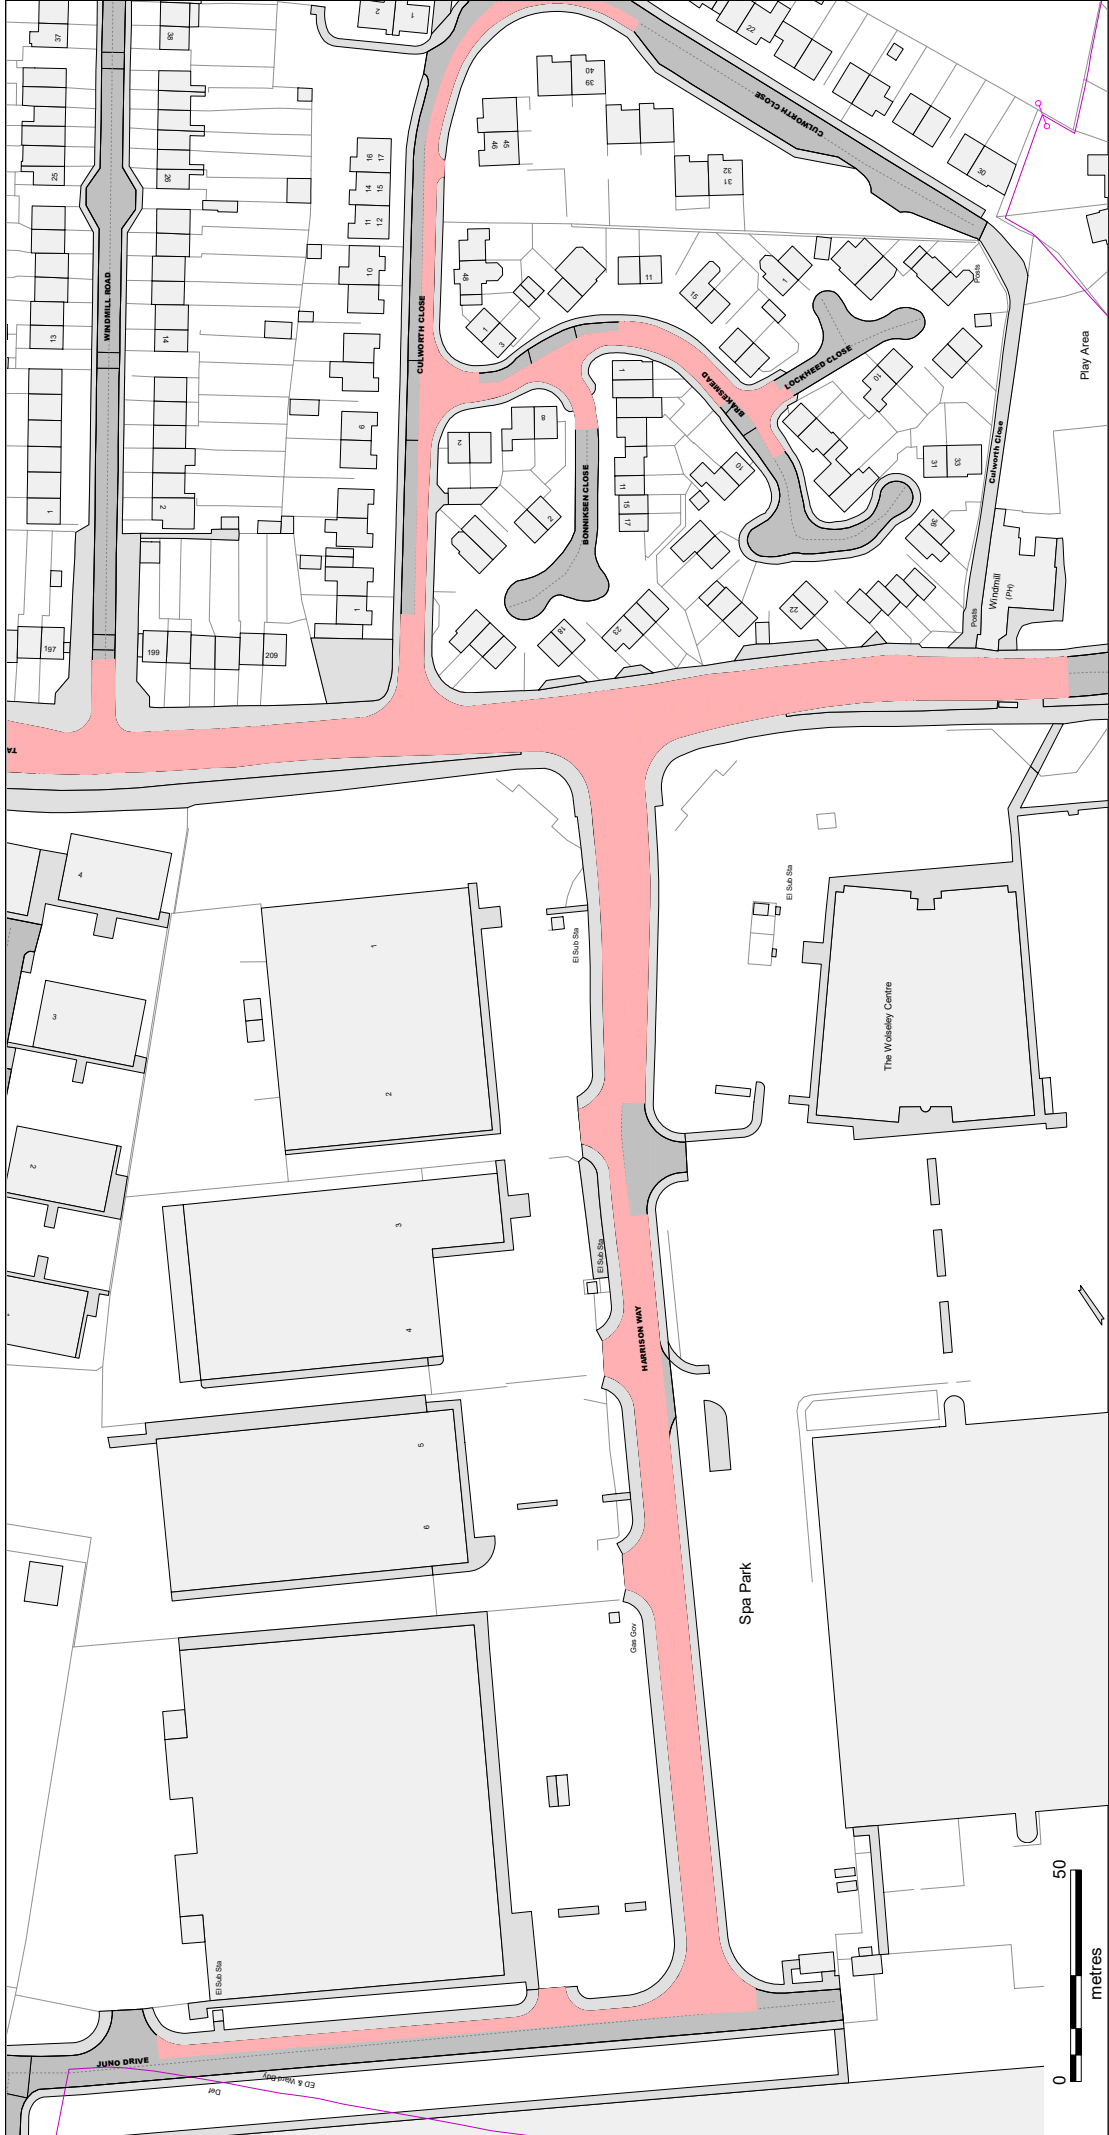

Reproduced from the Ordnance Survey map with the permission of Ordnance Survey on behalf of the Controller of Her Majesty's Stationary Office (C) Crown Copyright. Unauthorised reproduction infringes Crown Copyright and may lead to prosecution or civil proceedings. Warwickshire County Council, 100019520, 2017.

 Communities Group Warwickshire County Council P.O. Box 9 Shire Hall Warwick CV34 4RR	Title:		Consolidated Road Traffic Regulation Orders		Area	Date 09/06/2022
					Warwick	Revision No. 3
					Area code GE60	Scale 1 : 1250