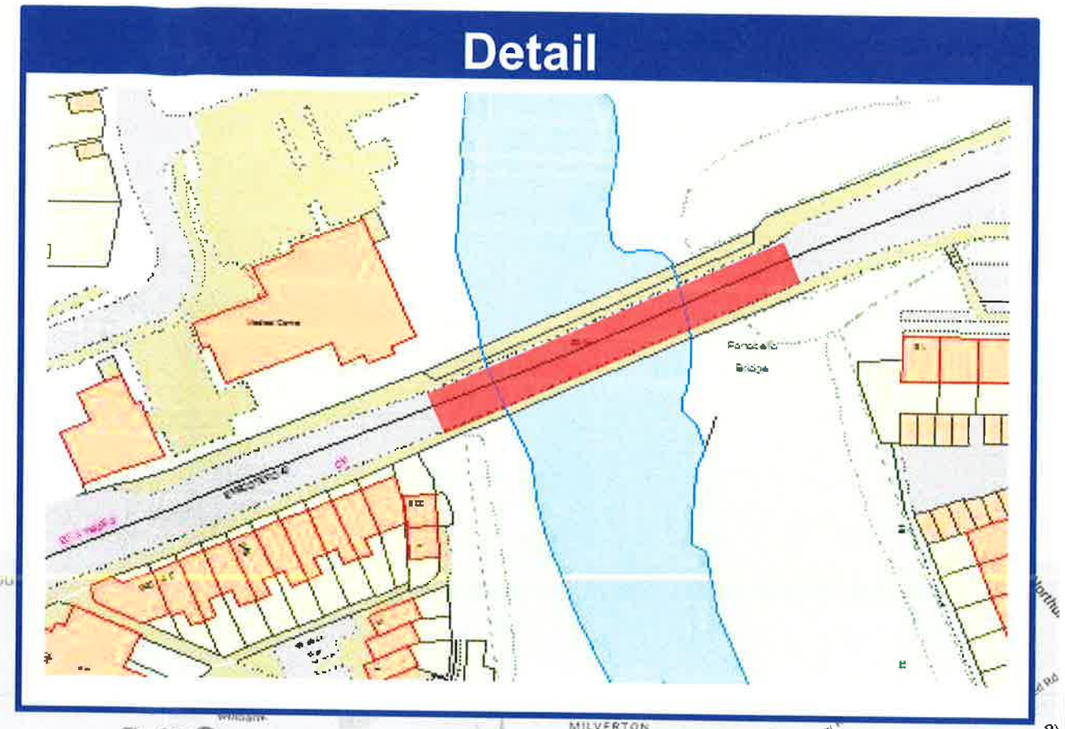

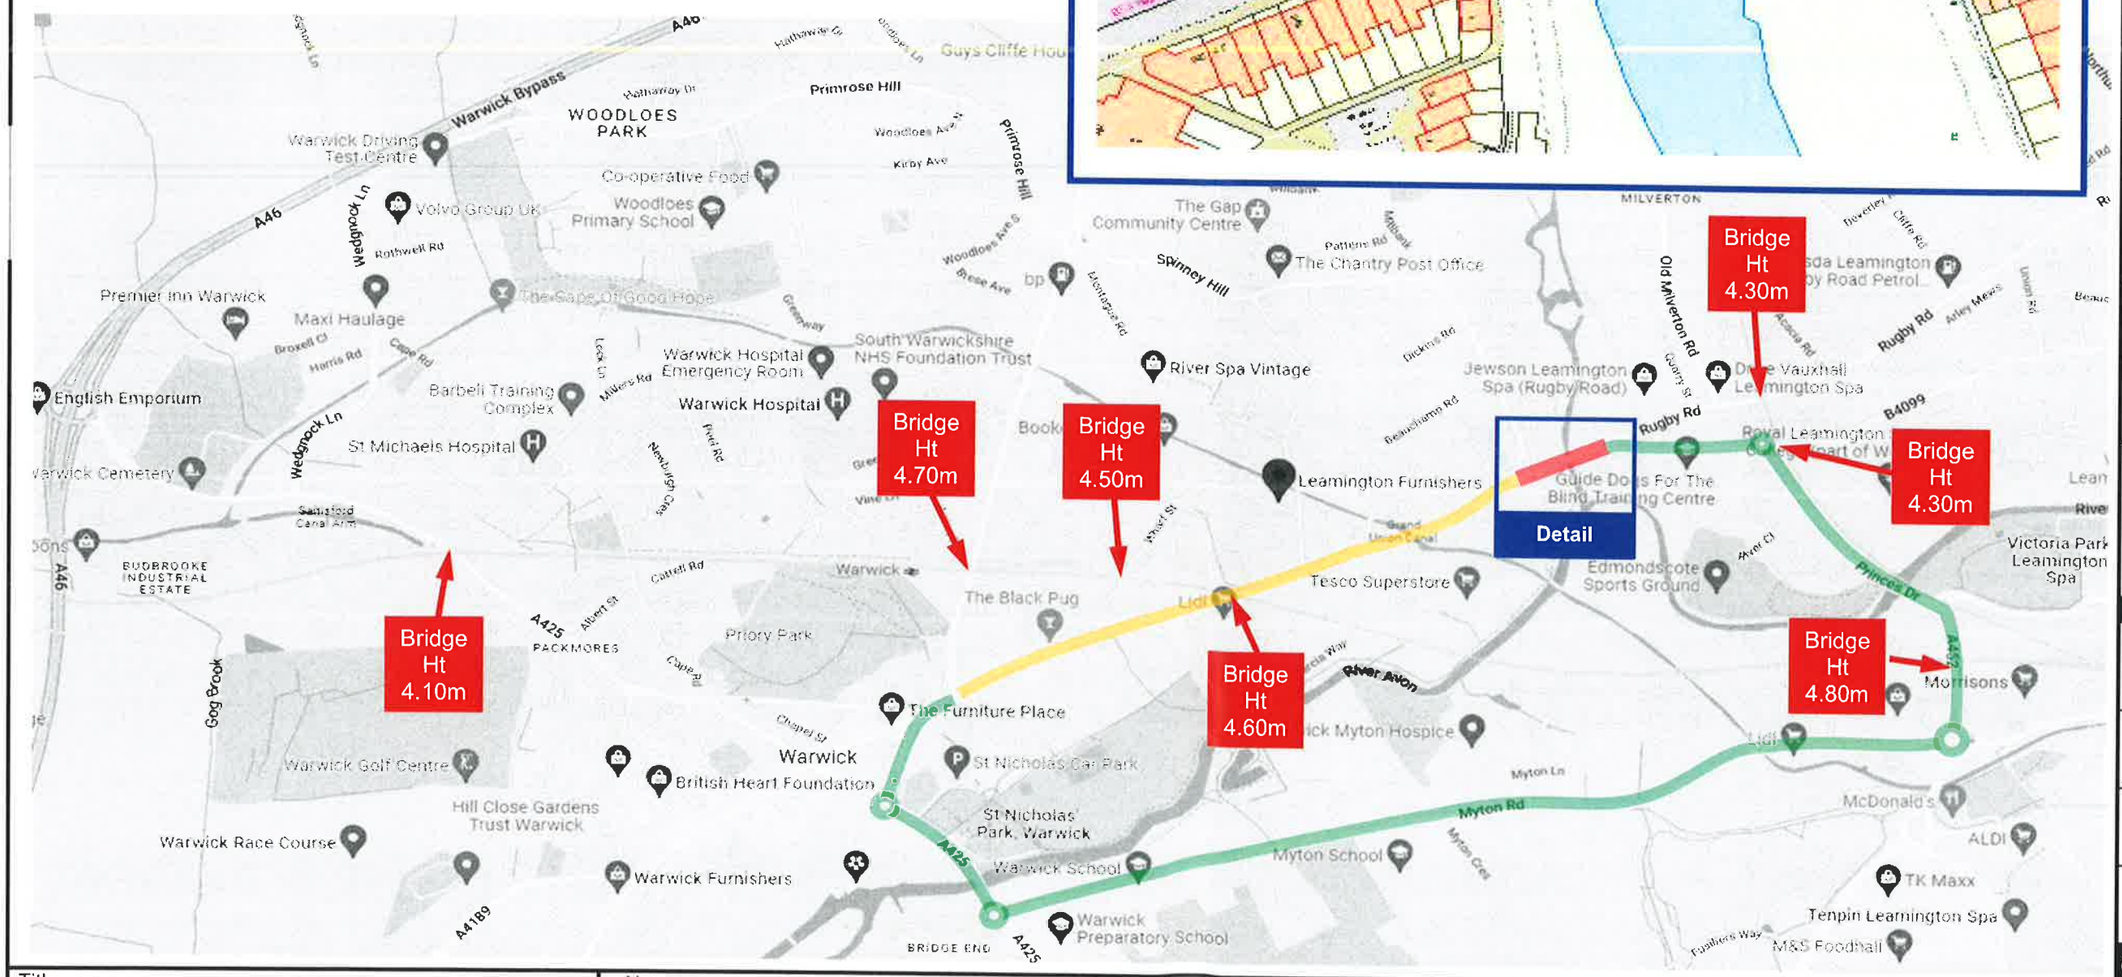

Diversion Route Overview

- Limit of Road Closure
- Additional restriction *(where required)*
- Diversion Route

Site Plan Index

- Diversion Start *(including Route number)*
- Route Diversion *(including Route number)*
- Diversion Start *(including Route number)*
- Individual Site layouts *(Where provided)*
- Standard Detail *(as Plan Detail)*

Diversion Number

1. **Clockwise Route**
2. **Anti-clockwise Route**
3.
4.

Other Notes

Title	Commonwealth Games, Micro Asphalt	Drawn By	AEJ Chapman
Notes	Route Plan Portobello Bridge	Date	30-May-22
		Issue	1
		Drw No.	CWG22310522

WARWICKSHIRE HIGHWAYS