


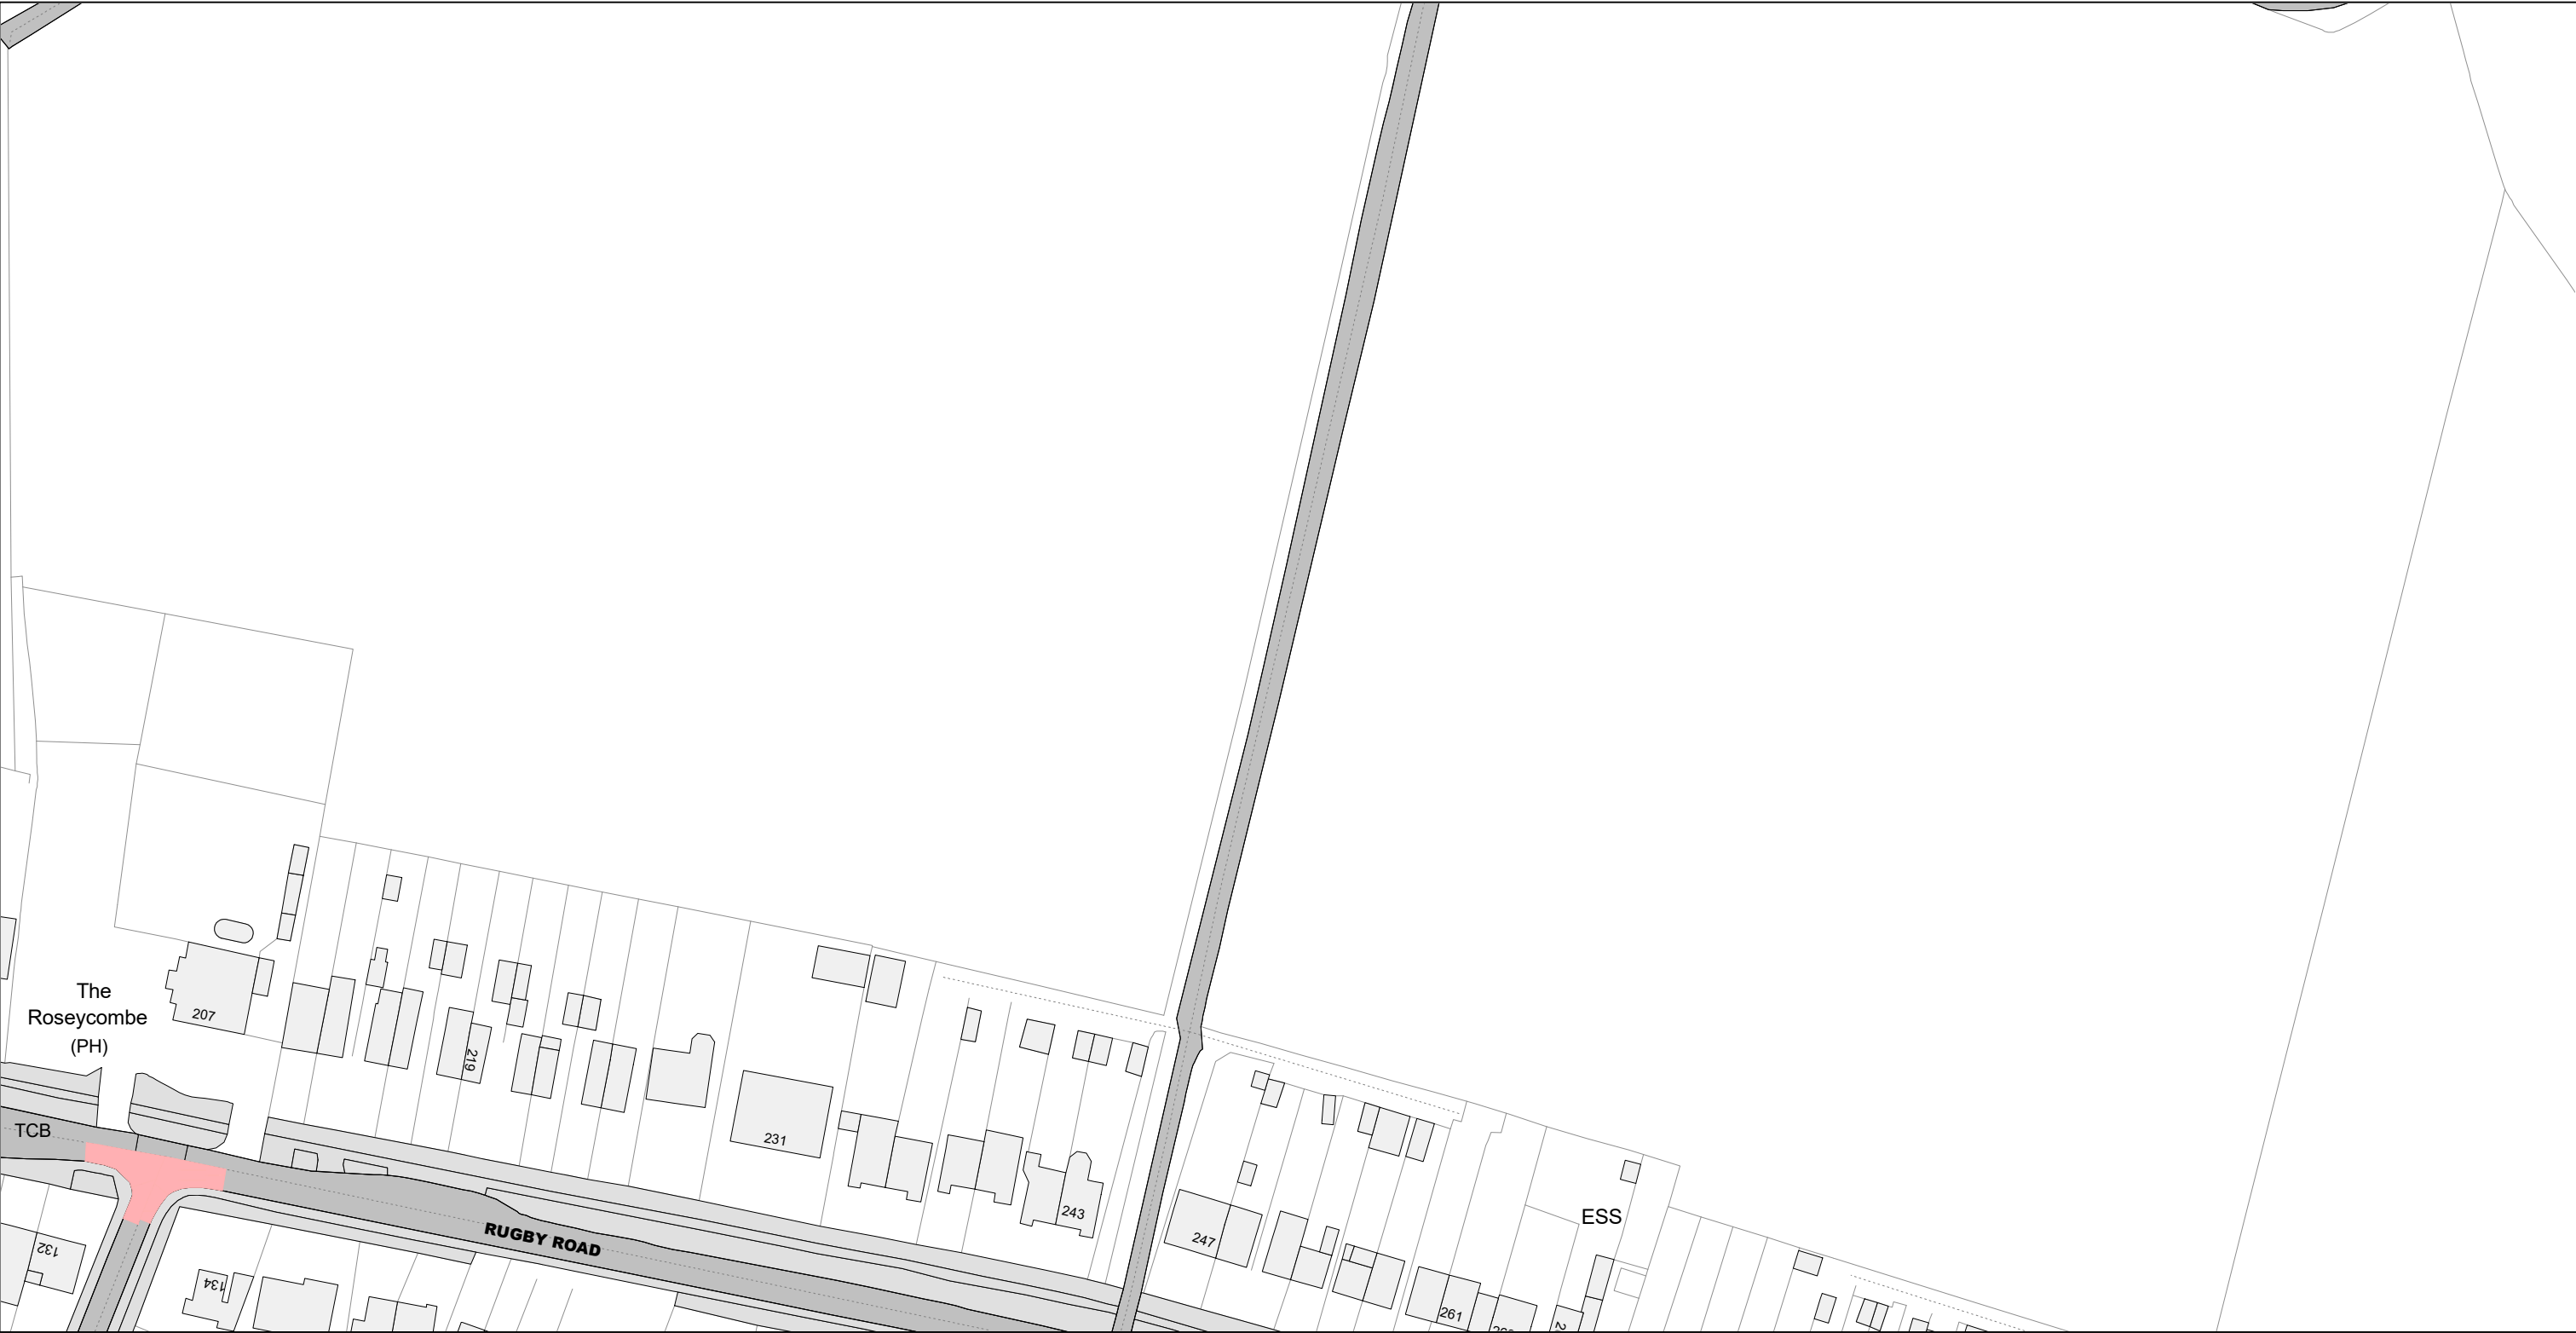

Reproduced from the Ordnance Survey map with the permission of Ordnance Survey on behalf of the Controller of Her Majesty's Stationery Office (C) Crown Copyright. Unauthorised reproduction infringes Crown Copyright and may lead to prosecution or civil proceedings. Warwickshire County Council, 100019520, 2017.

 Communities Group Warwickshire County Council P.O. Box 9 Shire Hall Warwick CV34 4RR	Title: Consolidated Road Traffic Regulation Orders PROPOSED		Area	Date 23/02/2023
			Area code EC75	Revision No. 0
				Scale 1 : 1250




Reproduced from the Ordnance Survey map with the permission of Ordnance Survey on behalf of the Controller of Her Majesty's Stationery Office (C) Crown Copyright. Unauthorised reproduction infringes Crown Copyright and may lead to prosecution or civil proceedings. Warwickshire County Council, 100019520, 2017.

 Communities Group Warwickshire County Council P.O. Box 9 Shire Hall Warwick CV34 4RR	Title: Consolidated Road Traffic Regulation Orders		Area	Date 23/02/2023
			Area code EC76	Revision No. 0
	PROPOSED			Scale 1 : 1250




Reproduced from the Ordnance Survey map with the permission of Ordnance Survey on behalf of the Controller of Her Majesty's Stationery Office (C) Crown Copyright. Unauthorised reproduction infringes Crown Copyright and may lead to prosecution or civil proceedings. Warwickshire County Council, 100019520, 2017.

 Communities Group Warwickshire County Council P.O. Box 9 Shire Hall Warwick CV34 4RR	Title:		Area	Date 23/02/2023
	Consolidated Road Traffic Regulation Orders		Area code ED76	Revision No. 0
	PROPOSED			Scale 1 : 1250

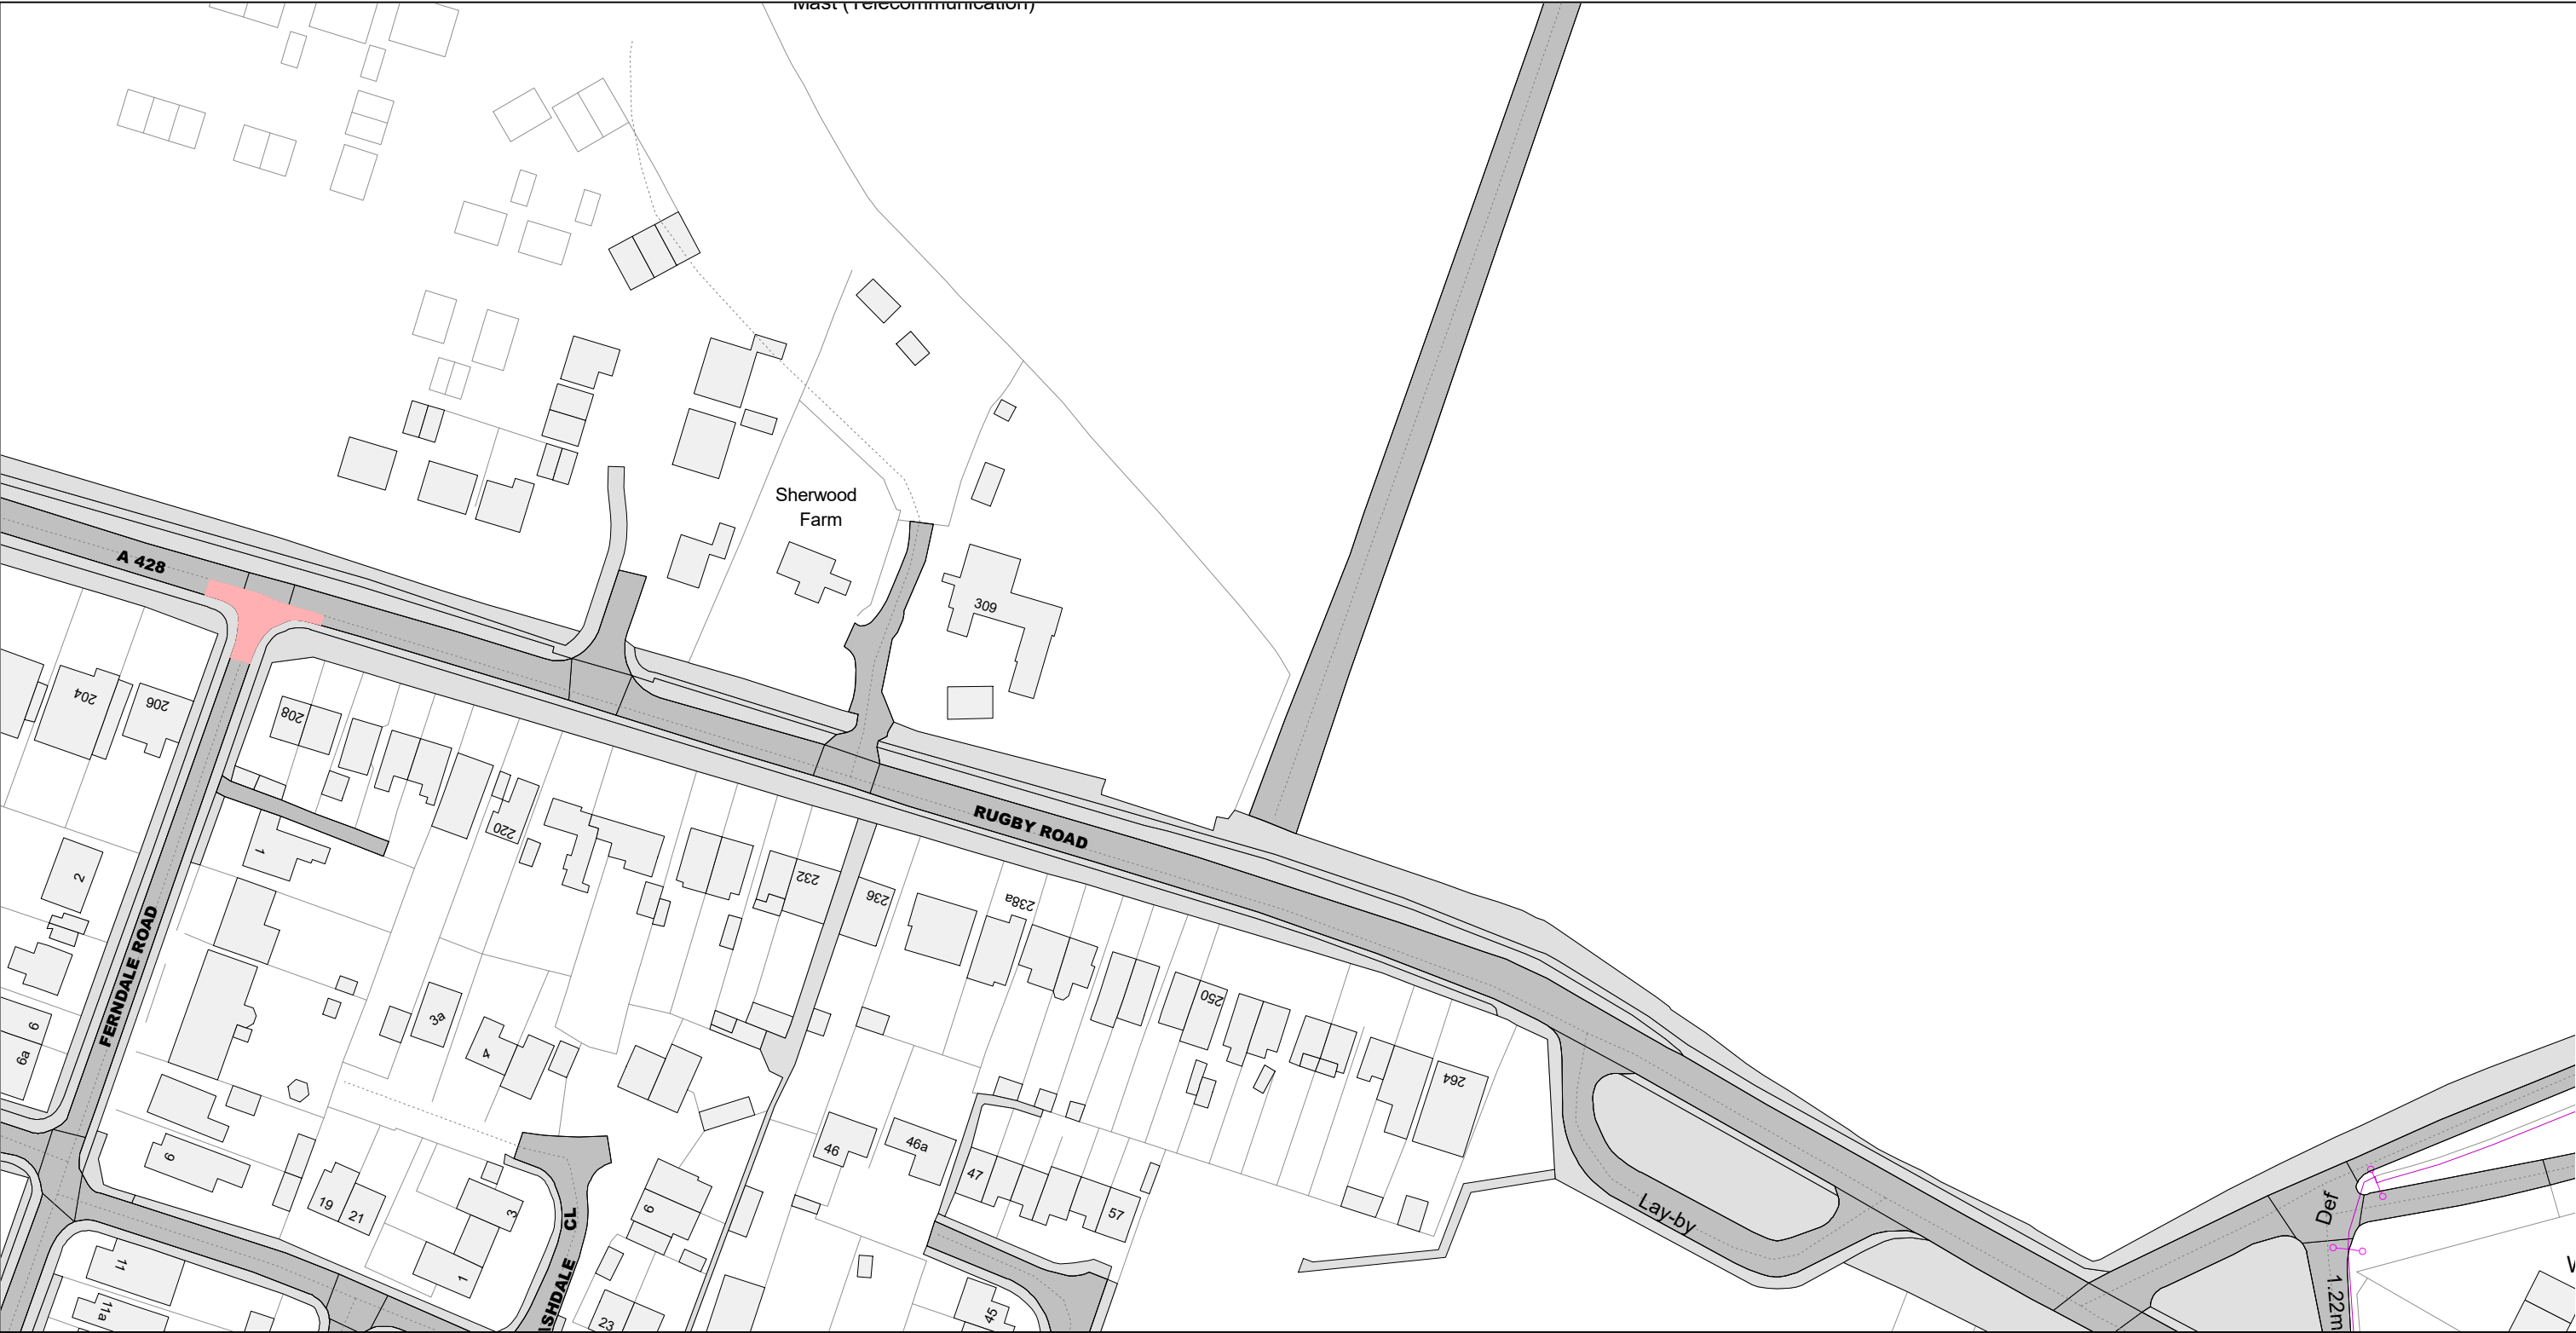


Reproduced from the Ordnance Survey map with the permission of Ordnance Survey on behalf of the Controller of Her Majesty's Stationery Office (C) Crown Copyright. Unauthorised reproduction infringes Crown Copyright and may lead to prosecution or civil proceedings. Warwickshire County Council, 100019520, 2017.

 Communities Group Warwickshire County Council P.O. Box 9 Shire Hall Warwick CV34 4RR	Title:		Area	Date 23/02/2023
	Consolidated Road Traffic Regulation Orders			Revision No. 0
	PROPOSED		Area code ED77	Scale 1 : 1250

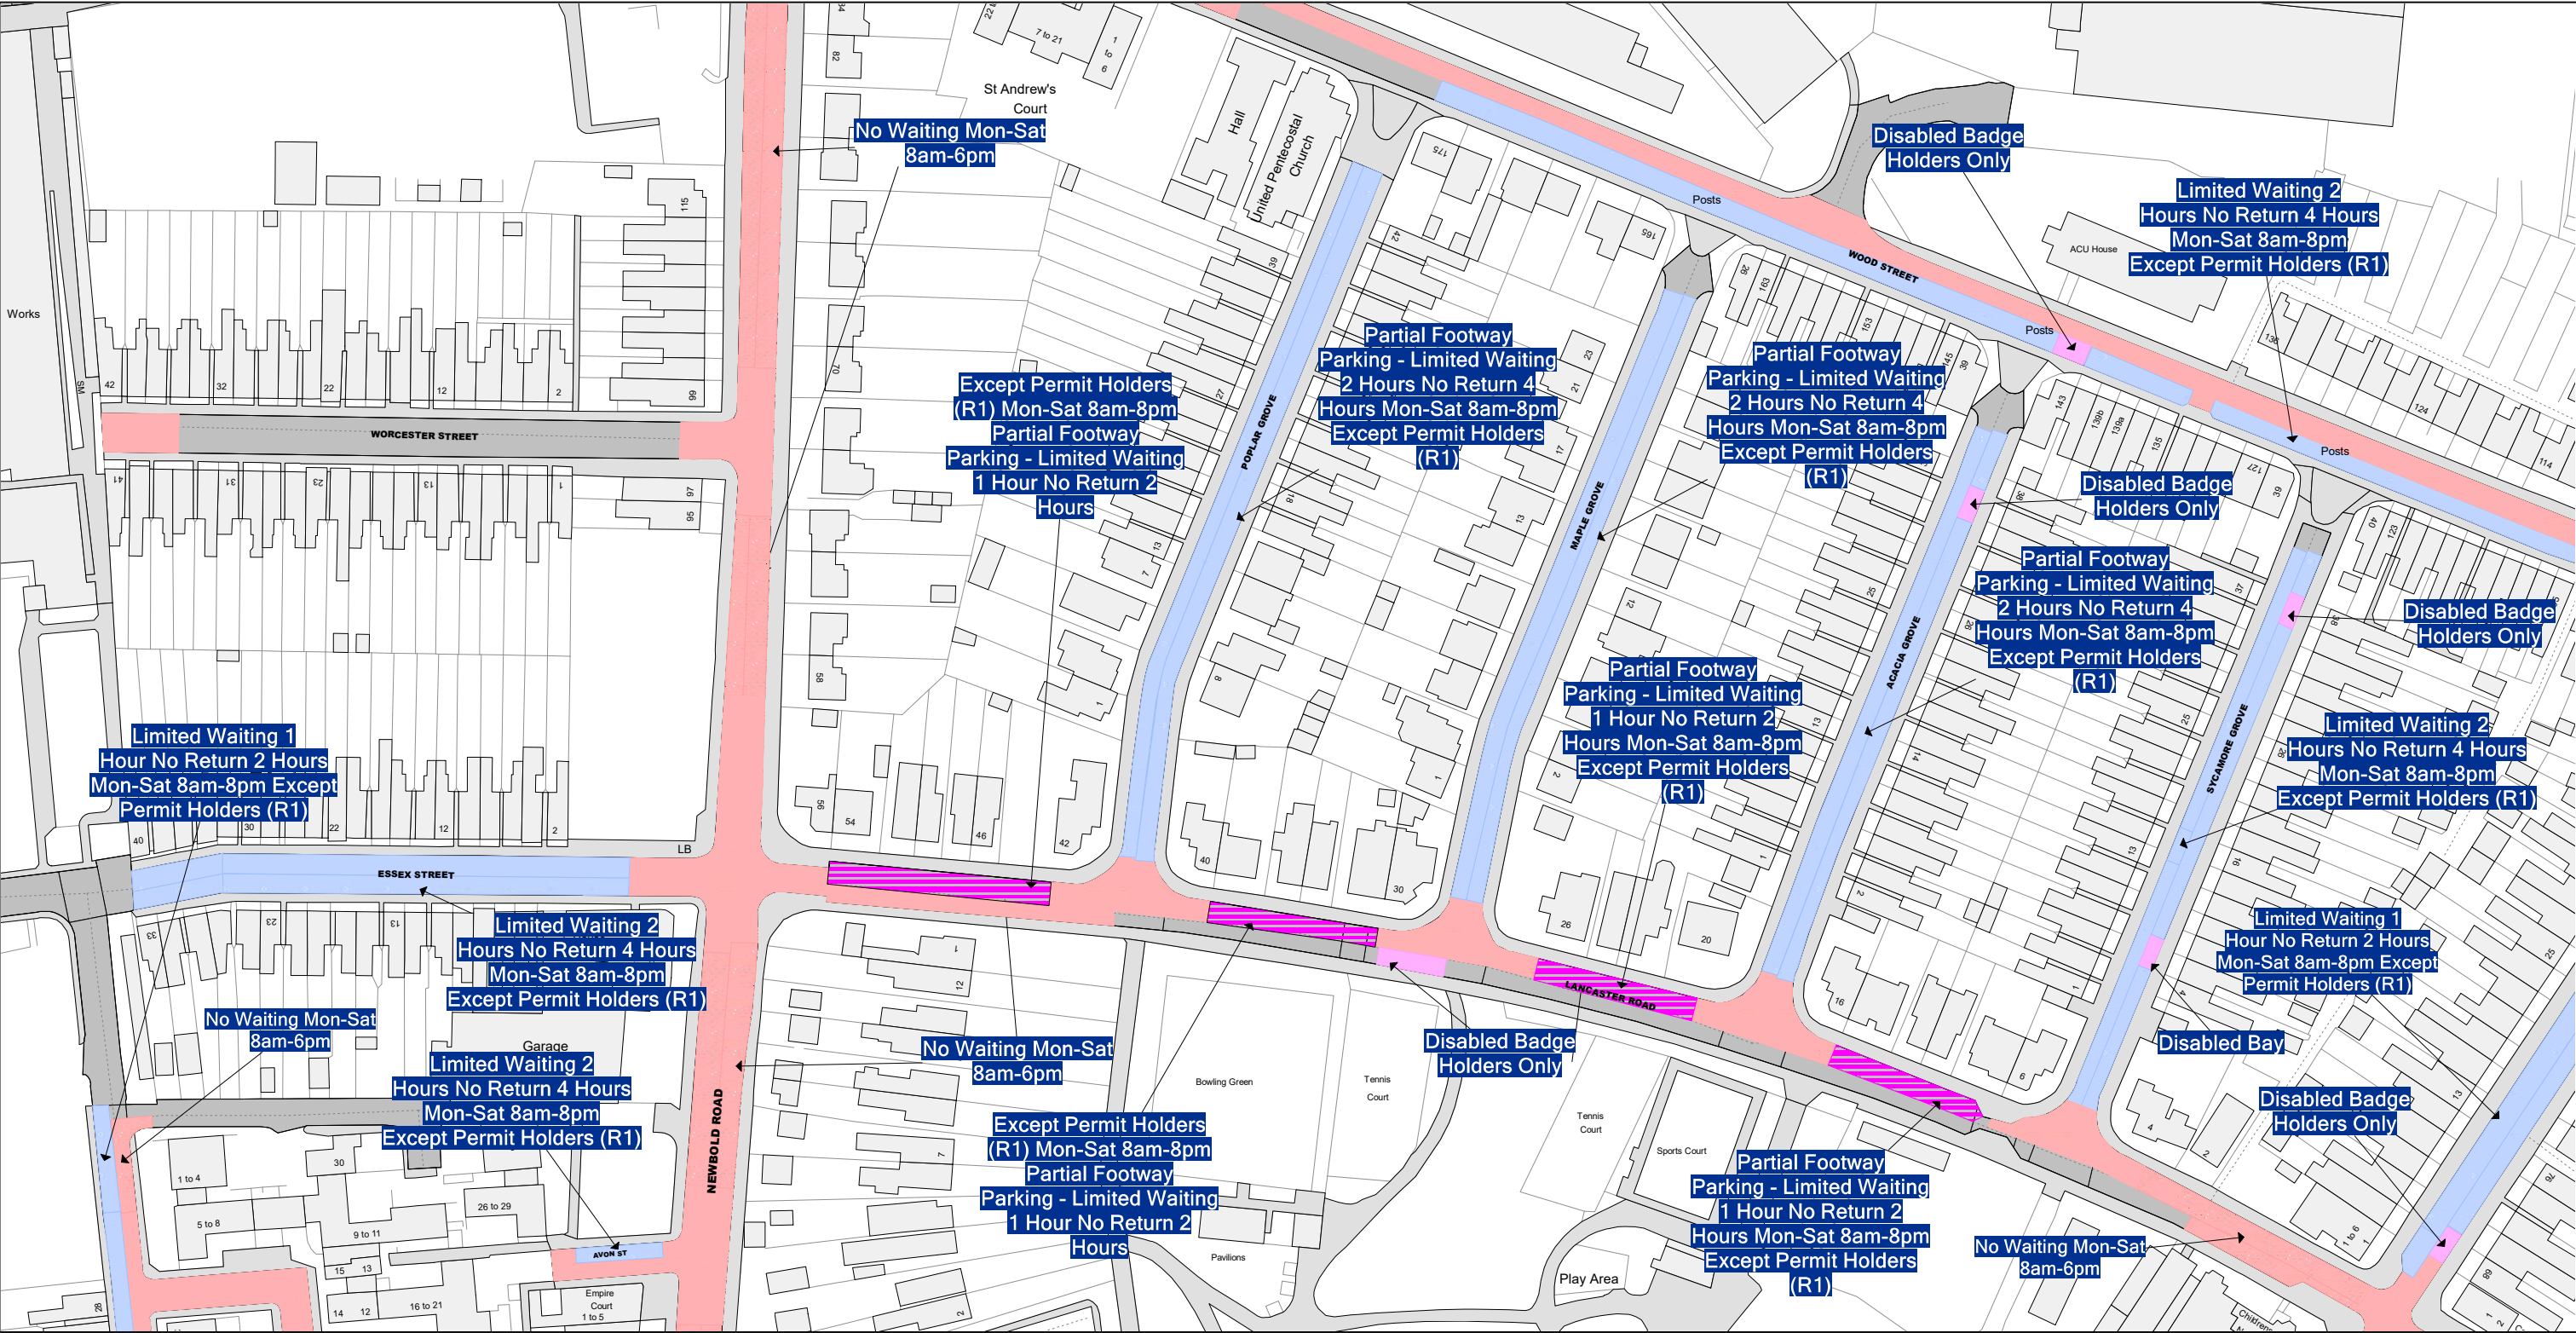


Reproduced from the Ordnance Survey map with the permission of Ordnance Survey on behalf of the Controller of Her Majesty's Stationery Office (C) Crown Copyright. Unauthorised reproduction infringes Crown Copyright and may lead to prosecution or civil proceedings. Warwickshire County Council, 100019520, 2017.

 Communities Group Warwickshire County Council P.O. Box 9 Shire Hall Warwick CV34 4RR	Title:		Area Rugby	Date 23/02/2023
	Consolidated Road Traffic Regulation Orders		Area code EJ97	Revision No. 4
			PROPOSED	Scale 1 : 1250

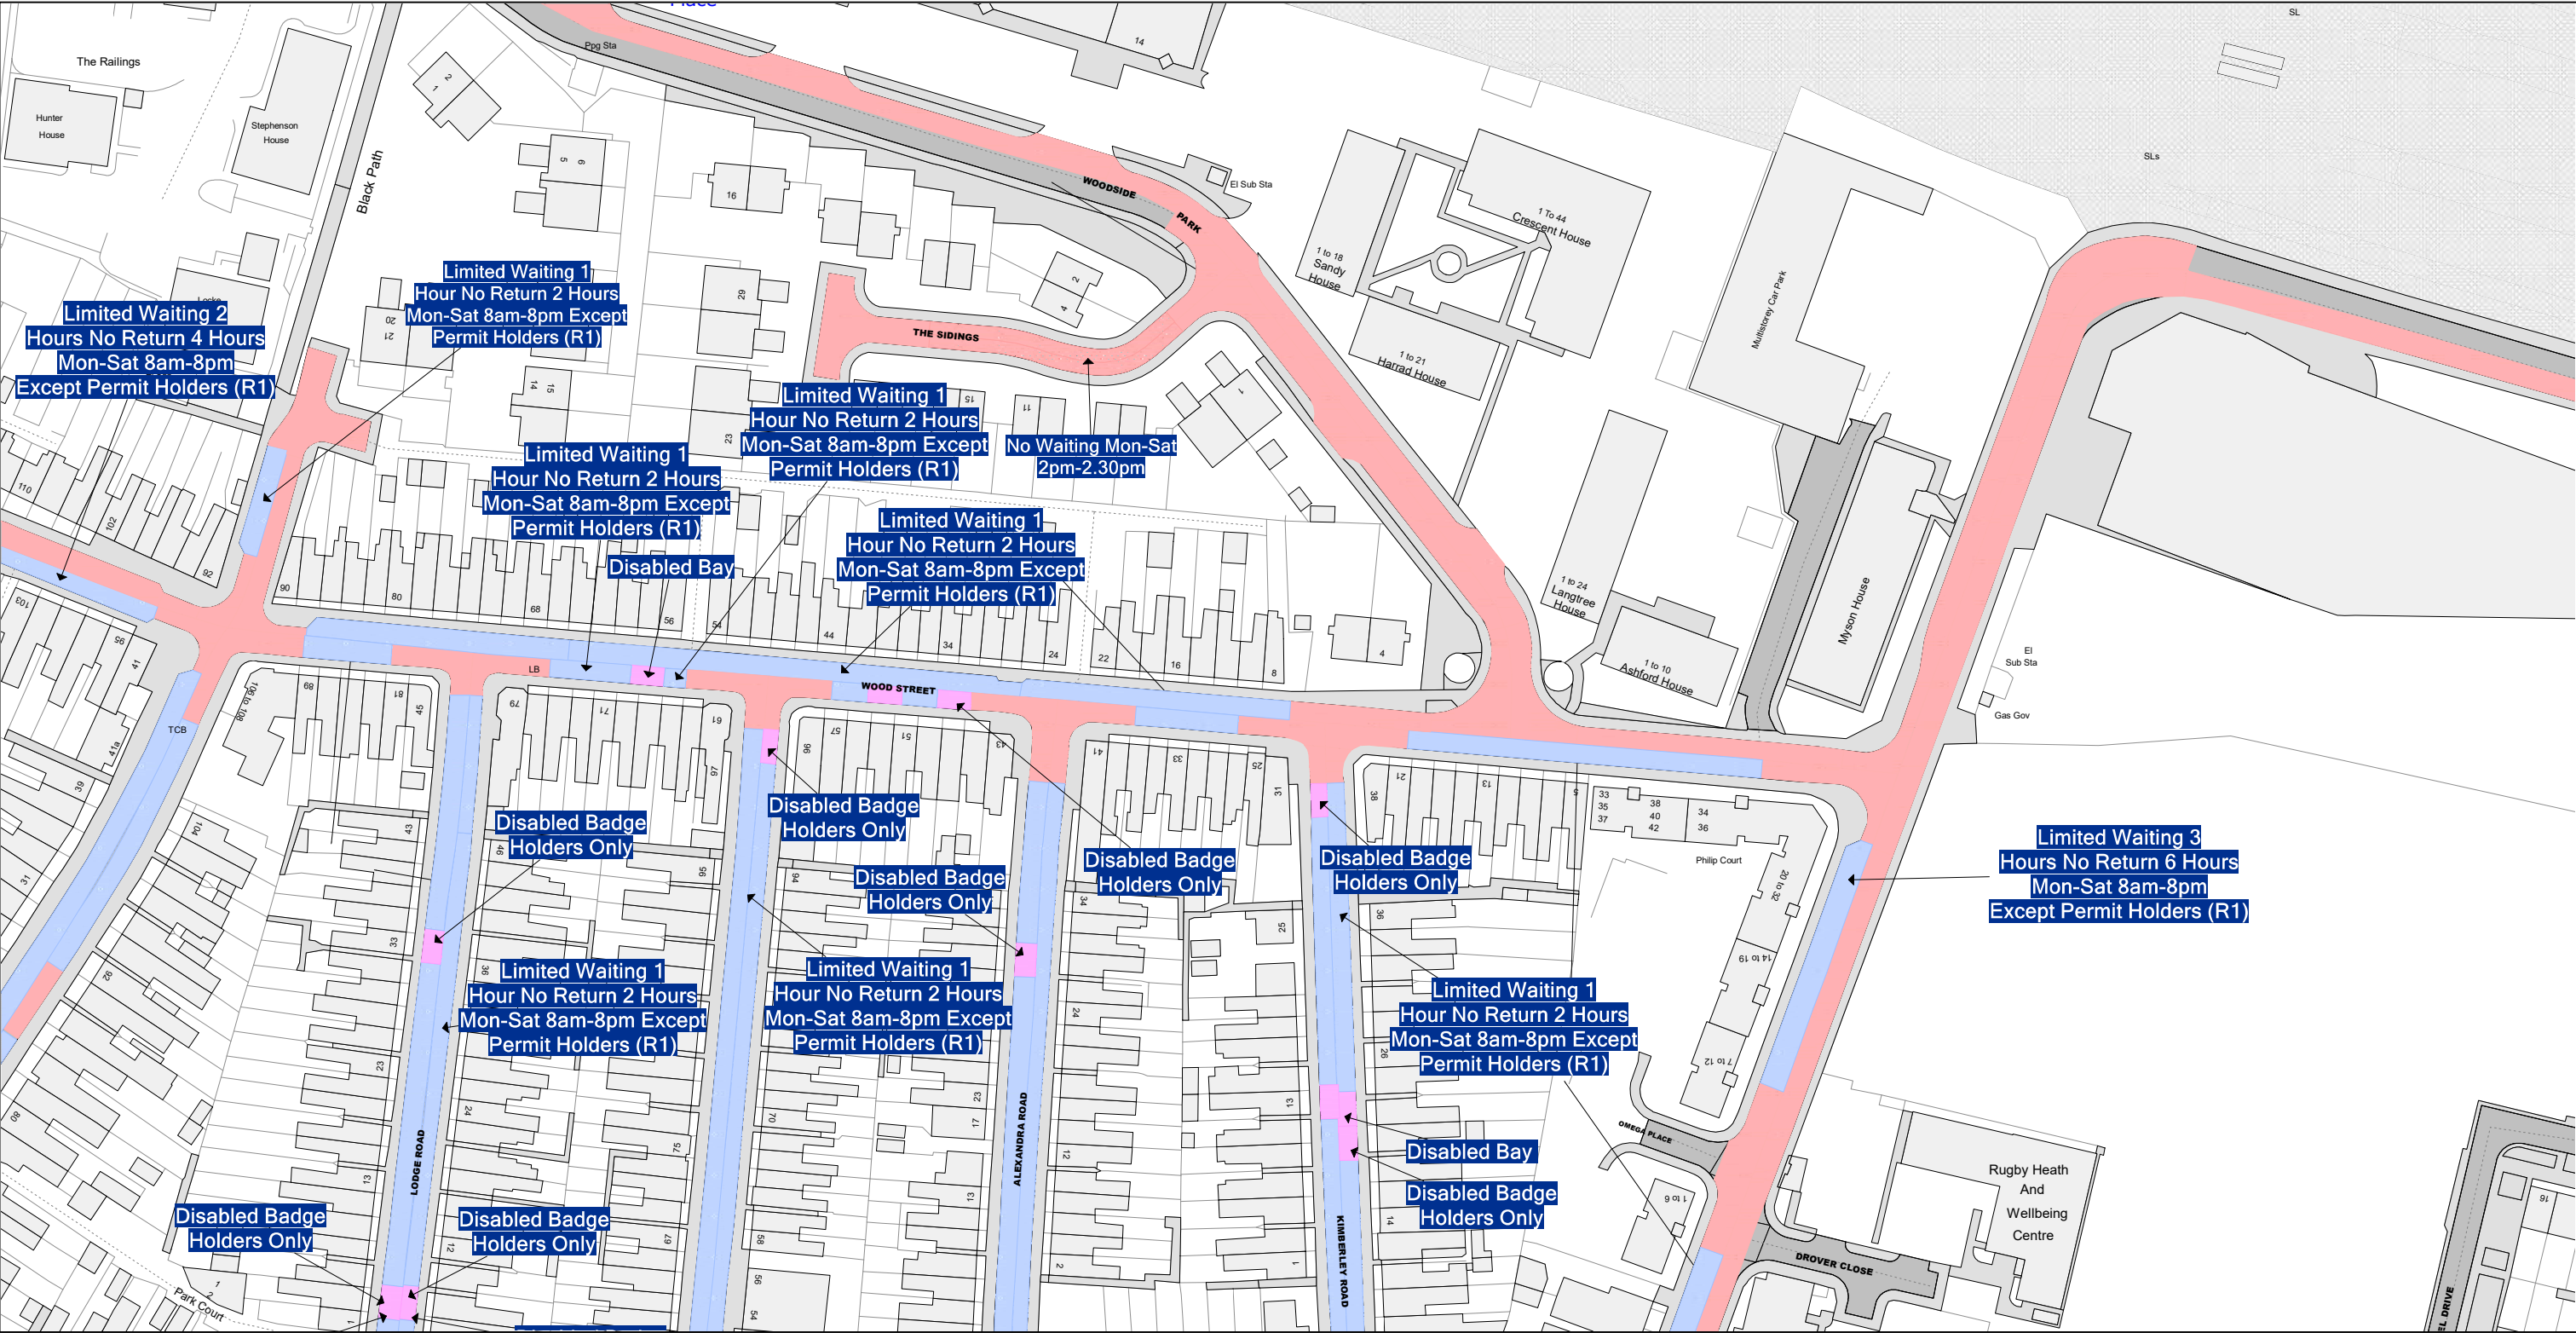


Reproduced from the Ordnance Survey map with the permission of Ordnance Survey on behalf of the Controller of Her Majesty's Stationery Office (C) Crown Copyright. Unauthorised reproduction infringes Crown Copyright and may lead to prosecution or civil proceedings. Warwickshire County Council, 100019520, 2017.

 Communities Group Warwickshire County Council P.O. Box 9 Shire Hall Warwick CV34 4RR	Title:		Area	Date 23/02/2023
	Consolidated Road Traffic Regulation Orders		Rugby	Revision No. 5
			PROPOSED	Area code EJ98

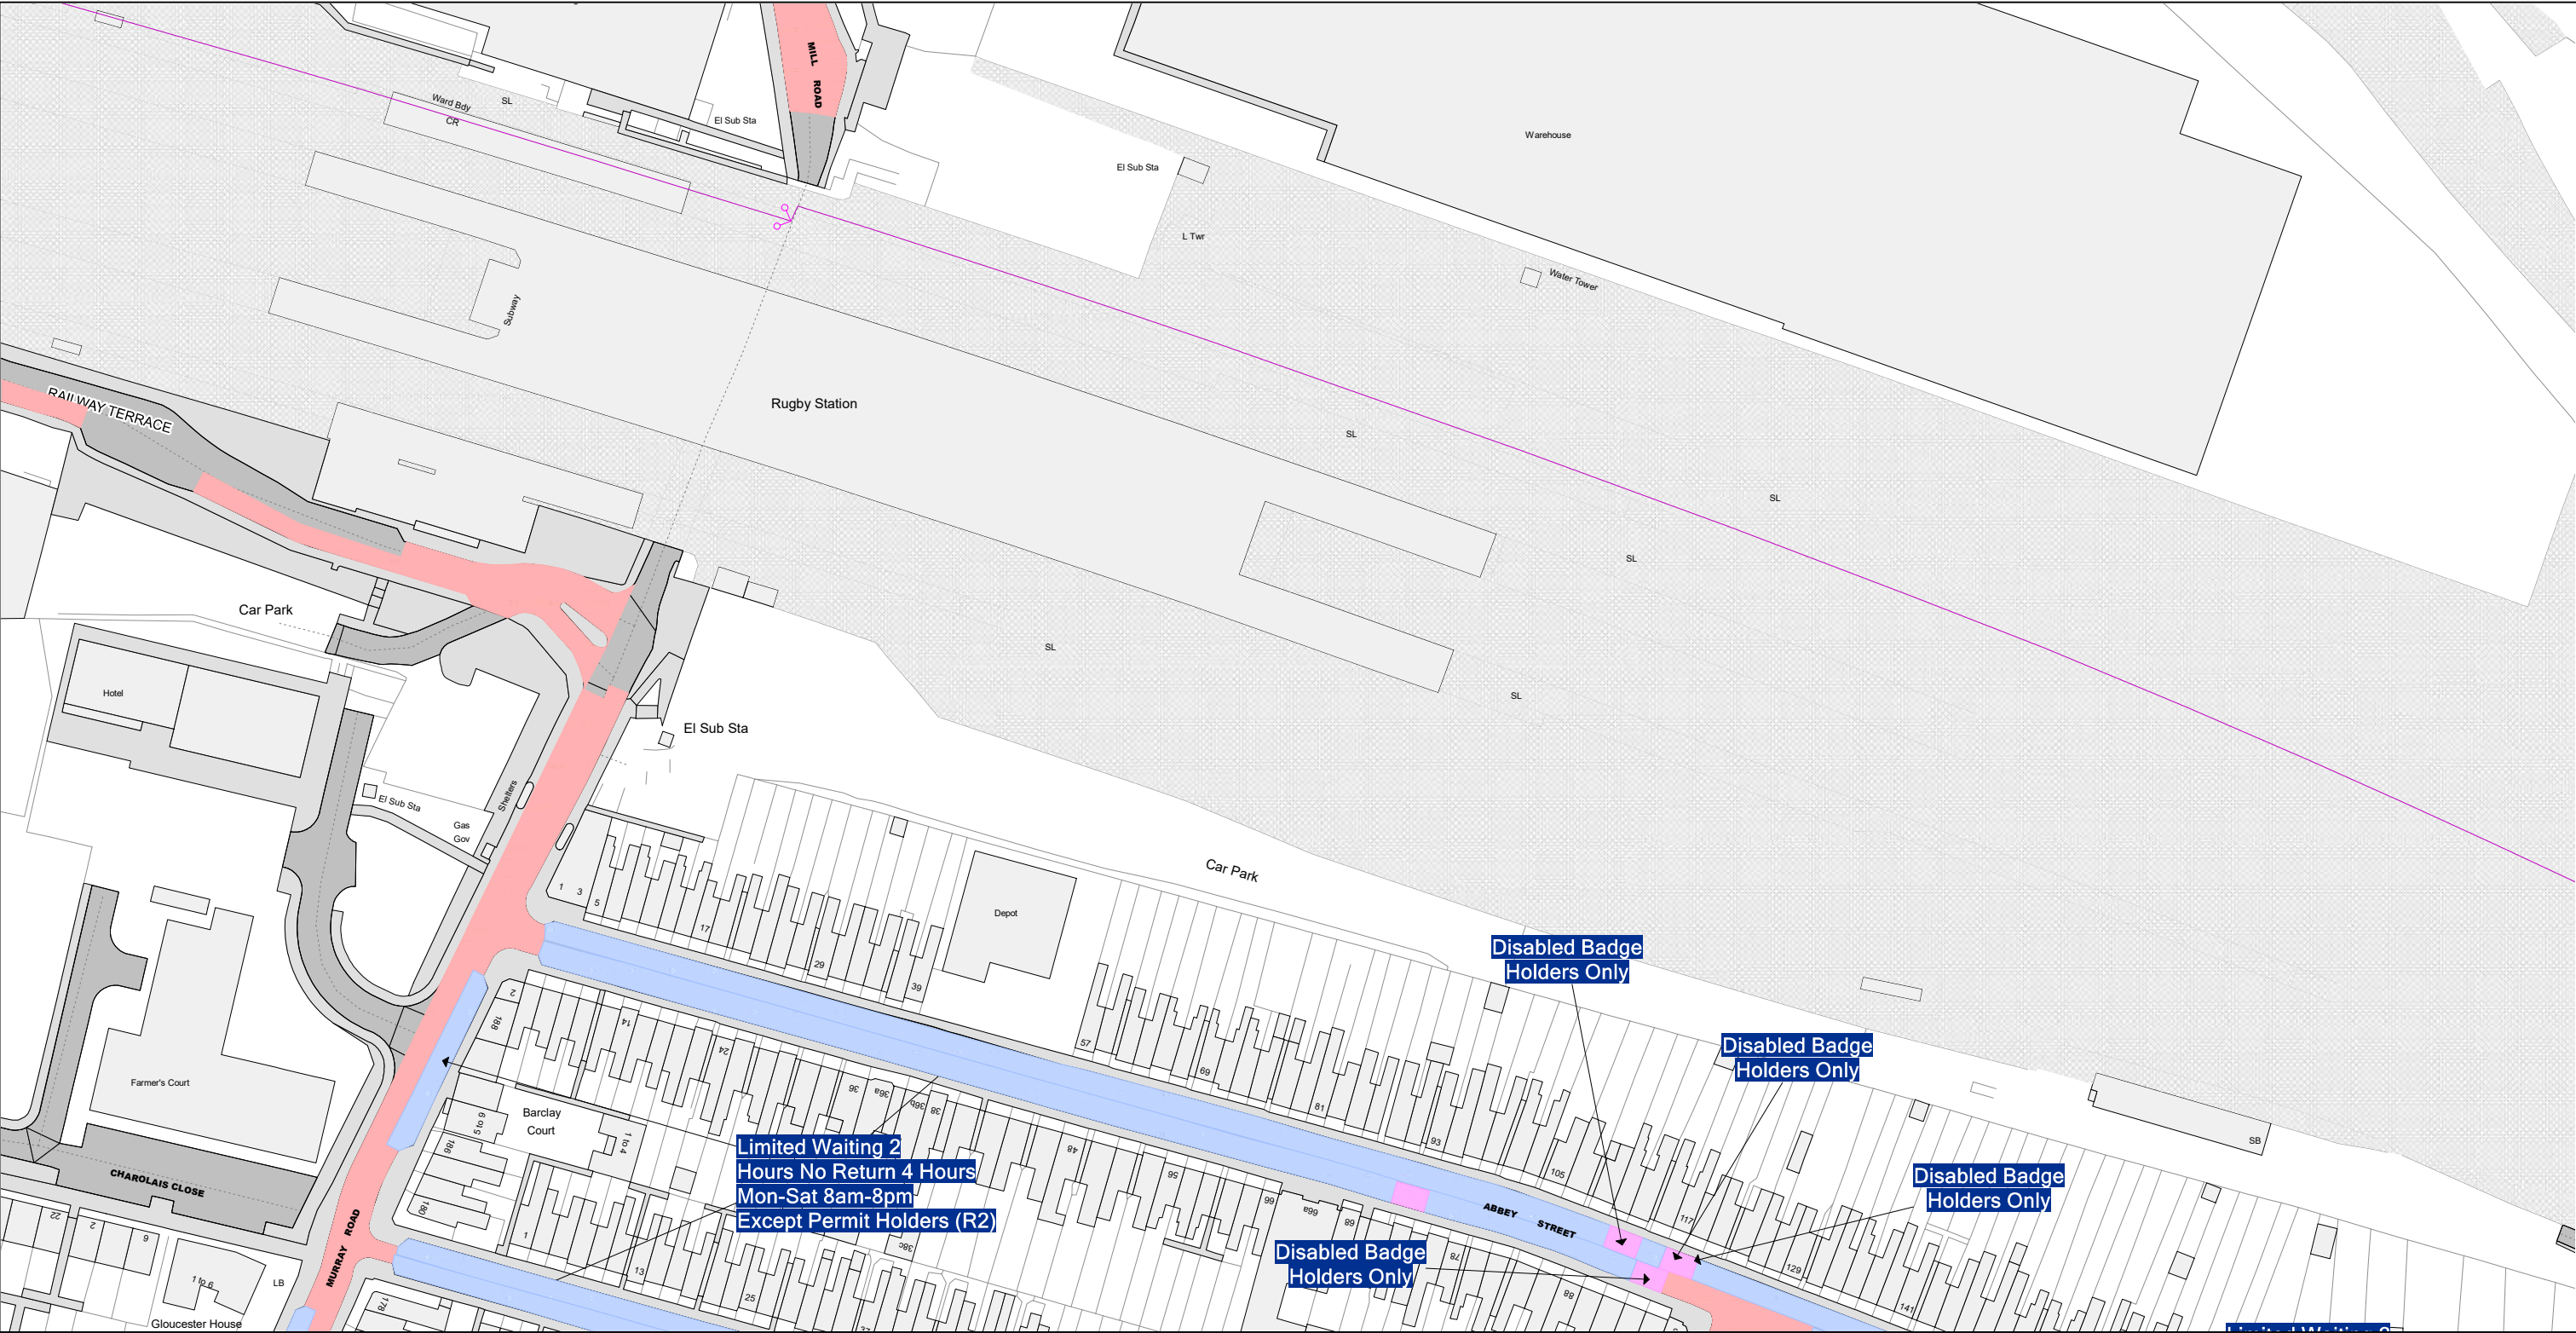


Reproduced from the Ordnance Survey map with the permission of Ordnance Survey on behalf of the Controller of Her Majesty's Stationery Office (C) Crown Copyright. Unauthorised reproduction infringes Crown Copyright and may lead to prosecution or civil proceedings. Warwickshire County Council, 100019520, 2017.

 Communities Group Warwickshire County Council P.O. Box 9 Shire Hall Warwick CV34 4RR	Title: Consolidated Road Traffic Regulation Orders		Area Rugby	Date 23/02/2023
			Area code EJ99	Revision No. 4
			PROPOSED	Scale 1 : 1250

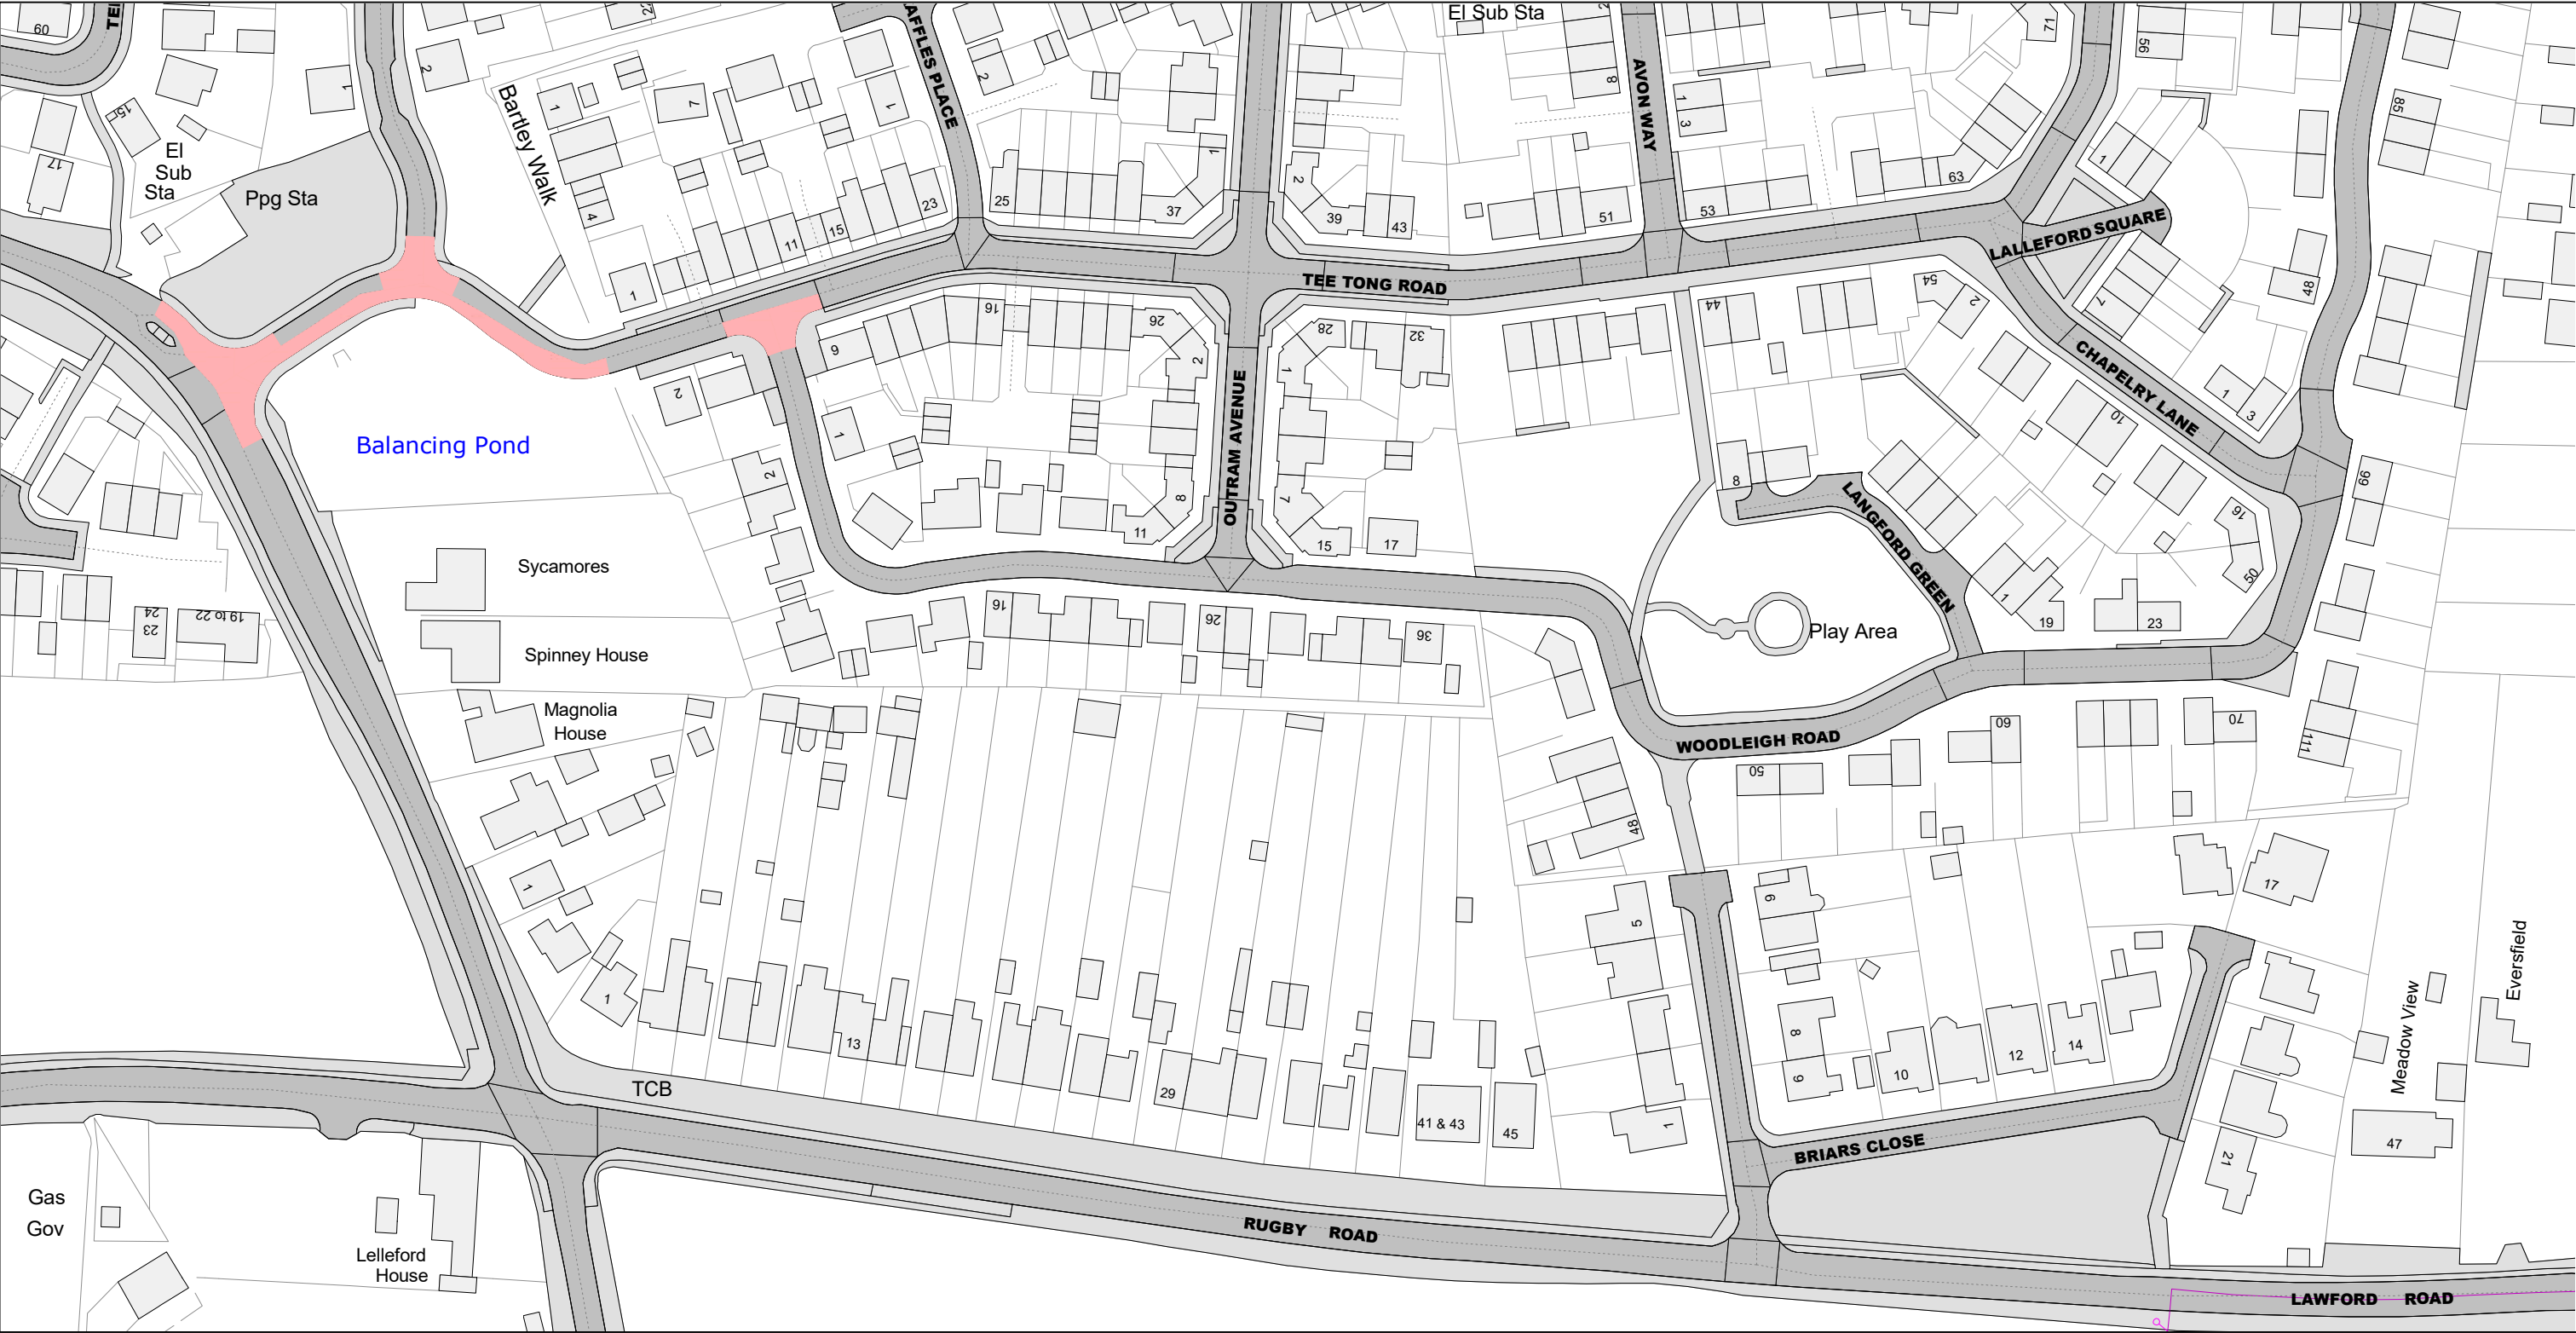


Reproduced from the Ordnance Survey map with the permission of Ordnance Survey on behalf of the Controller of Her Majesty's Stationery Office (C) Crown Copyright. Unauthorised reproduction infringes Crown Copyright and may lead to prosecution or civil proceedings. Warwickshire County Council, 100019520, 2017.

 Communities Group Warwickshire County Council P.O. Box 9 Shire Hall Warwick CV34 4RR	Title: Consolidated Road Traffic Regulation Orders		Area Rugby	Date 23/02/2023
	PROPOSED		Area code EK92	Revision No. 0
				Scale 1 : 1250

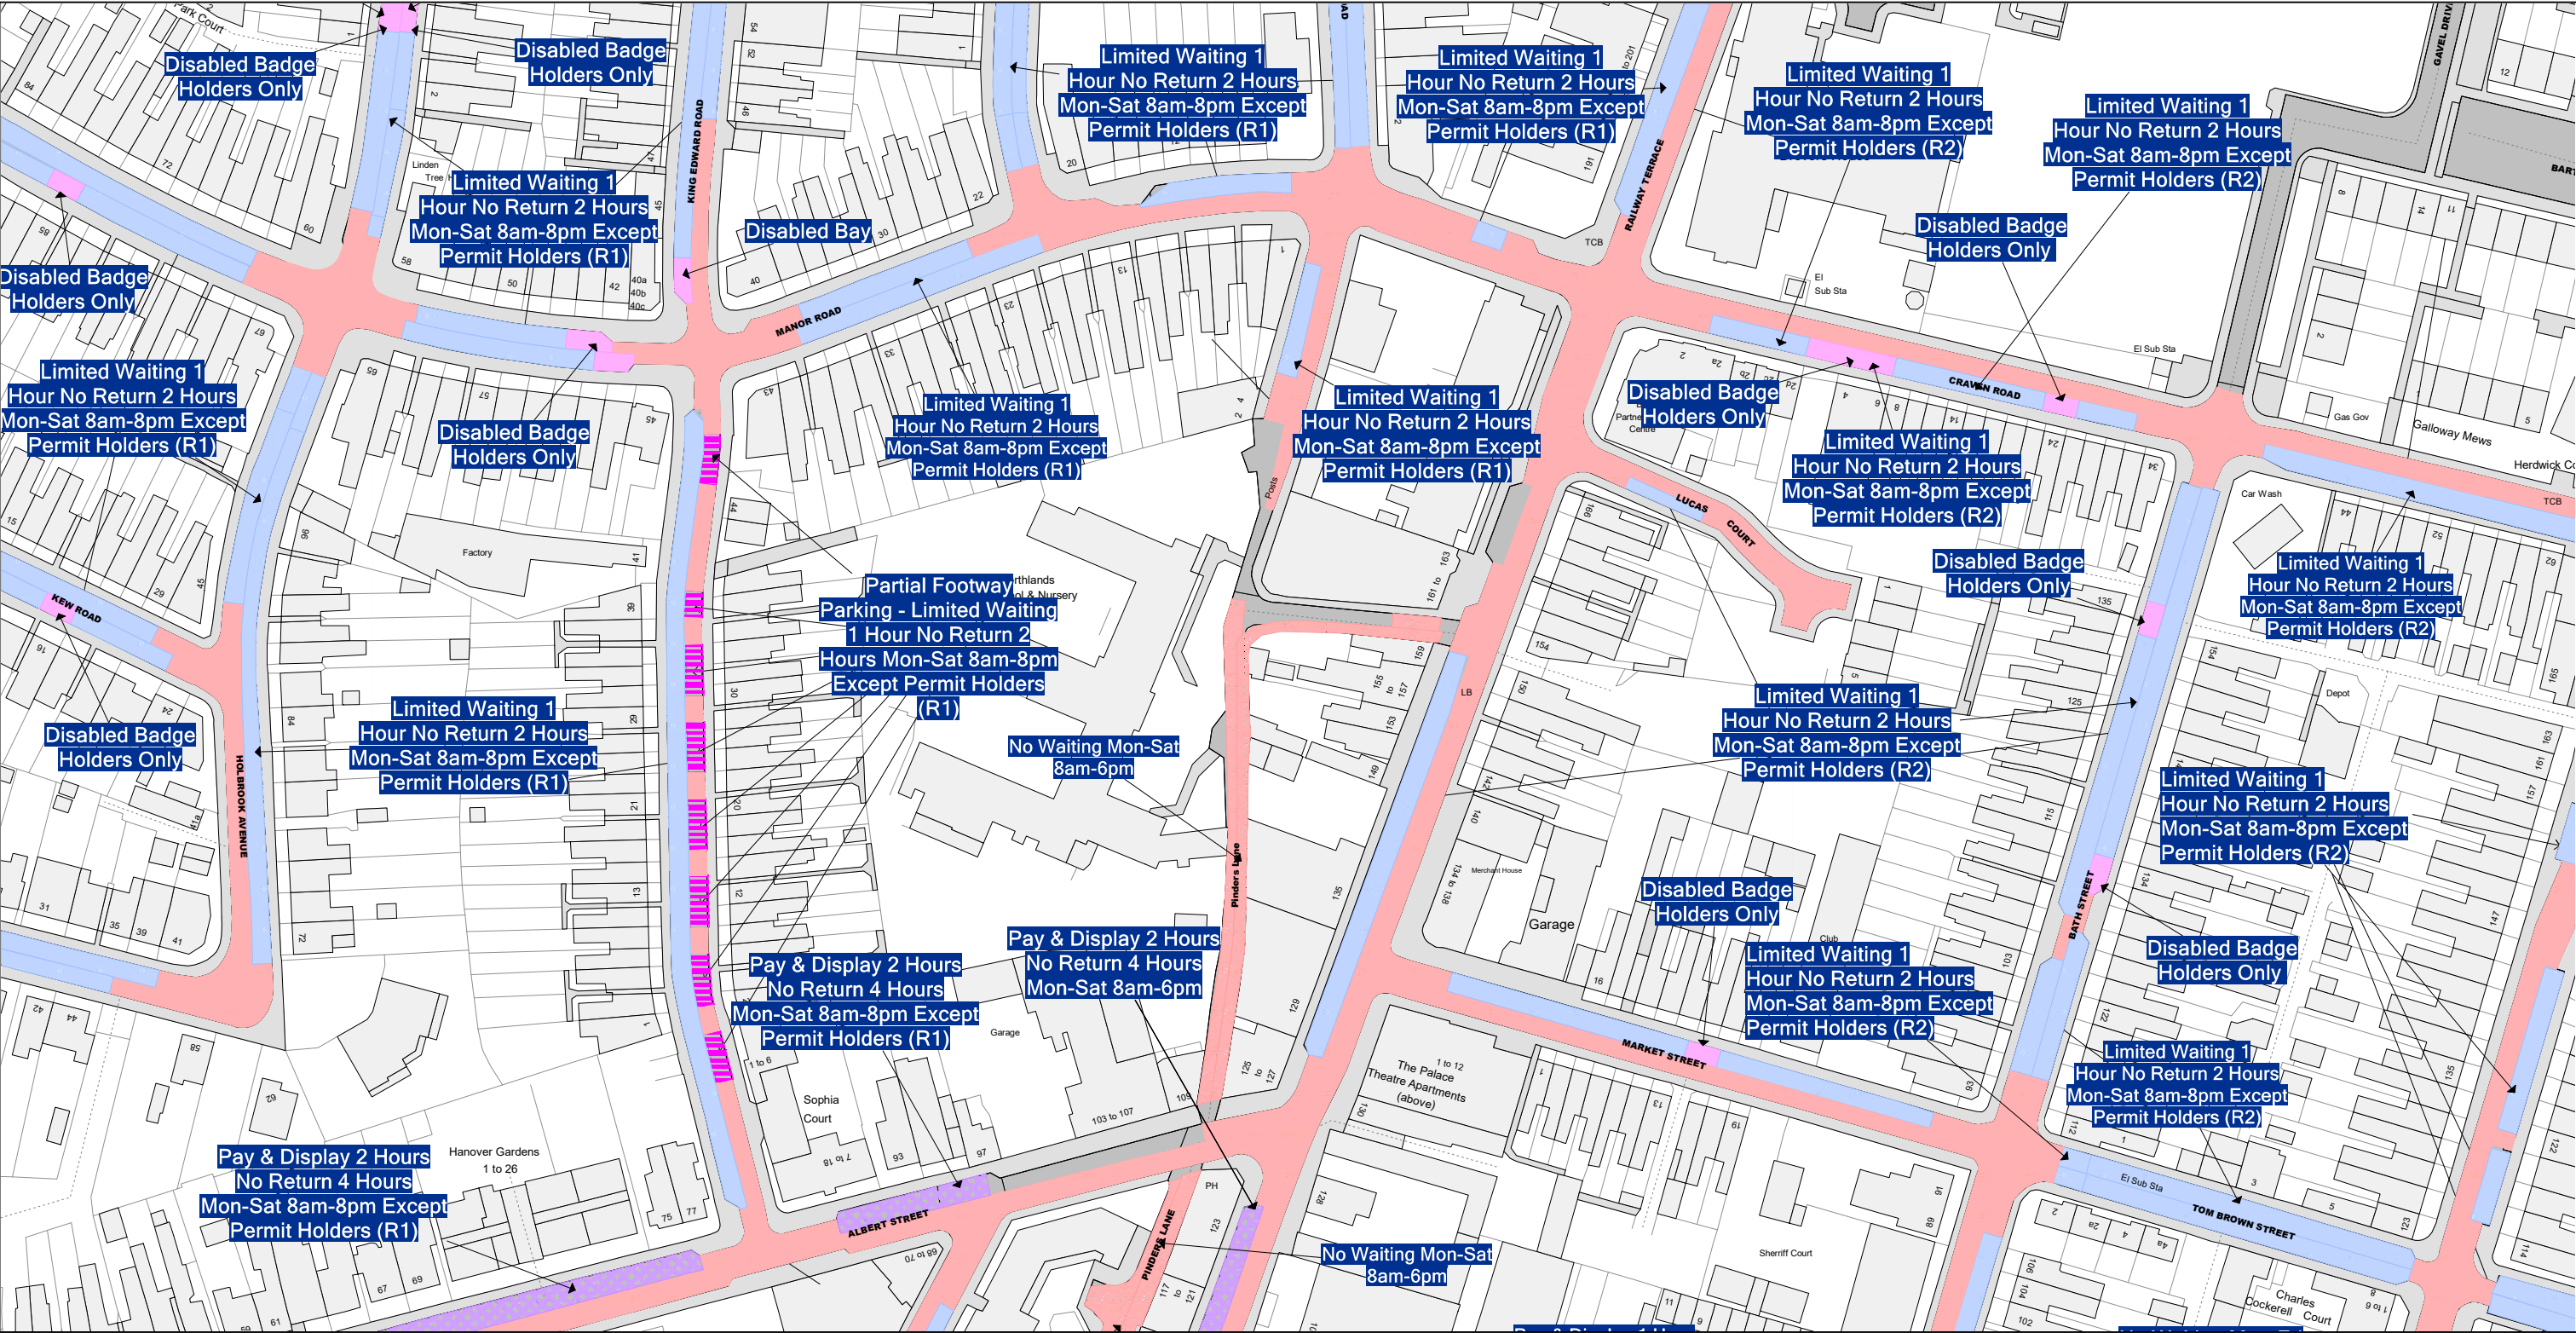


Reproduced from the Ordnance Survey map with the permission of Ordnance Survey on behalf of the Controller of Her Majesty's Stationery Office (C) Crown Copyright. Unauthorised reproduction infringes Crown Copyright and may lead to prosecution or civil proceedings. Warwickshire County Council, 100019520, 2017.

 Communities Group Warwickshire County Council P.O. Box 9 Shire Hall Warwick CV34 4RR	Title:		Area Rugby	Date 23/02/2023
	Consolidated Road Traffic Regulation Orders		Area code EK98	Revision No. 4
	PROPOSED			Scale 1 : 1250

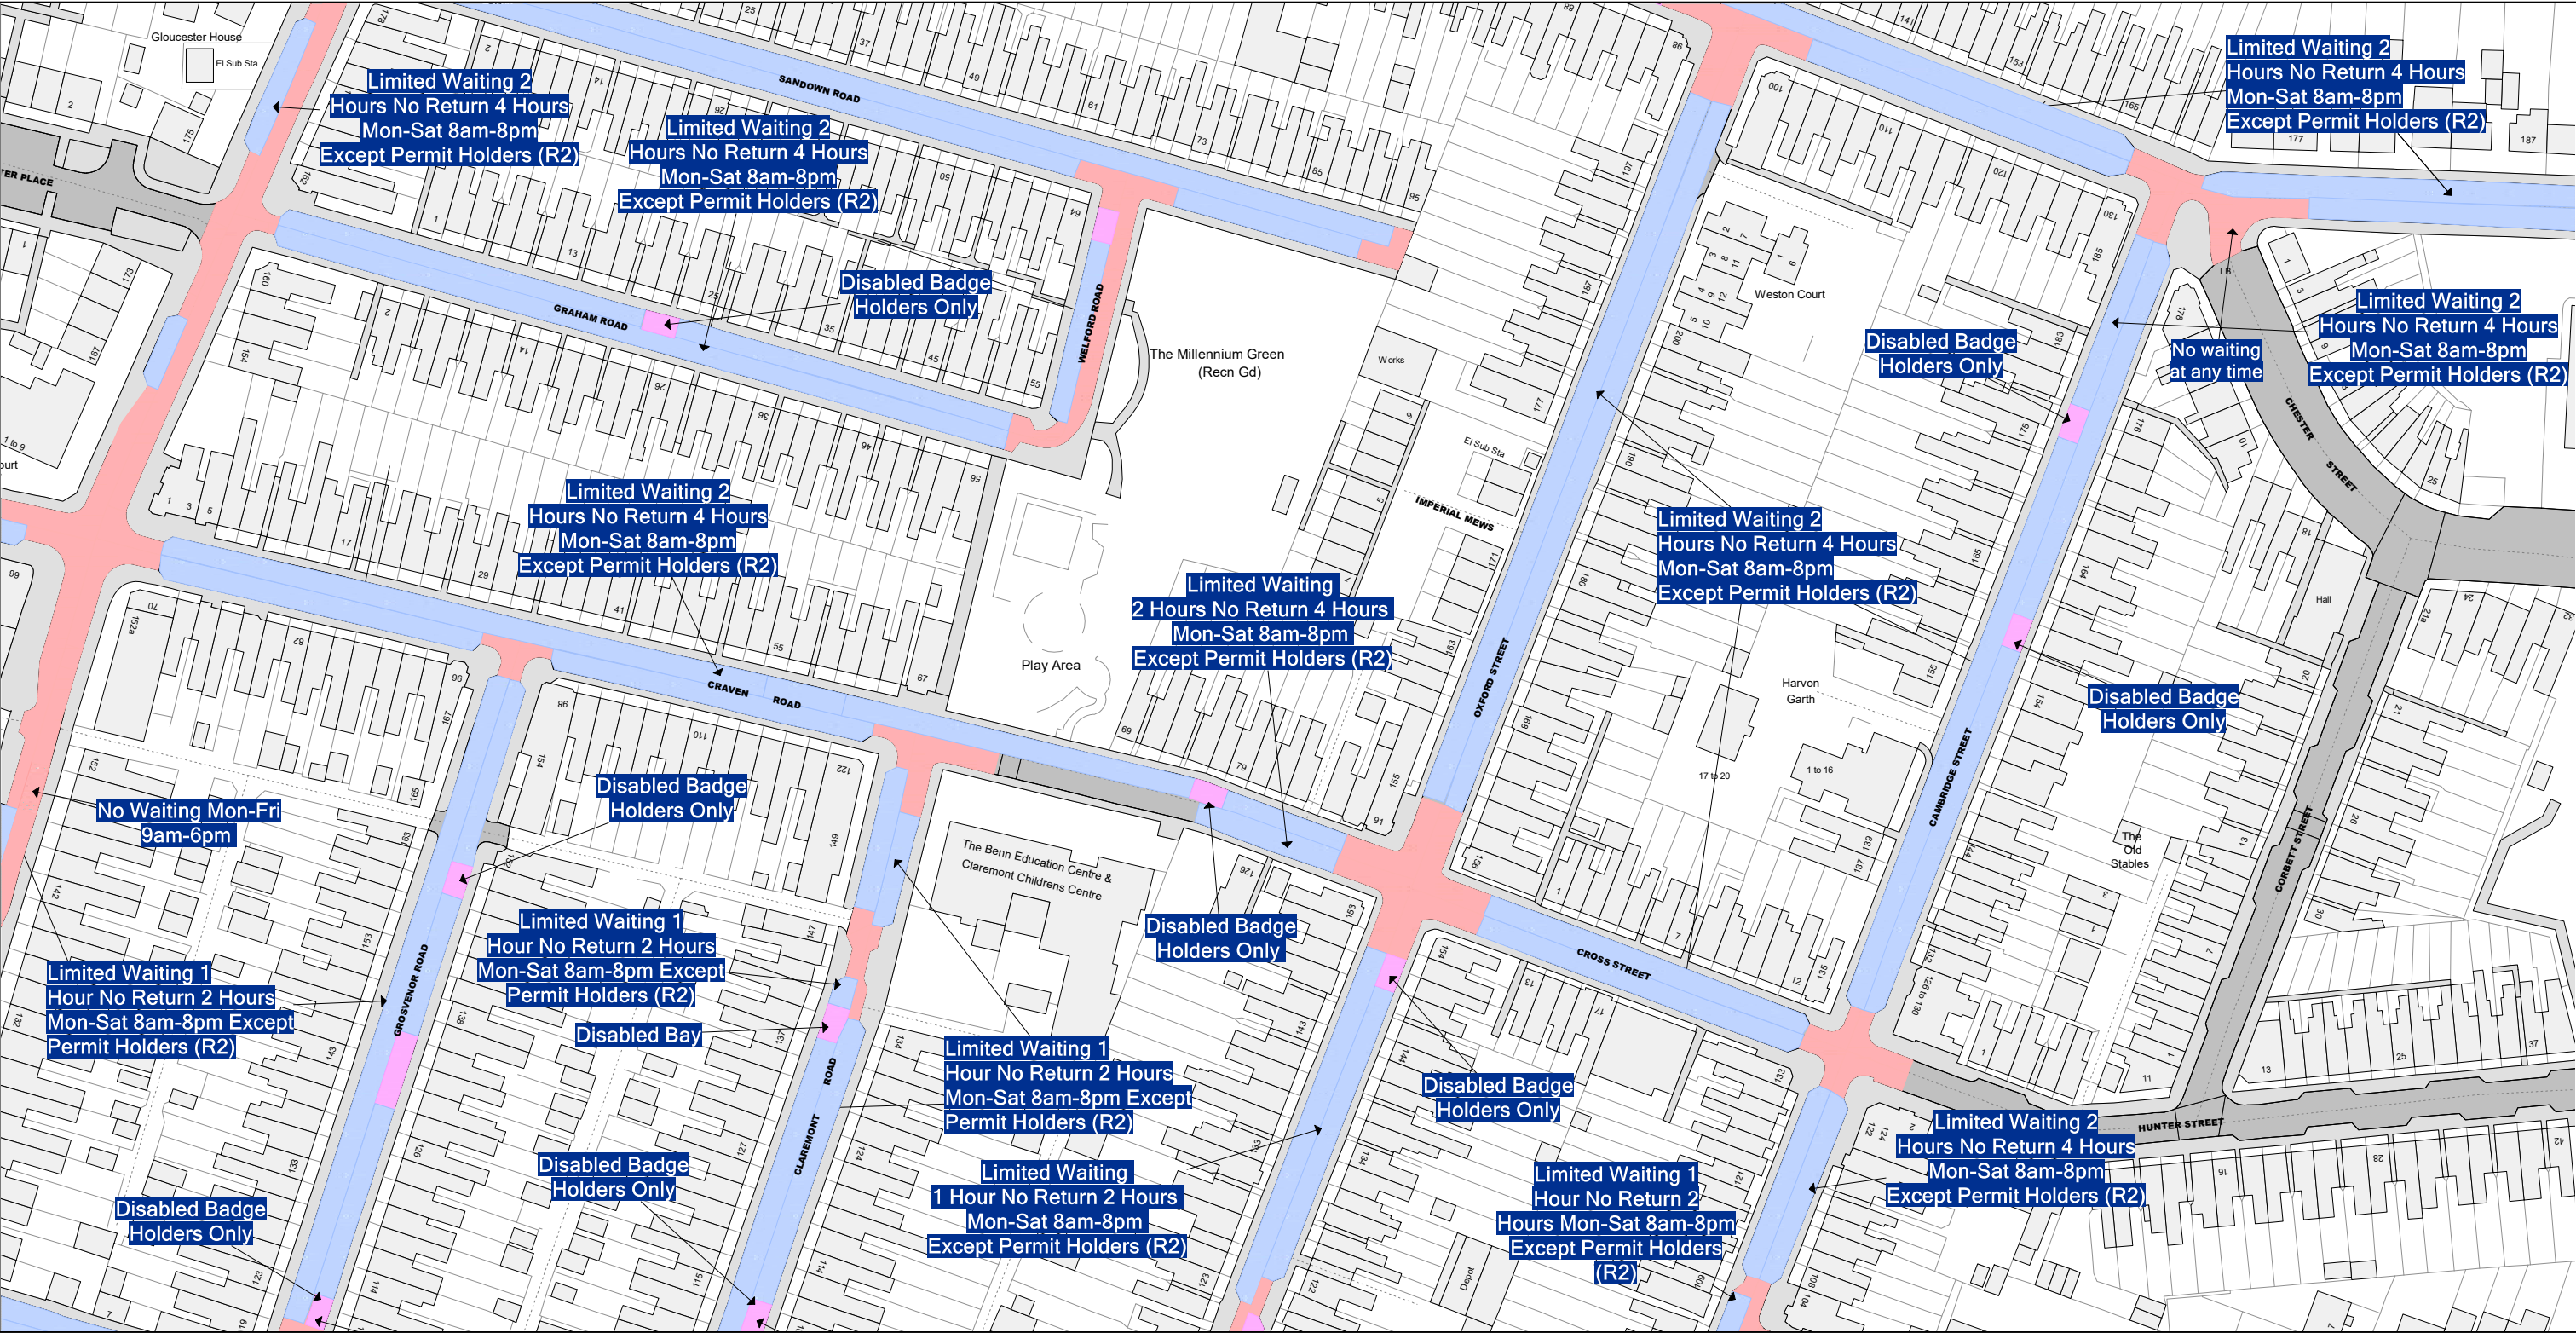


Reproduced from the Ordnance Survey map with the permission of Ordnance Survey on behalf of the Controller of Her Majesty's Stationery Office (C) Crown Copyright. Unauthorised reproduction infringes Crown Copyright and may lead to prosecution or civil proceedings. Warwickshire County Council, 100019520, 2017.

 Communities Group Warwickshire County Council P.O. Box 9 Shire Hall Warwick CV34 4RR	Title: Consolidated Road Traffic Regulation Orders		Area Rugby	Date 23/02/2023
	PROPOSED		Area code EK99	Revision No. 3
			Scale 1 : 1250	

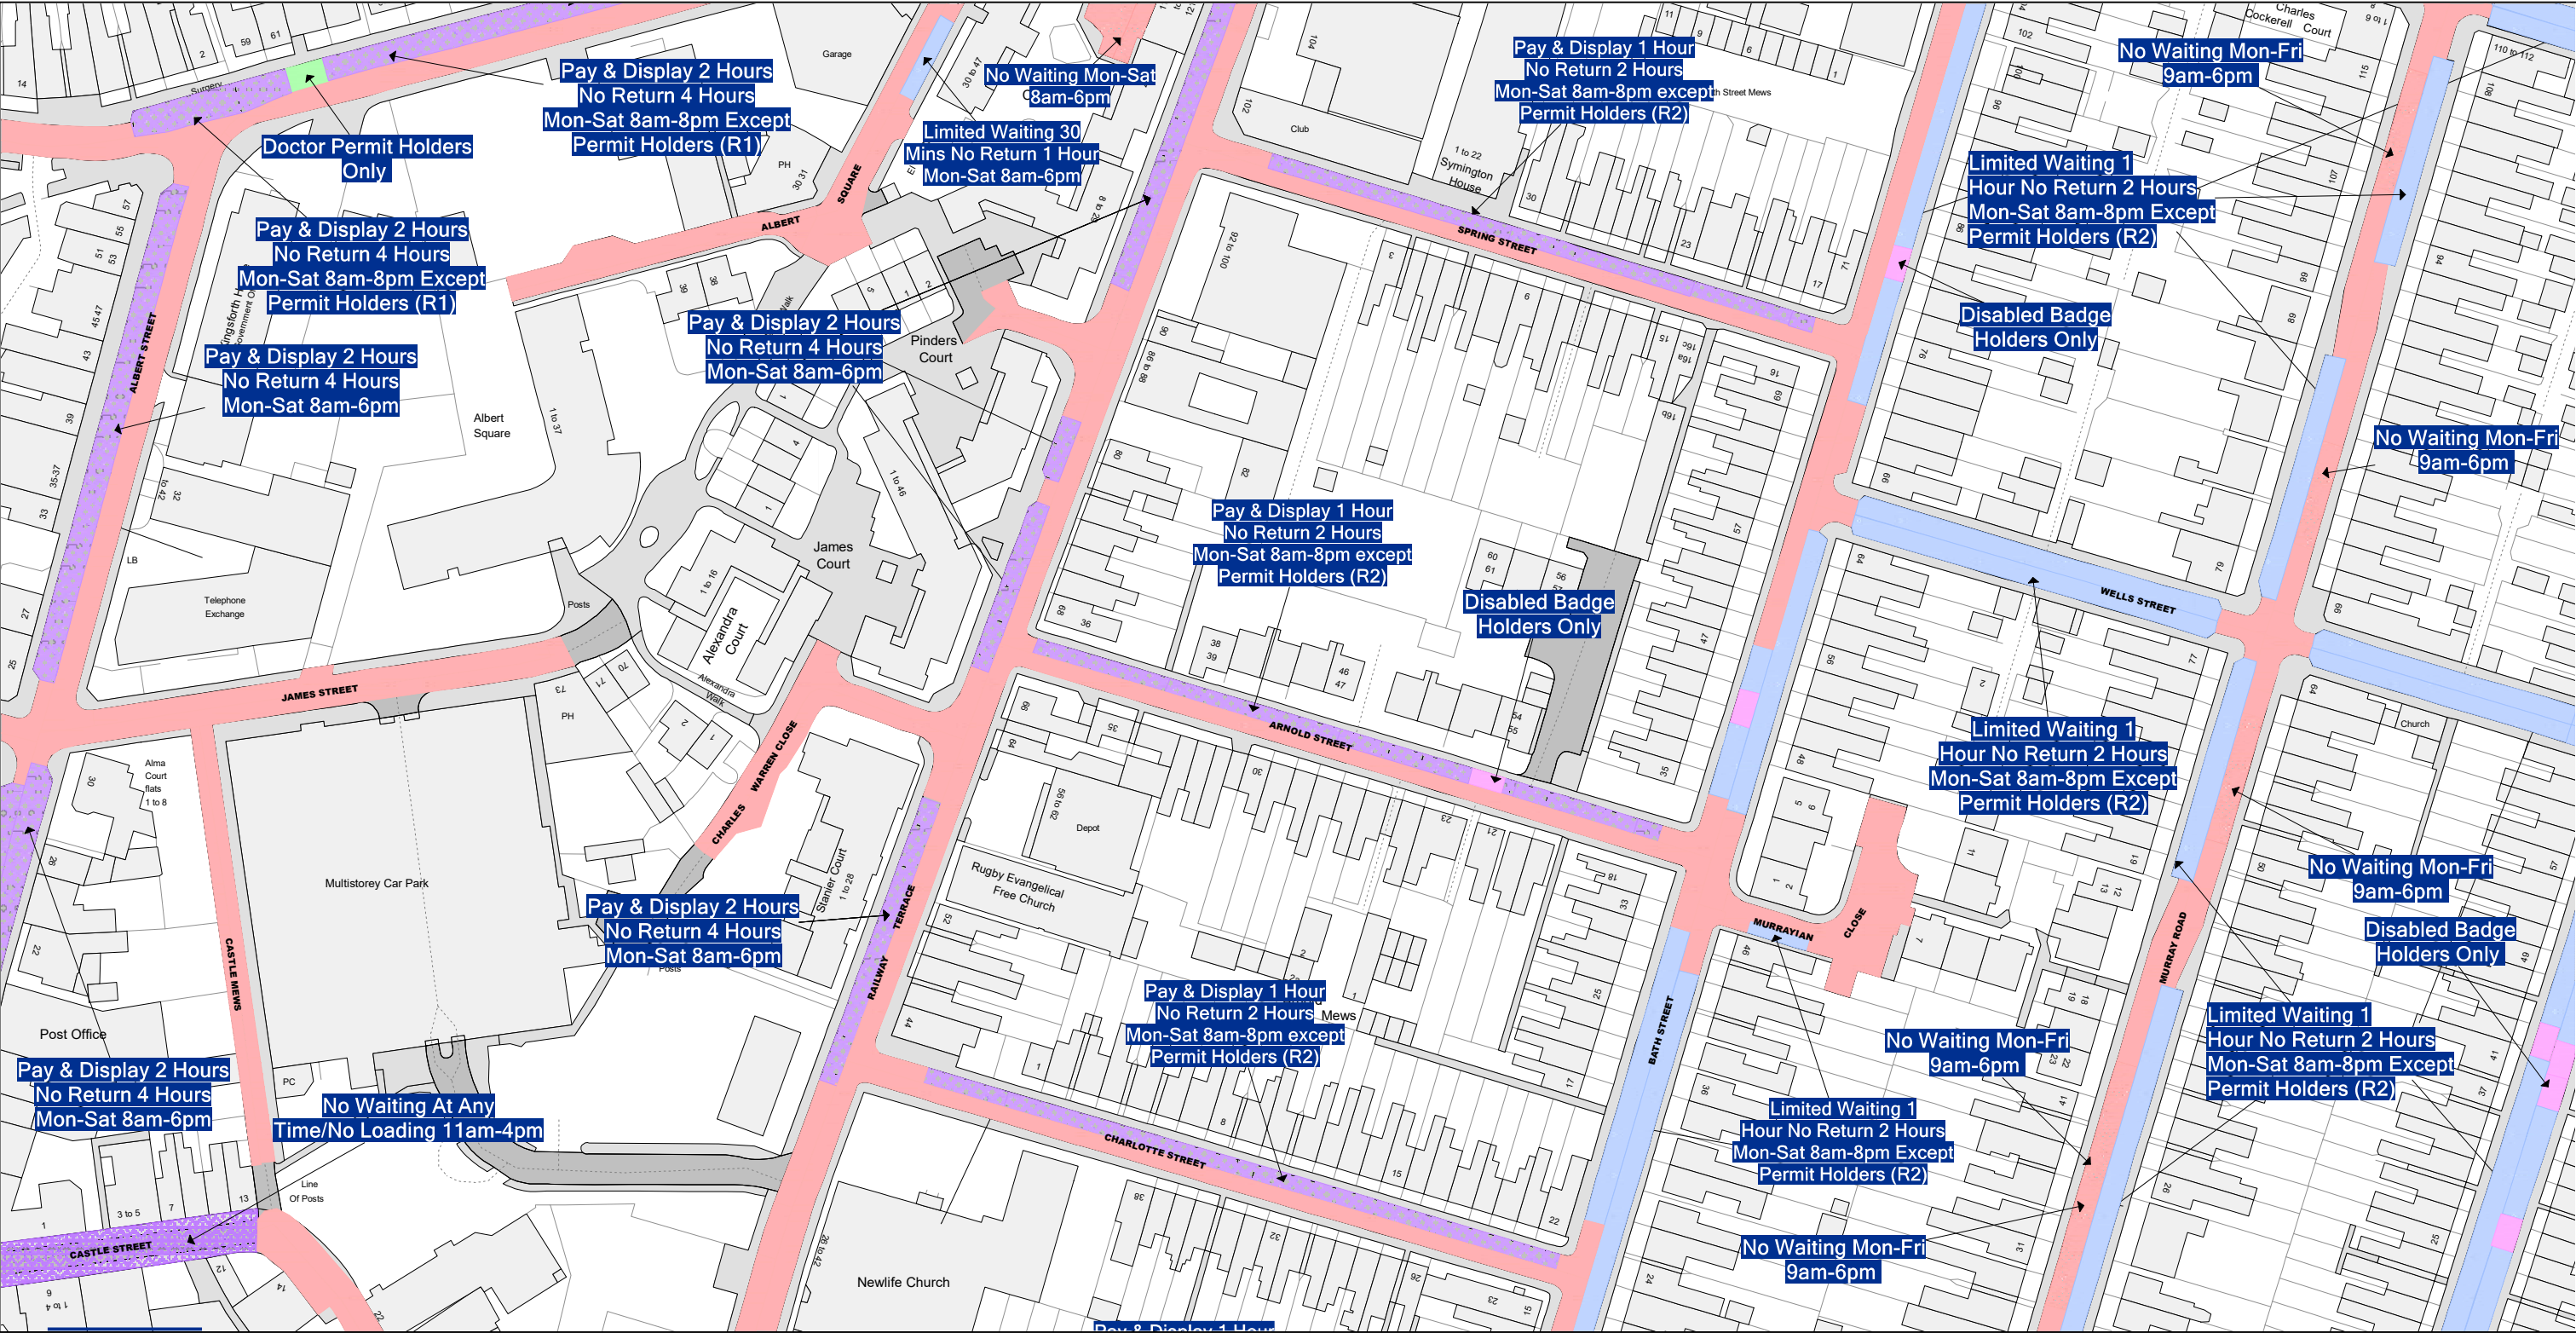


Reproduced from the Ordnance Survey map with the permission of Ordnance Survey on behalf of the Controller of Her Majesty's Stationery Office (C) Crown Copyright. Unauthorised reproduction infringes Crown Copyright and may lead to prosecution or civil proceedings. Warwickshire County Council, 100019520, 2017.

 Communities Group Warwickshire County Council P.O. Box 9 Shire Hall Warwick CV34 4RR	Title: Consolidated Road Traffic Regulation Orders		Area	Date 23/02/2023
			Rugby	Revision No. 4
	Area code		Scale 1 : 1250	
	EL98			
	PROPOSED			

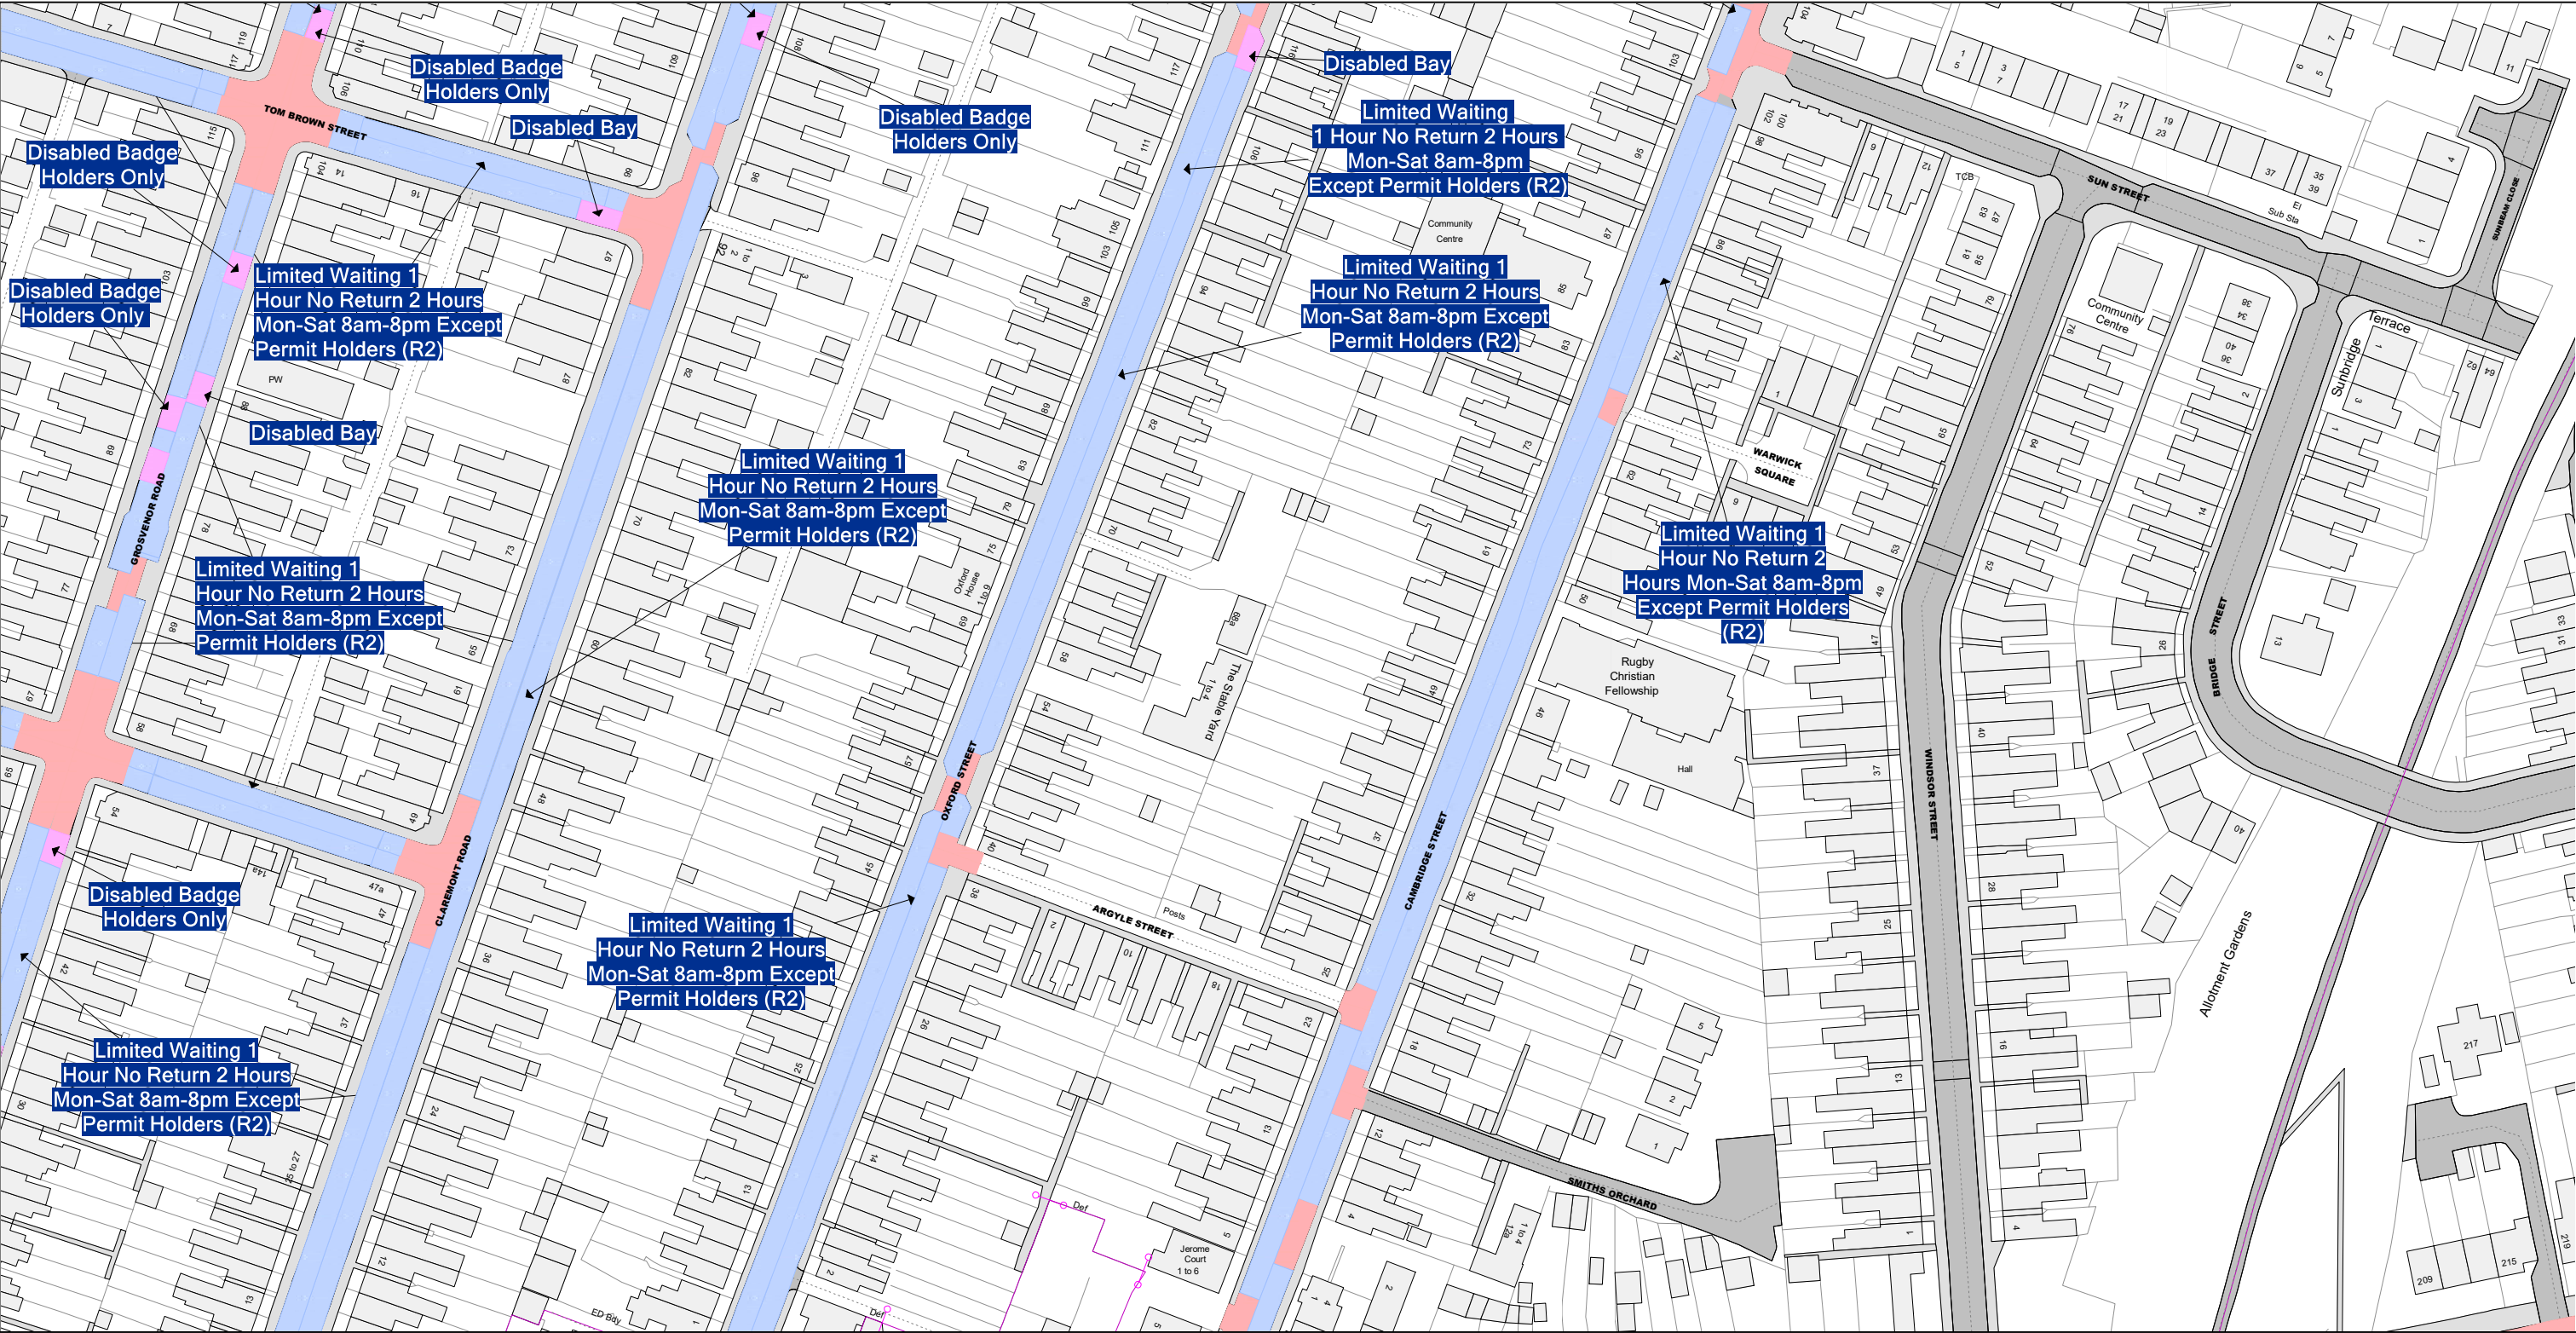


Reproduced from the Ordnance Survey map with the permission of Ordnance Survey on behalf of the Controller of Her Majesty's Stationery Office (C) Crown Copyright. Unauthorised reproduction infringes Crown Copyright and may lead to prosecution or civil proceedings. Warwickshire County Council, 100019520, 2017.

 Communities Group Warwickshire County Council P.O. Box 9 Shire Hall Warwick CV34 4RR	Title: Consolidated Road Traffic Regulation Orders			Area Rugby	Date 23/02/2023
	PROPOSED			Area code EL99	Revision No. 3
				Scale 1 : 1250	

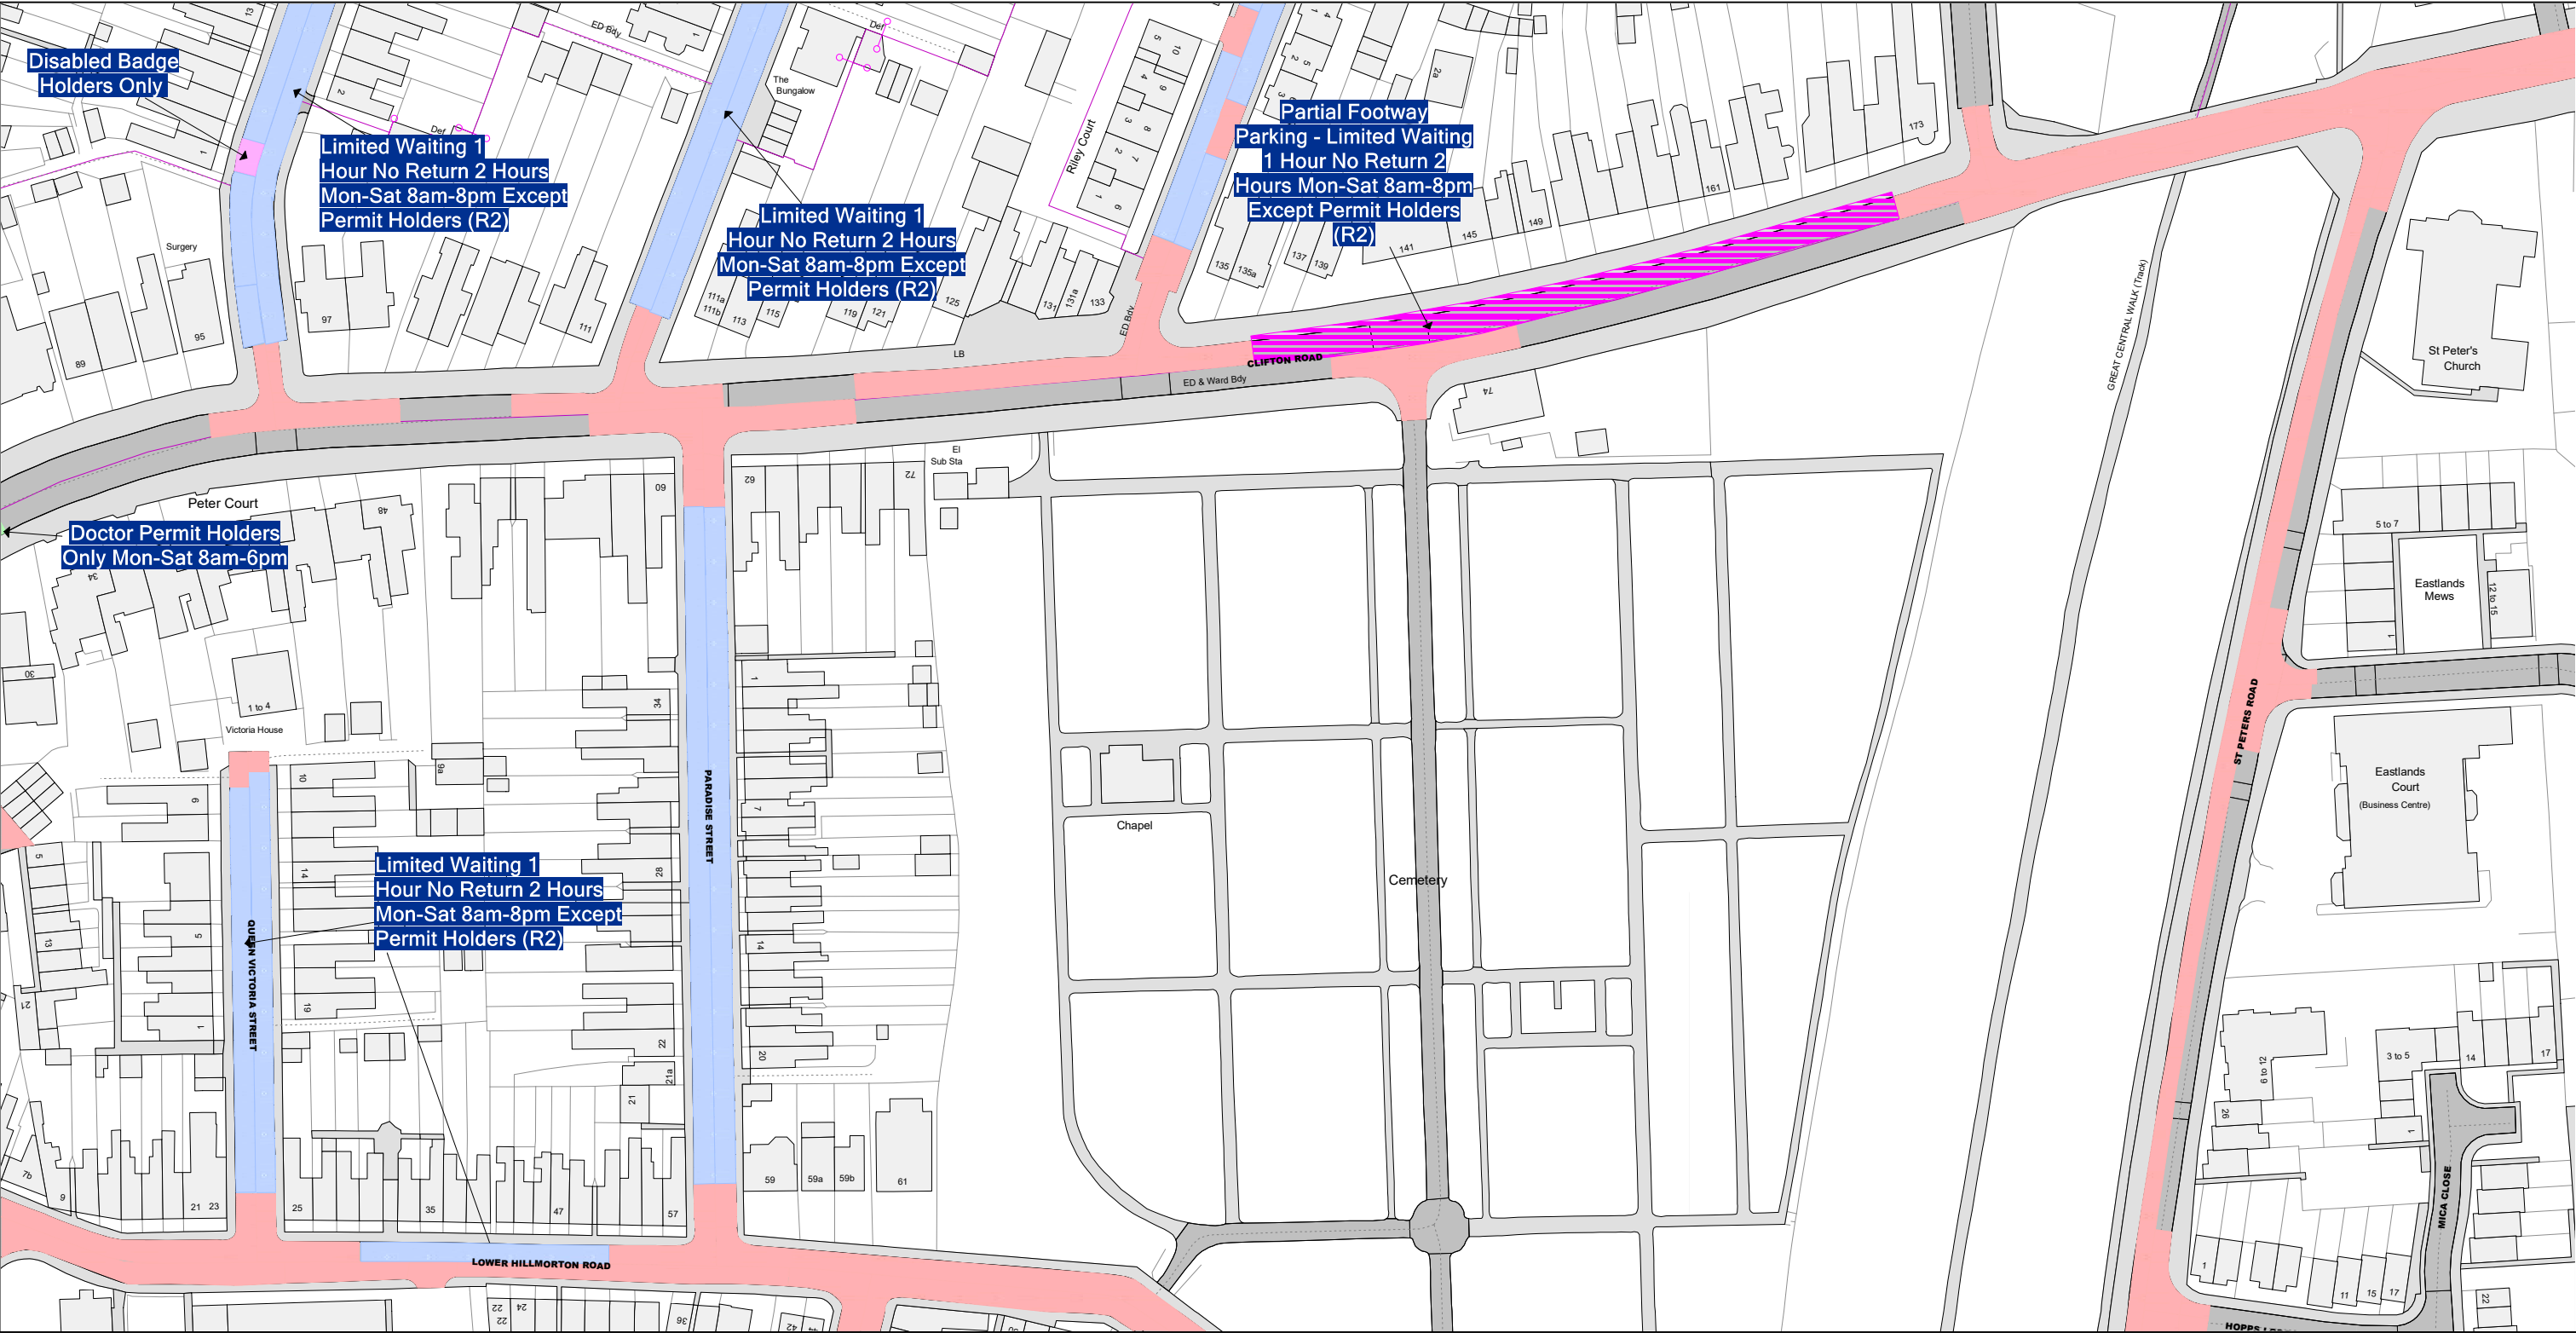

Reproduced from the Ordnance Survey map with the permission of Ordnance Survey on behalf of the Controller of Her Majesty's Stationery Office (C) Crown Copyright. Unauthorised reproduction infringes Crown Copyright and may lead to prosecution or civil proceedings. Warwickshire County Council, 100019520, 2017.

 Communities Group Warwickshire County Council P.O. Box 9 Shire Hall Warwick CV34 4RR	Title: Consolidated Road Traffic Regulation Orders			Area Rugby	Date 23/02/2023
	PROPOSED			Area code EM99	Revision No. 3
				Scale 1 : 1250	

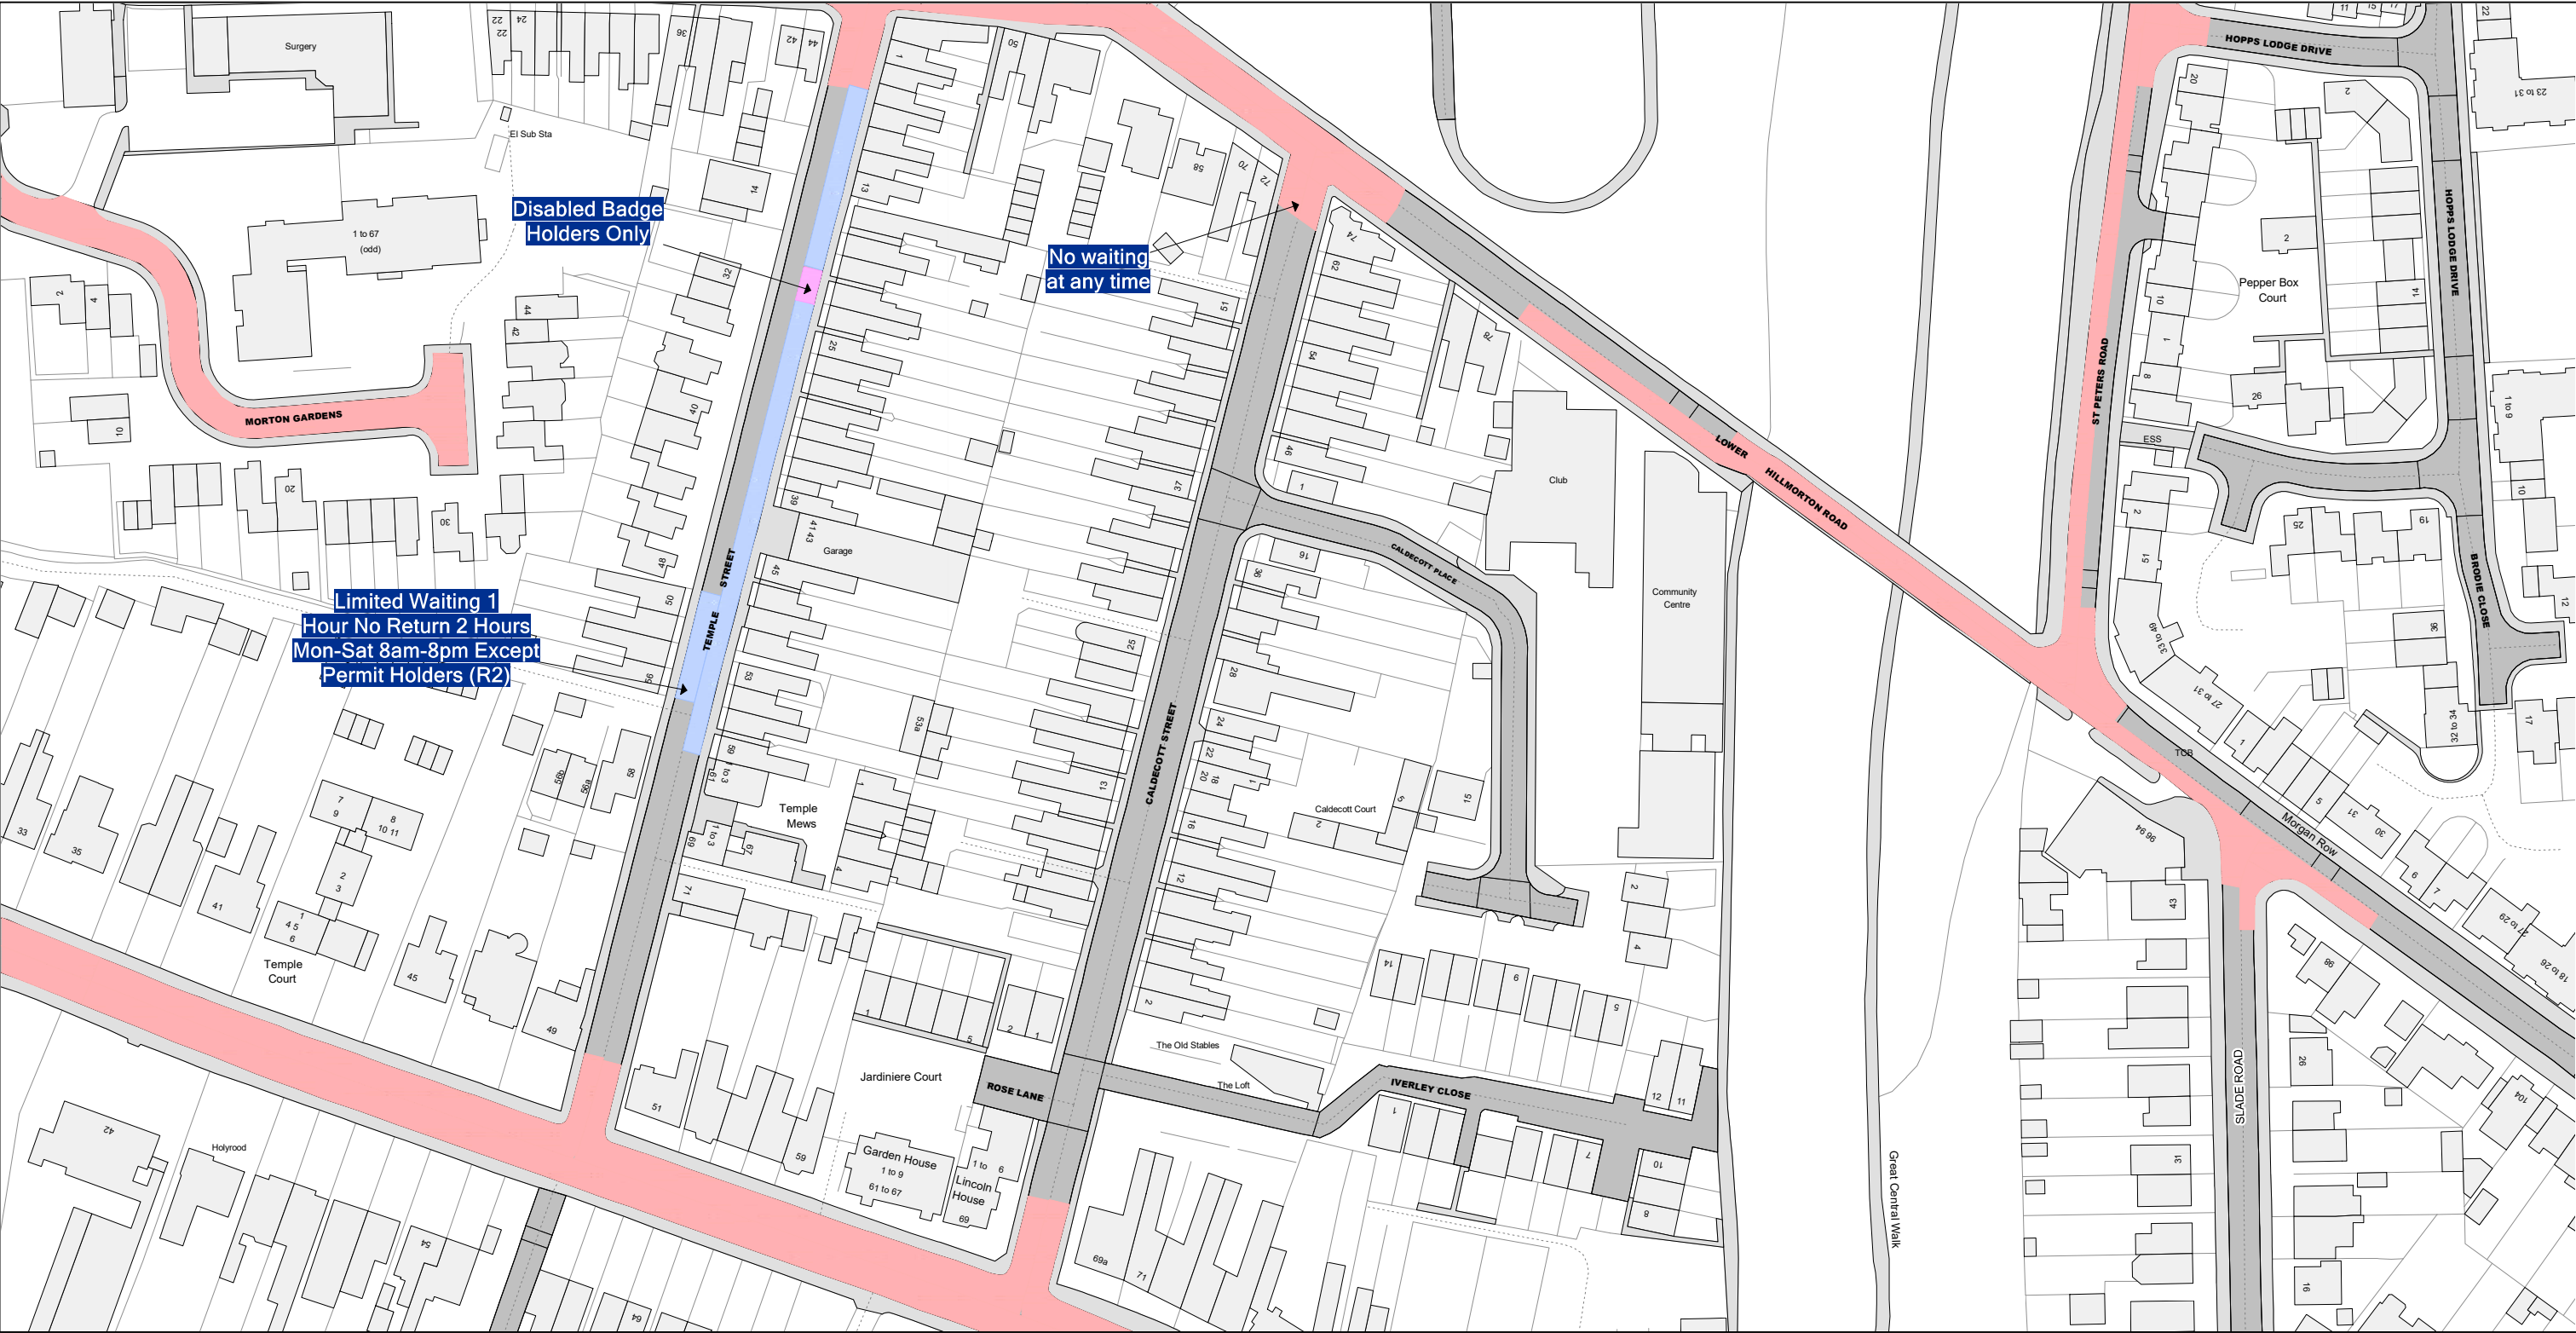

Reproduced from the Ordnance Survey map with the permission of Ordnance Survey on behalf of the Controller of Her Majesty's Stationery Office (C) Crown Copyright. Unauthorised reproduction infringes Crown Copyright and may lead to prosecution or civil proceedings. Warwickshire County Council, 100019520, 2017.

 Communities Group Warwickshire County Council P.O. Box 9 Shire Hall Warwick CV34 4RR	Title:		Area	Date 23/02/2023
	Consolidated Road Traffic Regulation Orders		Rugby	Revision No. 3
			Area code EN99	Scale 1 : 1250
	PROPOSED			



Reproduced from the Ordnance Survey map with the permission of Ordnance Survey on behalf of the Controller of Her Majesty's Stationery Office (C) Crown Copyright. Unauthorised reproduction infringes Crown Copyright and may lead to prosecution or civil proceedings. Warwickshire County Council, 100019520, 2017.

 Communities Group Warwickshire County Council P.O. Box 9 Shire Hall Warwick CV34 4RR	Title: Consolidated Road Traffic Regulation Orders		Area Rugby	Date 23/02/2023
	PROPOSED		Area code EO99	Revision No. 3
			Scale 1 : 1250	



Reproduced from the Ordnance Survey map with the permission of Ordnance Survey on behalf of the Controller of Her Majesty's Stationery Office (C) Crown Copyright. Unauthorised reproduction infringes Crown Copyright and may lead to prosecution or civil proceedings. Warwickshire County Council, 100019520, 2017.

 Communities Group Warwickshire County Council P.O. Box 9 Shire Hall Warwick CV34 4RR	Title: Consolidated Road Traffic Regulation Orders PROPOSED		Area Rugby	Date 23/02/2023
			Area code EP99	Revision No. 0
				Scale 1 : 1250