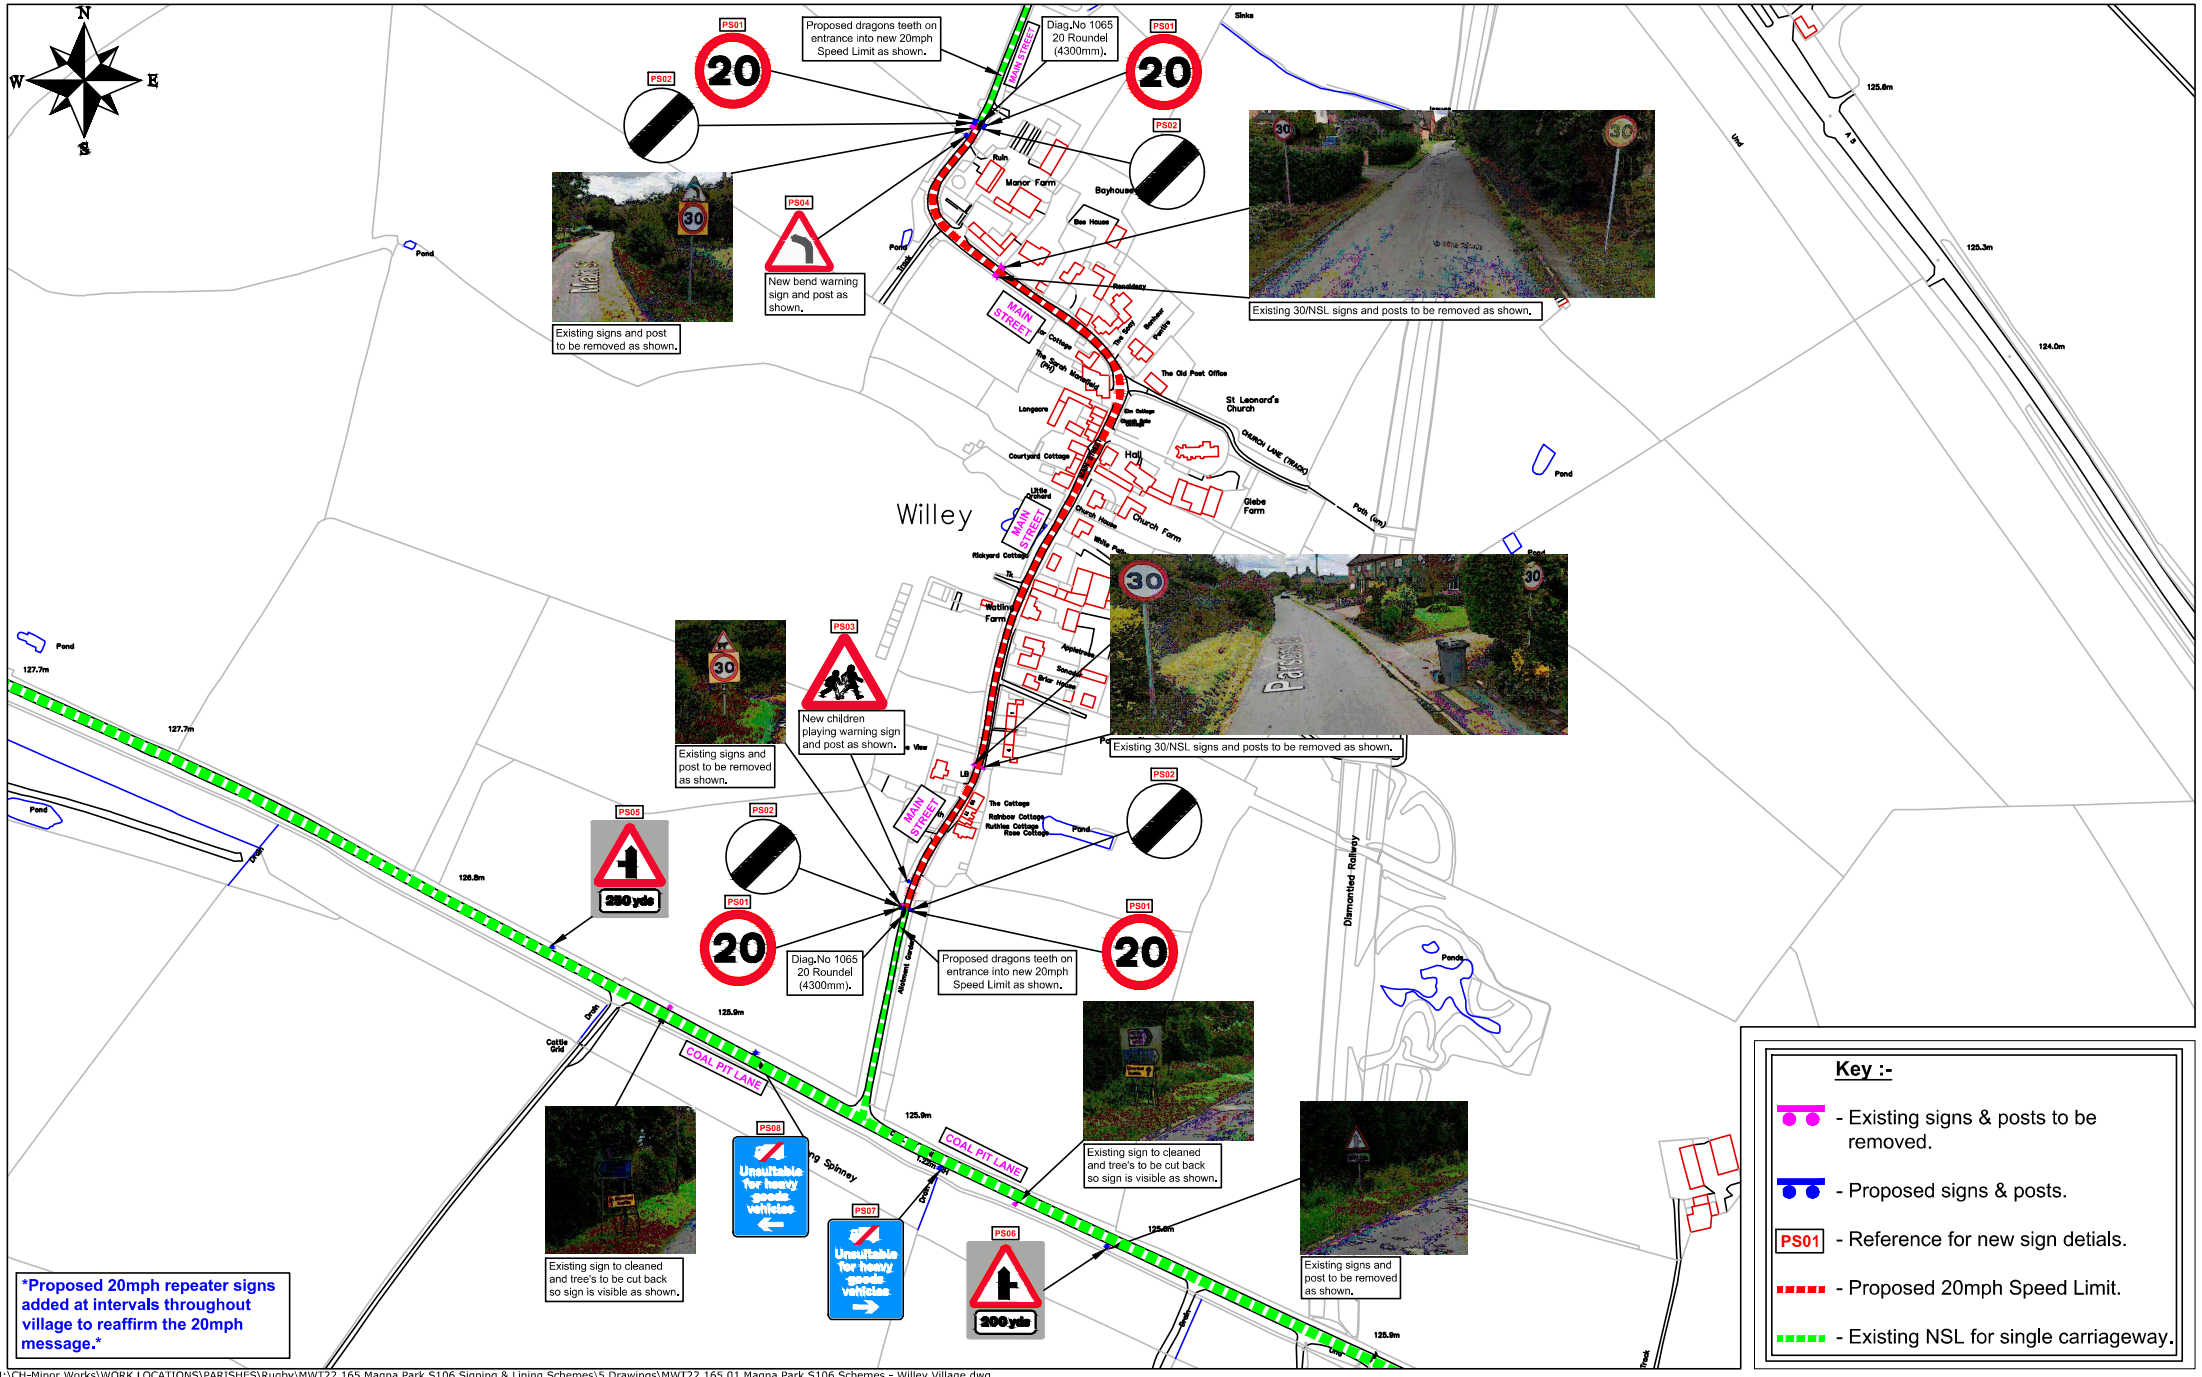

Key :-

- Existing signs & posts to be removed.
- Proposed signs & posts.
- PS01 - Reference for new sign detials.
- Proposed 20mph Speed Limit.
- Existing NSL for single carriageway.

Proposed 20mph repeater signs added at intervals throughout village to reaffirm the 20mph message.

H:\CH-Minor Works\WORK LOCATIONS\PARISHES\Rugby\MWT22 165 Magna Park S106 Signing & Lining Schemes\5 Drawings\MWT22 165 01 Magna Park S106 Schemes - Willey Village.dwg

Warwickshire County Council

County Highways Minor Works
Warwickshire County Council
Shire Hall
Warwick
CV34 4RL
Tel: 01926 410410

www.warwickshire.gov.uk
chminorworks@warwickshire.gov.uk

NOTES

1. ALL DIMENSIONS ARE IN METRES UNLESS STATED OTHERWISE.
2. THE CONTRACTOR IS RESPONSIBLE FOR LOCATING IDENTIFYING, AND SUBSEQUENTLY PROTECTING ANY EXISTING STATUTORY UNDERTAKERS SERVICES.
3. THIS DRAWINGS IS TO BE READ IN CONNECTION WITH ALL OTHER SCHEME DRAWINGS.
4. EXISTING CARRIAGEWAY, FOOTWAY, AND VERGE AFFECTED BY THE WORKS TO BE REINSTATED.
5. WHERE NECESSARY SERVICE COVERS AFFECTED BY THE WORKS SHALL BE ADJUSTED TO SUIT REVISED SURFACE LEVELS.
6. IT IS THE CONTRACTORS RESPONSIBILITY TO INVITE THE DESIGNER TO A JOINT SITE VISIT TO MARK UP THE SCHEME.

Based on Ordnance Survey mapping with the permission of the Controller of HMSO
© Crown Copyright and database right 2011. Ordnance Survey 100019520.
All rights reserved.
Unauthorised reproduction infringes copyright and may lead to prosecution or civil proceedings.
Warwickshire County Council.

REV	DATE	BY	CHK	AMENDMENT
-	--/--/--	-	-	-
-	--/--/--	-	-	-
-	--/--/--	-	-	-
-	--/--/--	-	-	-
-	--/--/--	-	-	-

Drawing title
Willey Village - Rugby 20mph Speed Limit CONSULTATION PLAN WARWICKSHIRE

Project title
S106 Funding - Magna Park

Drawn by **CR** | Checked by **GS**

Date **March 2025**

Scale **NTS @ A3**

Drawing number **PTRO24/024/01**