


Limited Waiting restrictions with residents parking exemptions are proposed to be installed in the position shown

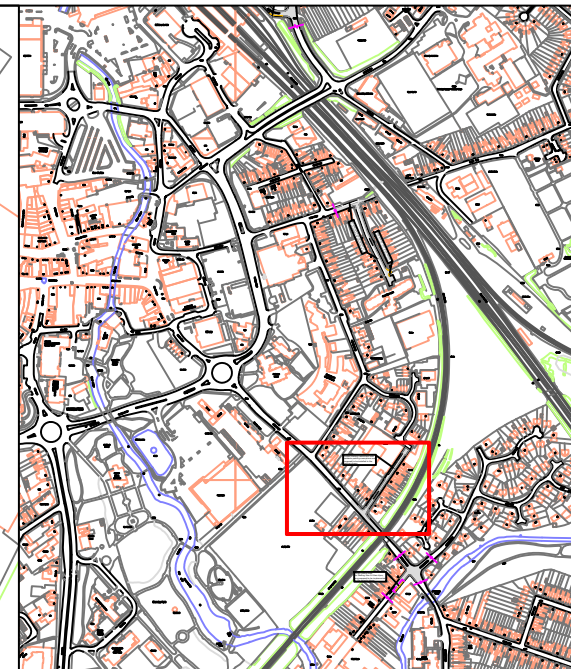

H:\CH-Minor Works\TRAFFIC REGULATION ORDERS\CPE PARKING\Nuneaton Bedworth\V5-2023\Formal Consultation\PTRO22-012.dwg



County Highways Minor Works
Old Budbrook Road,
Warwick,
CV34 4SP
Tel : 01926 410410

www.warwickshire.gov.uk
chminorworks@warwickshire.gov.uk

NOTES

Based on Ordnance Survey mapping with the permission of the Controller of HMSO
© Crown Copyright and database right 2011. Ordnance Survey 100019520.
All rights reserved.
Unauthorised reproduction infringes copyright and may lead to prosecution or civil proceedings.
Warwickshire County Council.

REV	DATE	BY	CHK	AMENDMENT
-	--/--	-	-	-
-	--/--	-	-	-
-	--/--	-	-	-
-	--/--	-	-	-
-	--/--	-	-	-

Drawing title

**Anker Street
Nuneaton**

Proposed Residents Parking Bays

Project title



Nuneaton and Bedworth CPE Variation No.5

Drawn by **BD**
Checked by **GVS**

Date
28 November 2022

Scale
NTS @ A4_L

Drawing number
PTRO22-012-001

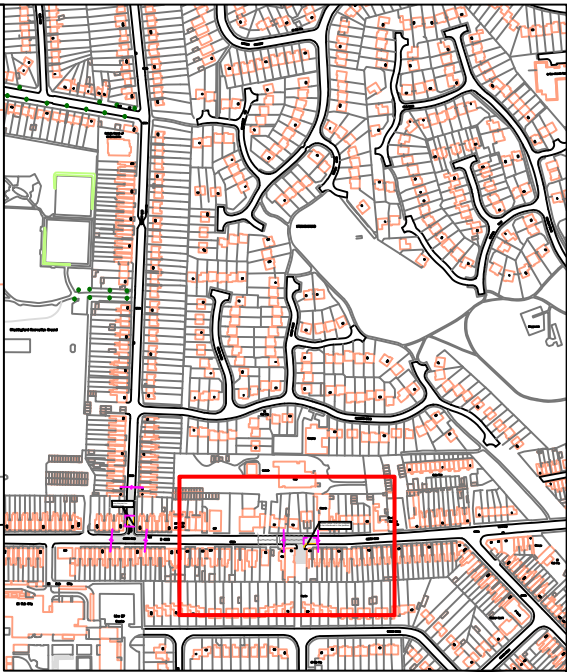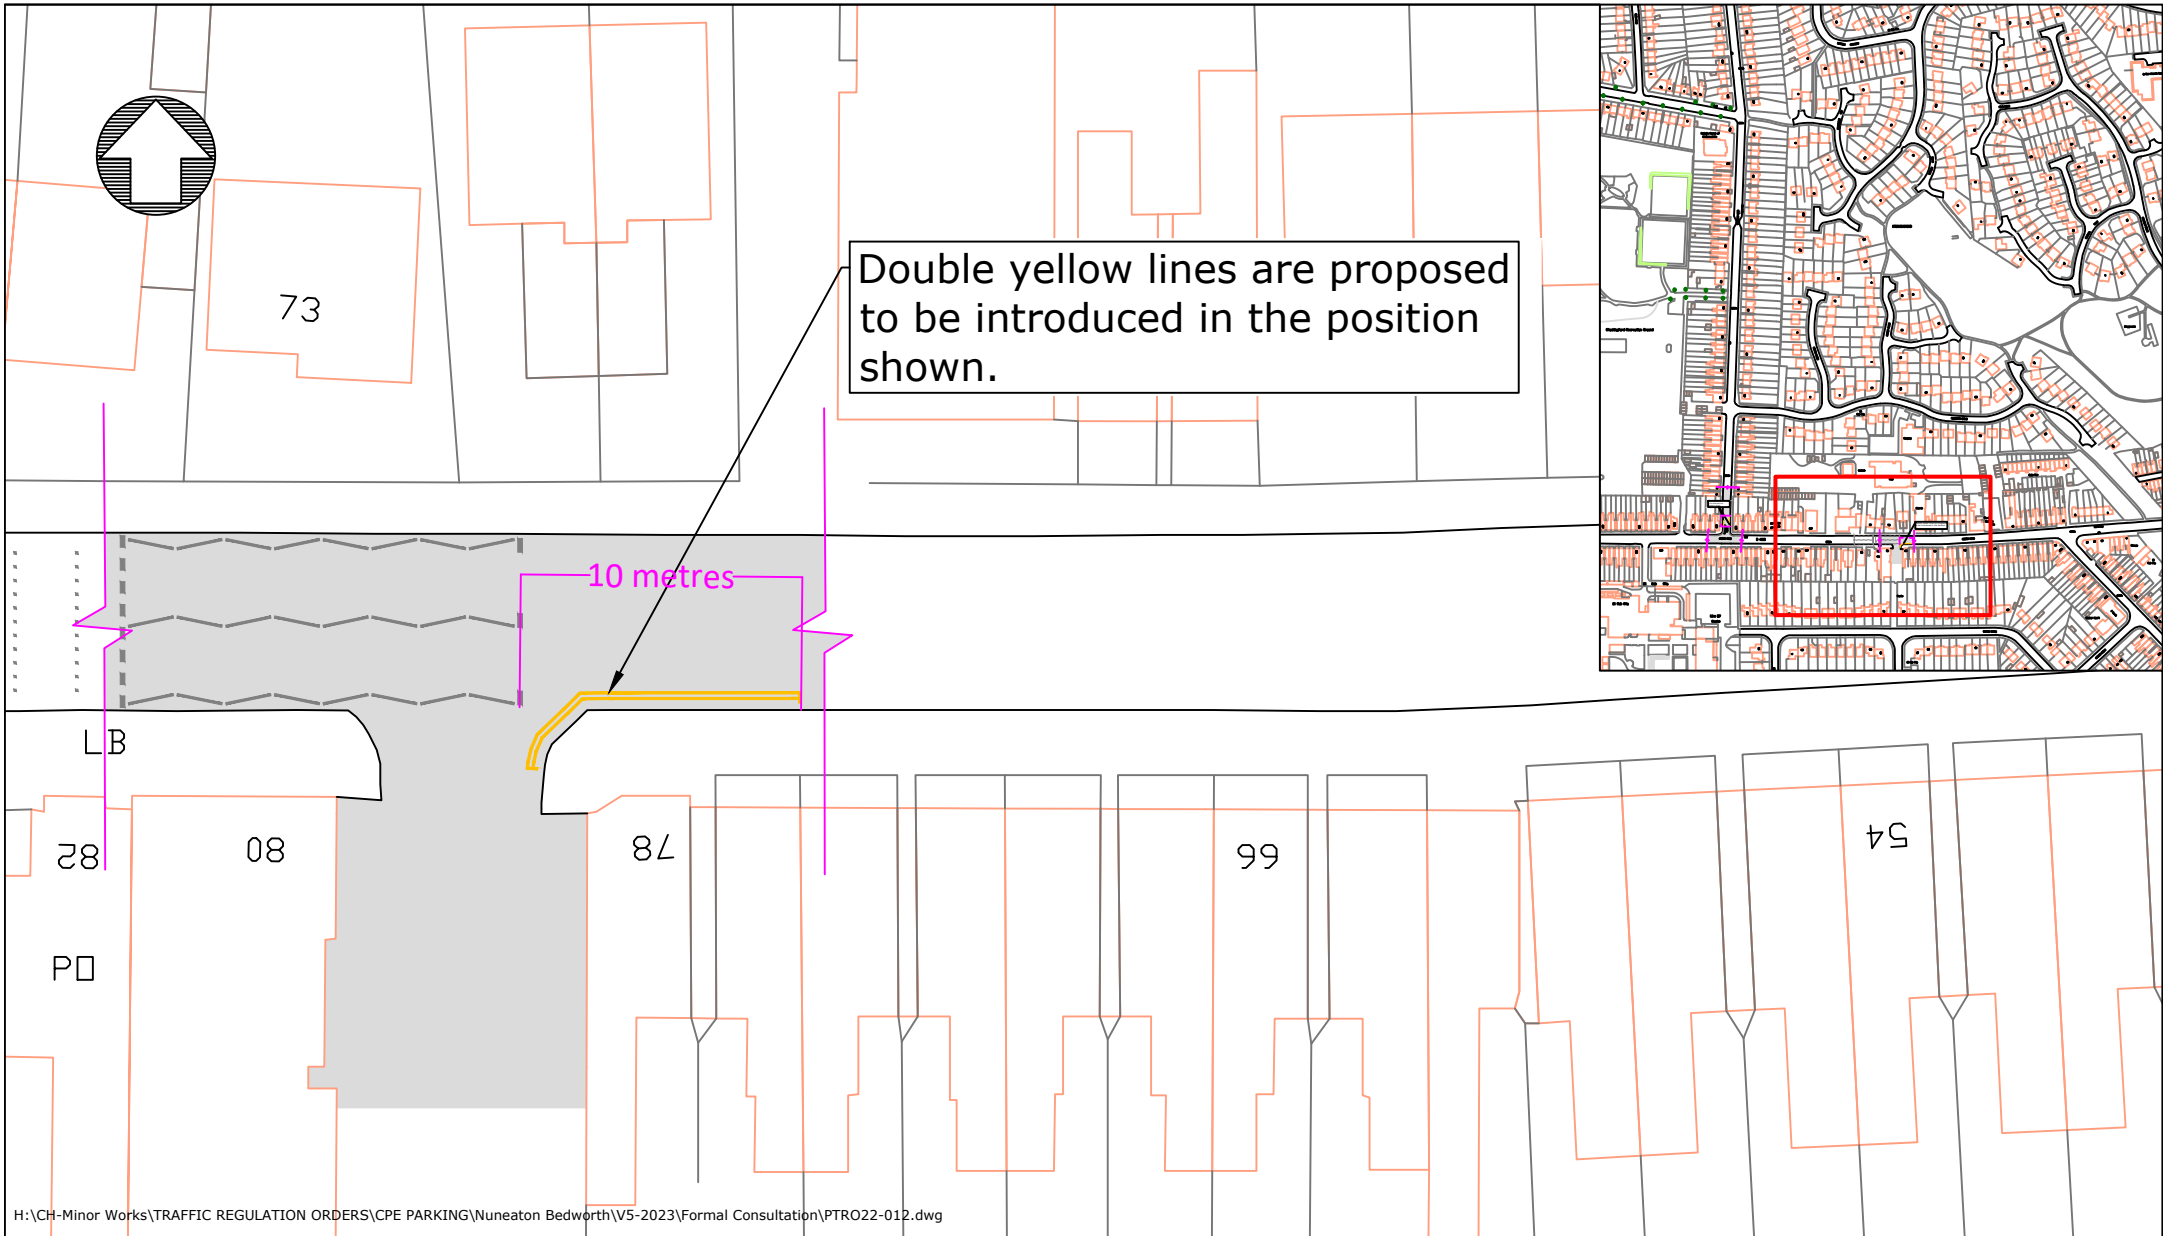

County Highways Minor Works
Old Budbrook Road,
Warwick,
CV34 4SP
Tel : 01926 410410

www.warwickshire.gov.uk
chminorworks@warwickshire.gov.uk

NOTES

Based on Ordnance Survey mapping with the permission of the Controller of HMSO
© Crown Copyright and database right 2011. Ordnance Survey 100019520.
All rights reserved.
Unauthorised reproduction infringes copyright and may lead to prosecution or civil proceedings.
Warwickshire County Council.

REV	DATE	BY	CHK	AMENDMENT
-	--/--	-	-	-
-	--/--	-	-	-
-	--/--	-	-	-
-	--/--	-	-	-
-	--/--	-	-	-

Drawing title

**Arbury Road
Nuneaton**

Proposed Double Yellow Lines

Project title


Nuneaton and Bedworth CPE Variation No.5

Drawn by **BD**
Checked by **GVS**

Date
28 November 2022

Scale
NTS @ A4_L

Drawing number
PTRO22-012-002

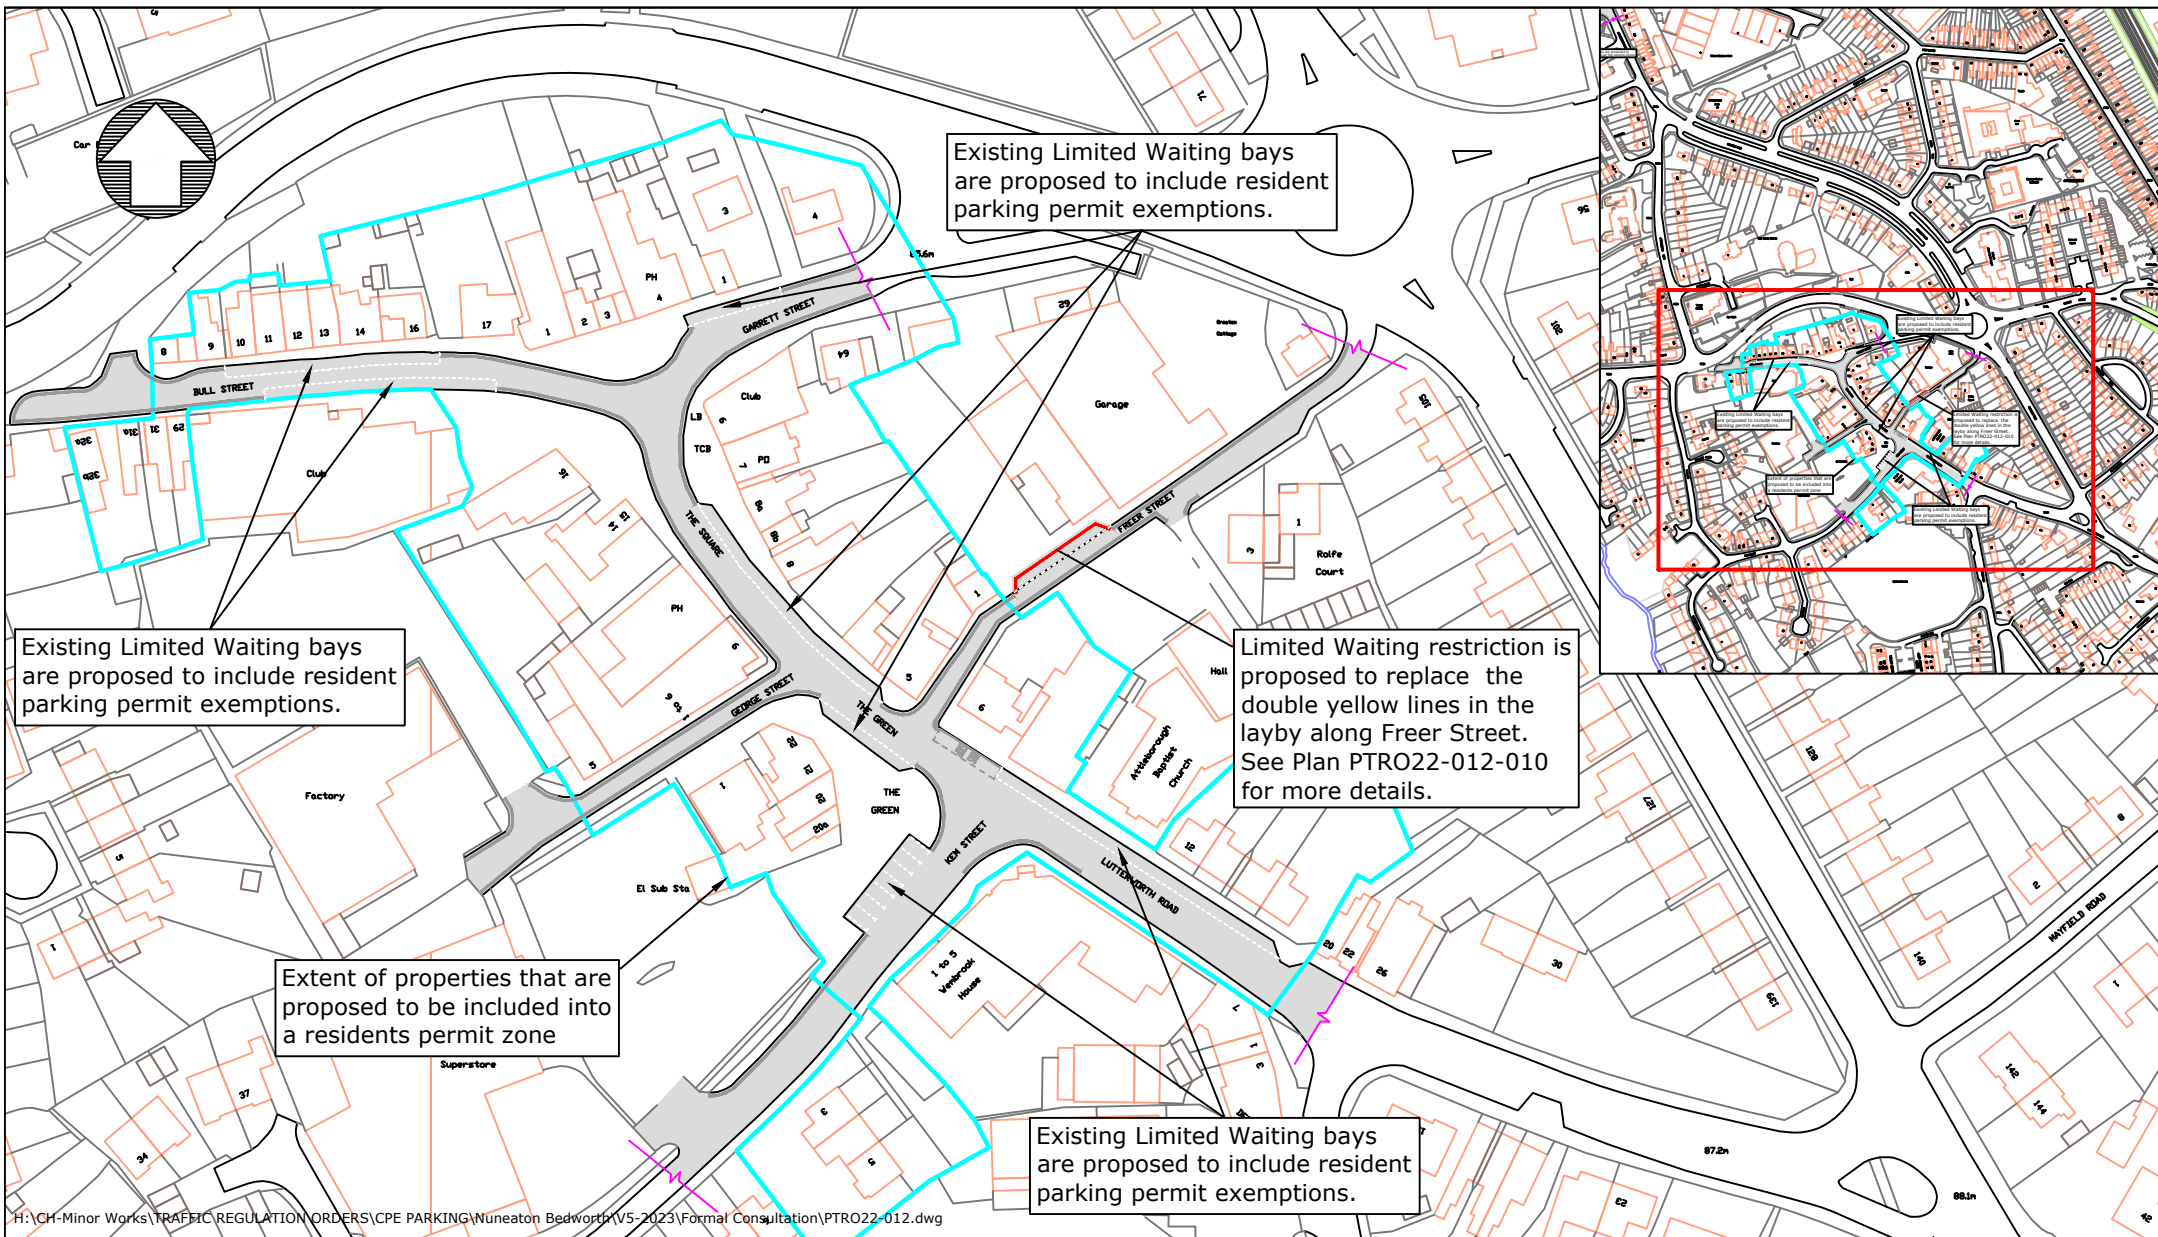

H:\CH-Minor Works\TRAFFIC REGULATION ORDERS\CPE PARKING\Nuneaton Bedworth\V5-2023\Formal Consultation\PTRO22-012.dwg



County Highways Minor Works
Old Budbrook Road,
Warwick,
CV34 4SP
Tel : 01926 410410

www.warwickshire.gov.uk
chminorworks@warwickshire.gov.uk

NOTES

Based on Ordnance Survey mapping with the permission of the Controller of HMSO
© Crown Copyright and database right 2011. Ordnance Survey 100019520.
All rights reserved.
Unauthorised reproduction infringes copyright and may lead to prosecution or civil proceedings.
Warwickshire County Council.

REV	DATE	BY	CHK	AMENDMENT
-	-	-	-	-
-	-	-	-	-
-	-	-	-	-
-	-	-	-	-
-	-	-	-	-

Drawing title

**Attleborough Village Centre
Nuneaton**

Proposed Residents Parking Zone

Project title


Nuneaton and Bedworth CPE Variation No.5

Drawn by
BD
Checked by
GVS

Date
28 November 2022

Scale
NTS @ A4_L

Drawing number
PTRO22-012-003

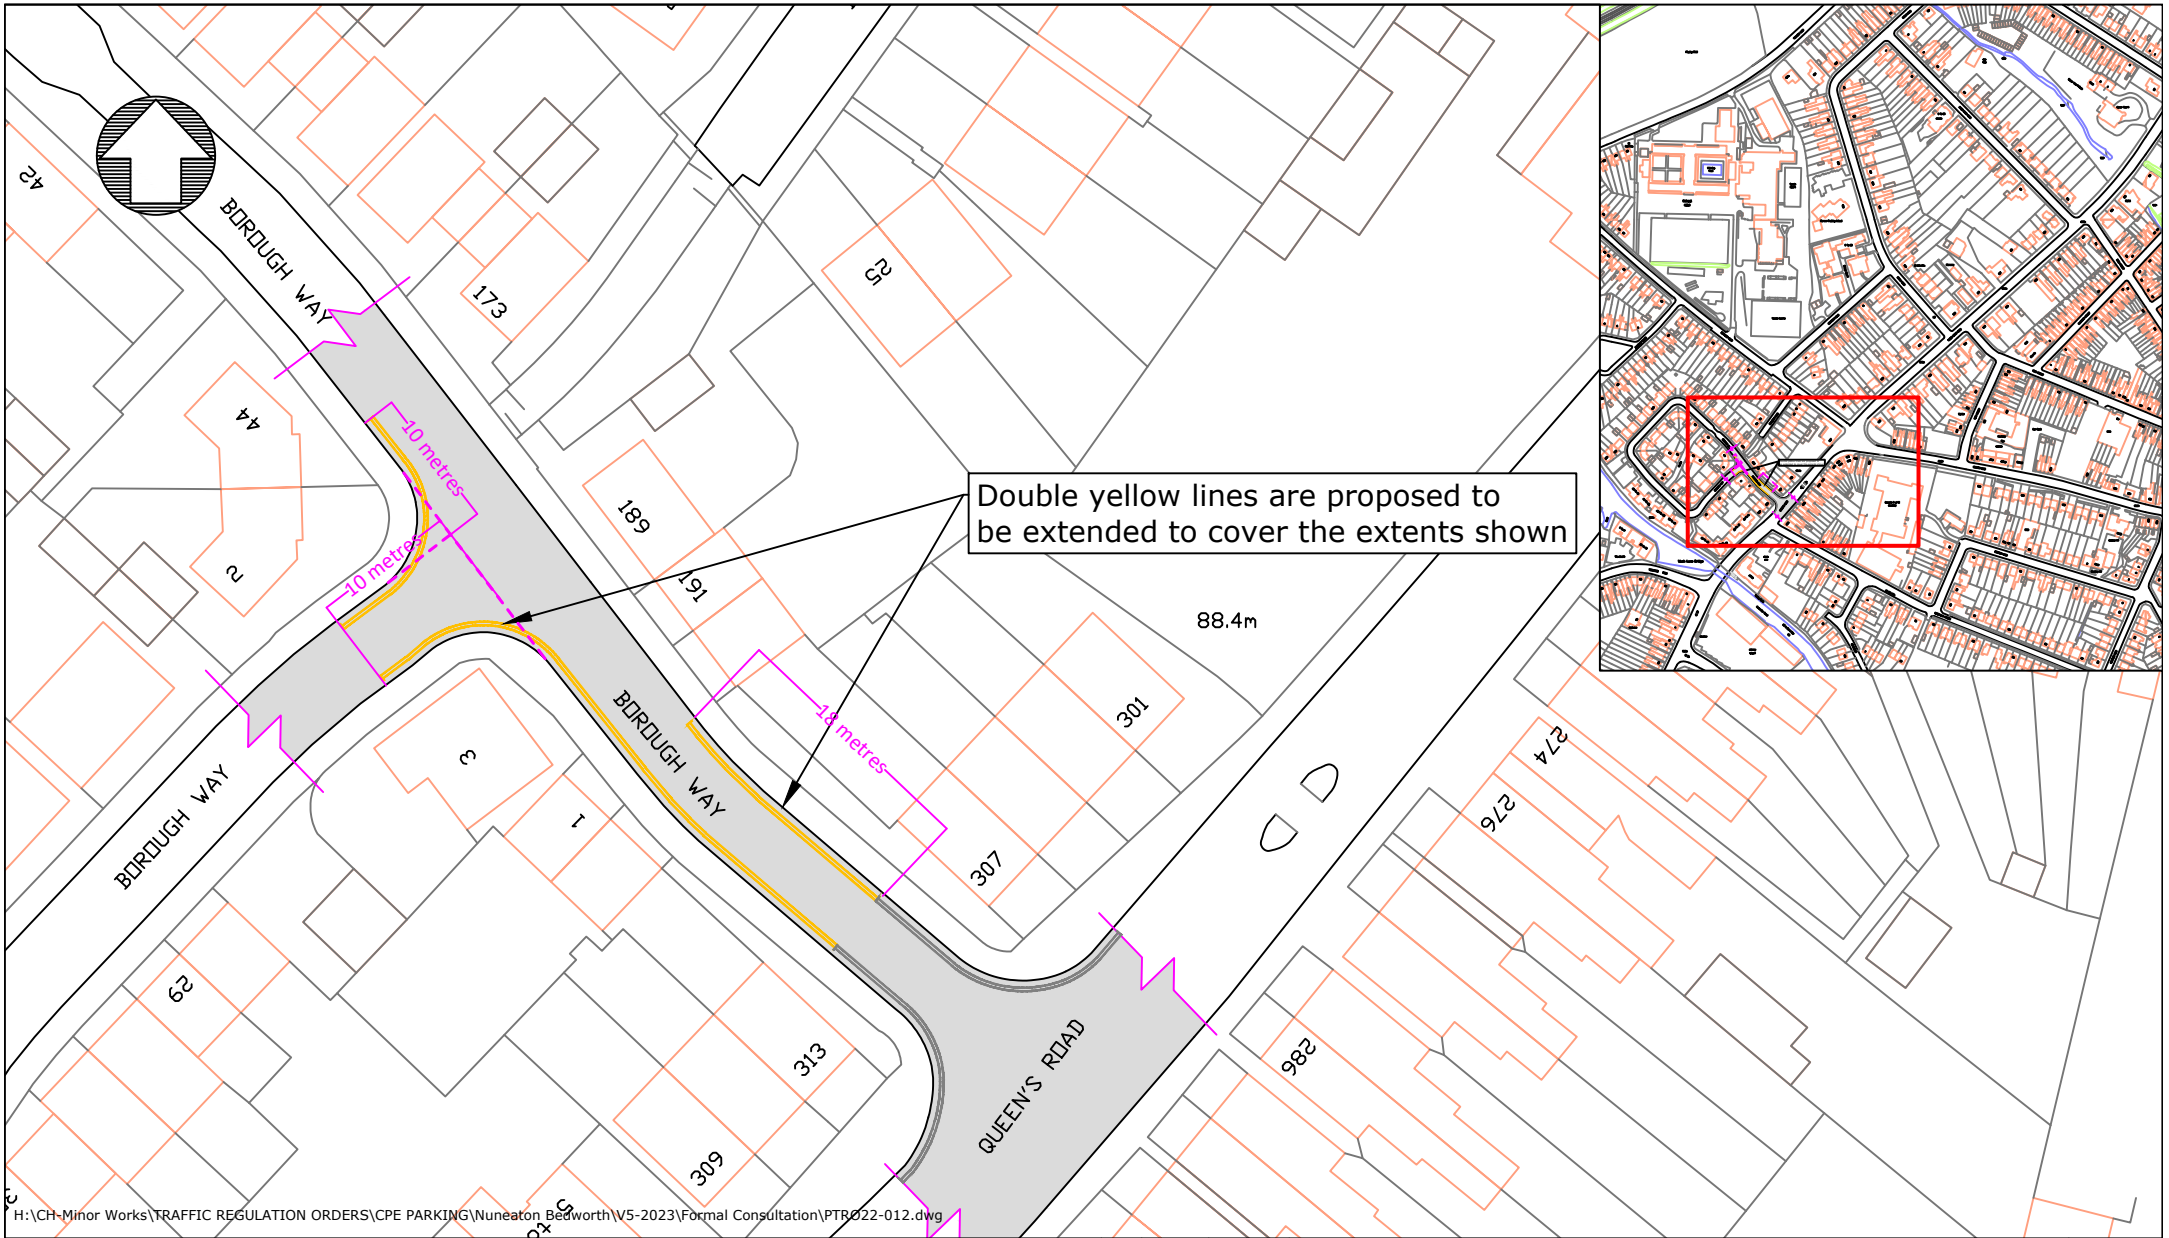

H:\CH-Minor Works\TRAFFIC REGULATION ORDERS\CPE PARKING\Nuneaton Bedworth\V5-2023\Formal Consultation\PTRO22-012.dwg



County Highways Minor Works
Old Budbrook Road,
Warwick,
CV34 4SP
Tel : 01926 410410

www.warwickshire.gov.uk
chminorworks@warwickshire.gov.uk

NOTES

Based on Ordnance Survey mapping with the permission of the Controller of HMSO
© Crown Copyright and database right 2011. Ordnance Survey 100019520.
All rights reserved.
Unauthorised reproduction infringes copyright and may lead to prosecution or civil proceedings.
Warwickshire County Council.

REV	DATE	BY	CHK	AMENDMENT
-	--/--	-	-	-
-	--/--	-	-	-
-	--/--	-	-	-
-	--/--	-	-	-
-	--/--	-	-	-

Drawing title

**Borough Way
Nuneaton**

Proposed Double Yellow Lines

Project title


Nuneaton and Bedworth CPE Variation No.5

Drawn by **BD** Checked by **GVS**

Date
28 November 2022

Scale
NTS @ A4_L

Drawing number
PTRO22-012-004

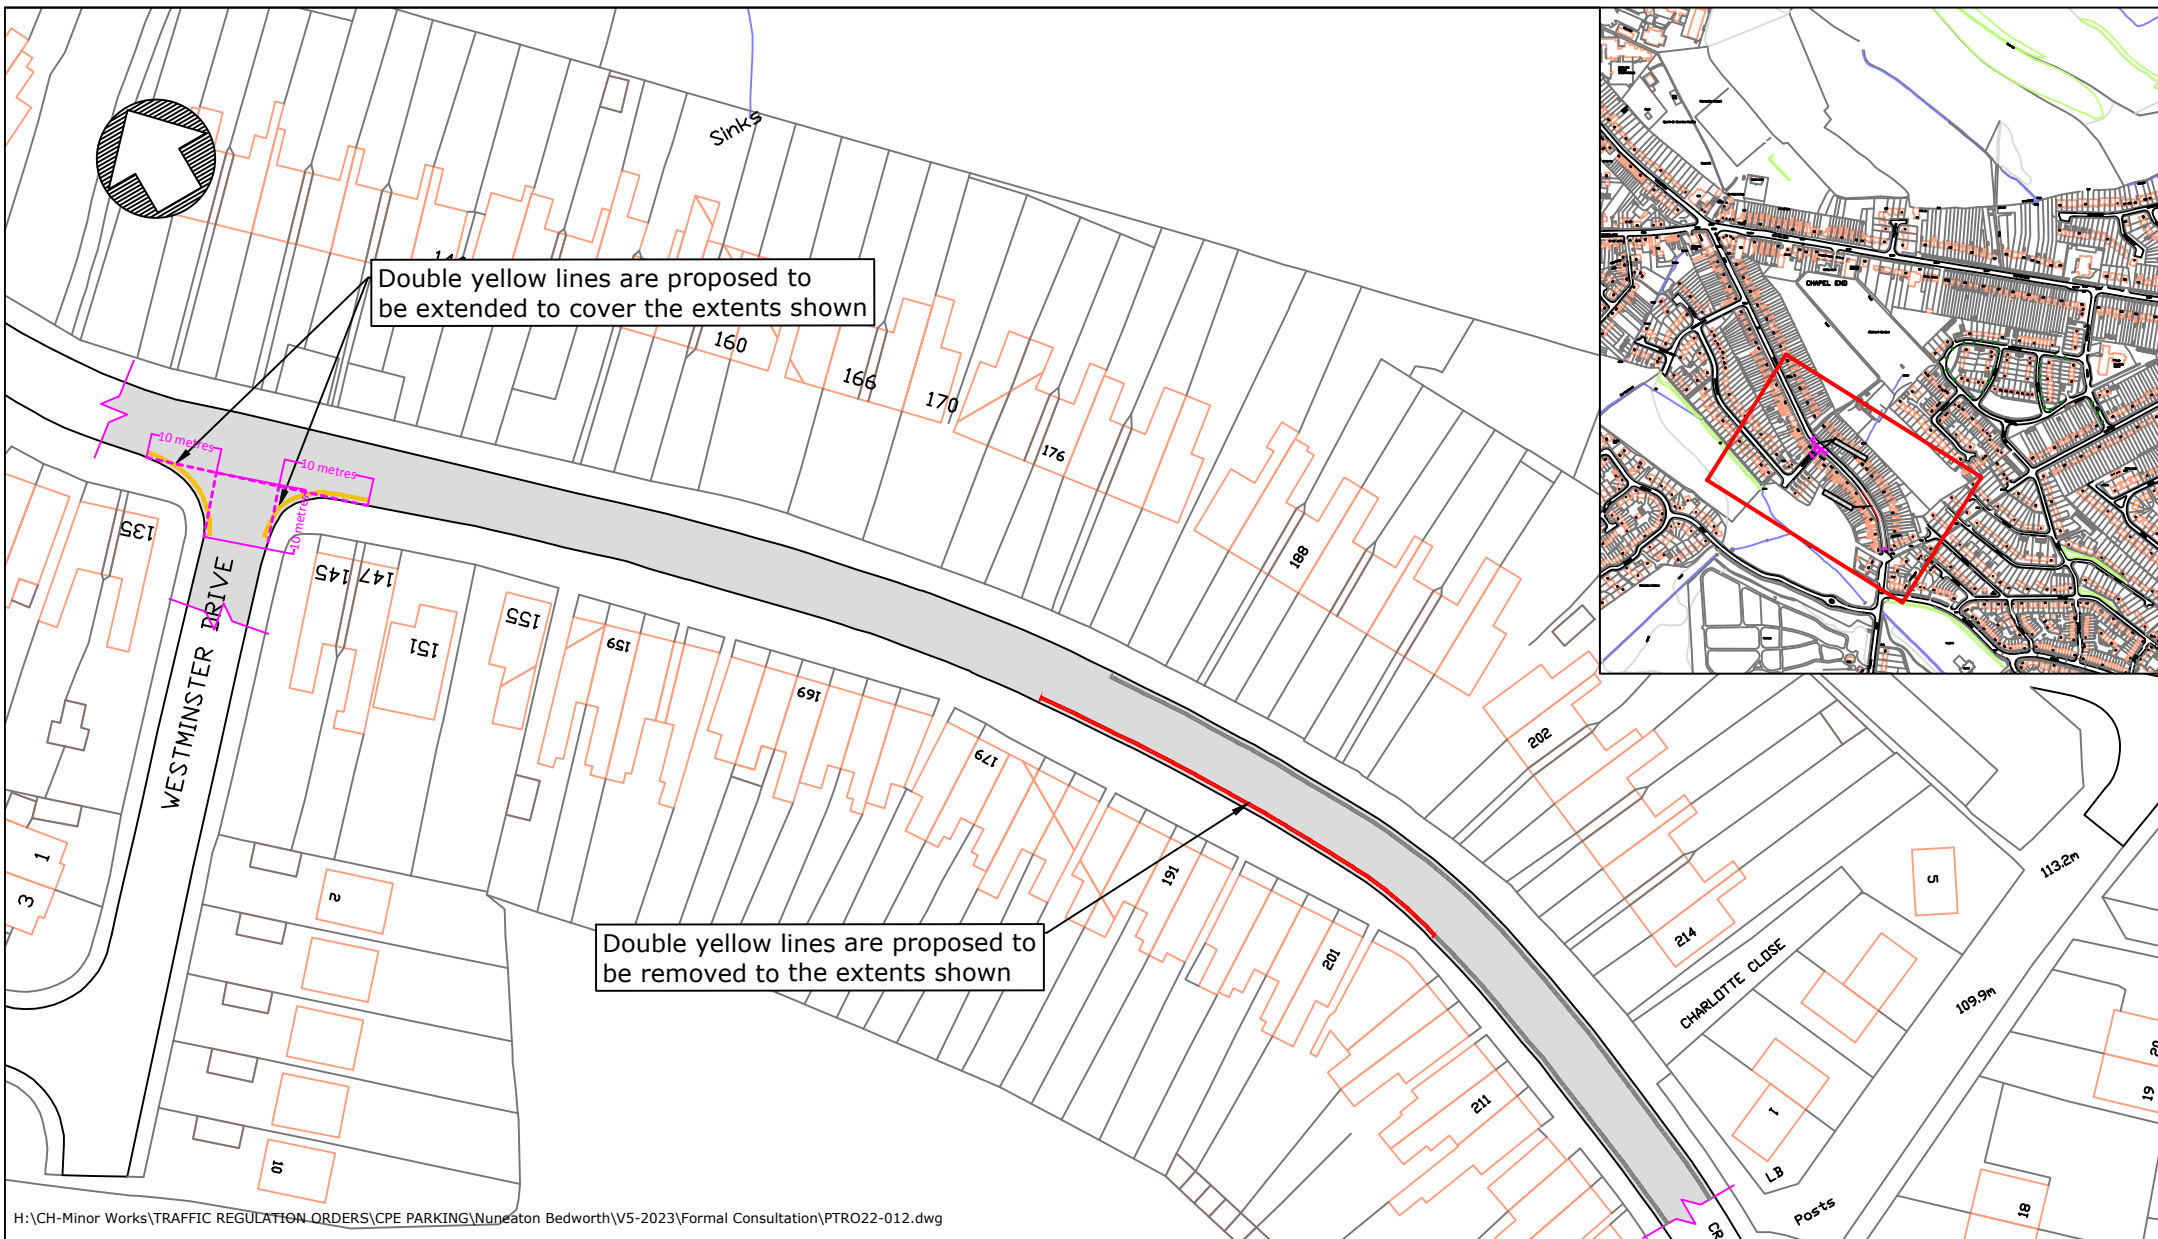

H:\CH-Minor Works\TRAFFIC REGULATION ORDERS\CPE PARKING\Nuneaton Bedworth\V5-2023\Formal Consultation\PTRO22-012.dwg

Warwickshire County Council
 County Highways Minor Works
 Old Budbrook Road,
 Warwick,
 CV34 4SP
 Tel : 01926 410410

www.warwickshire.gov.uk
chminorworks@warwickshire.gov.uk

NOTES

Based on Ordnance Survey mapping with the permission of the Controller of HMSO
 © Crown Copyright and database right 2011. Ordnance Survey 100019520.
 All rights reserved.
 Unauthorised reproduction infringes copyright and may lead to prosecution or civil proceedings.
 Warwickshire County Council.

REV	DATE	BY	CHK	AMENDMENT
-	--/--	-	-	-
-	--/--	-	-	-
-	--/--	-	-	-
-	--/--	-	-	-
-	--/--	-	-	-

Drawing title	Drawn by	Checked by
Bucks Hill Nuneaton Proposed revocation of Double Yellow Lines and new Double Yellow Lines	BD	GVS
Project title	Date	Scale
Nuneaton and Bedworth CPE Variation No.5	28 November 2022	NTS @ A4_L
	Drawing number	
	PTRO22-012-005	



H:\CH-Minor Works\TRAFFIC REGULATION ORDERS\CPE PARKING\Nuneaton Bedworth\V5-2023\Formal Consultation\PTRO22-012.dwg

NOTES

Based on Ordnance Survey mapping with the permission of the Controller of HMSO
© Crown Copyright and database right 2011. Ordnance Survey 100019520.
All rights reserved.
Unauthorised reproduction infringes copyright and may lead to prosecution or civil proceedings.
Warwickshire County Council.

REV	DATE	BY	CHK	AMENDMENT
-	--/--	-	-	-
-	--/--	-	-	-
-	--/--	-	-	-
-	--/--	-	-	-
-	--/--	-	-	-

Drawing title

**Clifton Road and North Street
Nuneaton**

Proposed Double Yellow Lines

Project title

Nuneaton and Bedworth CPE Variation

Drawn by

BD

Checked by

GVS

Date



28 November 2022

Scale

NTS @ A4_L

Drawing number

PTRO22-012-006

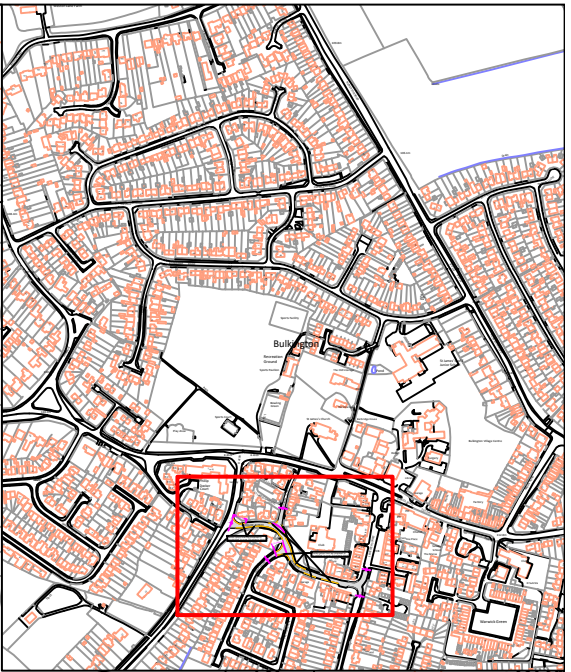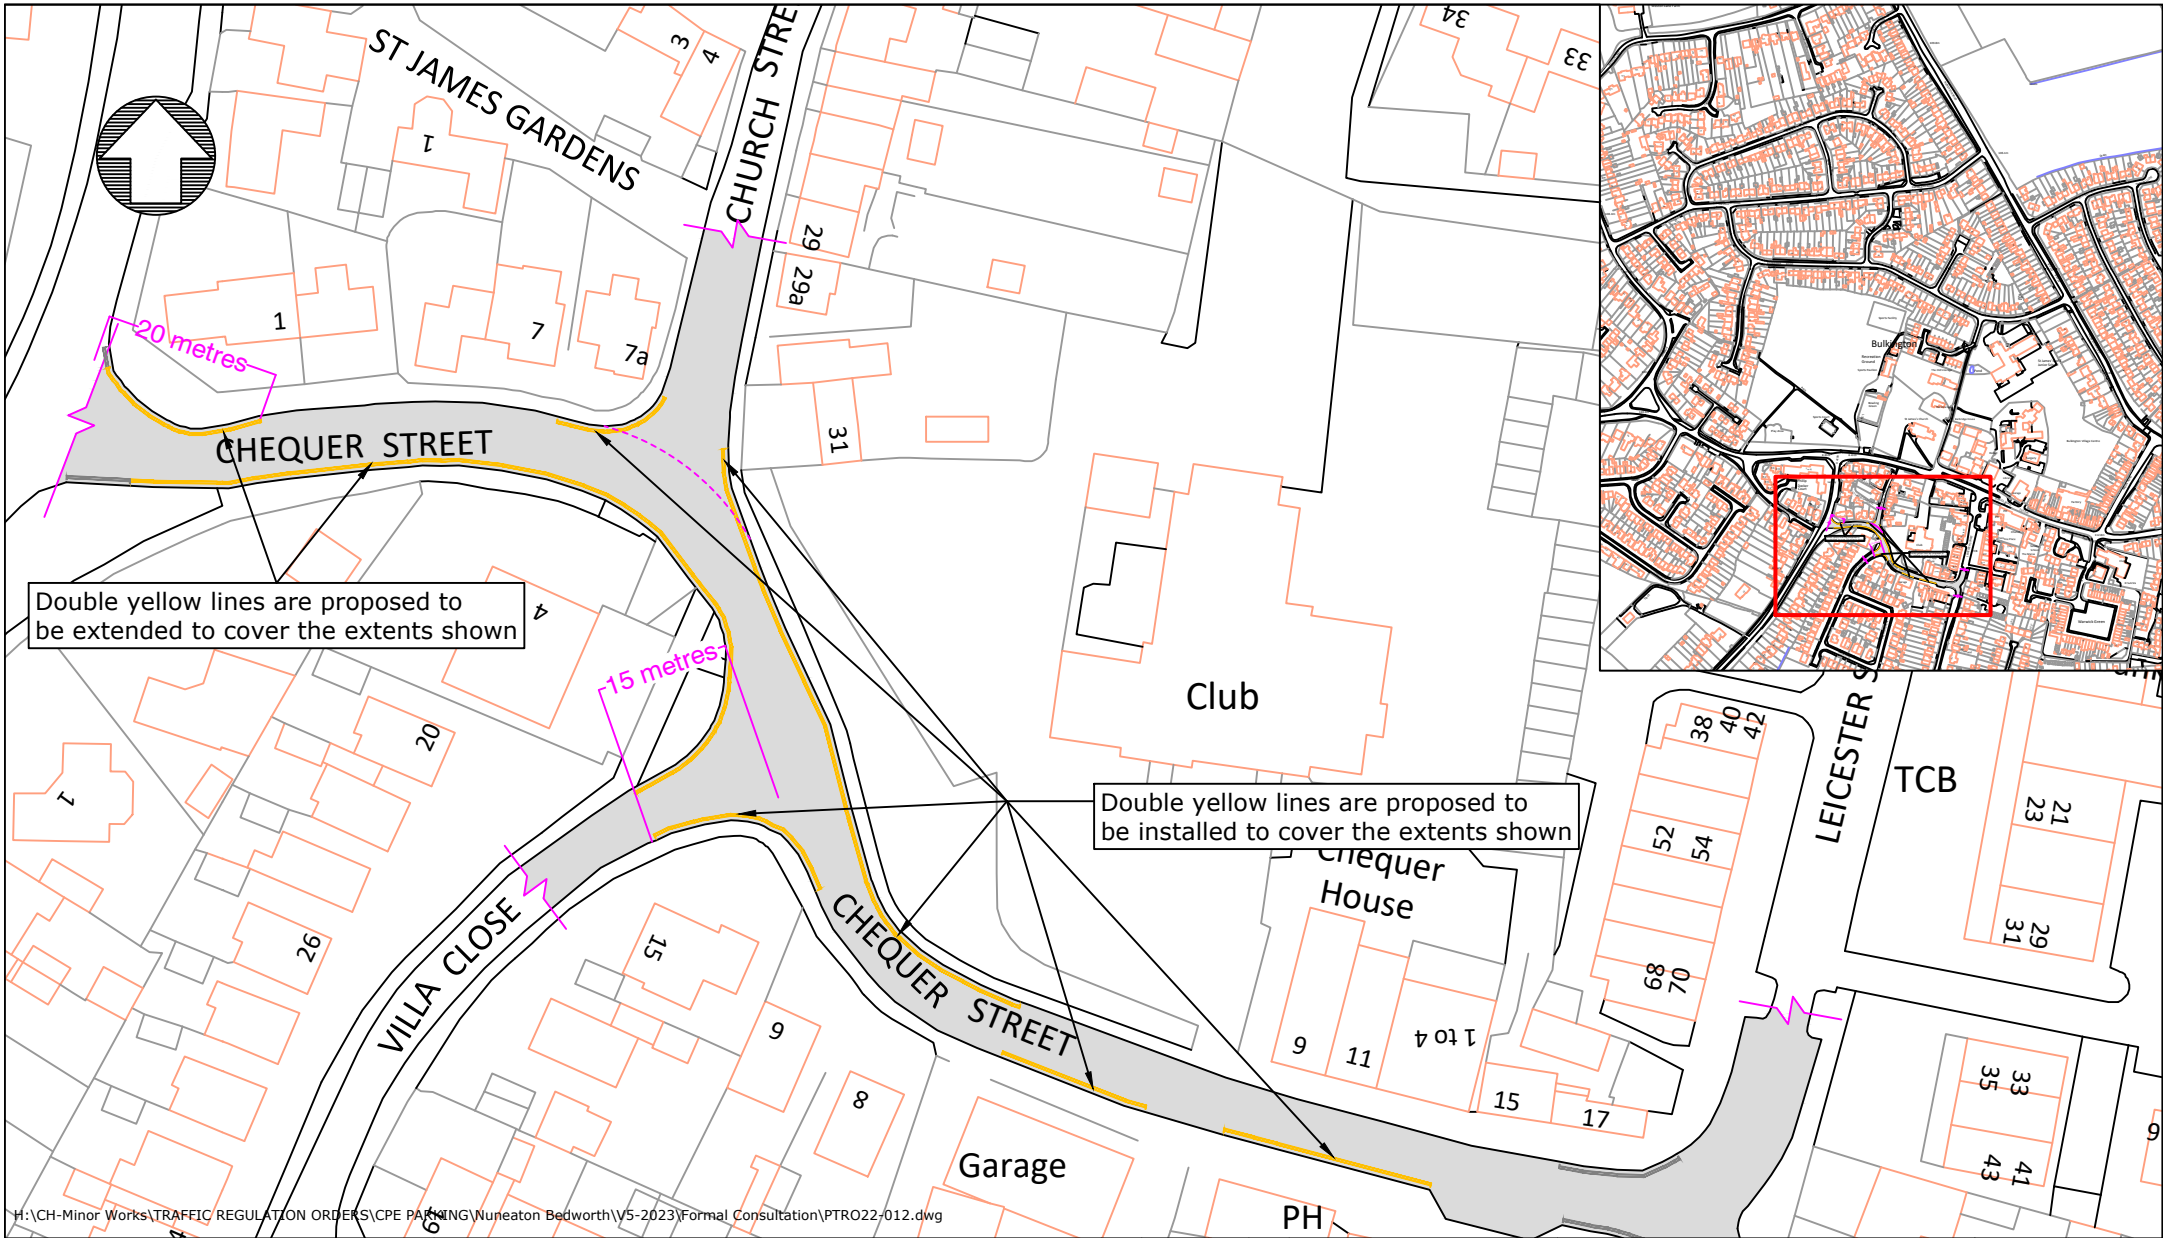

H:\CH-Minor Works\TRAFFIC REGULATION ORDERS\CPE PARKING\Nuneaton Bedworth\15-2023\Formal Consultation\PTRO22-012.dwg



County Highways Minor Works
Old Budbrook Road,
Warwick,
CV34 4SP
Tel : 01926 410410

www.warwickshire.gov.uk
chminorworks@warwickshire.gov.uk

NOTES

Based on Ordnance Survey mapping with the permission of the Controller of HMSO
© Crown Copyright and database right 2011. Ordnance Survey 100019520.
All rights reserved.
Unauthorised reproduction infringes copyright and may lead to prosecution or civil proceedings.
Warwickshire County Council.

REV	DATE	BY	CHK	AMENDMENT
-	--/--	-	-	-
-	--/--	-	-	-
-	--/--	-	-	-
-	--/--	-	-	-
-	--/--	-	-	-

Drawing title

**Chequer Street
Bulkington**

Proposed Double Yellow Lines

Project title

Nuneaton and Bedworth CPE Variation No.5

Drawn by

BD

Date

28 November 2022

Scale


NTS @ A4_L

Drawing number

PTRO22-012-007

Checked by

GVS

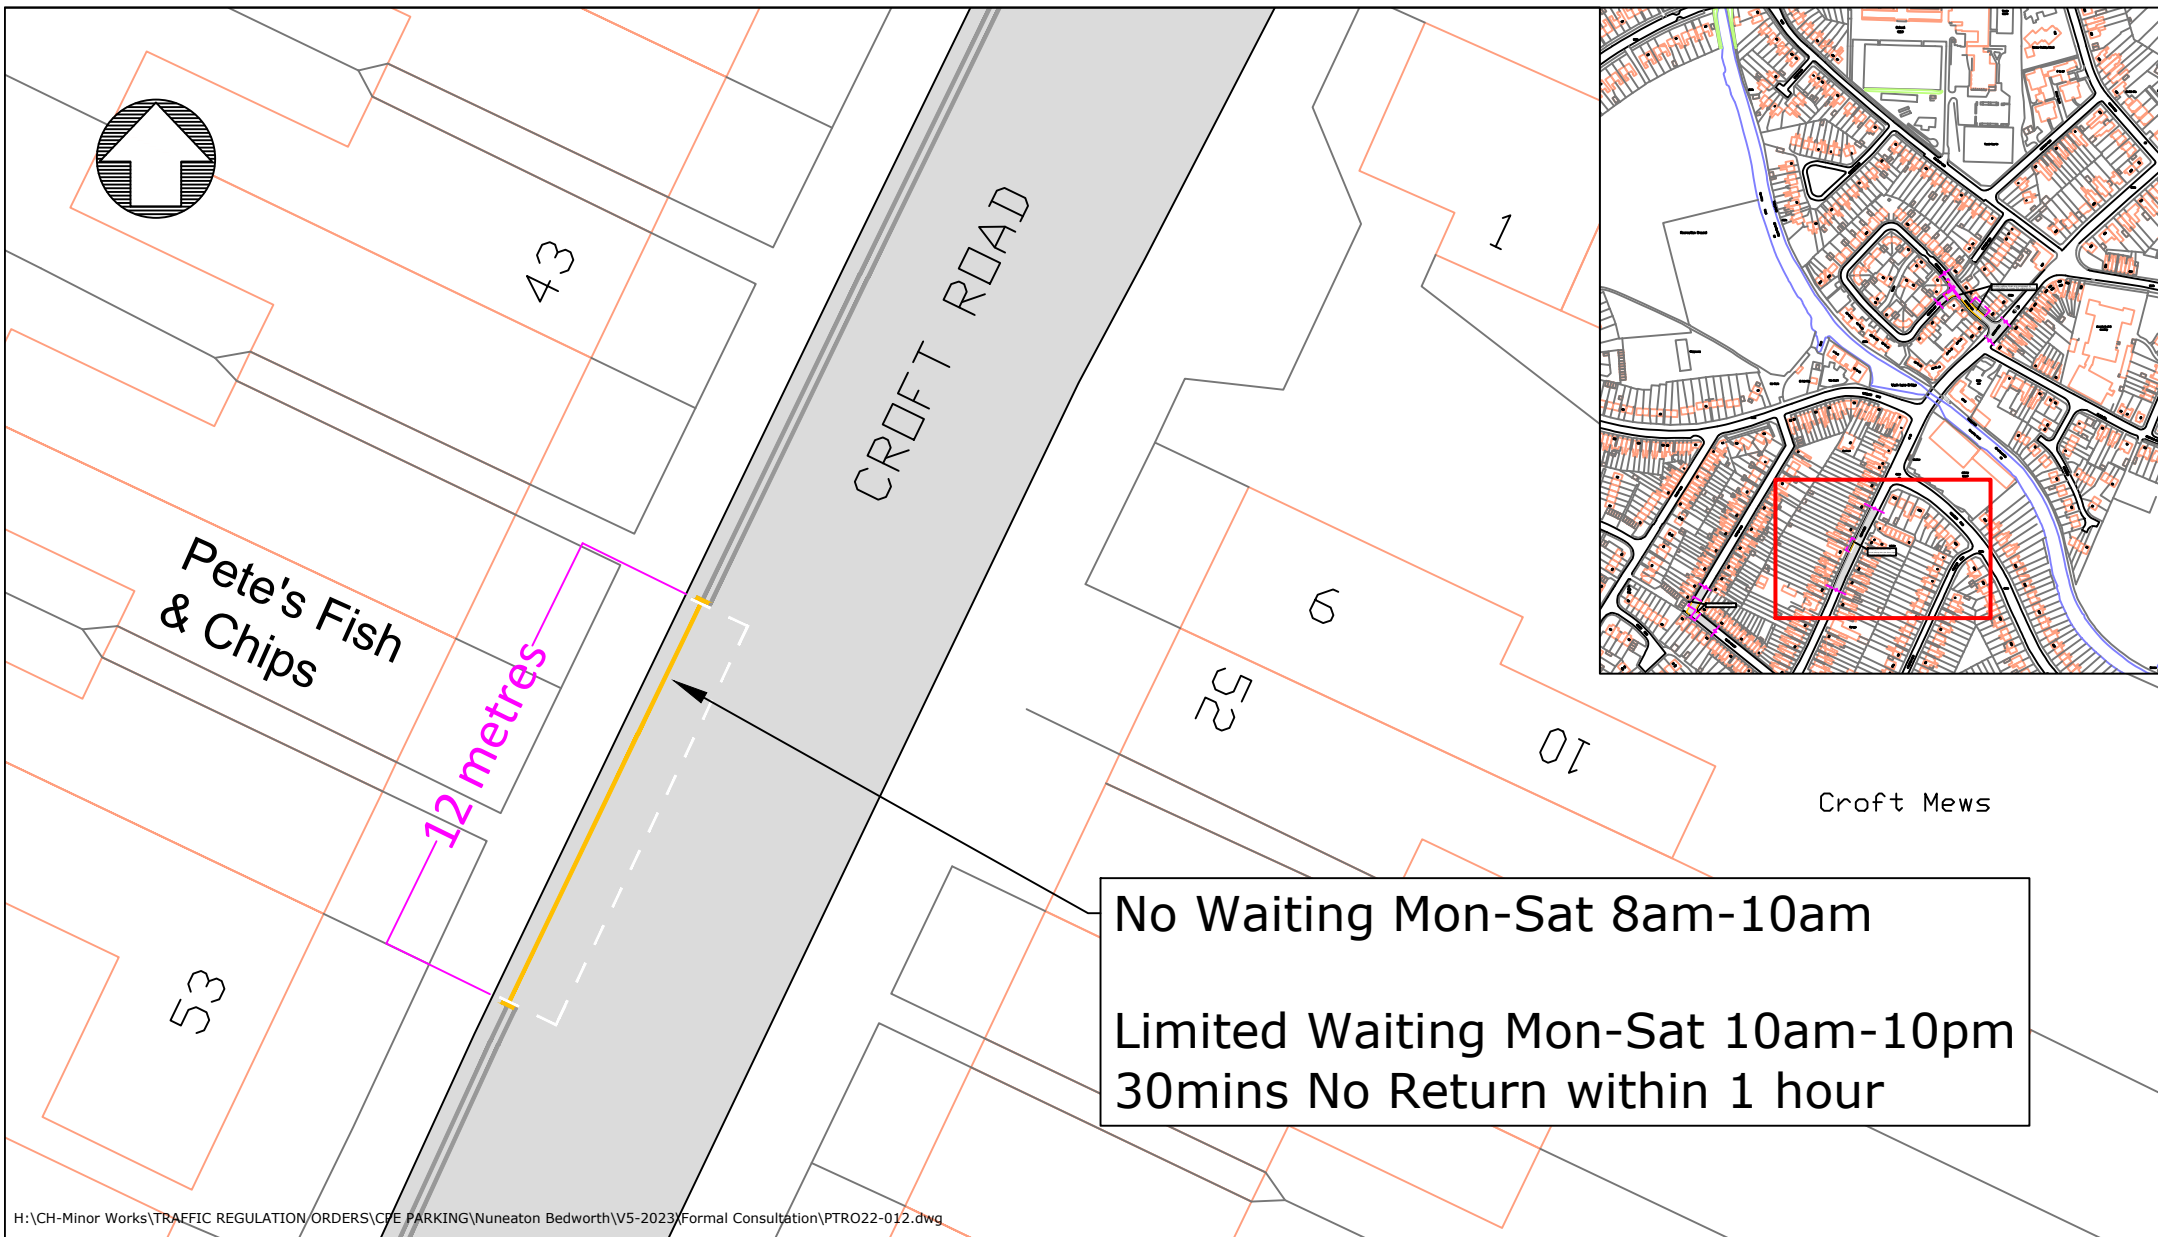

No Waiting Mon-Sat 8am-10am
 Limited Waiting Mon-Sat 10am-10pm
 30mins No Return within 1 hour

H:\CH-Minor Works\TRAFFIC REGULATION\ORDERS\CPE PARKING\Nuneaton Bedworth\V5-2023\Formal Consultation\PTRO22-012.dwg



County Highways Minor Works
 Old Budbrook Road,
 Warwick,
 CV34 4SP
 Tel : 01926 410410

www.warwickshire.gov.uk
chminorworks@warwickshire.gov.uk

NOTES

Based on Ordnance Survey mapping with the permission of the Controller of HMSO
 © Crown Copyright and database right 2011. Ordnance Survey 100019520.
 All rights reserved.
 Unauthorised reproduction infringes copyright and may lead to prosecution or civil proceedings.
 Warwickshire County Council.

REV	DATE	BY	CHK	AMENDMENT
-	--/--	-	-	-
-	--/--	-	-	-
-	--/--	-	-	-
-	--/--	-	-	-
-	--/--	-	-	-

Drawing title

Croft Road
 Nuneaton

Proposed Waiting Restrictions

Project title

Nuneaton and Bedworth CPE Variation No.5

Drawn by
BD
 Checked by
GVS

Date


28 November 2022

Scale

NTS @ A4_L

Drawing number

PTRO22-012-008

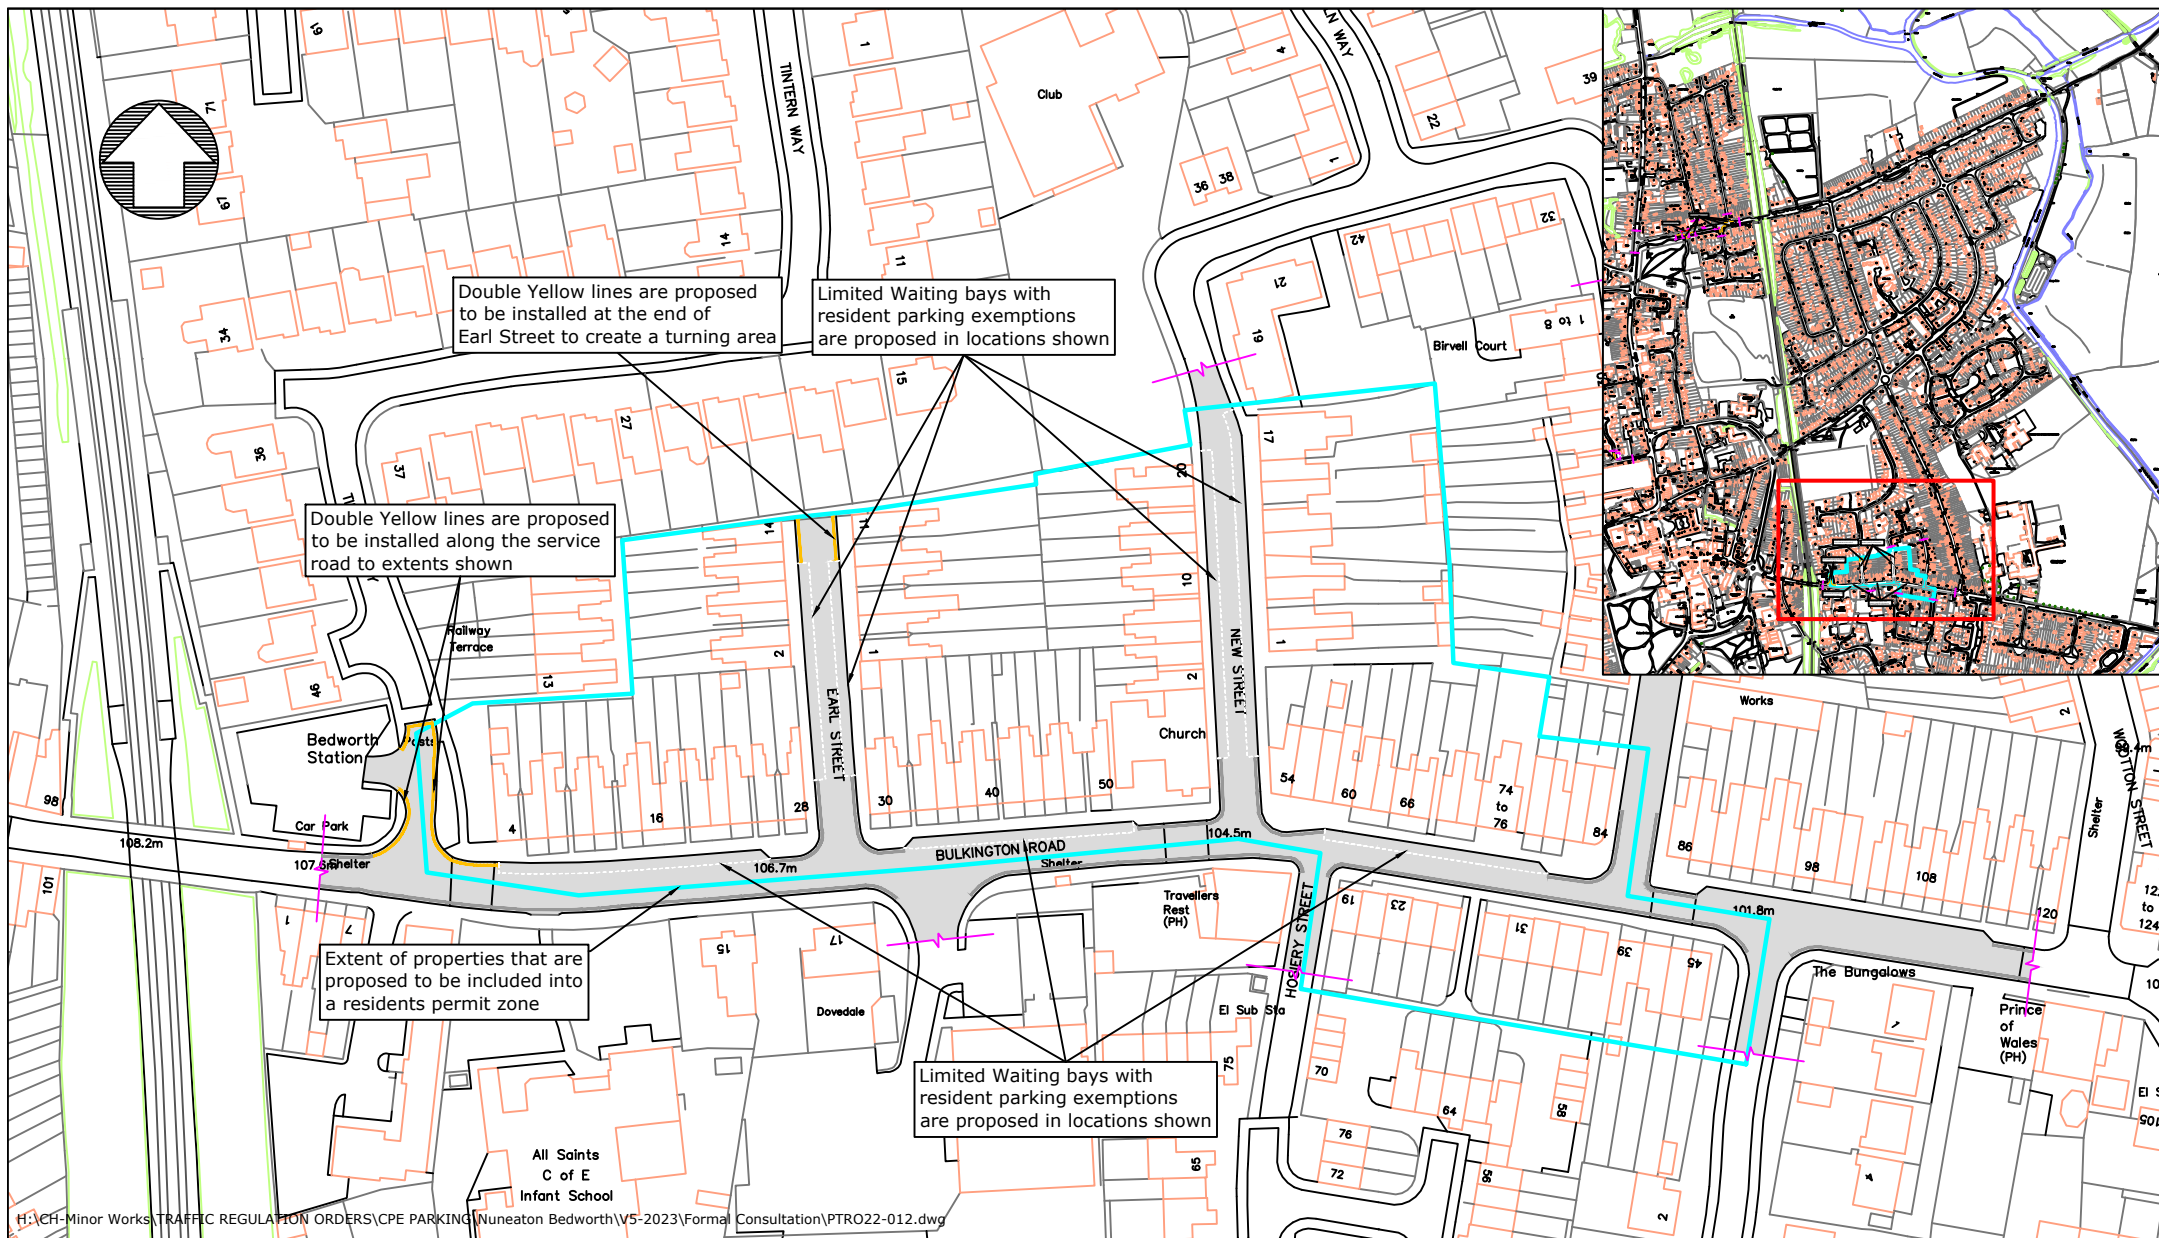

H:\CH-Minor Works\TRAFFIC REGULATION ORDERS\CPE PARKING\Nuneaton Bedworth\VS-2023\Formal Consultation\PTRO22-012.dwg



County Highways Minor Works
Old Budbrook Road,
Warwick,
CV34 4SP
Tel : 01926 410410

www.warwickshire.gov.uk
chminorworks@warwickshire.gov.uk

NOTES

Based on Ordnance Survey mapping with the permission of the Controller of HMSO
© Crown Copyright and database right 2011. Ordnance Survey 100019520.
All rights reserved.
Unauthorised reproduction infringes copyright and may lead to prosecution or civil proceedings.
Warwickshire County Council.

REV	DATE	BY	CHK	AMENDMENT
-	--/--	-	-	-
-	--/--	-	-	-
-	--/--	-	-	-
-	--/--	-	-	-
-	--/--	-	-	-

Drawing title

**Earl Street, New Street &
Bulkington Road, Bedworth**

Proposed Residents Parking Zone

Project title

Nuneaton and Bedworth CPE Variation No.5


Drawn by **BD**
Checked by **GVS**

Date
28 November 2022

Scale
NTS @ A4_L


Drawing number

PTRO22-012-009

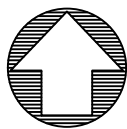

FREER STREET

Limited Waiting restriction
Mon-Sat 8am-8pm 1 hour
No return within 2 hours
is proposed to be installed
in the location shown

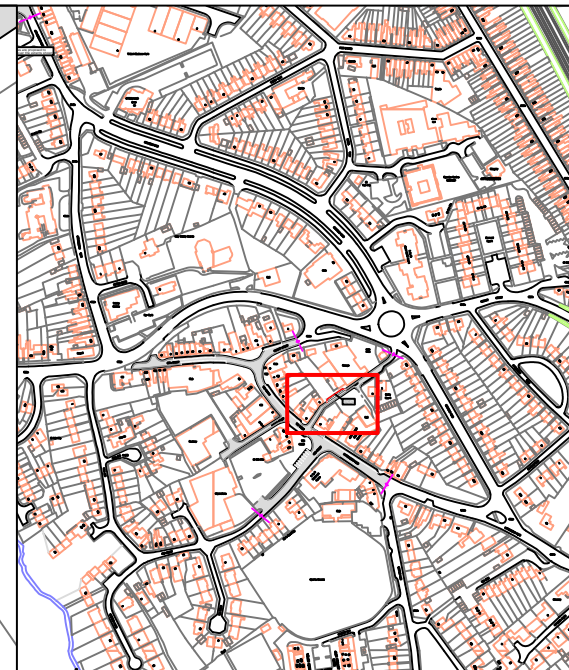

H:\CH-Minor Works\TRAFFIC REGULATION ORDERS\CPE PARKING\Nuneaton Bedworth\V5-2023\Formal Consultation\PTRO22-012.dwg



County Highways Minor Works
Old Budbrook Road,
Warwick,
CV34 4SP
Tel : 01926 410410

www.warwickshire.gov.uk
chminorworks@warwickshire.gov.uk

NOTES

Based on Ordnance Survey mapping with the permission of the Controller of HMSO
© Crown Copyright and database right 2011. Ordnance Survey 100019520.
All rights reserved.
Unauthorised reproduction infringes copyright and may lead to prosecution or civil proceedings.
Warwickshire County Council.

REV	DATE	BY	CHK	AMENDMENT
-	--/--	-	-	-
-	--/--	-	-	-
-	--/--	-	-	-
-	--/--	-	-	-
-	--/--	-	-	-

Drawing title

**Freer Street
Nuneaton**

Proposed Limited Waiting

Project title

Nuneaton and Bedworth CPE Variation No.5

Drawn by
BD


Checked by
GVS

Date
28 November 2022

Scale
NTS @ A4_L

Drawing number

PTRO22-012-010

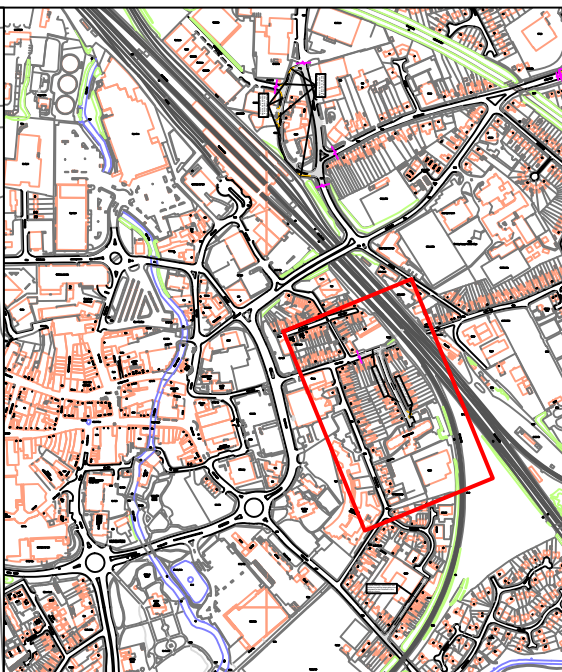

Double yellow lines are proposed to be introduced in location shown

Residents parking is proposed to be extended to the positions shown

H:\CH-Minor Works\TRAFFIC REGULATION ORDERS\CPE PARKING\Nuneaton Bedworth\V5-2023\Formal Consultation\PTRO22-012.dwg



County Highways Minor Works
Old Budbrook Road,
Warwick,
CV34 4SP
Tel : 01926 410410


www.warwickshire.gov.uk
chminorworks@warwickshire.gov.uk

NOTES

Based on Ordnance Survey mapping with the permission of the Controller of HMSO
© Crown Copyright and database right 2011. Ordnance Survey 100019520.
All rights reserved.
Unauthorised reproduction infringes copyright and may lead to prosecution or civil proceedings.
Warwickshire County Council.

REV	DATE	BY	CHK	AMENDMENT
-	--/--	-	-	-
-	--/--	-	-	-
-	--/--	-	-	-
-	--/--	-	-	-
-	--/--	-	-	-

Drawing title		Drawn by	Checked by
Glebe Road and Wheat Street Nuneaton Proposed Residents Parking Extension		BD	GVS
		Date	28 November 2022
		Scale	NTS @ A4_L
Project title		Drawing number	
Nuneaton and Bedworth CPE Variation No.5		PTRO22-012-011	

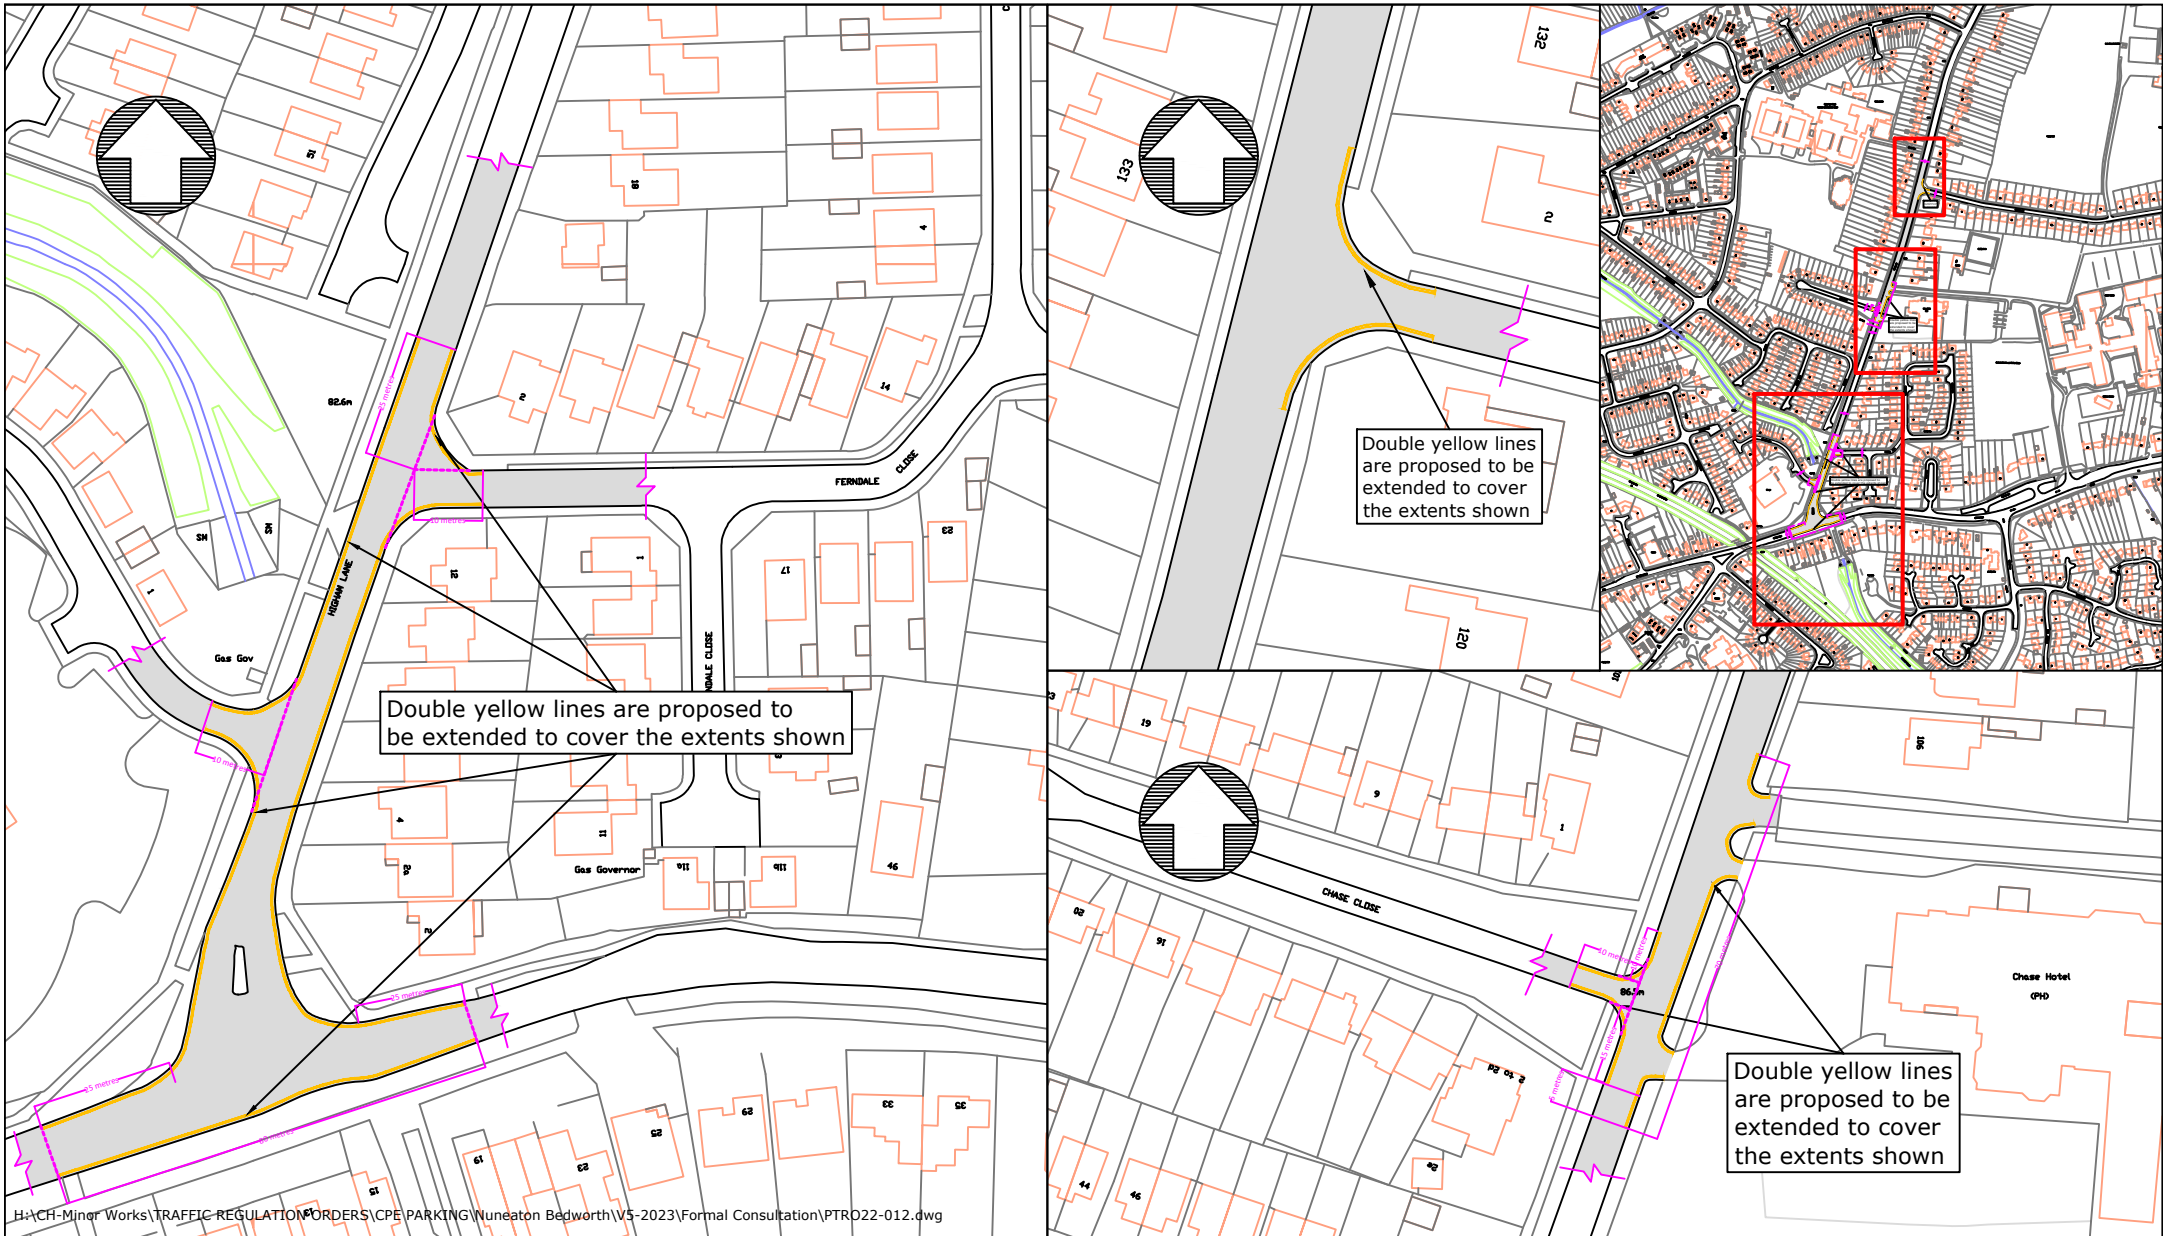

H:\CH-Minor Works\TRAFFIC REGULATION\ORDERS\CPE PARKING\Nuneaton Bedworth\15-2023\Formal Consultation\PTRO22-012.dwg



County Highways Minor Works
Old Budbrook Road,
Warwick,
CV34 4SP
Tel : 01926 410410

www.warwickshire.gov.uk
chminorworks@warwickshire.gov.uk

NOTES

Based on Ordnance Survey mapping with the permission of the Controller of HMSO
© Crown Copyright and database right 2011. Ordnance Survey 100019520.
All rights reserved.
Unauthorised reproduction infringes copyright and may lead to prosecution or civil proceedings.
Warwickshire County Council.

REV	DATE	BY	CHK	AMENDMENT
-	--/--	-	-	-
-	--/--	-	-	-
-	--/--	-	-	-
-	--/--	-	-	-
-	--/--	-	-	-

Drawing title

**Higham Lane
Nuneaton**

Proposed Double Yellow Lines

Project title


Nuneaton and Bedworth CPE Variation No.5

Drawn by
BD
Checked by
GVS

Date
28 November 2022

Scale
NTS @ A4_L

Drawing number
PTRO22-012-012

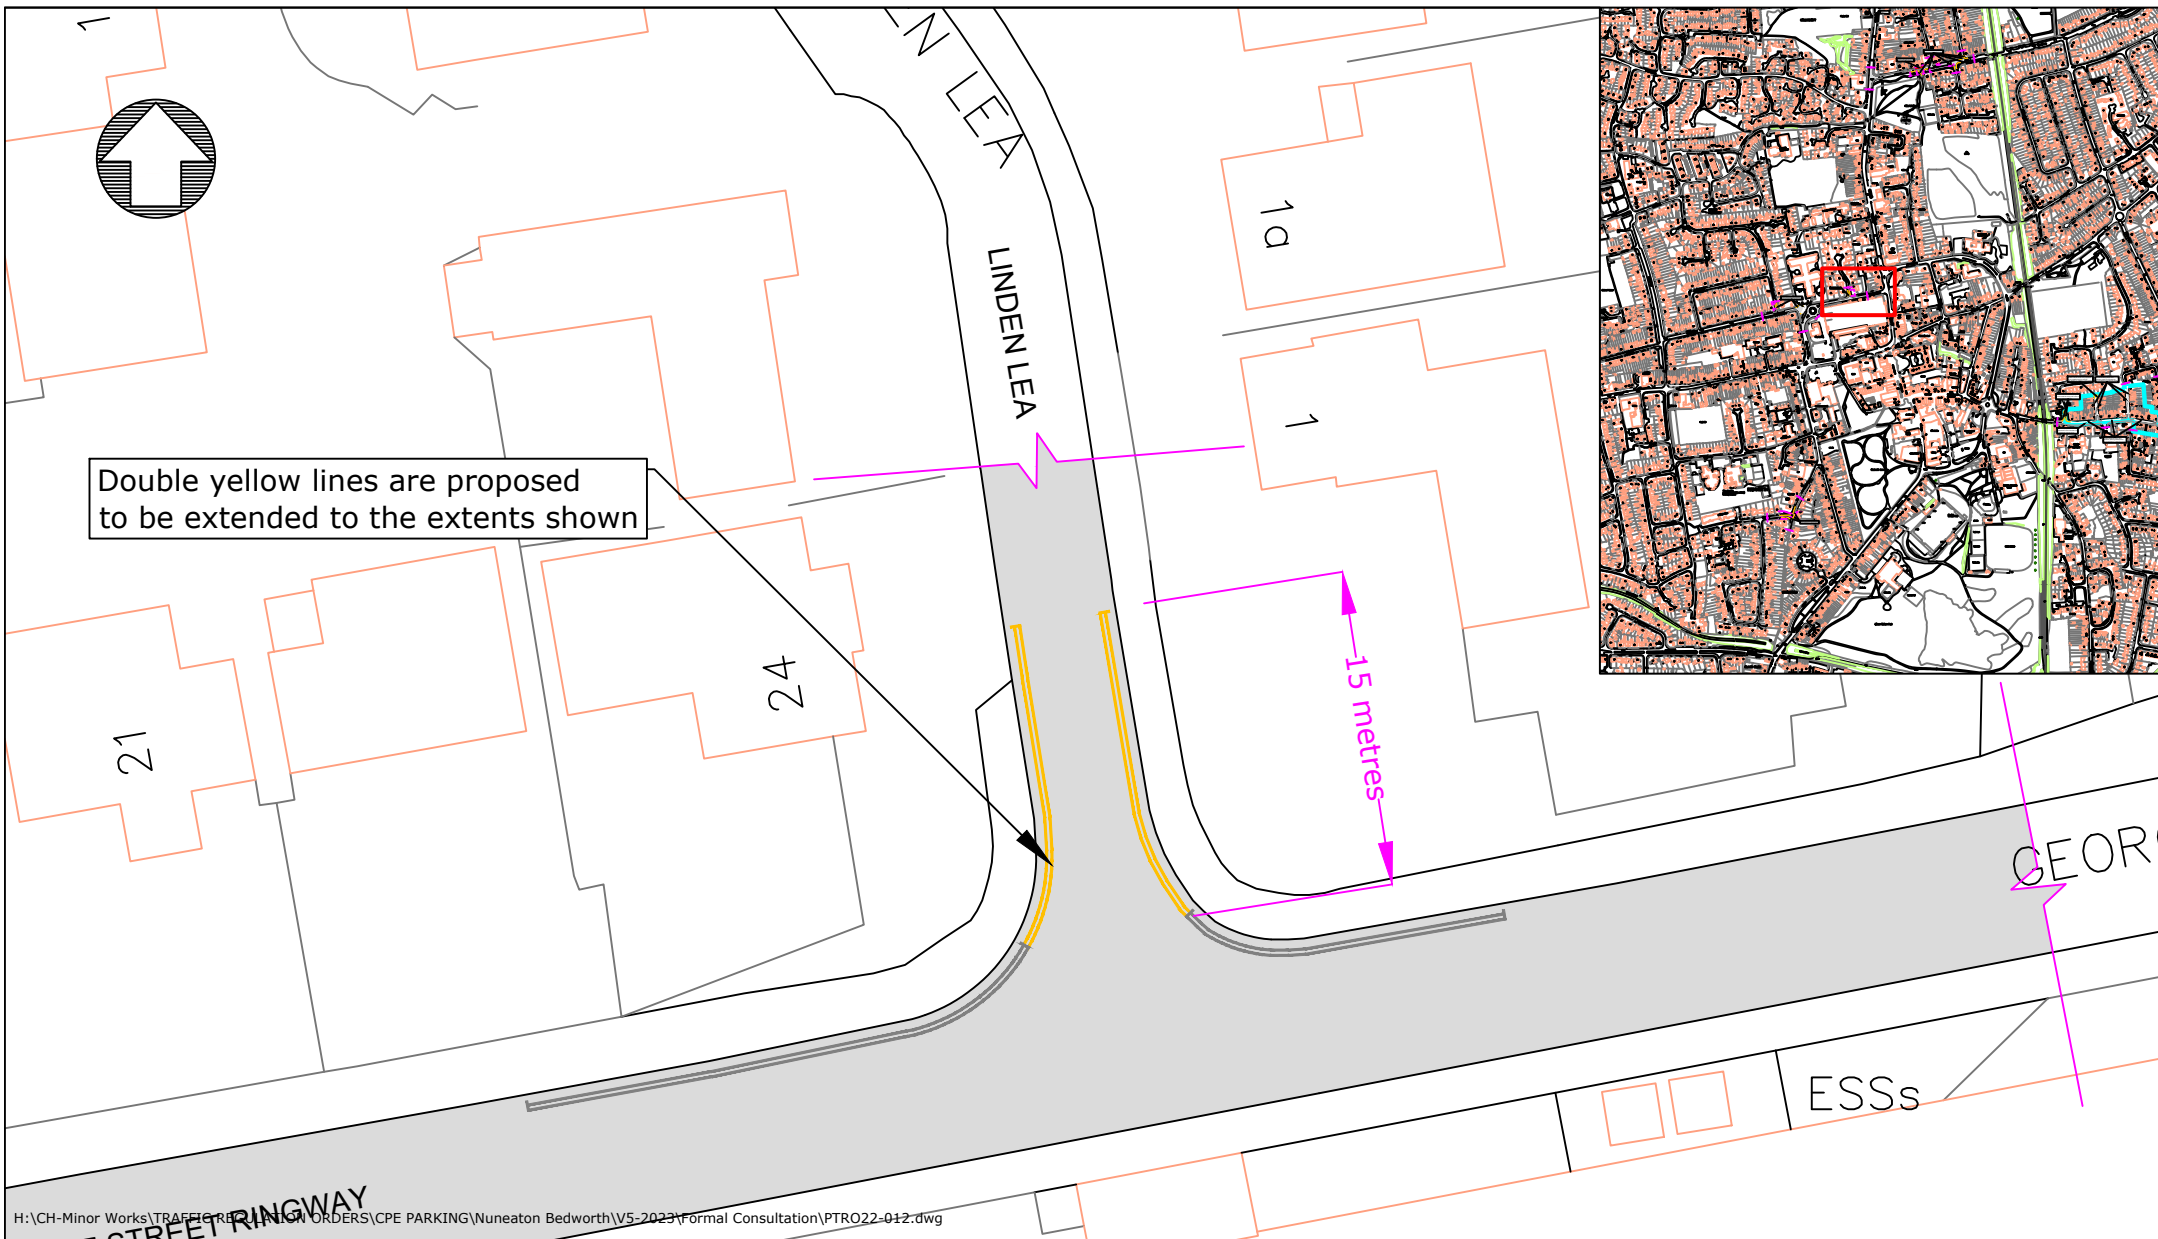


H:\CH-Minor Works\TRAFFIC REGULATION ORDERS\CPE PARKING\Nuneaton Bedworth\V5-2023\Formal Consultation\PTRO22-012.dwg

NOTES

Based on Ordnance Survey mapping with the permission of the Controller of HMSO
 © Crown Copyright and database right 2011. Ordnance Survey 100019520.
 All rights reserved.
 Unauthorised reproduction infringes copyright and may lead to prosecution or civil proceedings.
 Warwickshire County Council.

REV	DATE	BY	CHK	AMENDMENT
-	--/--	-	-	-
-	--/--	-	-	-
-	--/--	-	-	-
-	--/--	-	-	-
-	--/--	-	-	-

Drawing title		Drawn by	Checked by
Linden Lea Bedworth Proposed Double Yellow Lines		BD	GVS
		Date	28 November 2022
		Scale	NTS @ A4_L
Project title		Drawing number	
Nuneaton and Bedworth CPE Variation No.5		PTRO22-012-013	

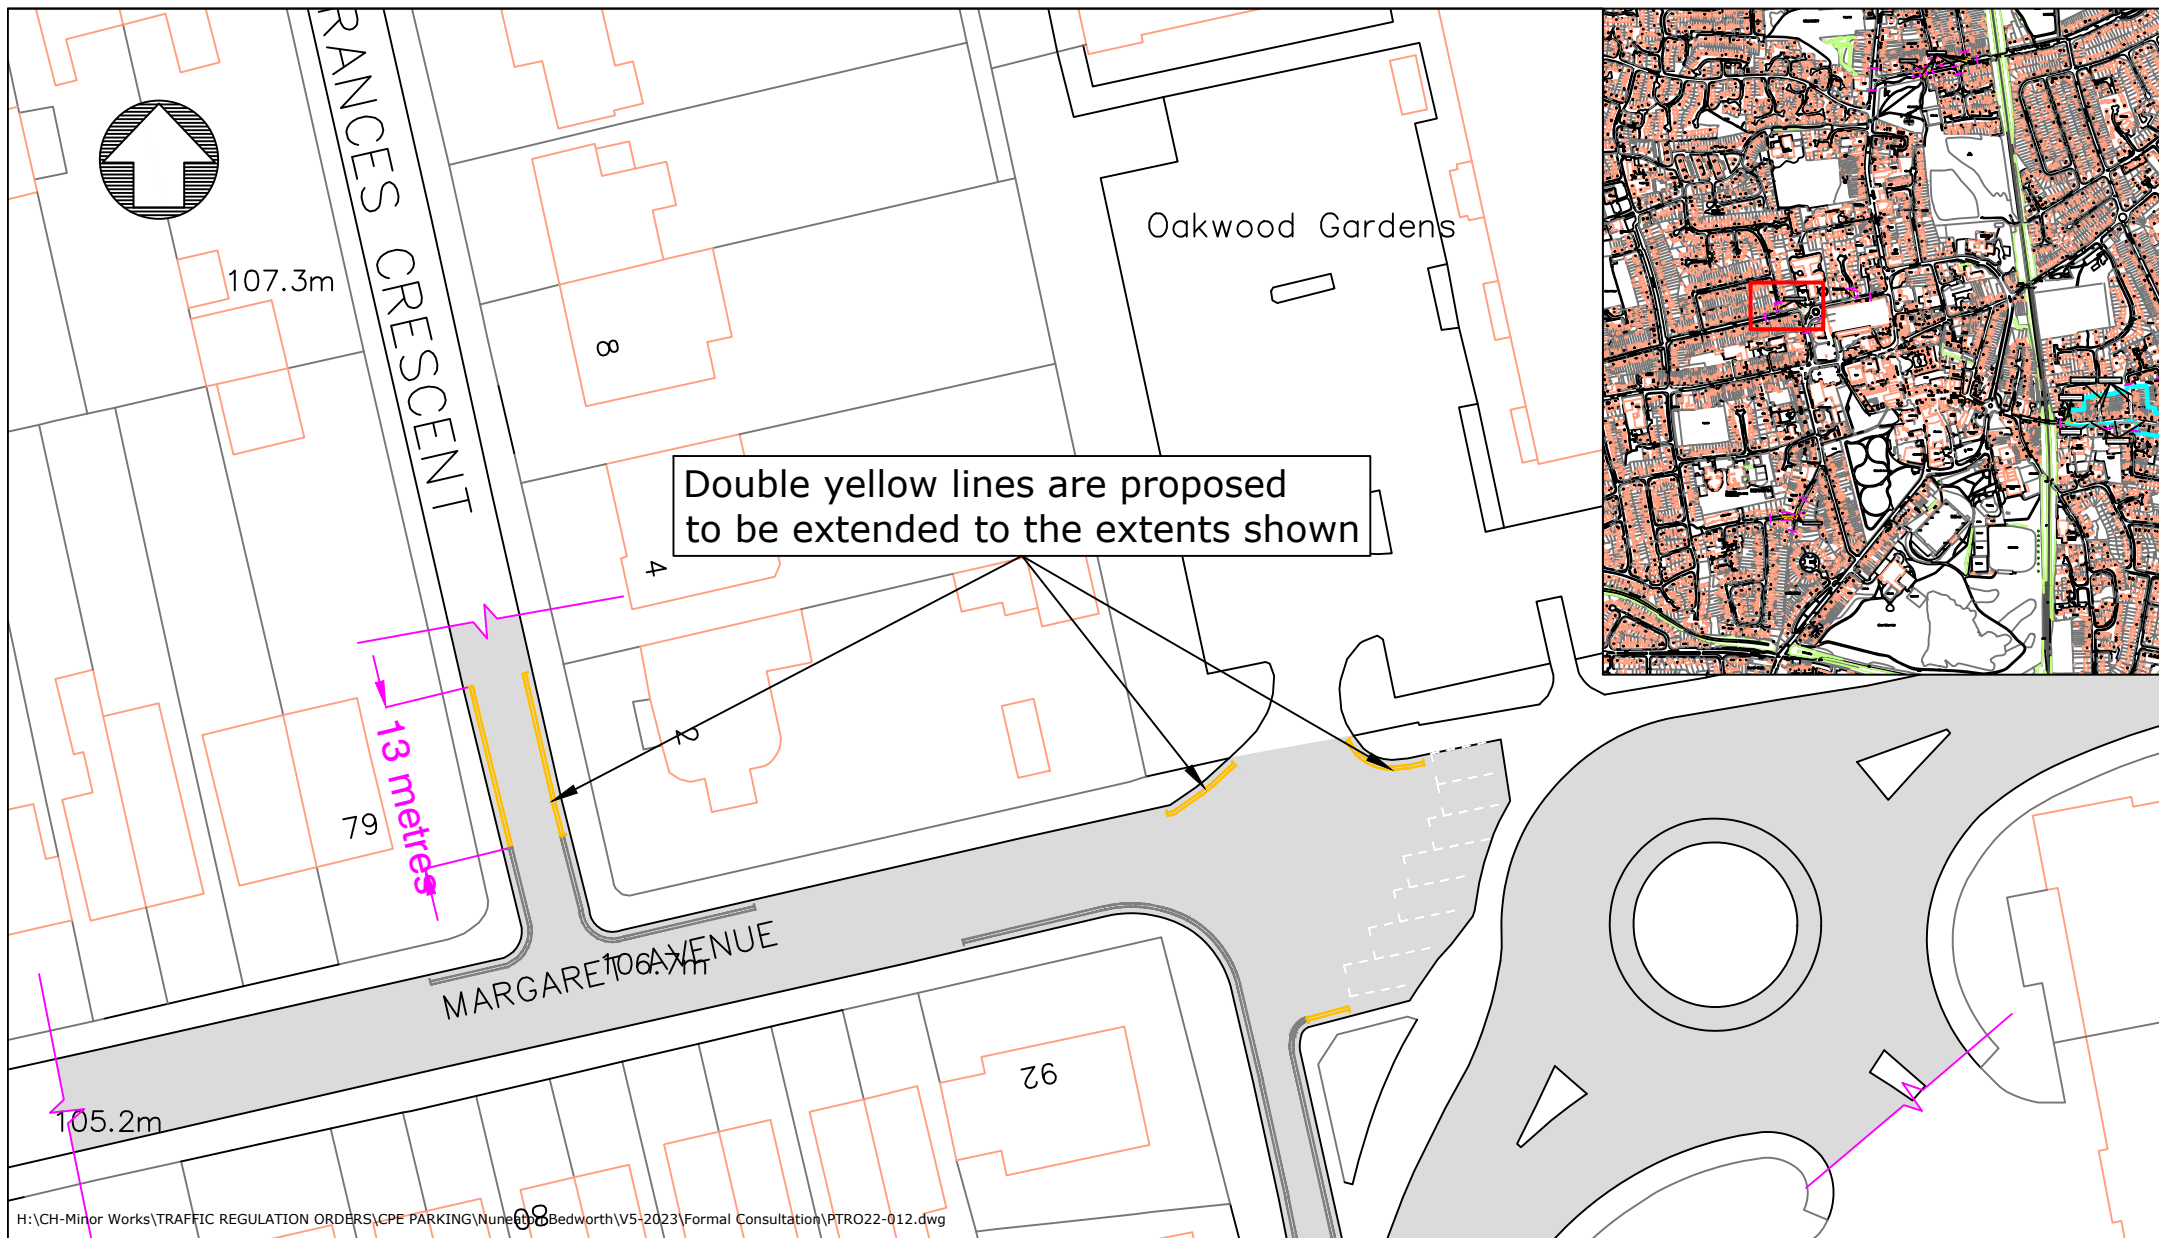

H:\CH-Minor Works\TRAFFIC REGULATION ORDERS\CPE PARKING\Nuneaton and Bedworth\Nuneaton and Bedworth\5-2023\Formal Consultation\PTRO22-012.dwg



County Highways Minor Works
Old Budbrook Road,
Warwick,
CV34 4SP
Tel : 01926 410410

www.warwickshire.gov.uk
chminorworks@warwickshire.gov.uk

NOTES

Based on Ordnance Survey mapping with the permission of the Controller of HMSO
© Crown Copyright and database right 2011. Ordnance Survey 100019520.
All rights reserved.
Unauthorised reproduction infringes copyright and may lead to prosecution or civil proceedings.
Warwickshire County Council.

REV	DATE	BY	CHK	AMENDMENT
-	--/--	-	-	-
-	--/--	-	-	-
-	--/--	-	-	-
-	--/--	-	-	-
-	--/--	-	-	-

Drawing title

**Margaret Avenue
Bedworth**

Proposed Double Yellow Lines

Project title

Nuneaton and Bedworth CPE Variation No.5

Drawn by

BD

Date

28 November 2022

Scale


NTS @ A4_L

Drawing number

PTRO22-012-014

Checked by

GVS

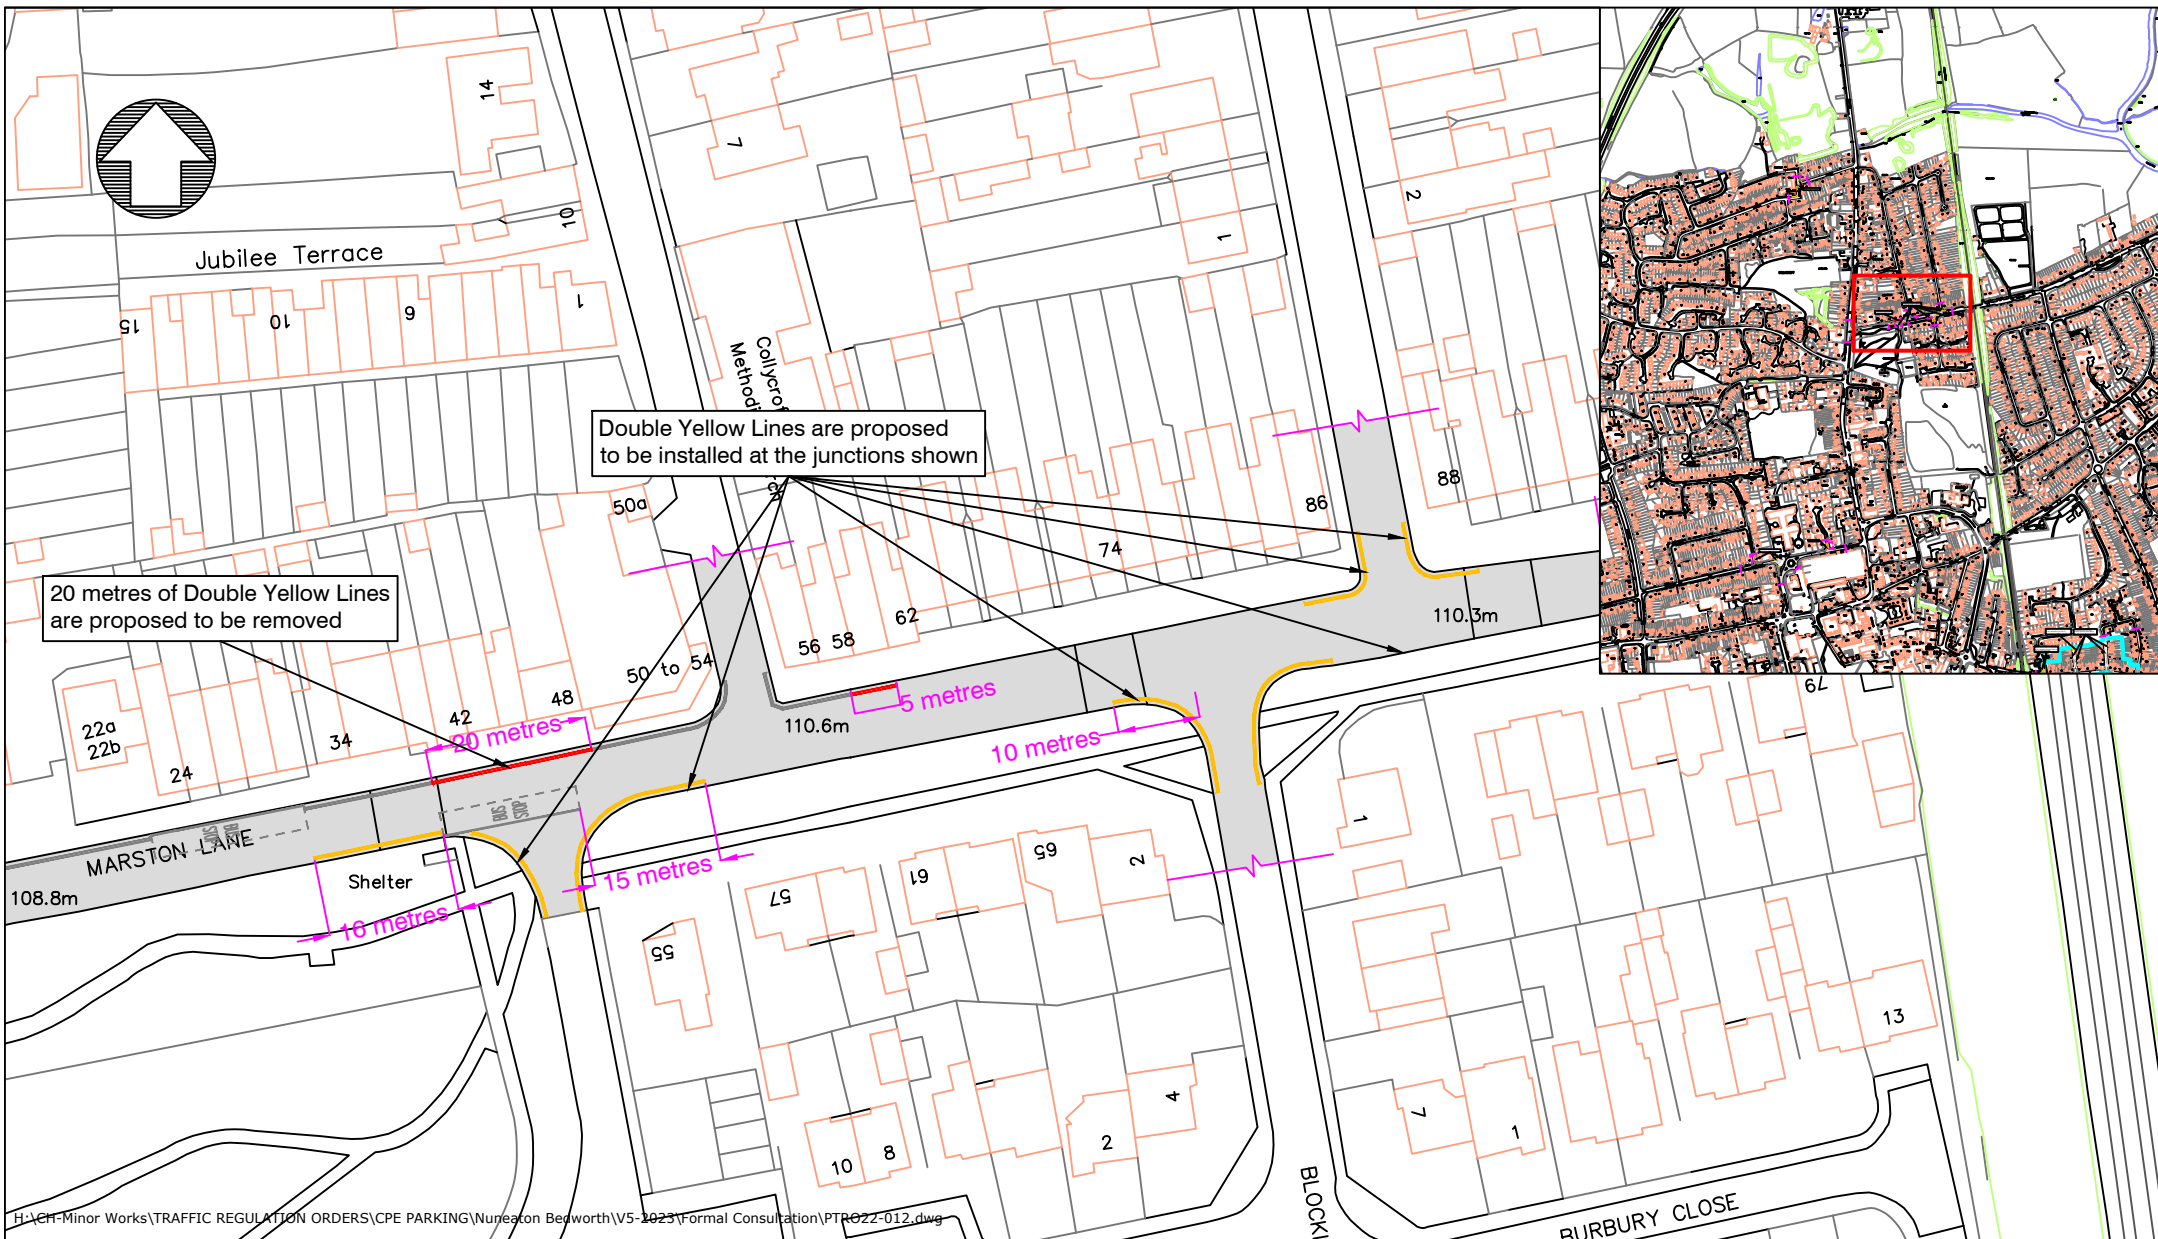

H:\CH-Minor Works\TRAFFIC REGULATION ORDERS\CPE PARKING\Nuneaton Bedworth\V5-2023\Formal Consultation\PTRO22-012.dwg



County Highways Minor Works
Old Budbrook Road,
Warwick,
CV34 4SP
Tel : 01926 410410

www.warwickshire.gov.uk
chminorworks@warwickshire.gov.uk

NOTES

Based on Ordnance Survey mapping with the permission of the Controller of HMSO
© Crown Copyright and database right 2011. Ordnance Survey 100019520.
All rights reserved.
Unauthorised reproduction infringes copyright and may lead to prosecution or civil proceedings.
Warwickshire County Council.

REV	DATE	BY	CHK	AMENDMENT
-	--/--	-	-	-
-	--/--	-	-	-
-	--/--	-	-	-
-	--/--	-	-	-
-	--/--	-	-	-

Drawing title

Marston Lane
Bedworth

Proposed Double Yellow Lines

Project title

Nuneaton and Bedworth CPE Variation No.5

Drawn by

BD

Checked by

GVS

Date



28 November 2022

Scale

NTS @ A4_L

Drawing number

PTRO22-012-015

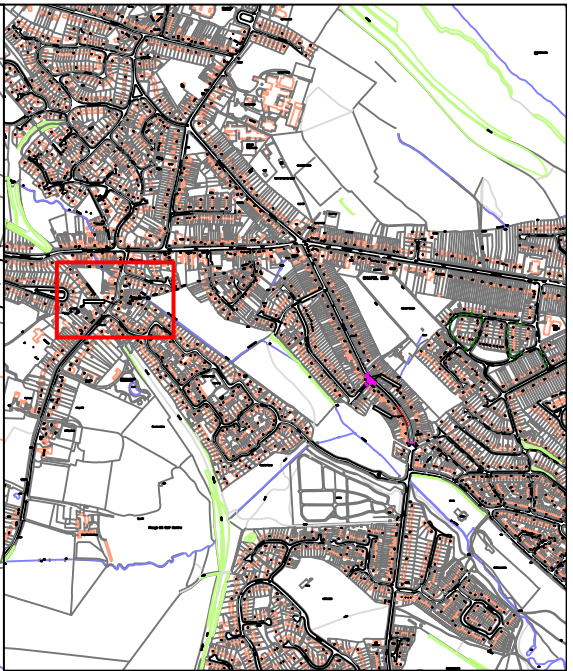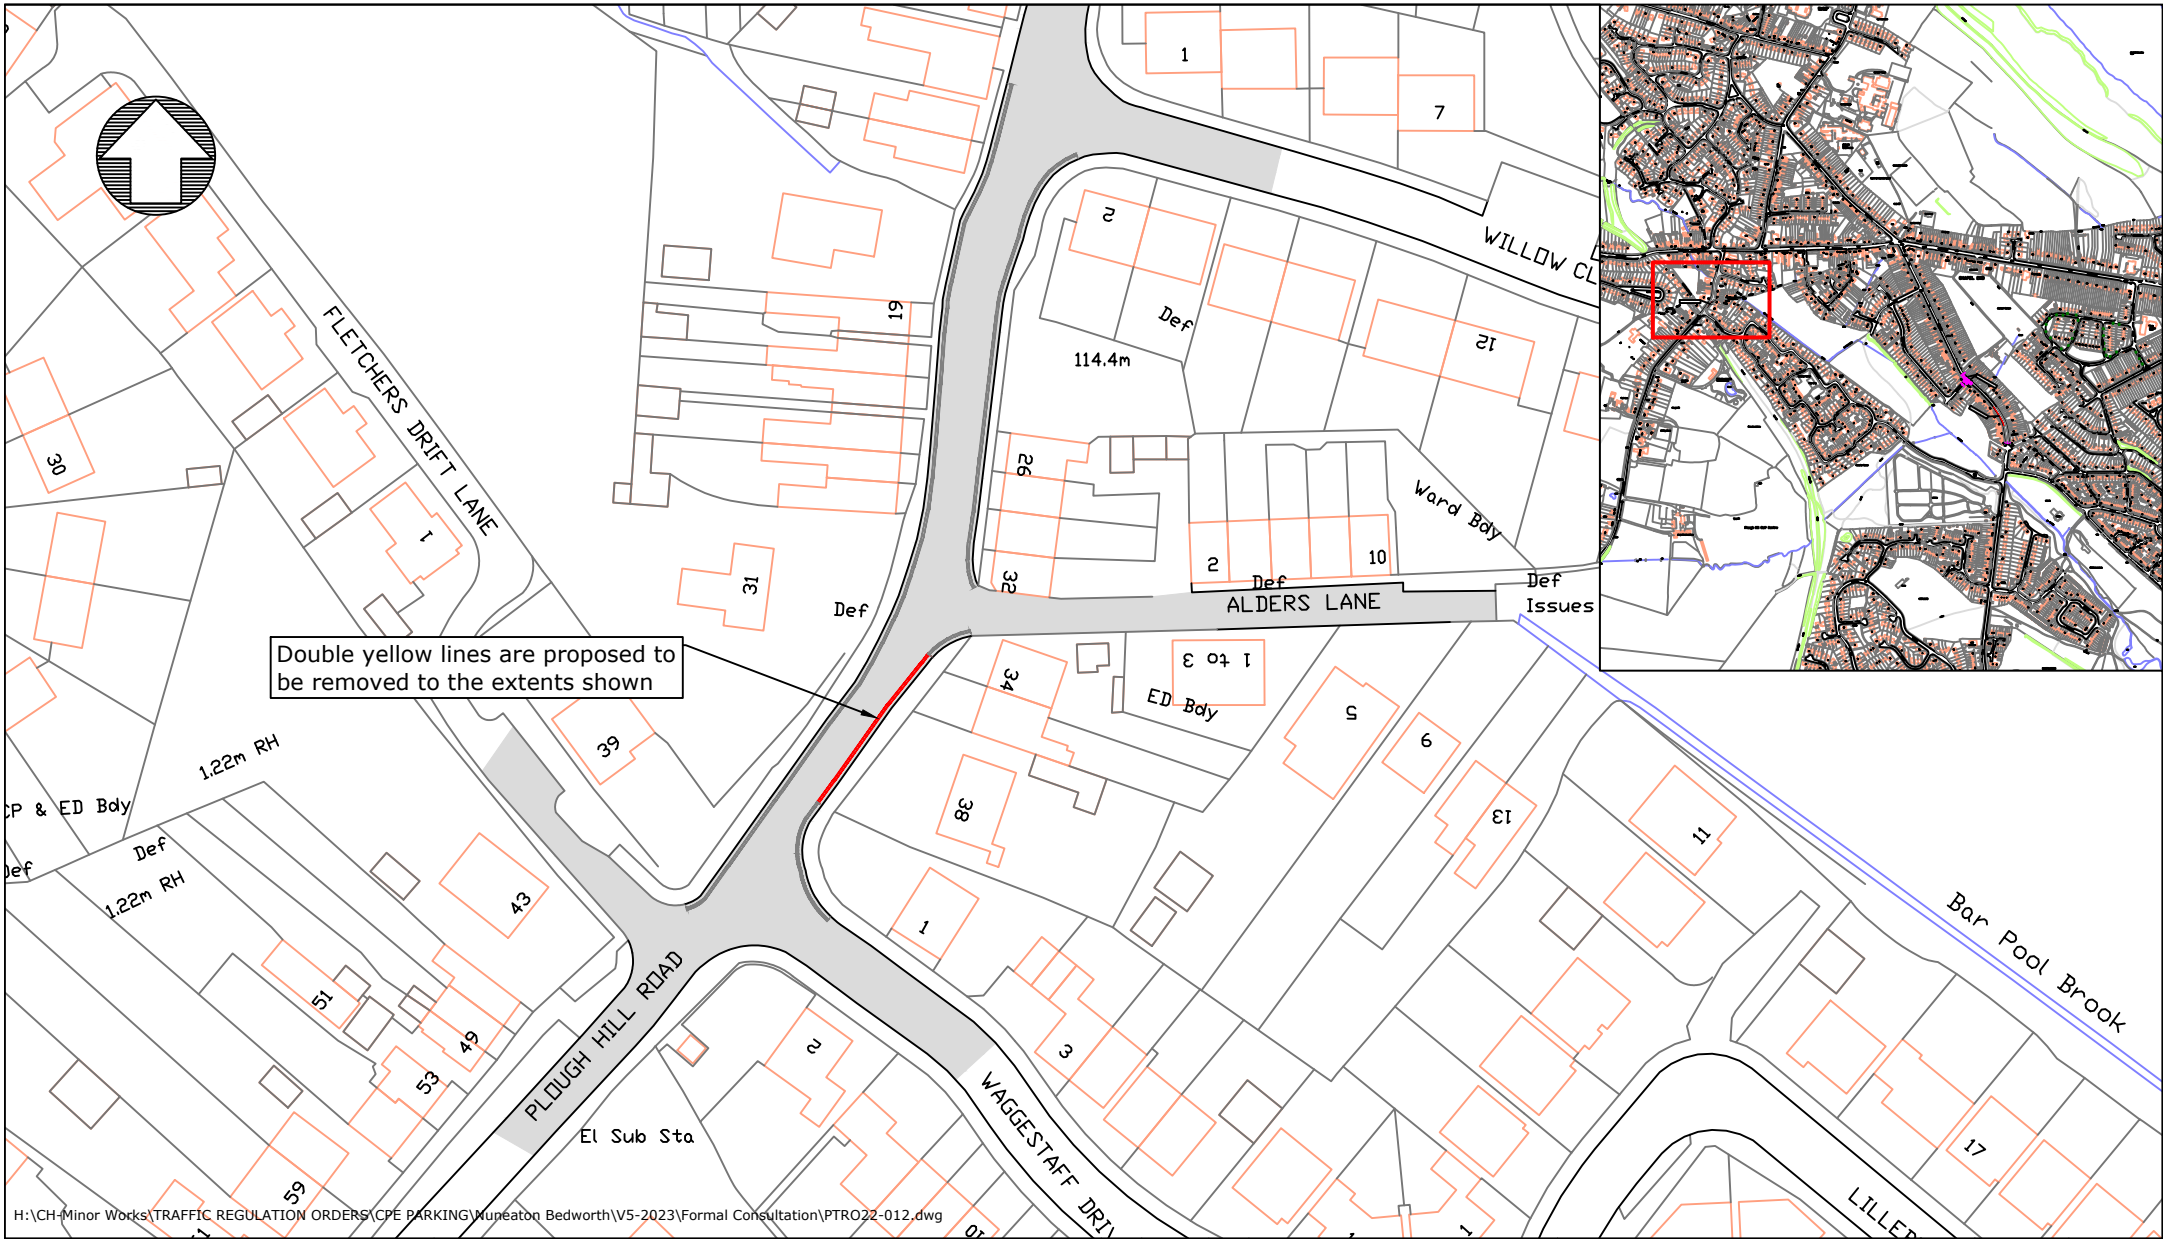

H:\CH-Minor Works\TRAFFIC REGULATION ORDERS\CPE PARKING\Nuneaton Bedworth\V5-2023\Formal Consultation\PTRO22-012.dwg



County Highways Minor Works
Old Budbrook Road,
Warwick,
CV34 4SP
Tel : 01926 410410

www.warwickshire.gov.uk
chminorworks@warwickshire.gov.uk

NOTES

Based on Ordnance Survey mapping with the permission of the Controller of HMSO
© Crown Copyright and database right 2011. Ordnance Survey 100019520.
All rights reserved.
Unauthorised reproduction infringes copyright and may lead to prosecution or civil proceedings.
Warwickshire County Council.

REV	DATE	BY	CHK	AMENDMENT
-	-	-	-	-
-	-	-	-	-
-	-	-	-	-
-	-	-	-	-
-	-	-	-	-

Drawing title

**Plough Hill Road
Nuneaton**

Proposed Yellow Lines Revocation

Project title

Nuneaton and Bedworth CPE Variation No.5

Drawn by

BD

Checked by

GVS

Date


28 November 2022

Scale

NTS @ A4_L

Drawing number

PTRO22-012-016

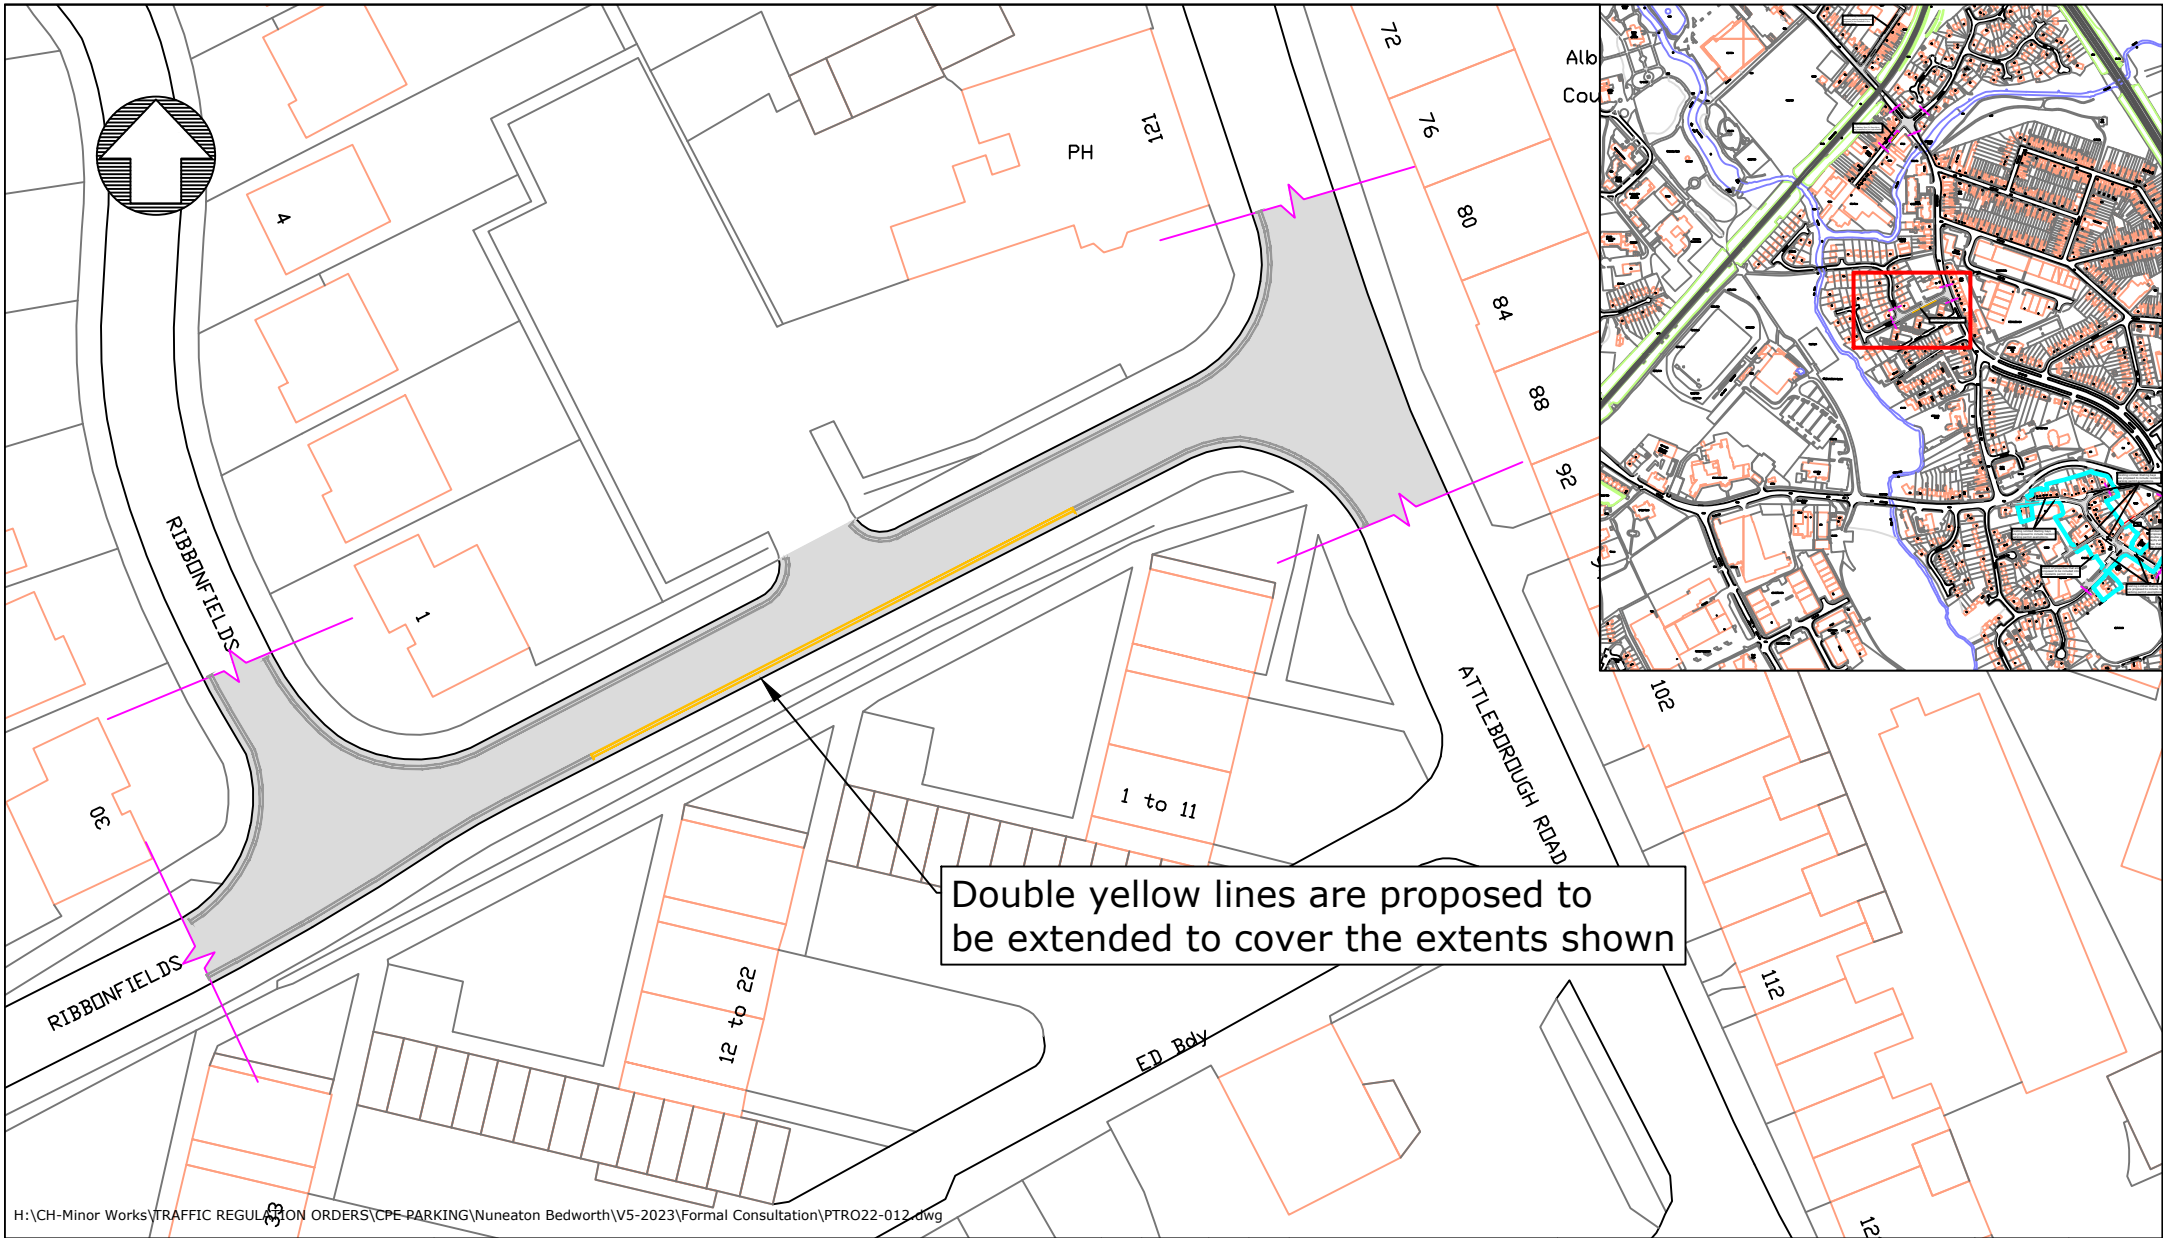

 **Warwickshire**
County Council

County Highways Minor Works
Old Budbrook Road,
Warwick,
CV34 4SP
Tel : 01926 410410

www.warwickshire.gov.uk
chminorworks@warwickshire.gov.uk

NOTES

Based on Ordnance Survey mapping with the permission of the Controller of HMSO
© Crown Copyright and database right 2011. Ordnance Survey 100019520.
All rights reserved.
Unauthorised reproduction infringes copyright and may lead to prosecution or civil proceedings.
Warwickshire County Council.

REV	DATE	BY	CHK	AMENDMENT
-	--/--	-	-	-
-	--/--	-	-	-
-	--/--	-	-	-
-	--/--	-	-	-
-	--/--	-	-	-

Drawing title

**Ribbonfields
Nuneaton**

Proposed Double Yellow Lines

Project title


Nuneaton and Bedworth CPE Variation No.5

Drawn by **BD**
Checked by **GVS**

Date
28 November 2022

Scale
NTS @ A4_L

Drawing number
PTRO22-012-017

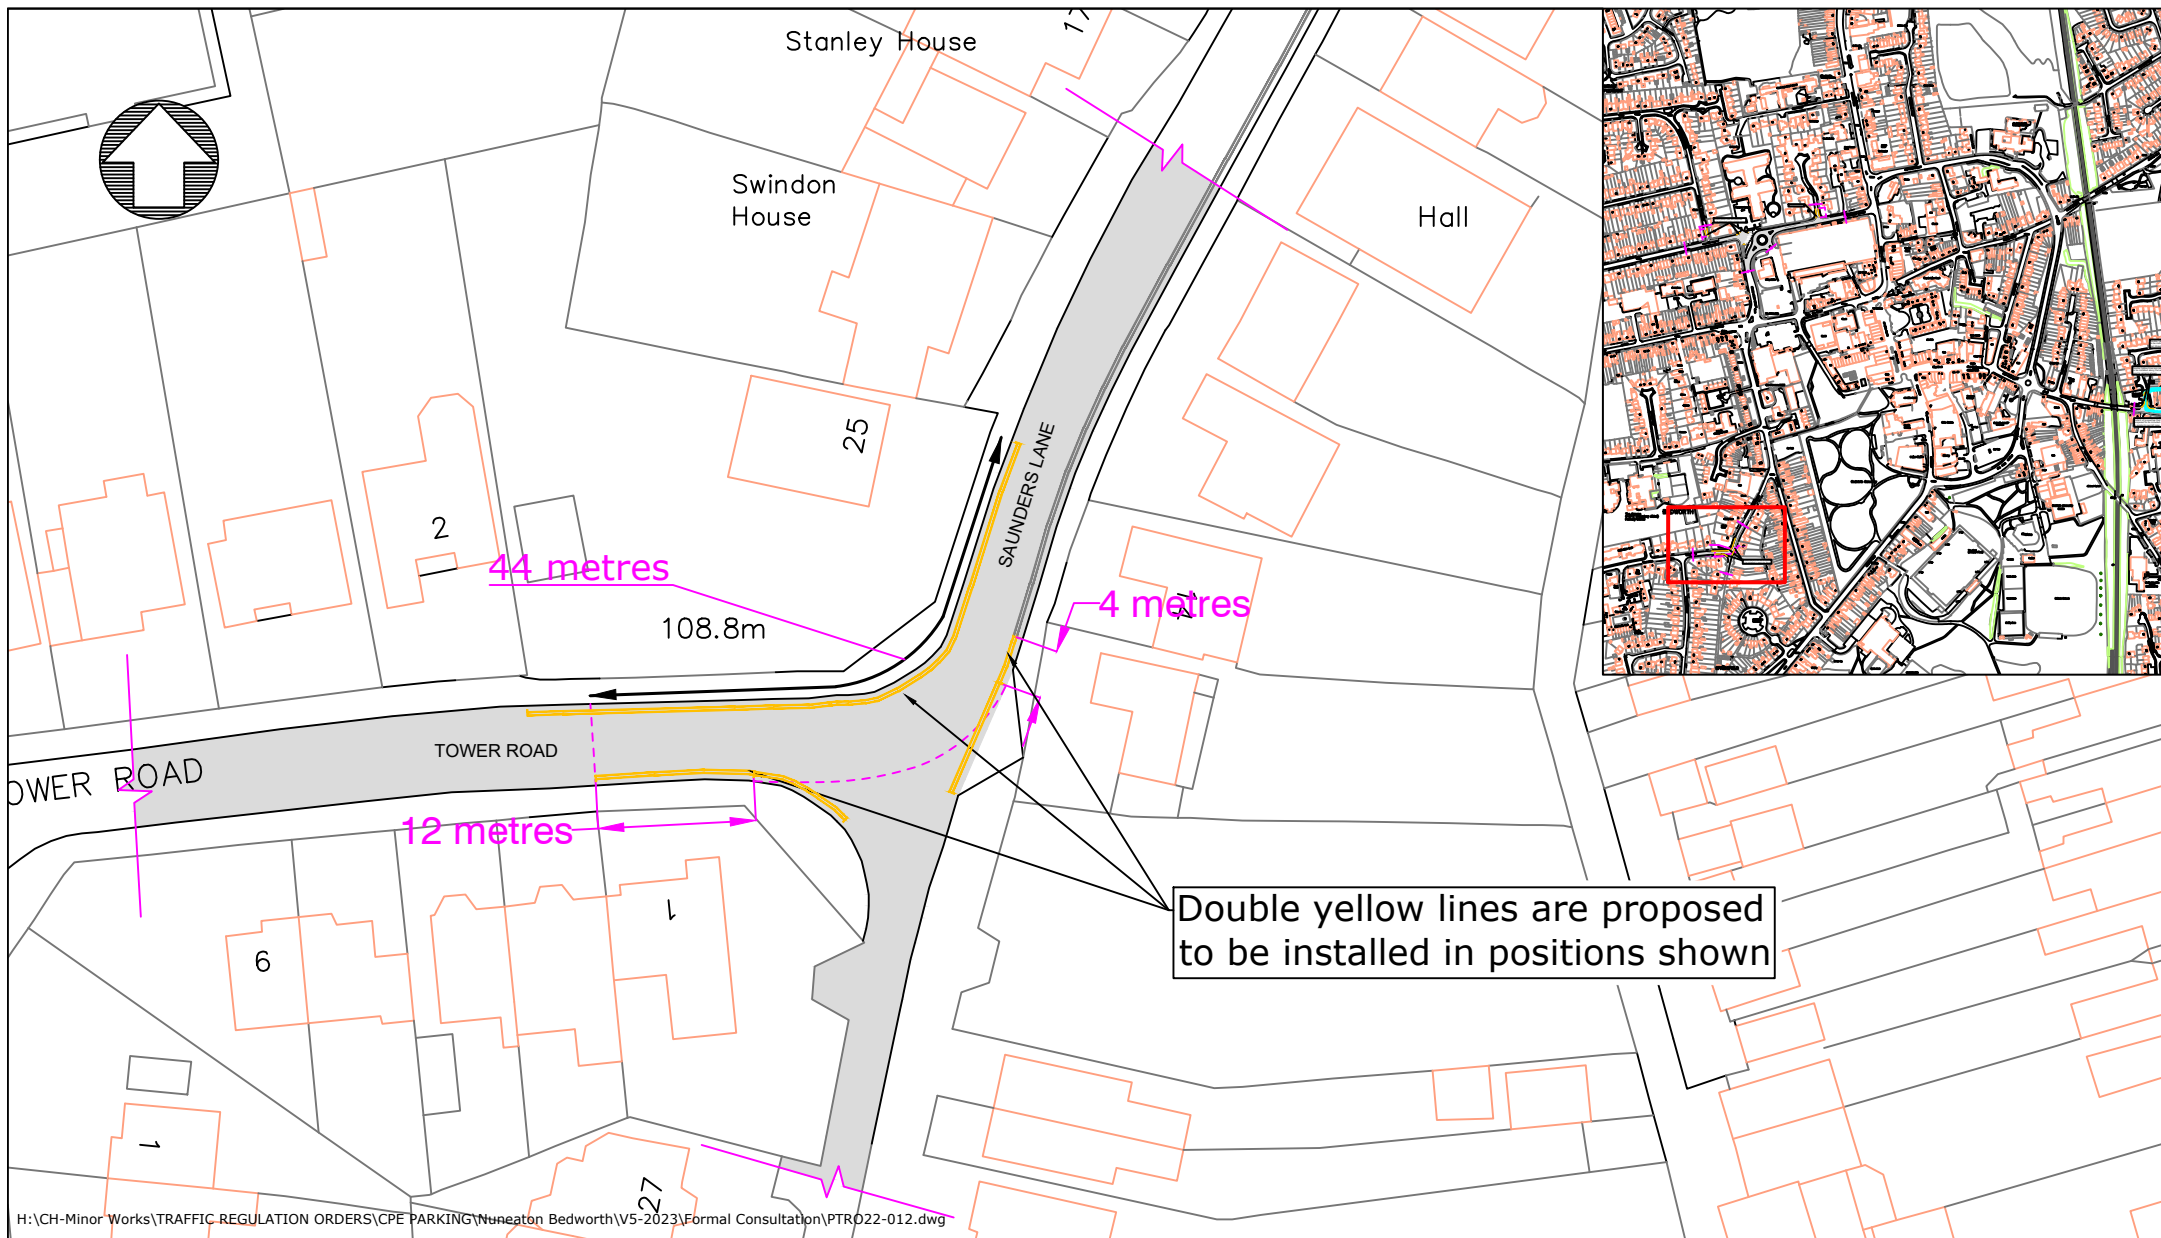

H:\CH-Minor Works\TRAFFIC REGULATION ORDERS\CPE PARKING\Nuneaton Bedworth\V5-2023\Formal Consultation\PTRO22-012.dwg



County Highways Minor Works
Old Budbrook Road,
Warwick,
CV34 4SP
Tel : 01926 410410

www.warwickshire.gov.uk
chminorworks@warwickshire.gov.uk

NOTES

Based on Ordnance Survey mapping with the permission of the Controller of HMSO
© Crown Copyright and database right 2011. Ordnance Survey 100019520.
All rights reserved.
Unauthorised reproduction infringes copyright and may lead to prosecution or civil proceedings.
Warwickshire County Council.

REV	DATE	BY	CHK	AMENDMENT
-	--/--	-	-	-
-	--/--	-	-	-
-	--/--	-	-	-
-	--/--	-	-	-
-	--/--	-	-	-

Drawing title

**Saunders Lane, Tower Road
Bedworth**

Proposed Double Yellow Lines

Project title



Nuneaton and Bedworth CPE Variation No.5

Drawn by
BD
Checked by
GVS

Date
28 November 2022

Scale
NTS @ A4_L

Drawing number
PTRO22-012-018

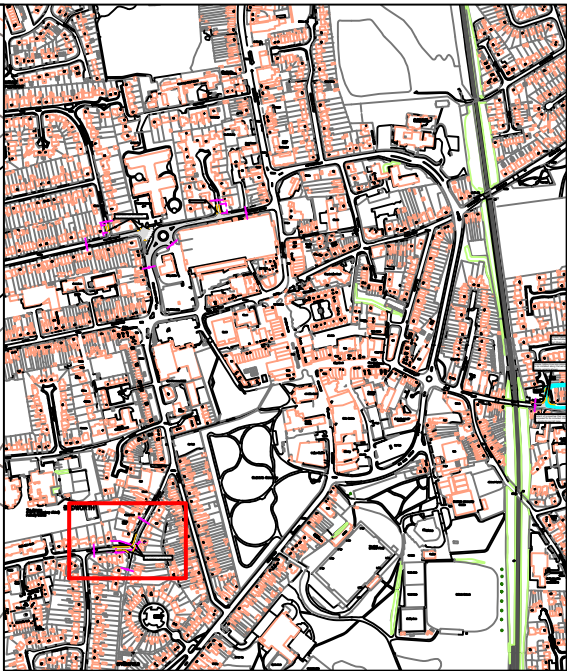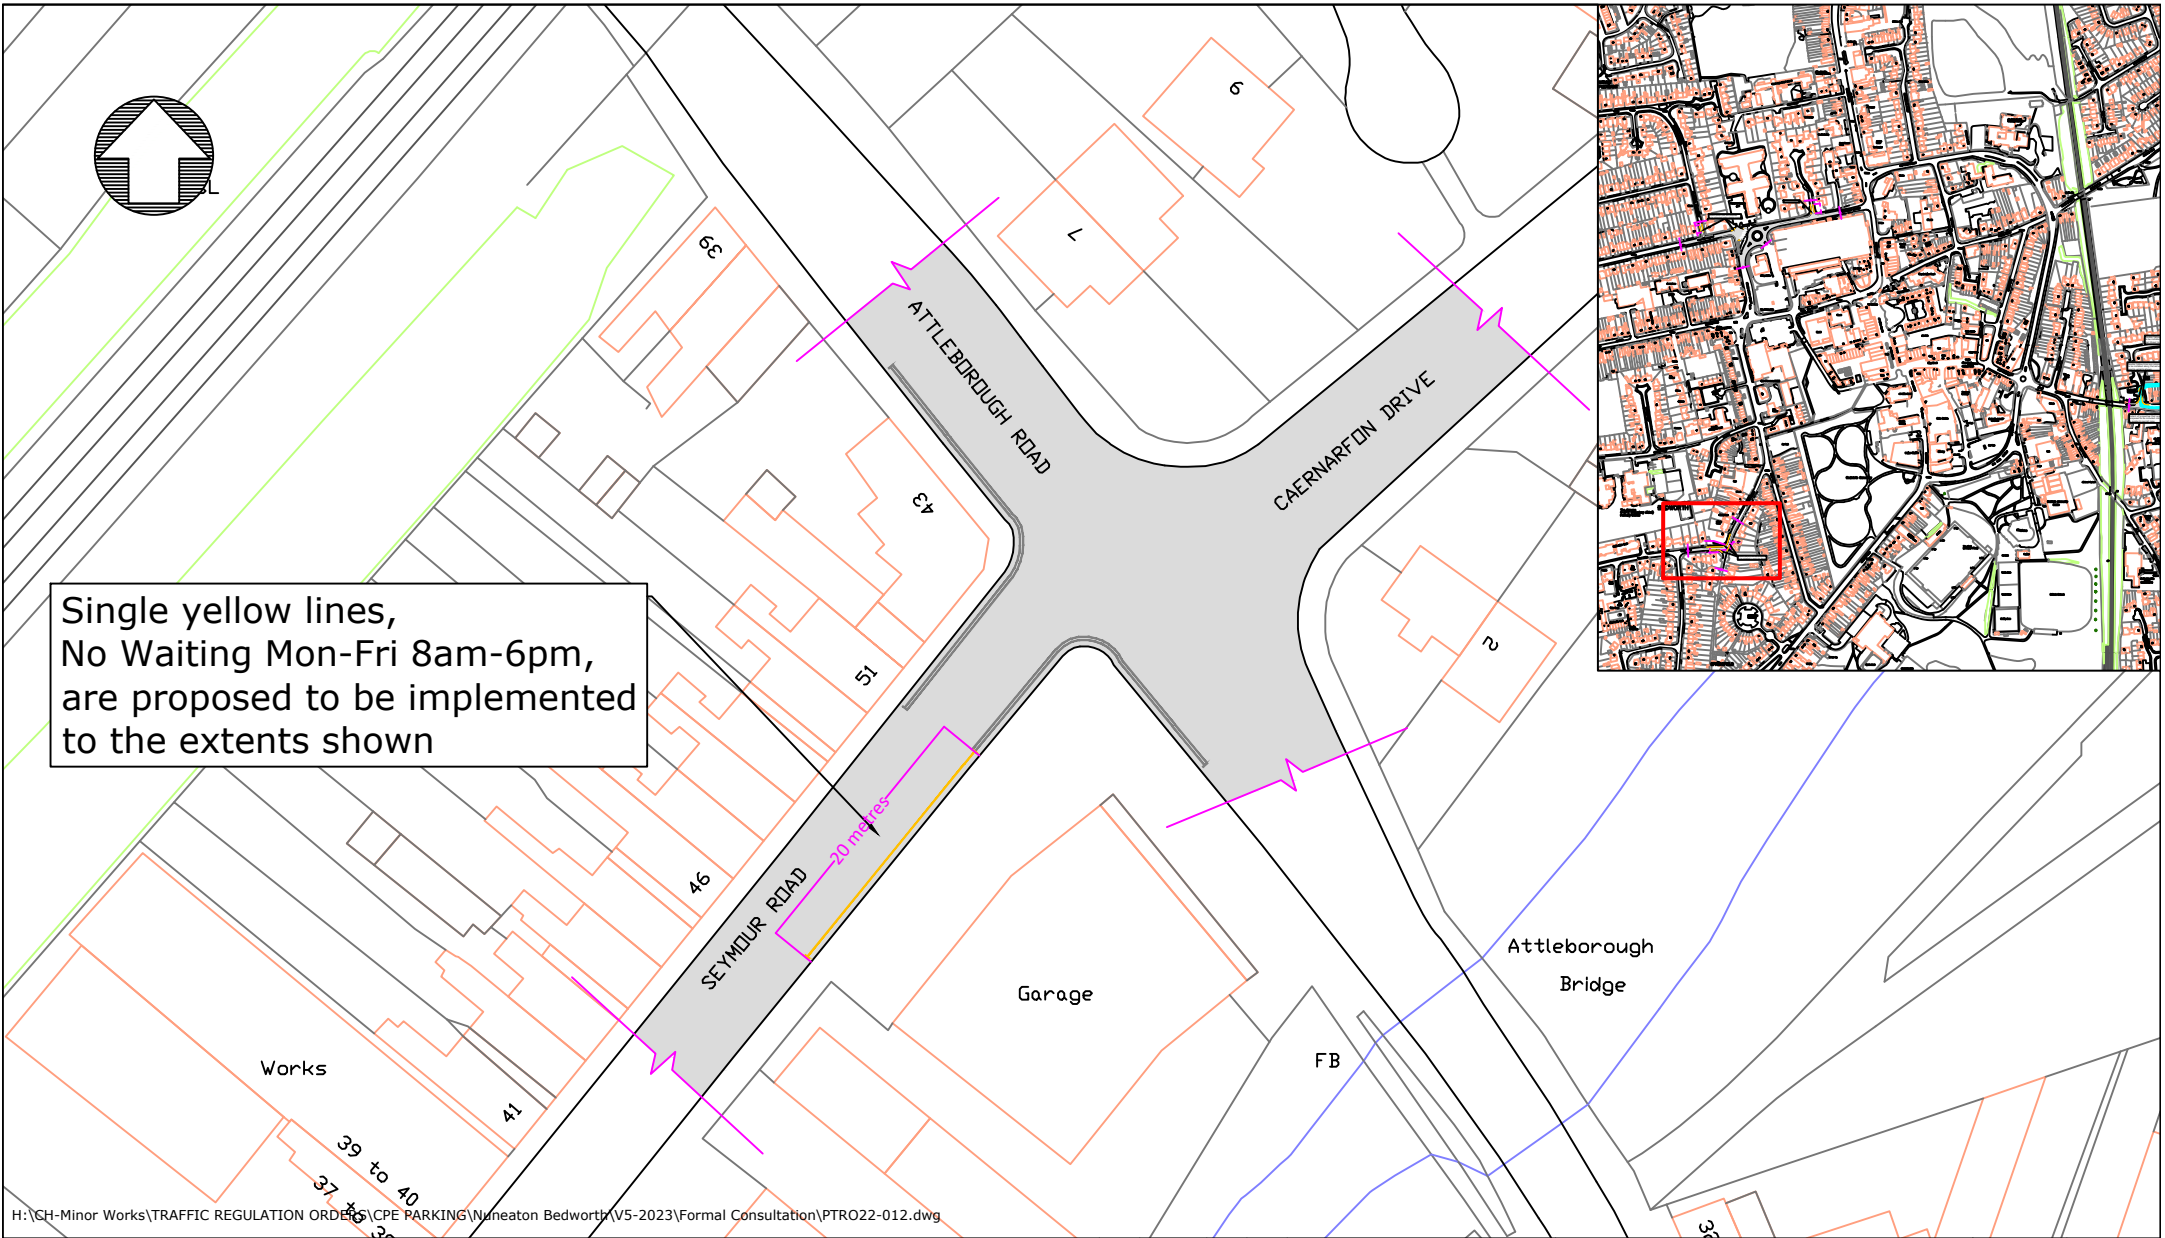

H:\CH-Minor Works\TRAFFIC REGULATION ORDERS\CPE PARKING\Nuneaton Bedworth\V5-2023\Formal Consultation\PTRO22-012.dwg



County Highways Minor Works
Old Budbrook Road,
Warwick,
CV34 4SP
Tel : 01926 410410

www.warwickshire.gov.uk
chminorworks@warwickshire.gov.uk

NOTES

Based on Ordnance Survey mapping with the permission of the Controller of HMSO
© Crown Copyright and database right 2011. Ordnance Survey 100019520.
All rights reserved.
Unauthorised reproduction infringes copyright and may lead to prosecution or civil proceedings.
Warwickshire County Council.

REV	DATE	BY	CHK	AMENDMENT
-	--/--	-	-	-
-	--/--	-	-	-
-	--/--	-	-	-
-	--/--	-	-	-
-	--/--	-	-	-

Drawing title

Seymour Road
Nuneaton

Proposed Single Yellow Lines

Project title

Nuneaton and Bedworth CPE Variation No.5


Drawn by
BD

Checked by
GVS

Date
28 November 2022

Scale
NTS @ A4_L

Drawing number
PTRO22-012-019

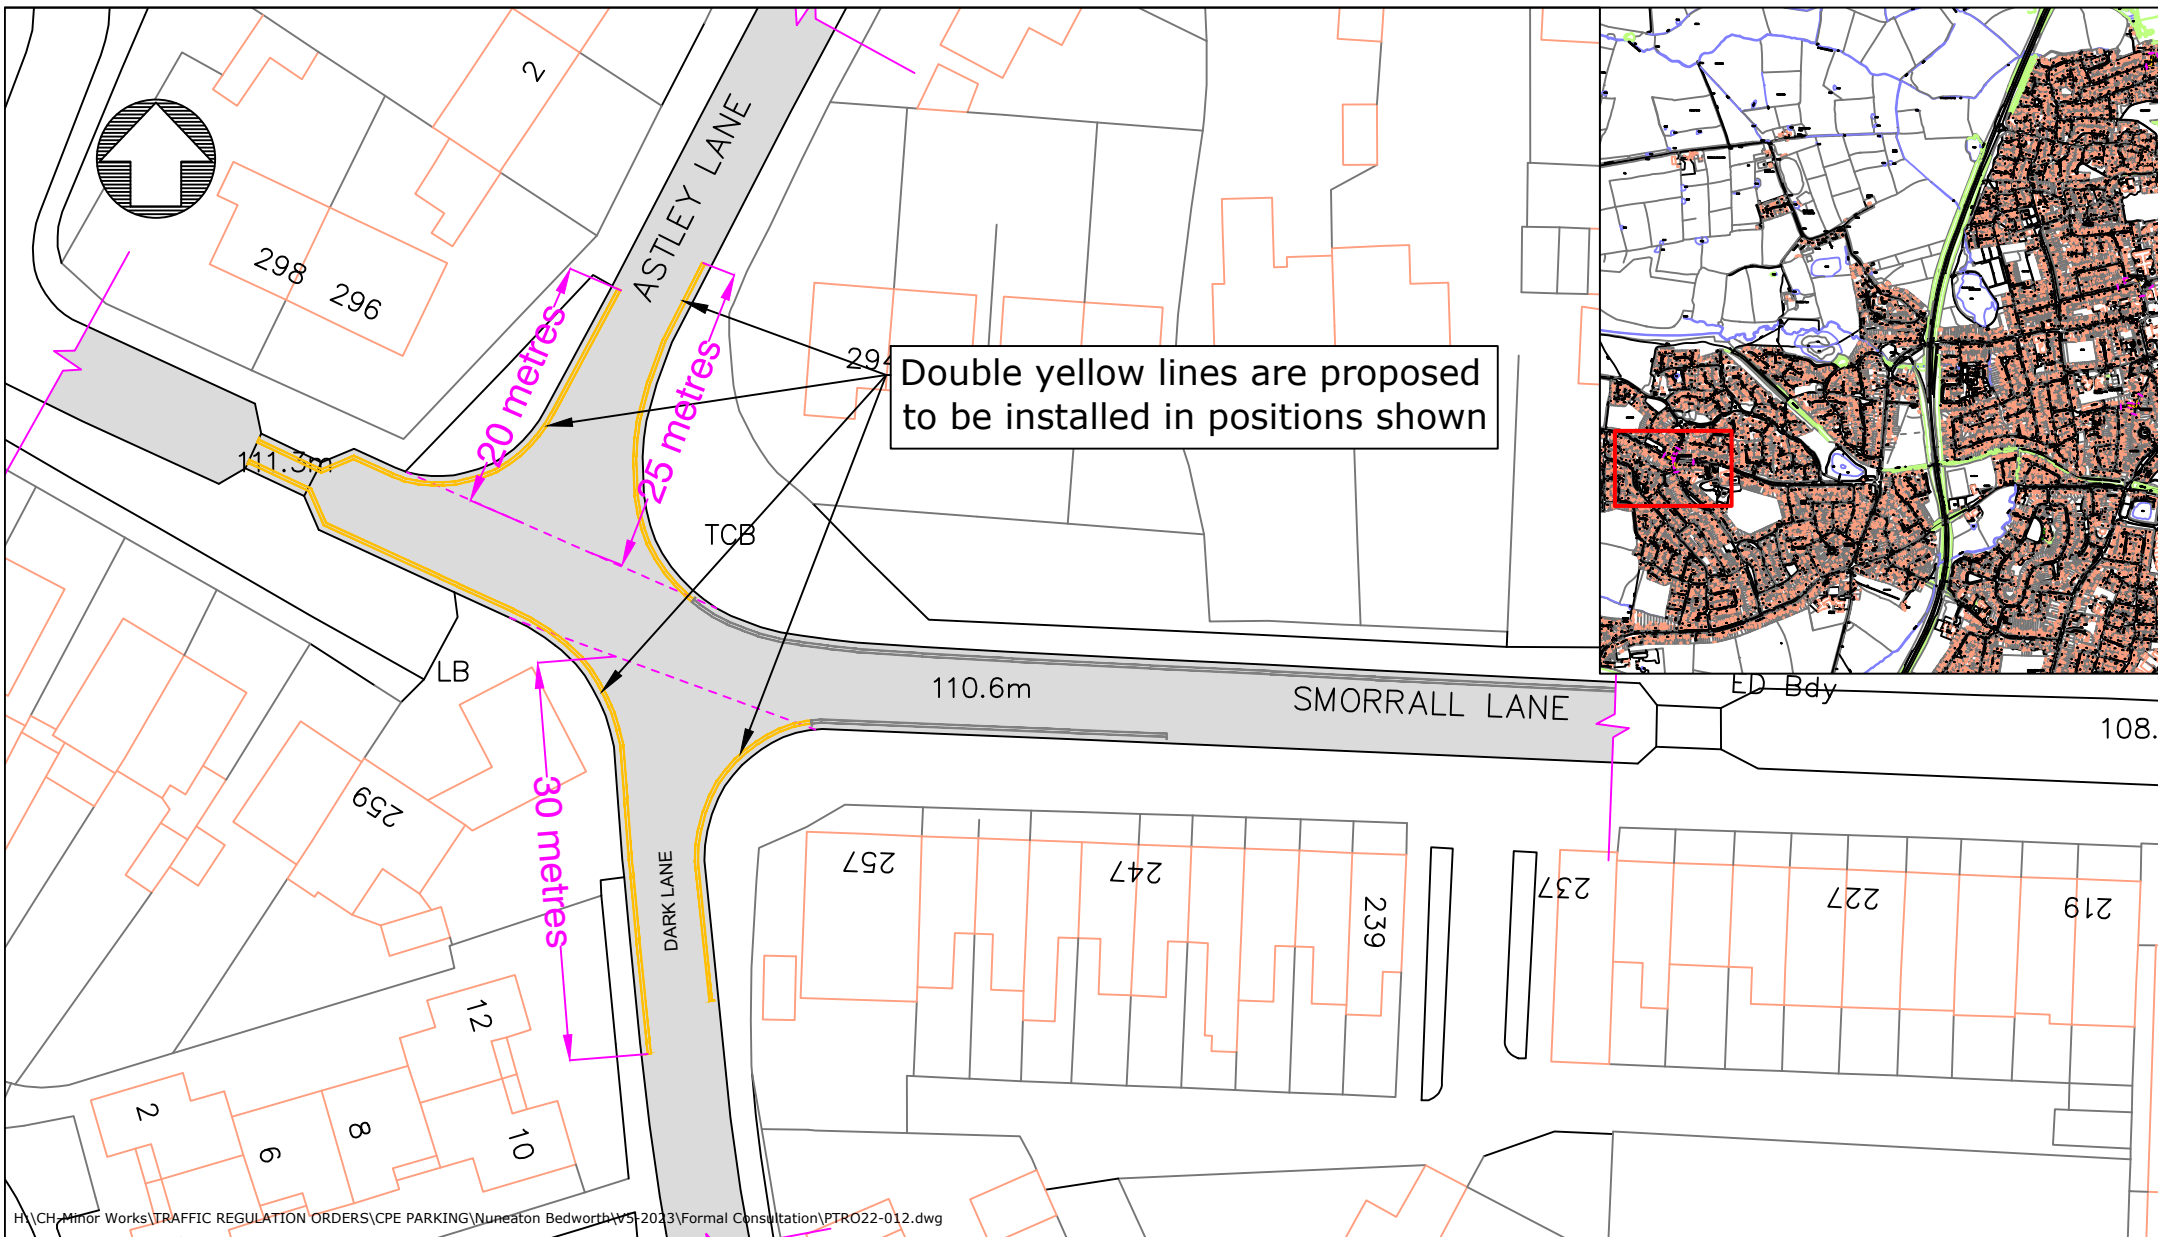

H:\CH Minor Works\TRAFFIC REGULATION ORDERS\CPE PARKING\Nuneaton Bedworth\W5-2023\Formal Consultation\PTRO22-012.dwg



County Highways Minor Works
Old Budbrook Road,
Warwick,
CV34 4SP
Tel : 01926 410410

www.warwickshire.gov.uk
chminorworks@warwickshire.gov.uk

NOTES

Based on Ordnance Survey mapping with the permission of the Controller of HMSO
© Crown Copyright and database right 2011. Ordnance Survey 100019520.
All rights reserved.
Unauthorised reproduction infringes copyright and may lead to prosecution or civil proceedings.
Warwickshire County Council.

REV	DATE	BY	CHK	AMENDMENT
-	--/--	-	-	-
-	--/--	-	-	-
-	--/--	-	-	-
-	--/--	-	-	-
-	--/--	-	-	-

Drawing title

**Smorrall Lane, Astley Lane
& Dark Lane, Bedworth**

Proposed Double Yellow Lines

Project title


Nuneaton and Bedworth CPE Variation No.5

Drawn by **BD**
Checked by **GVS**

Date
28 November 2022


Scale
NTS @ A4_L

Drawing number
PTRO22-012-020

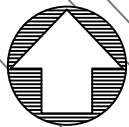

Double yellow lines are proposed to be extended to cover the extents shown

STANLEY ROAD

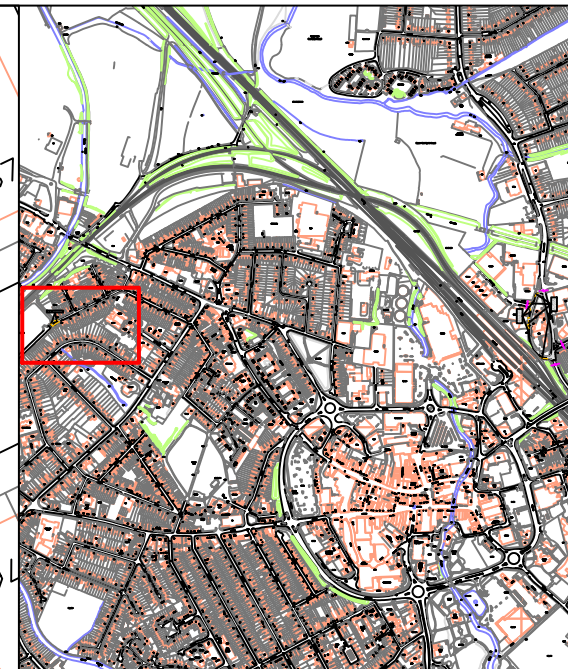

H:\CH-Minor Works\TRAFFIC REGULATION ORDERS\CPE PARKING\Nuneaton, Bedworth\V5-2023\Formal Consultation\PTRO22-012.dwg



County Highways Minor Works
Old Budbrook Road,
Warwick,
CV34 4SP
Tel : 01926 410410

www.warwickshire.gov.uk
chminorworks@warwickshire.gov.uk

NOTES

Based on Ordnance Survey mapping with the permission of the Controller of HMSO
© Crown Copyright and database right 2011. Ordnance Survey 100019520.
All rights reserved.
Unauthorised reproduction infringes copyright and may lead to prosecution or civil proceedings.
Warwickshire County Council.

REV	DATE	BY	CHK	AMENDMENT
-	--/--	-	-	-
-	--/--	-	-	-
-	--/--	-	-	-
-	--/--	-	-	-
-	--/--	-	-	-

Drawing title

**Stanley Road
Nuneaton**

Proposed Double Yellow Lines

Project title

Nuneaton and Bedworth CPE Variation No.5

Drawn by

BD

Checked by

GVS

Date


28 November 2022

Scale

NTS @ A4_L

Drawing number

PTRO22-012-021

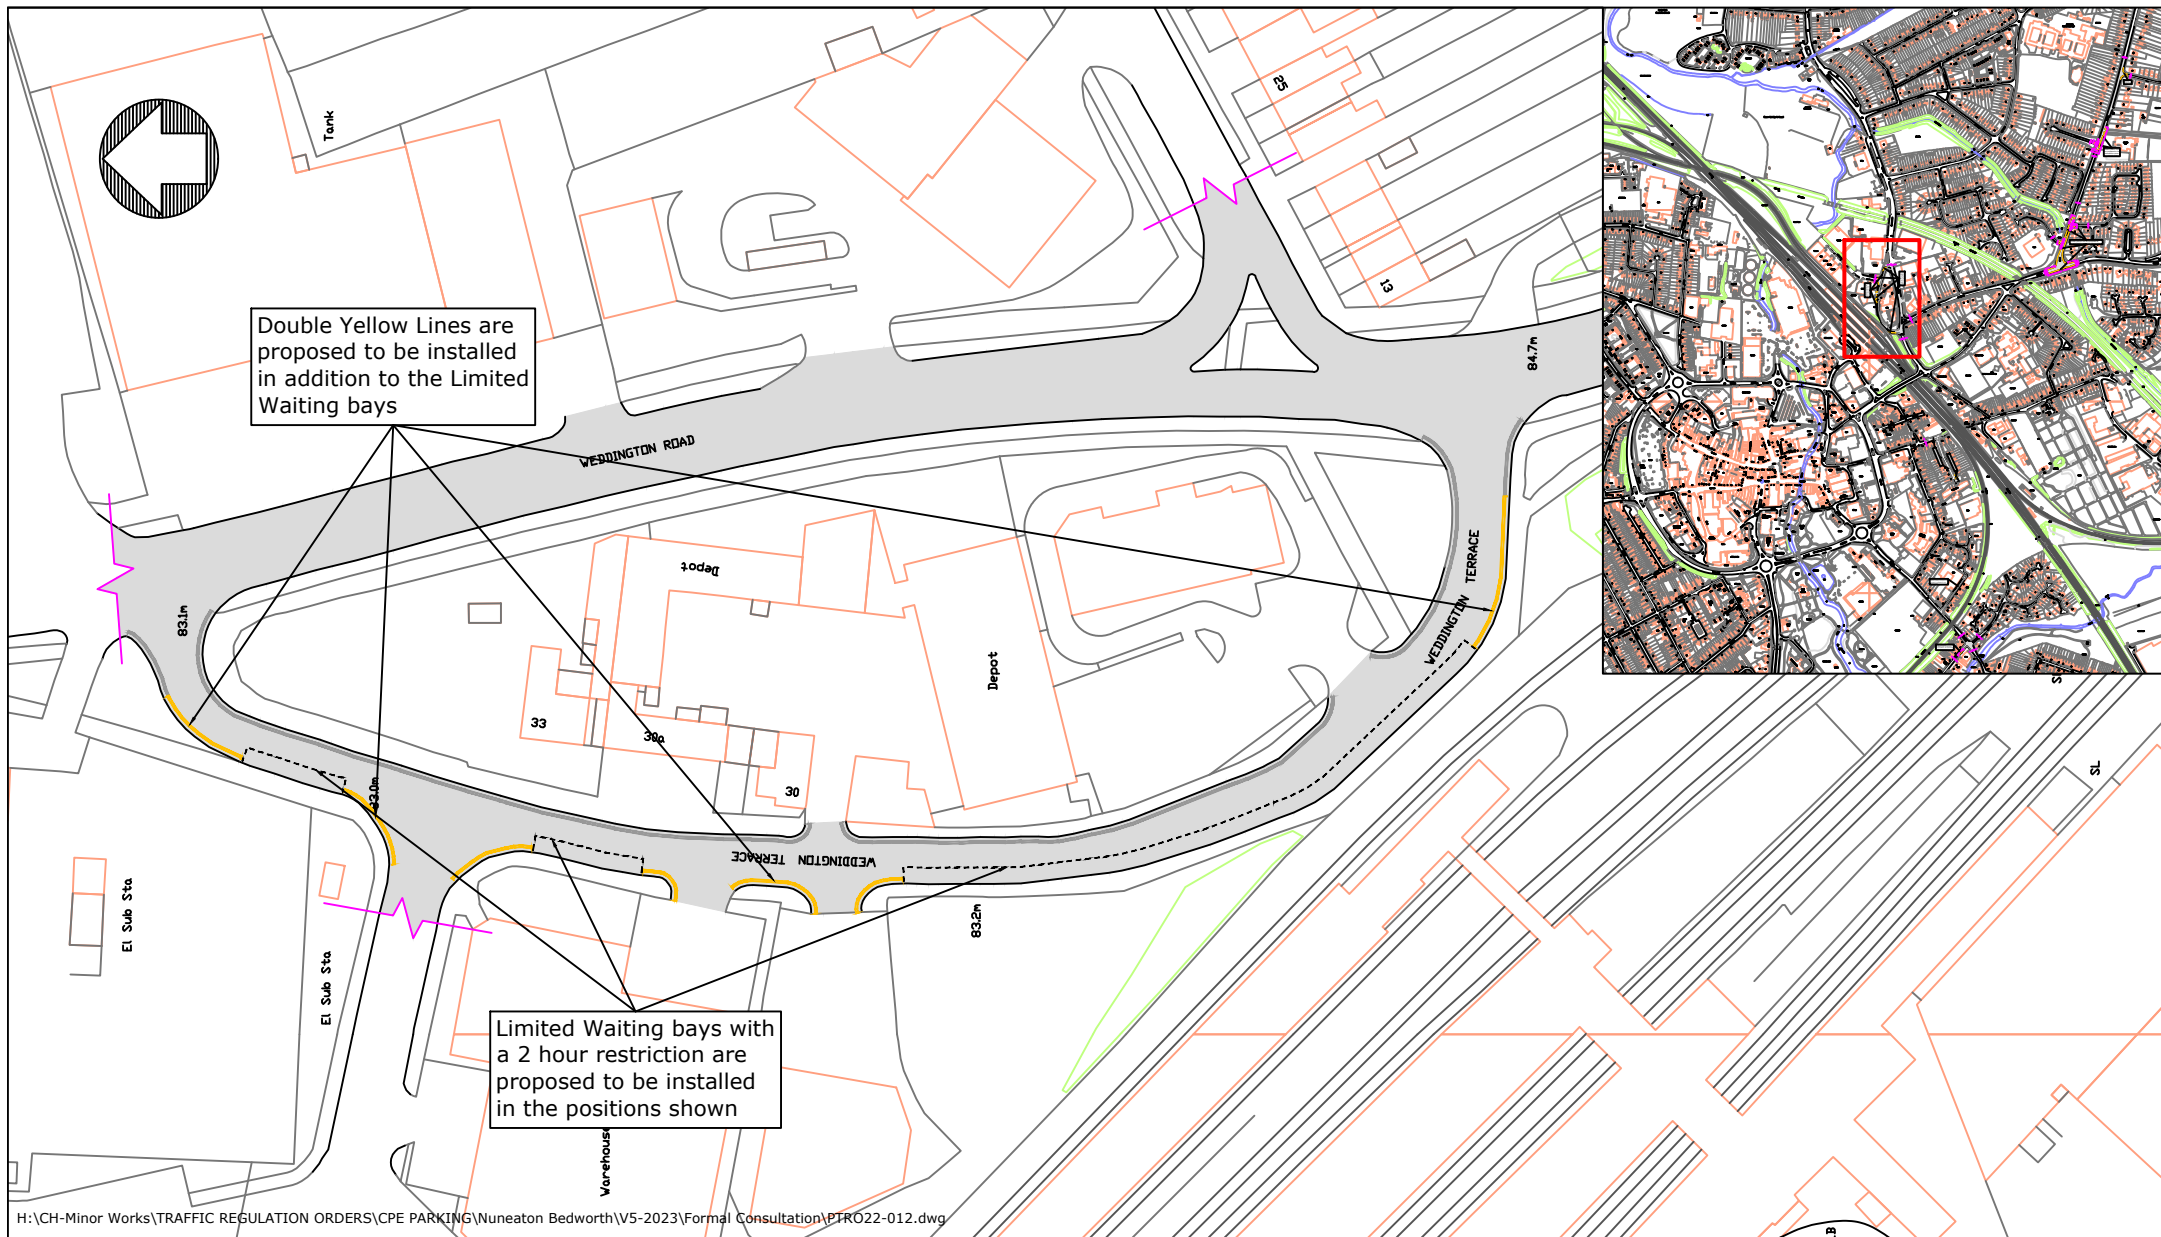

H:\CH-Minor Works\TRAFFIC REGULATION ORDERS\CPE PARKING\Nuneaton Bedworth\V5-2023\Formal Consultation\PTRO22-012.dwg



County Highways Minor Works
Old Budbrook Road,
Warwick,
CV34 4SP
Tel : 01926 410410

www.warwickshire.gov.uk
chminorworks@warwickshire.gov.uk

NOTES

Based on Ordnance Survey mapping with the permission of the Controller of HMSO
© Crown Copyright and database right 2011. Ordnance Survey 100019520.
All rights reserved.
Unauthorised reproduction infringes copyright and may lead to prosecution or civil proceedings.
Warwickshire County Council.

REV	DATE	BY	CHK	AMENDMENT
-	--/--	-	-	-
-	--/--	-	-	-
-	--/--	-	-	-
-	--/--	-	-	-
-	--/--	-	-	-

Drawing title

**Weddington Terrace
Nuneaton**

Proposed Waiting Restrictions

Project title

Nuneaton and Bedworth CPE Variation No.5


Drawn by **BD**
Checked by **GVS**

Date
28 November 2022

Scale
NTS @ A4_L

Drawing number

PTRO22-012-022

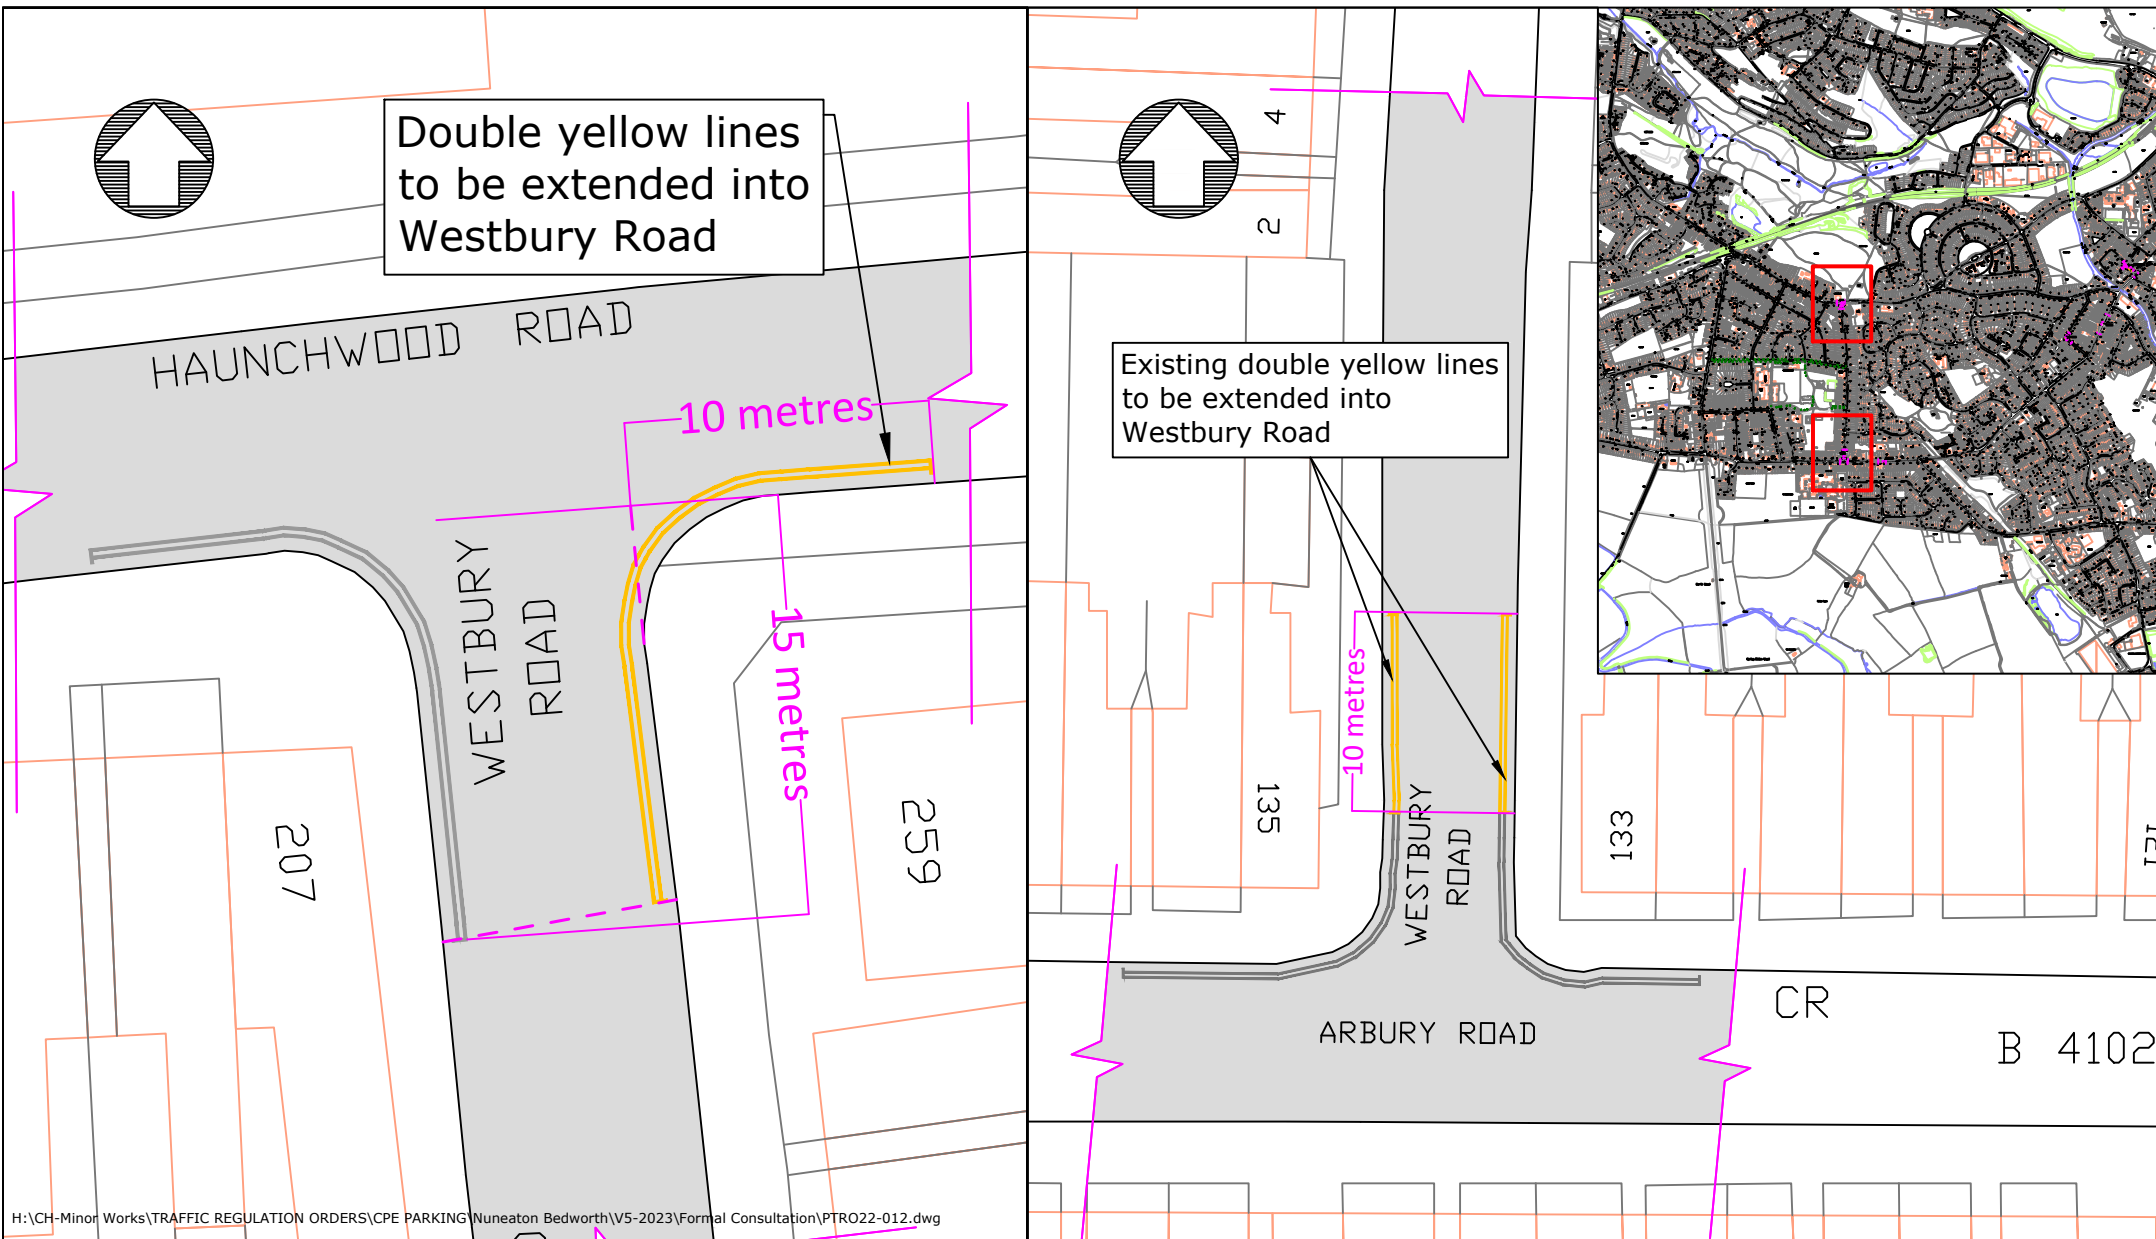

H:\CH-Minor Works\TRAFFIC REGULATION ORDERS\CPE PARKING\Nuneaton Bedworth\V5-2023\Formal Consultation\PTRO22-012.dwg



County Highways Minor Works
Old Budbrook Road,
Warwick,
CV34 4SP
Tel : 01926 410410



www.warwickshire.gov.uk
chminorworks@warwickshire.gov.uk

NOTES

Based on Ordnance Survey mapping with the permission of the Controller of HMSO
© Crown Copyright and database right 2011. Ordnance Survey 100019520.
All rights reserved.
Unauthorised reproduction infringes copyright and may lead to prosecution or civil proceedings.
Warwickshire County Council.

REV	DATE	BY	CHK	AMENDMENT
-	--/--	-	-	-
-	--/--	-	-	-
-	--/--	-	-	-
-	--/--	-	-	-
-	--/--	-	-	-

Drawing title		Drawn by	Checked by
Westbury Road Nuneaton Proposed Double Yellow Lines		BD	GVS
		Date	28 November 2022
		Scale	NTS @ A4_L
Project title		Drawing number	
Nuneaton and Bedworth CPE Variation No.5		PTRO22-012-023	

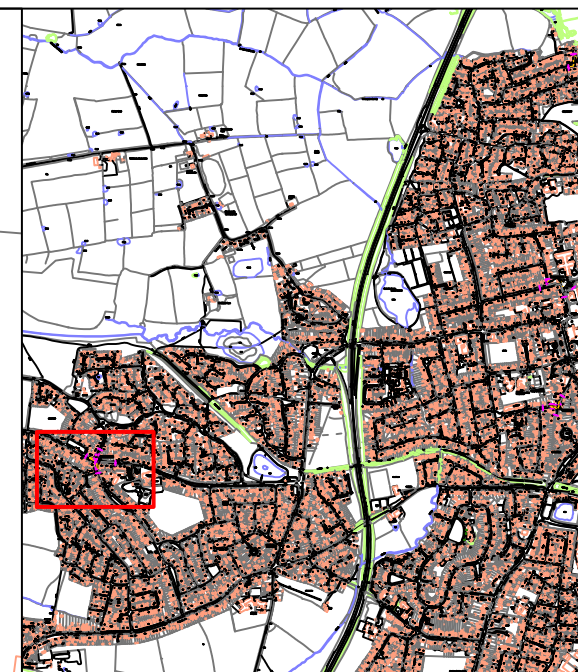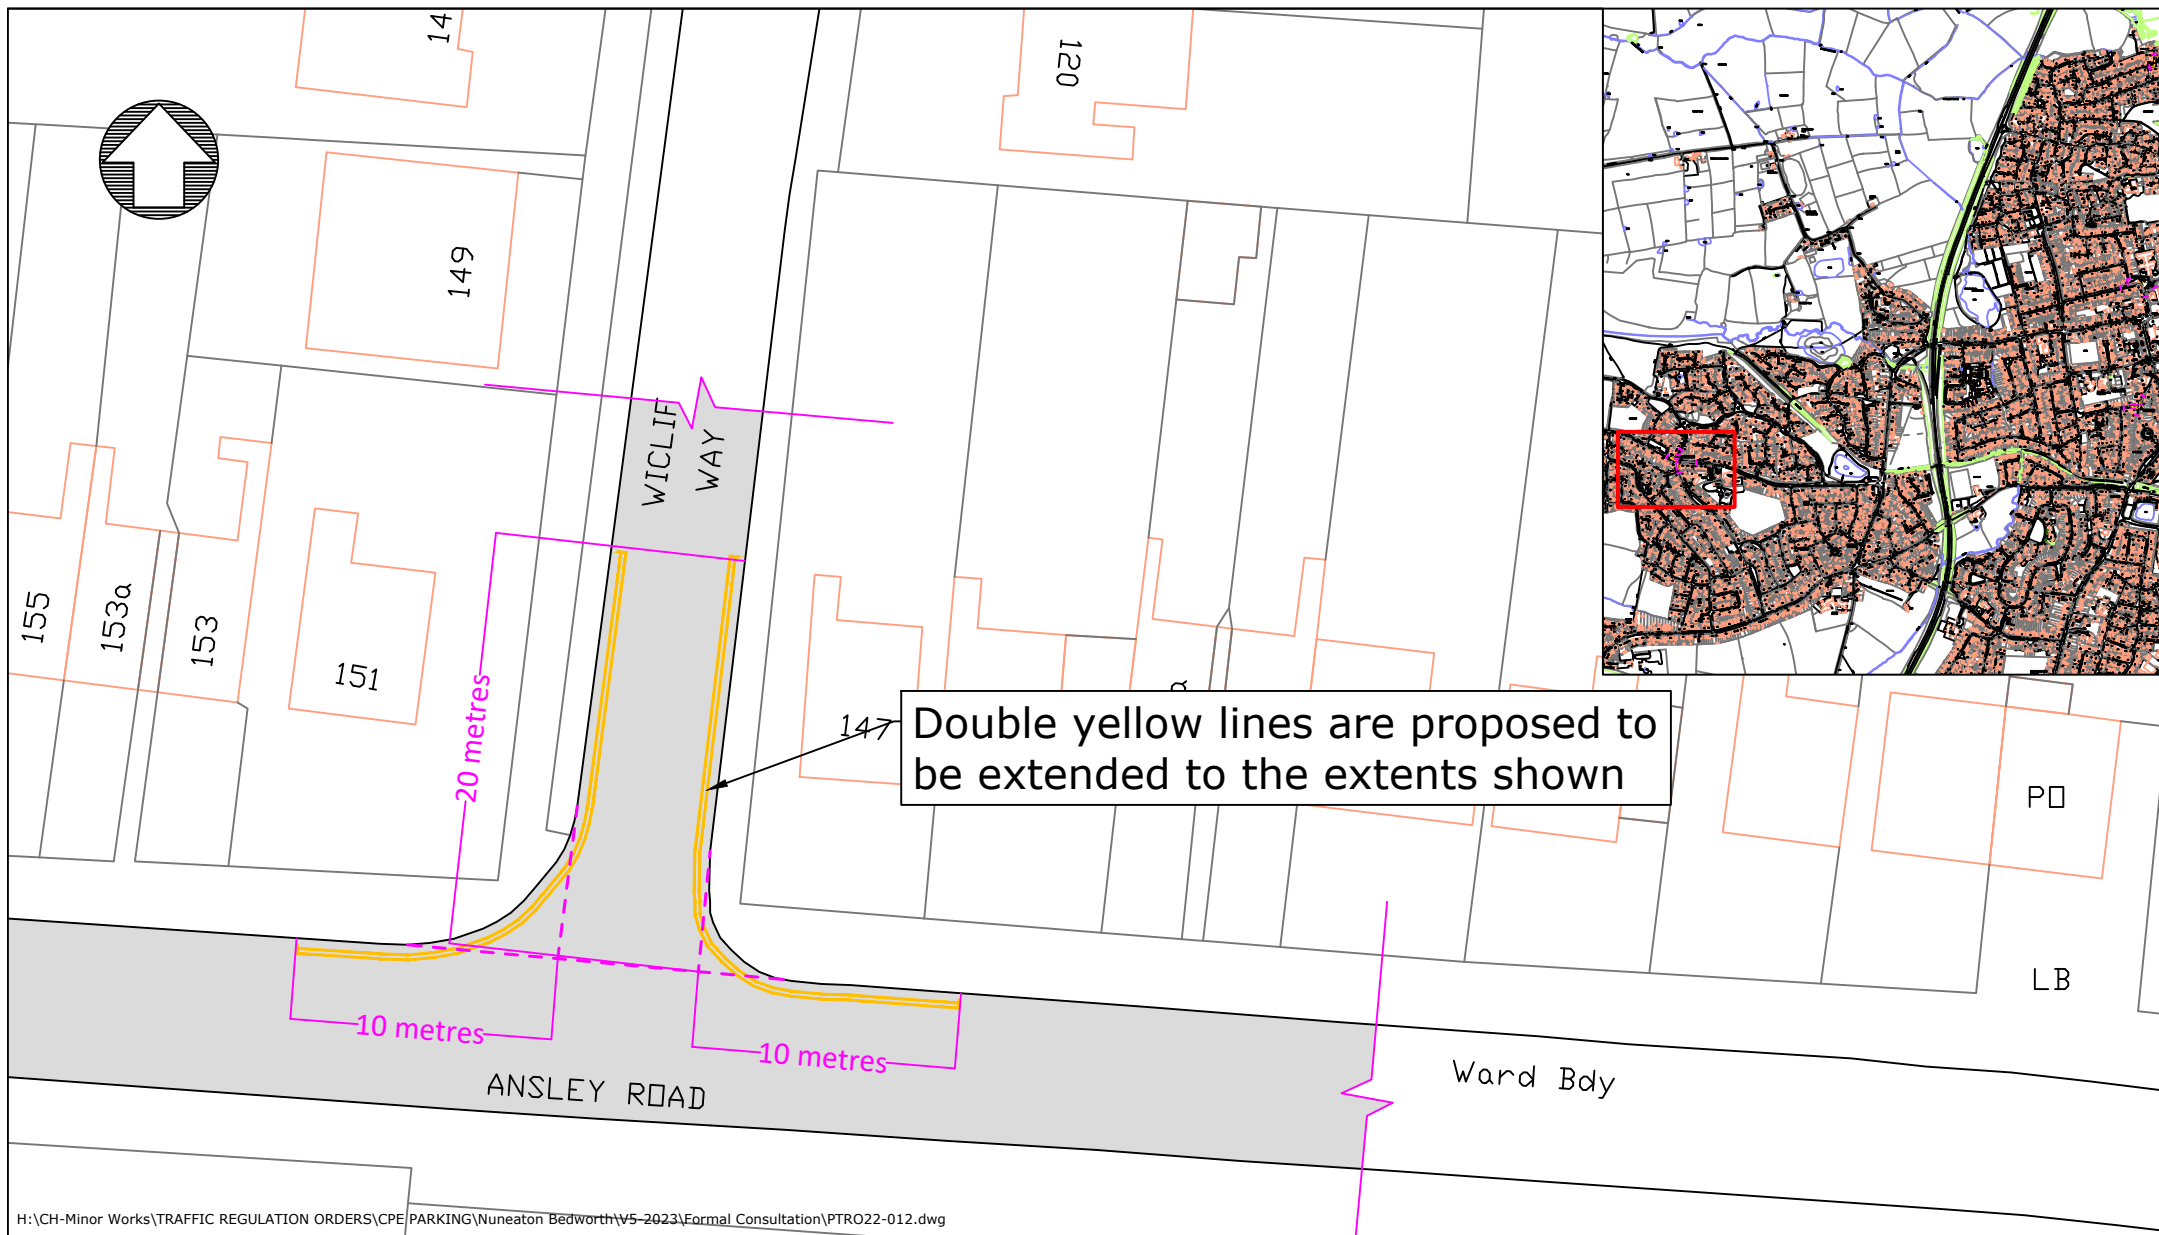

H:\CH-Minor Works\TRAFFIC REGULATION ORDERS\CPE PARKING\Nuneaton Bedworth\V5-2023\Formal Consultation\PTRO22-012.dwg



County Highways Minor Works
Old Budbrook Road,
Warwick,
CV34 4SP
Tel : 01926 410410

www.warwickshire.gov.uk
chminorworks@warwickshire.gov.uk

NOTES

Based on Ordnance Survey mapping with the permission of the Controller of HMSO
© Crown Copyright and database right 2011. Ordnance Survey 100019520.
All rights reserved.
Unauthorised reproduction infringes copyright and may lead to prosecution or civil proceedings.
Warwickshire County Council.

REV	DATE	BY	CHK	AMENDMENT
-	--/--	-	-	-
-	--/--	-	-	-
-	--/--	-	-	-
-	--/--	-	-	-
-	--/--	-	-	-

Drawing title

**Wycliff Way
Nuneaton**

Proposed Double Yellow Lines

Project title

Nuneaton and Bedworth CPE Variation No.5

Drawn by

BD

Checked by

GVS

Date

28 November 2022

Scale

NTS @ A4_L

Drawing number

PTRO22-012-024