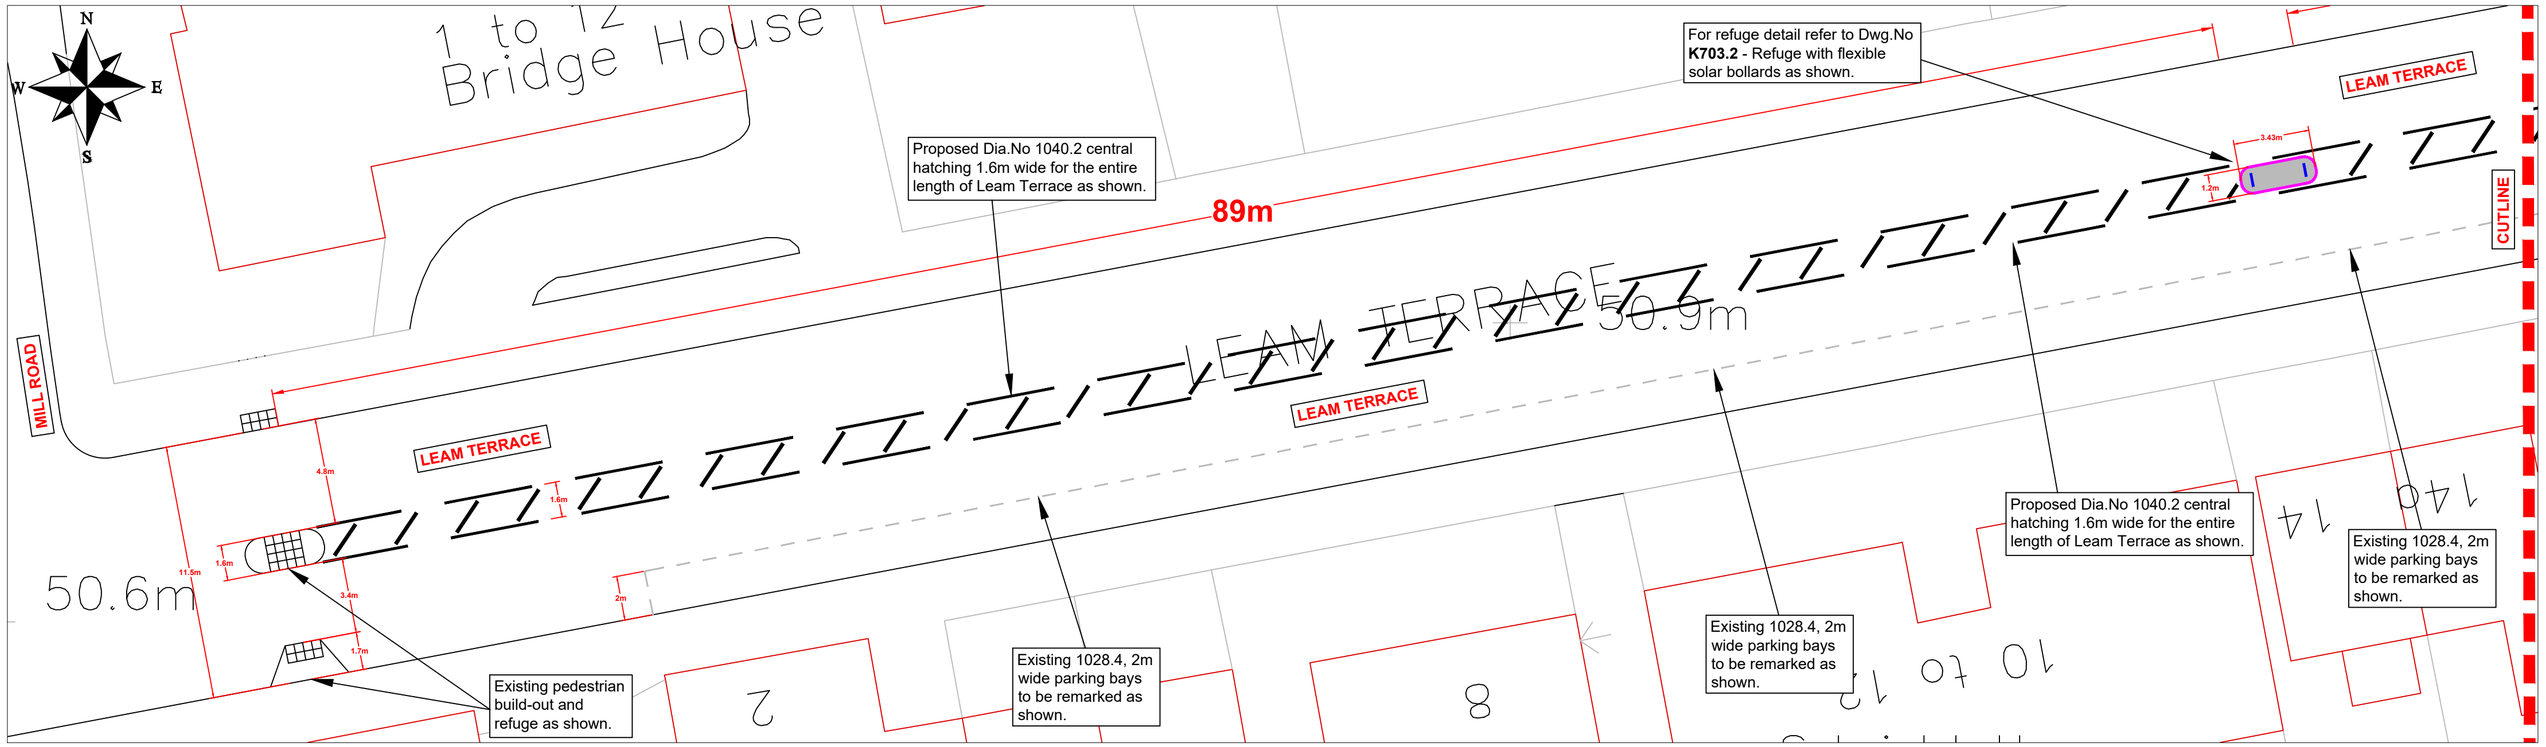

H:\CH-Minor Works\DELEGATED BUDGETS\Warwick District\DB9019 W Roberts\MWT25 043 Leam Terrace between Mill Road and Willes Road - Hatching and separation refuges\5 Drawings\MWT25 043 01 Leam Terrace Traffic Calming Scheme.dwg

Warwickshire County Council

County Highways Minor Works
Warwickshire County Council
Shire Hall
Warwick
CV34 4RL
Tel: 01926 410410

www.warwickshire.gov.uk
chminorworks@warwickshire.gov.uk

NOTES

1. ALL DIMENSIONS ARE IN METRES UNLESS STATED OTHERWISE.
2. THE CONTRACTOR IS RESPONSIBLE FOR LOCATING IDENTIFYING, AND SUBSEQUENTLY PROTECTING ANY EXISTING STATUTORY UNDERTAKERS SERVICES.
3. THIS DRAWINGS IS TO BE READ IN CONNECTION WITH ALL OTHER SCHEME DRAWINGS.
4. EXISTING CARRIAGEWAY, FOOTWAY, AND VERGE AFFECTED BY THE WORKS TO BE REINSTATED.
5. WHERE NECESSARY SERVICE COVERS AFFECTED BY THE WORKS SHALL BE ADJUSTED TO SUIT REVISED SURFACE LEVELS.
6. IT IS THE CONTRACTORS RESPONSIBILITY TO INVITE THE DESIGNER TO A JOINT SITE VISIT TO MARK UP THE SCHEME.

REV	DATE	BY	CHK	AMENDMENT
A	13/01/26	CR	JC	Slight amendments after RSA.
-	--/--/--	-	-	-
-	--/--/--	-	-	-
-	--/--/--	-	-	-
-	--/--/--	-	-	-

© Crown Copyright and database right 2025. Ordnance Survey AC000019520

Drawing title
Leam Terrace, Leamington Central Hatching & Refuges GA Plan - Sheet 2 of 2 WARWICKSHIRE

Project title
Leamington Willes Ward - Cllr Roberts

Drawn by **CR**
Checked by **GS**
Date **July 2025**
Scale **1:200 @ A2**
Drawing number **MWT25/043/01A**