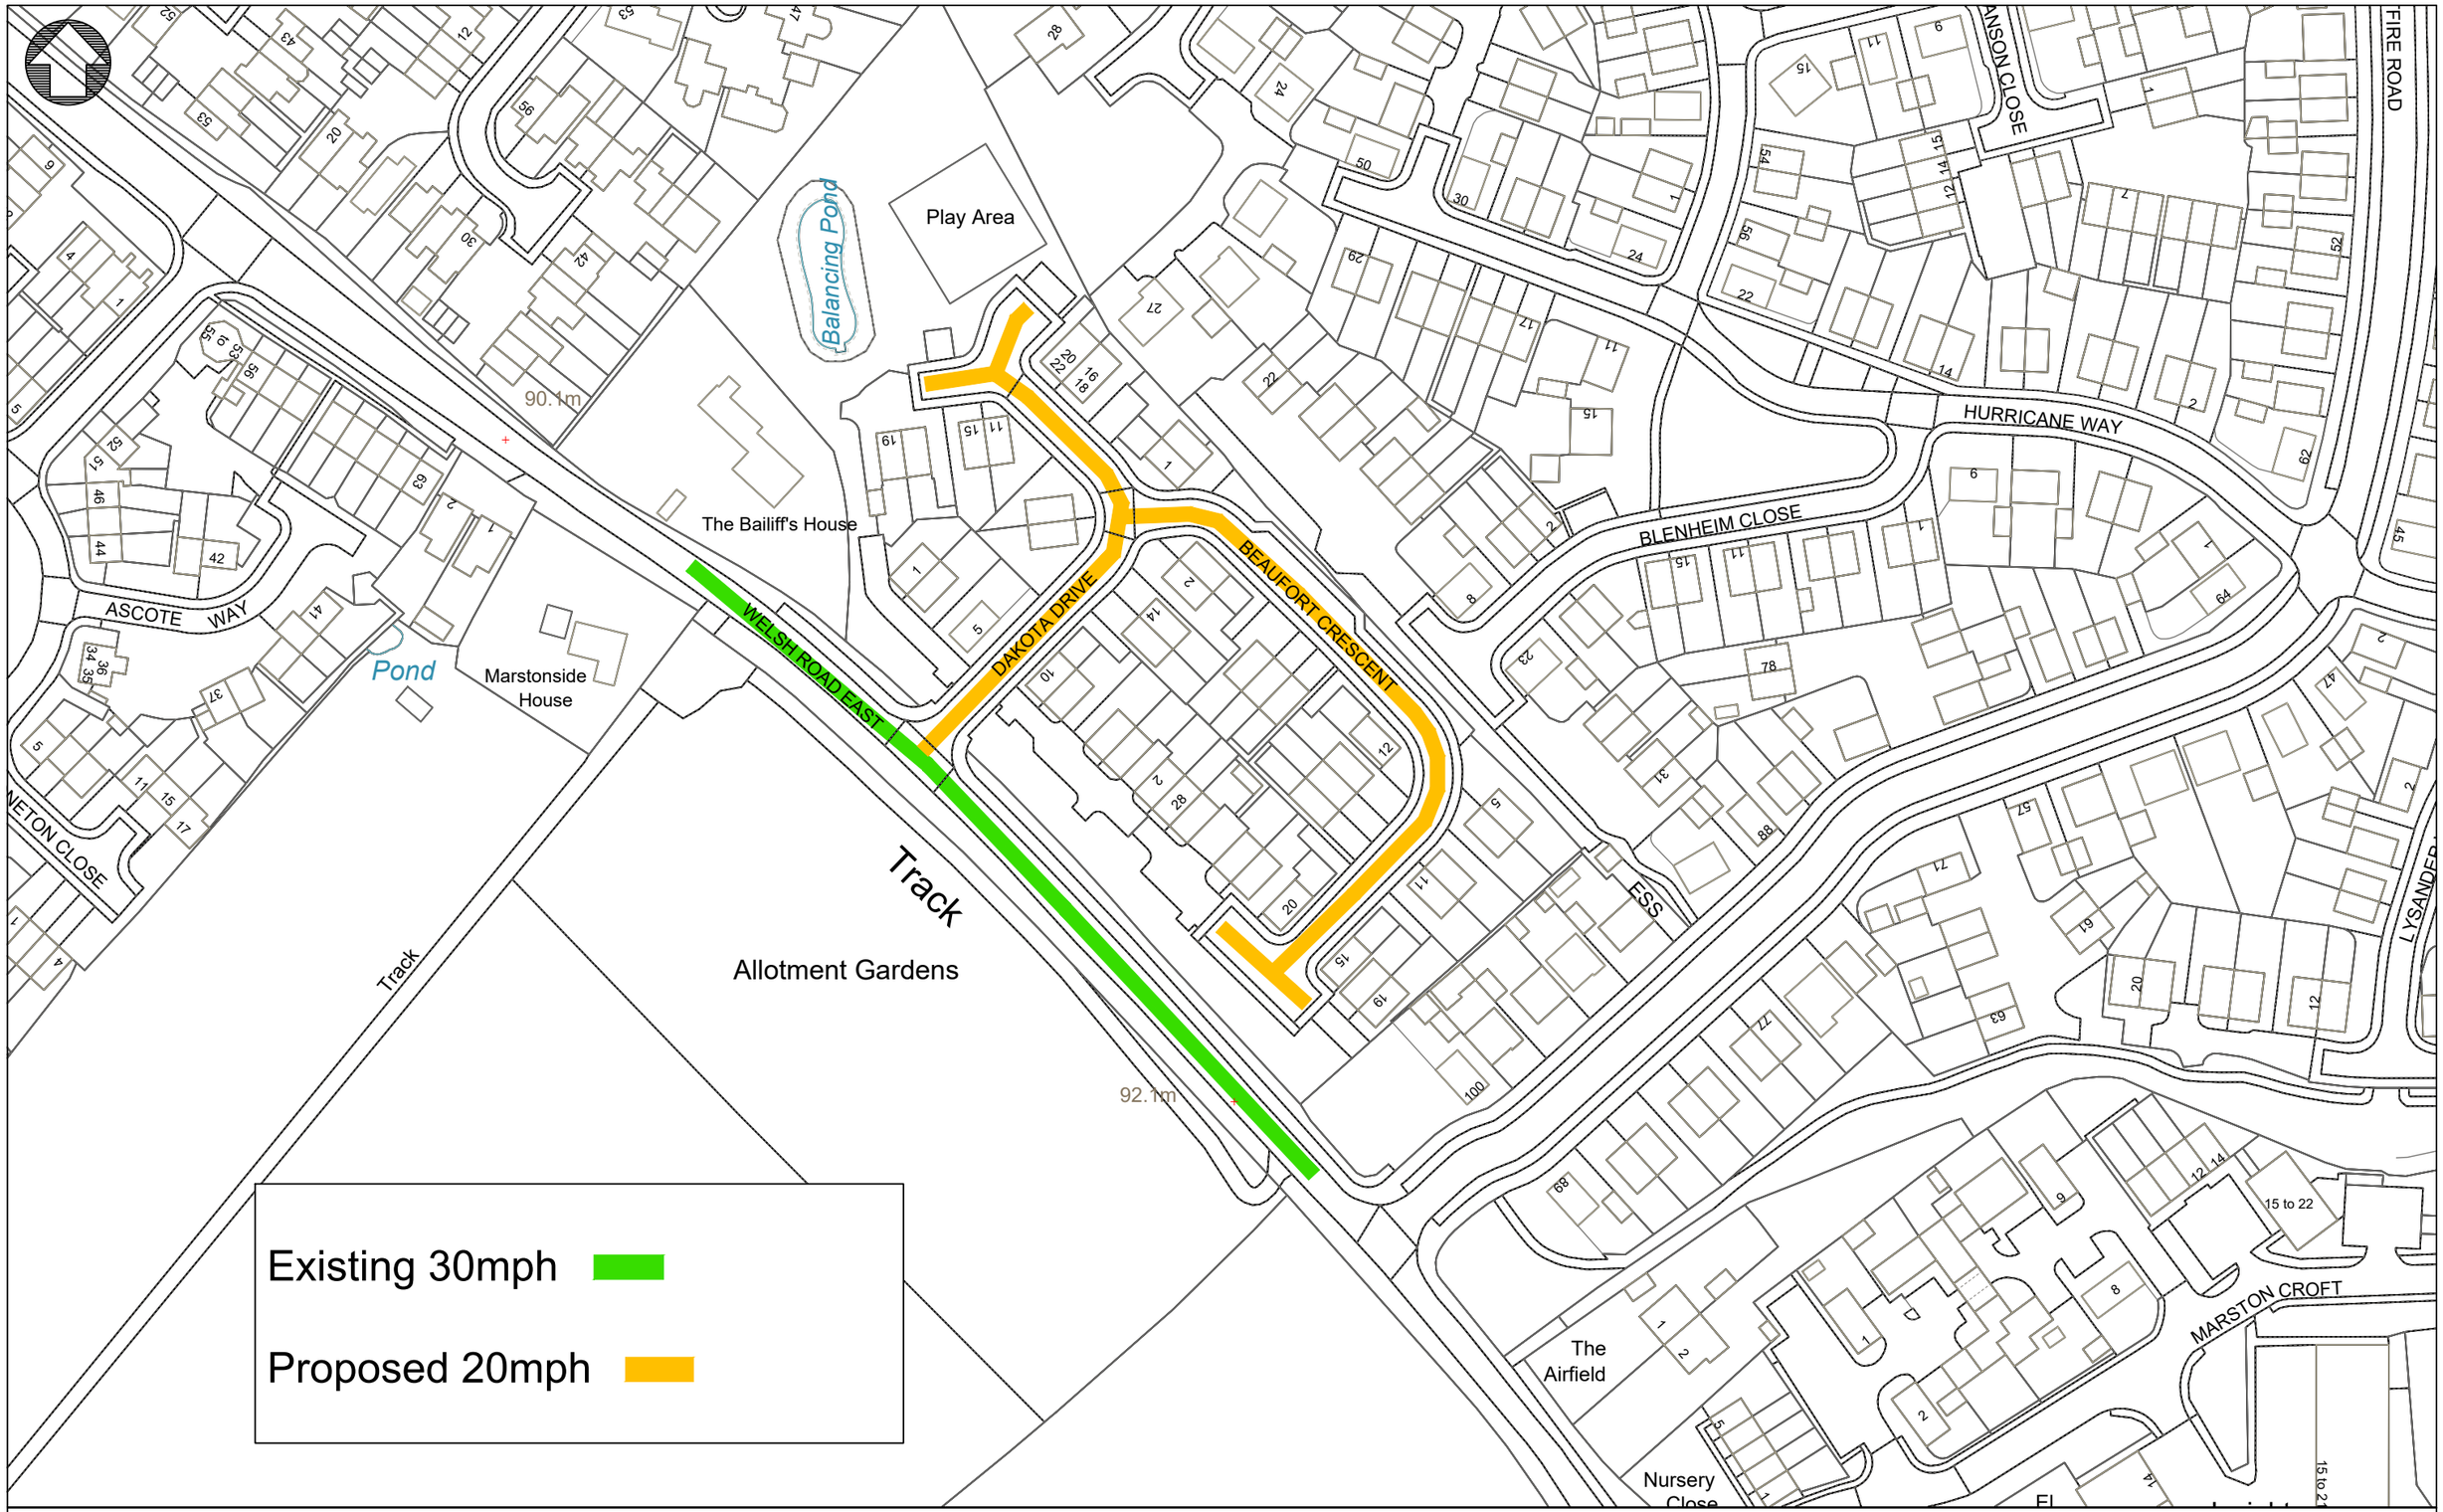

H:\CH-Minor Works\TRAFFIC REGULATION ORDERS\PARISHES\Southam\EXT. 4020 - Welsh Road East, Southam\5 Drawings\Xrefs\Welsh Road East OS.dwg

Warwickshire County Council

County Highways Minor Works
Warwickshire County Council
Shire Hall
Warwick
CV34 4RL
Tel: 01926 410410

www.warwickshire.gov.uk
chminorworks@warwickshire.gov.uk

NOTES

1. Drawing is indicative only - all final setting out to be agreed with designer & contractor.
2. It is the responsibility of the appointed contractor to invite the designer to a pre-start site meeting.
3. All dimensions are in millimetres unless stated otherwise.
4. Any discrepancies should be reported to the designer immediately, so that clarification can be sought prior to the commencement of works.
5. Contractor to establish all utility and drainage locations and coordinate safe working procedures before any excavation works take place.

© Crown Copyright and database right 2025. Ordnance Survey AC000019520

REV	DATE	BY	CHK	AMENDMENT
-	--/--/--	-	-	-
-	--/--/--	-	-	-
-	--/--/--	-	-	-
-	--/--/--	-	-	-
-	--/--/--	-	-	-

Drawing title
Proposed 20mph Speed Limit
Dakota Drive
Southam
Warwickshire

Project title
Proposed 20mph Speed Limit

Drawn by **EFL**
Checked by **PM**
Date **23.06.2026**
Scale **1:1250 @ A3_L**
Drawing number **PTRO26 016**