

WARWICKSHIRE COUNTY COUNCIL

ROAD TRAFFIC REGULATION ACT 1984

THE WARWICKSHIRE COUNTY COUNCIL
(SERVICE ROAD ADJACENT TO THE A423 BANBURY ROAD, SOUTHAM)
(30 MPH SPEED LIMIT) ORDER 2026

The Warwickshire County Council in exercise of its powers under section 84(1)(a) and (2) of the Road Traffic Regulation Act 1984 (hereinafter referred to as "the Act"), and of all other enabling powers, hereby make the following Order: -

1. Save as provided in Article 2 below, no person shall drive any motor vehicle at a speed exceeding 30 miles per hour on the length of road described in the Schedule to this Order.
2. The provisions of Article 1 of this Order shall not apply to a vehicle falling within regulation 3(4) of The Road Traffic Exemptions (Special Forces) (Variation and Amendment) Regulations 2011 when such a vehicle is used in accordance with regulation 3(5) of those Regulations.
3. This Order may be cited as "The Warwickshire County Council (Service Road adjacent to the A423 Banbury Road, Southam) (30mph Speed Limit) Order 2026" and shall come into operation on the Twenty-Eighth day of September Two Thousand and Twenty-Six.

SCHEDULE
(30 mph Speed Limit)

1. The as yet unnamed Service Road (formerly part of the A423 Banbury Road, Southam, opposite Starbold Farm)


From its junction with the A423 Banbury Road, northwards for its entire length as shown coloured pink the plan attached hereto numbered PTRO25-020-001


SIGNED by the Proper Officer



Monica Fogarty
Chief Executive Officer

for and on behalf of The Warwickshire County Council on the Fourteenth day of September Two Thousand and Twenty-Six

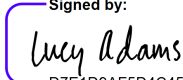Authorised by  Signed by: LA
D7E1D9AF5D4C455..... Initials

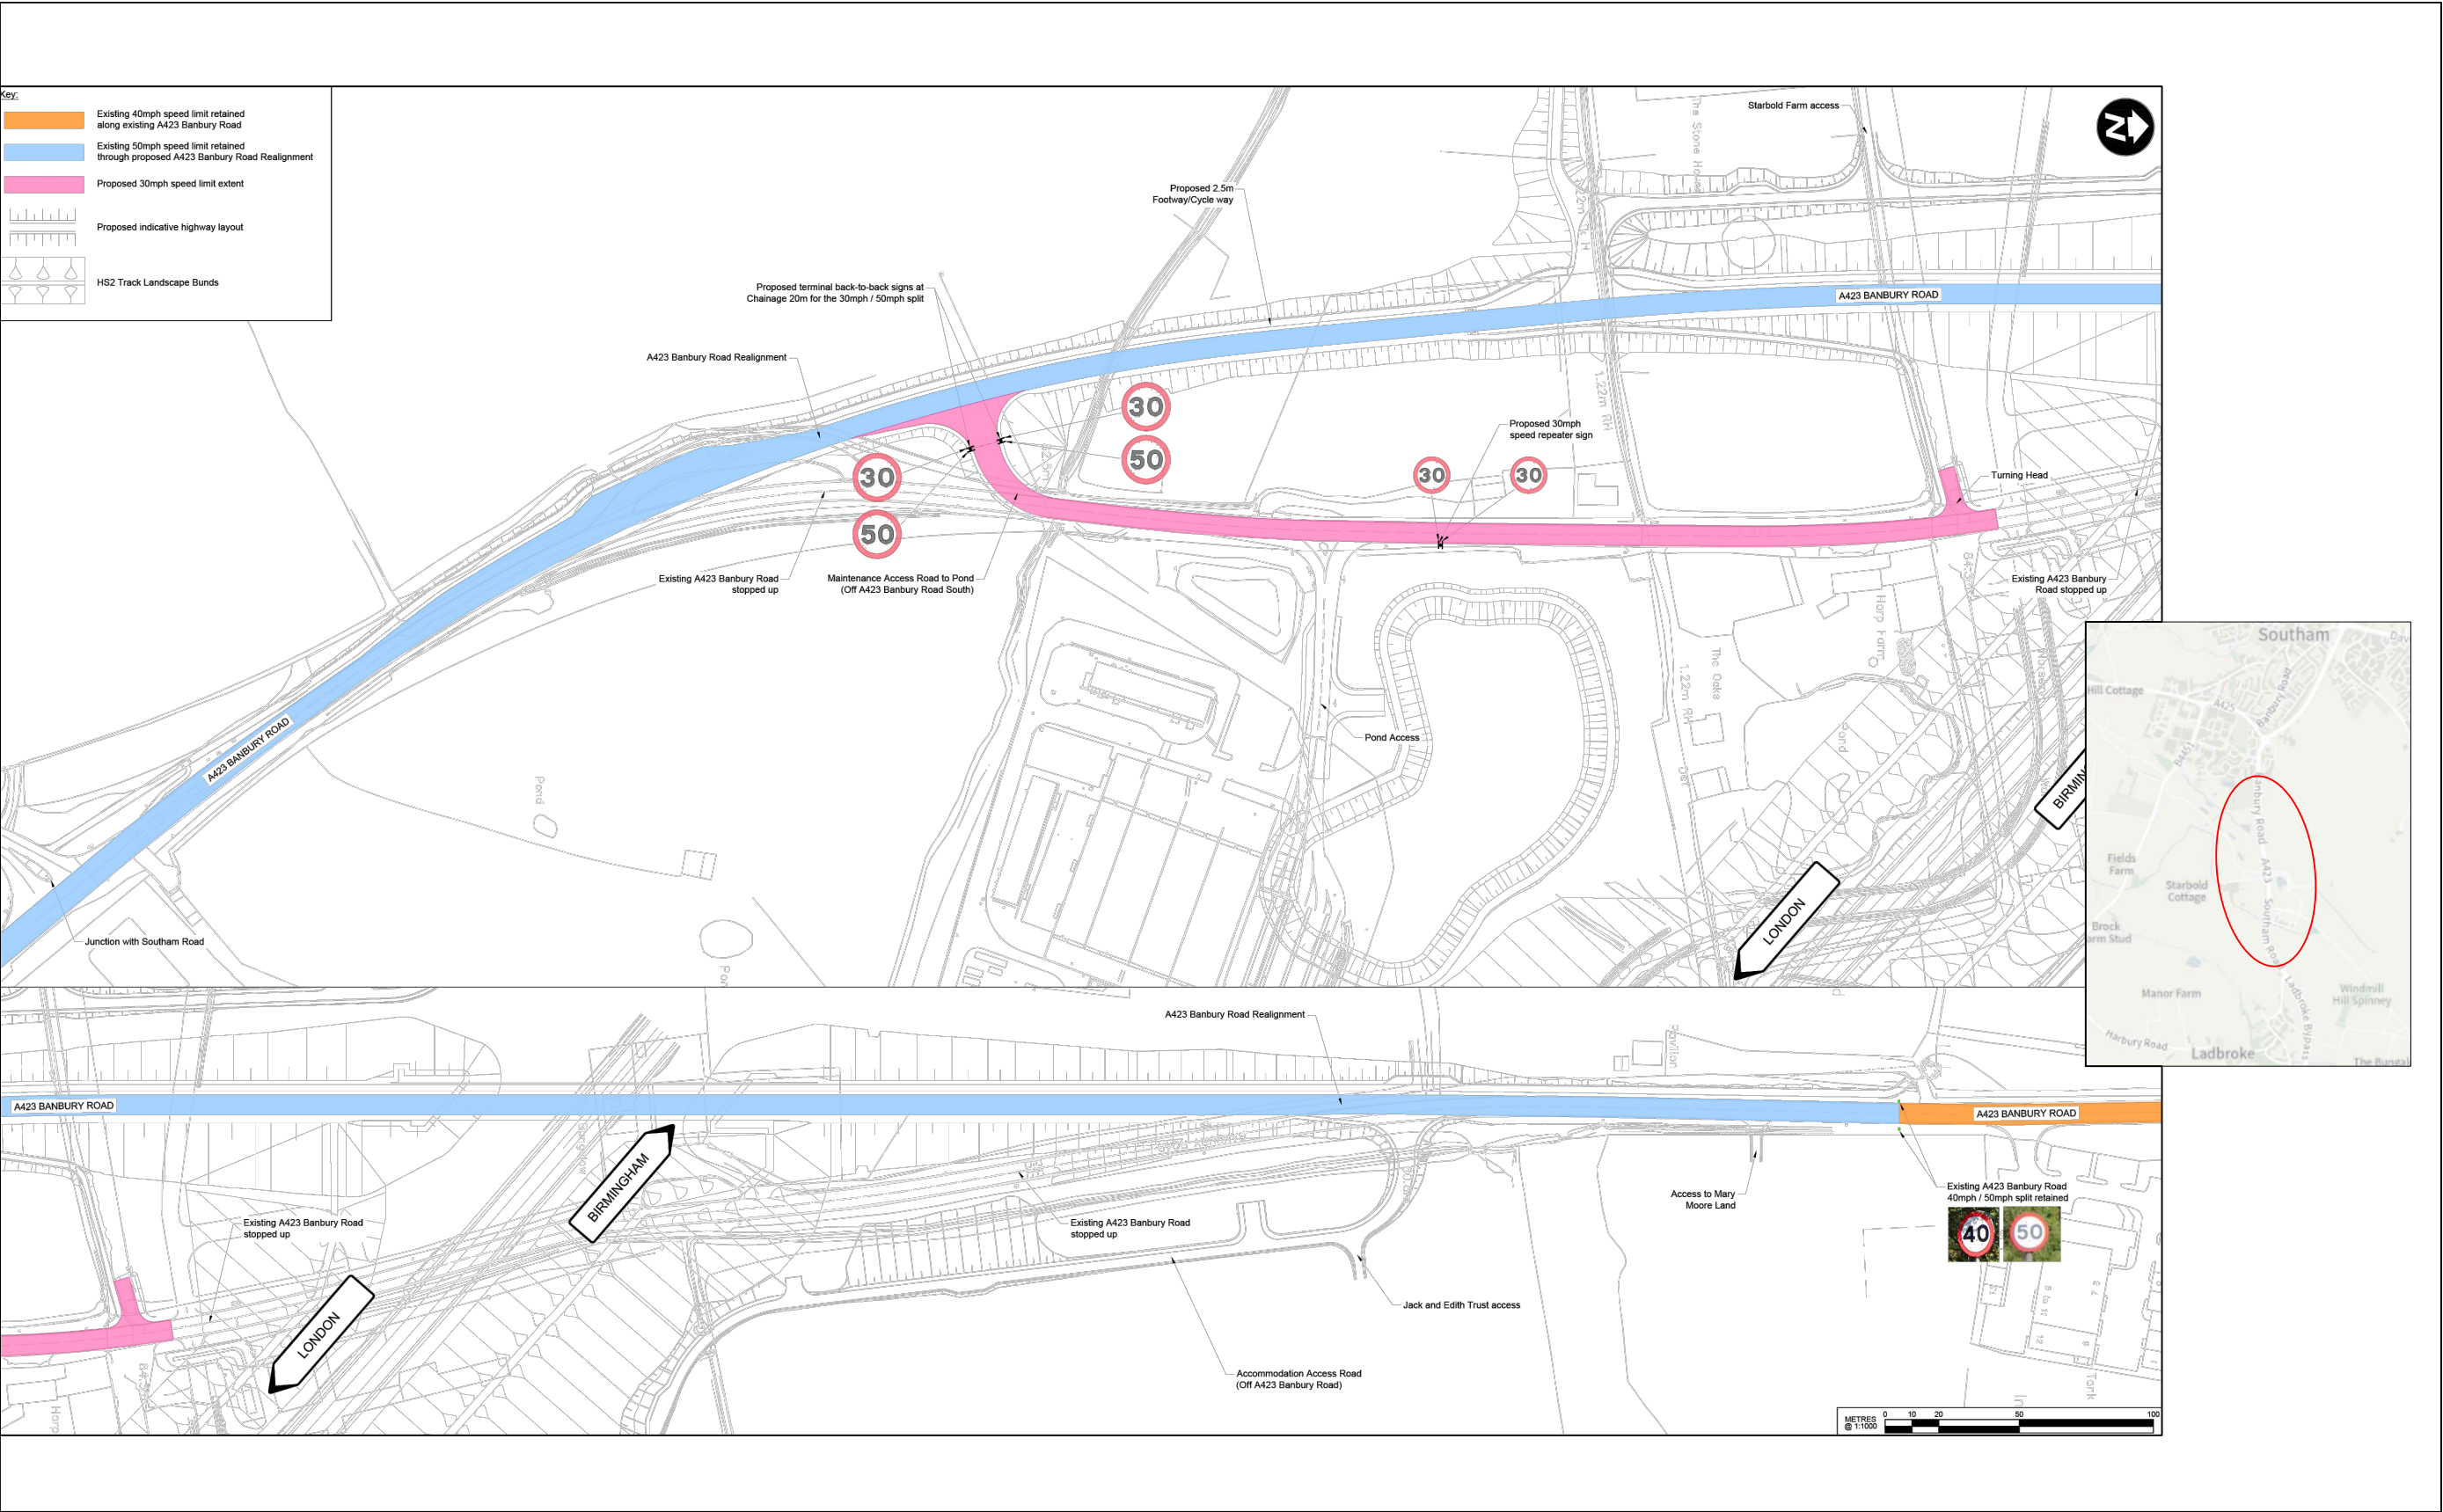

H:\CH-Minor Works\TRAFFIC REGULATION ORDERS\PARISHES\Southam\PTRO25-020 - A423 Banbury Rd (service rd) 30mph\5 Drawings\PTRO25-020-001 A423 Banbury Rd (Service Rd).dwg

 County Highways Minor Works Warwickshire County Council Shire Hall Warwick CV34 4RL Tel: 01926 410410 www.warwickshire.gov.uk chminorworks@warwickshire.gov.uk	NOTES 1. Drawing is indicative only - all final setting out to be agreed with designer & contractor. 2. It is the responsibility of the appointed contractor to invite the designer to a pre-start site meeting. 3. All dimensions are in millimetres unless stated otherwise. 4. Any discrepancies should be reported to the designer immediately, so that clarification can be sought prior to the commencement of works. 5. Contractor to establish all utility and drainage locations and coordinate safe working procedures before any excavation works take place. © Crown Copyright and database right 2025. Ordnance Survey AC000019520	REV	DATE	BY	CHK	AMENDMENT	Drawing title		Drawn by	Checked by	
		-	--/--/--	-	-	-	Proposed 30mph Speed Limit Service Rd adj. A423 Banbury Rd Nr Southam Stratford-on-Avon District	Date		PM	PT
		-	--/--/--	-	-	-		05.05.2026			
		-	--/--/--	-	-	-		Scale			
		-	--/--/--	-	-	-		NTS @ A3_L			
		-	--/--/--	-	-	-		Drawing number			
		-	--/--/--	-	-	-		PTRO25-020-001			
		Project title		Drawing number							
		HS2 - A423 Banbury Rd Service Rd		PTRO25-020-001							

DATED 14TH SEPTEMBER 2026

WARWICKSHIRE COUNTY COUNCIL

ROAD TRAFFIC REGULATION ACT 1984

THE WARWICKSHIRE COUNTY COUNCIL
(SERVICE ROAD ADJACENT TO
THE A423 BANBURY ROAD, SOUTHAM)
(30 MPH SPEED LIMIT) ORDER 2026