
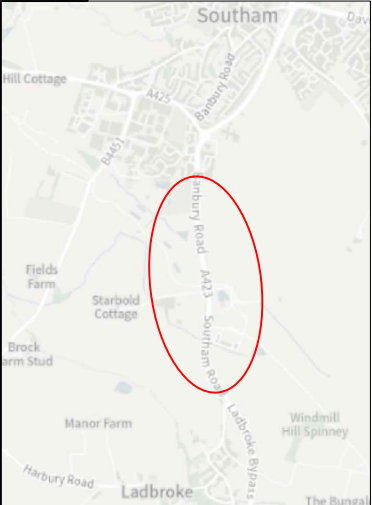


Key:

- Existing 40mph speed limit retained along existing A423 Banbury Road
- Existing 50mph speed limit retained through proposed A423 Banbury Road Realignment
- Proposed 30mph speed limit extent
- Proposed indicative highway layout
- HS2 Track Landscape Bunds

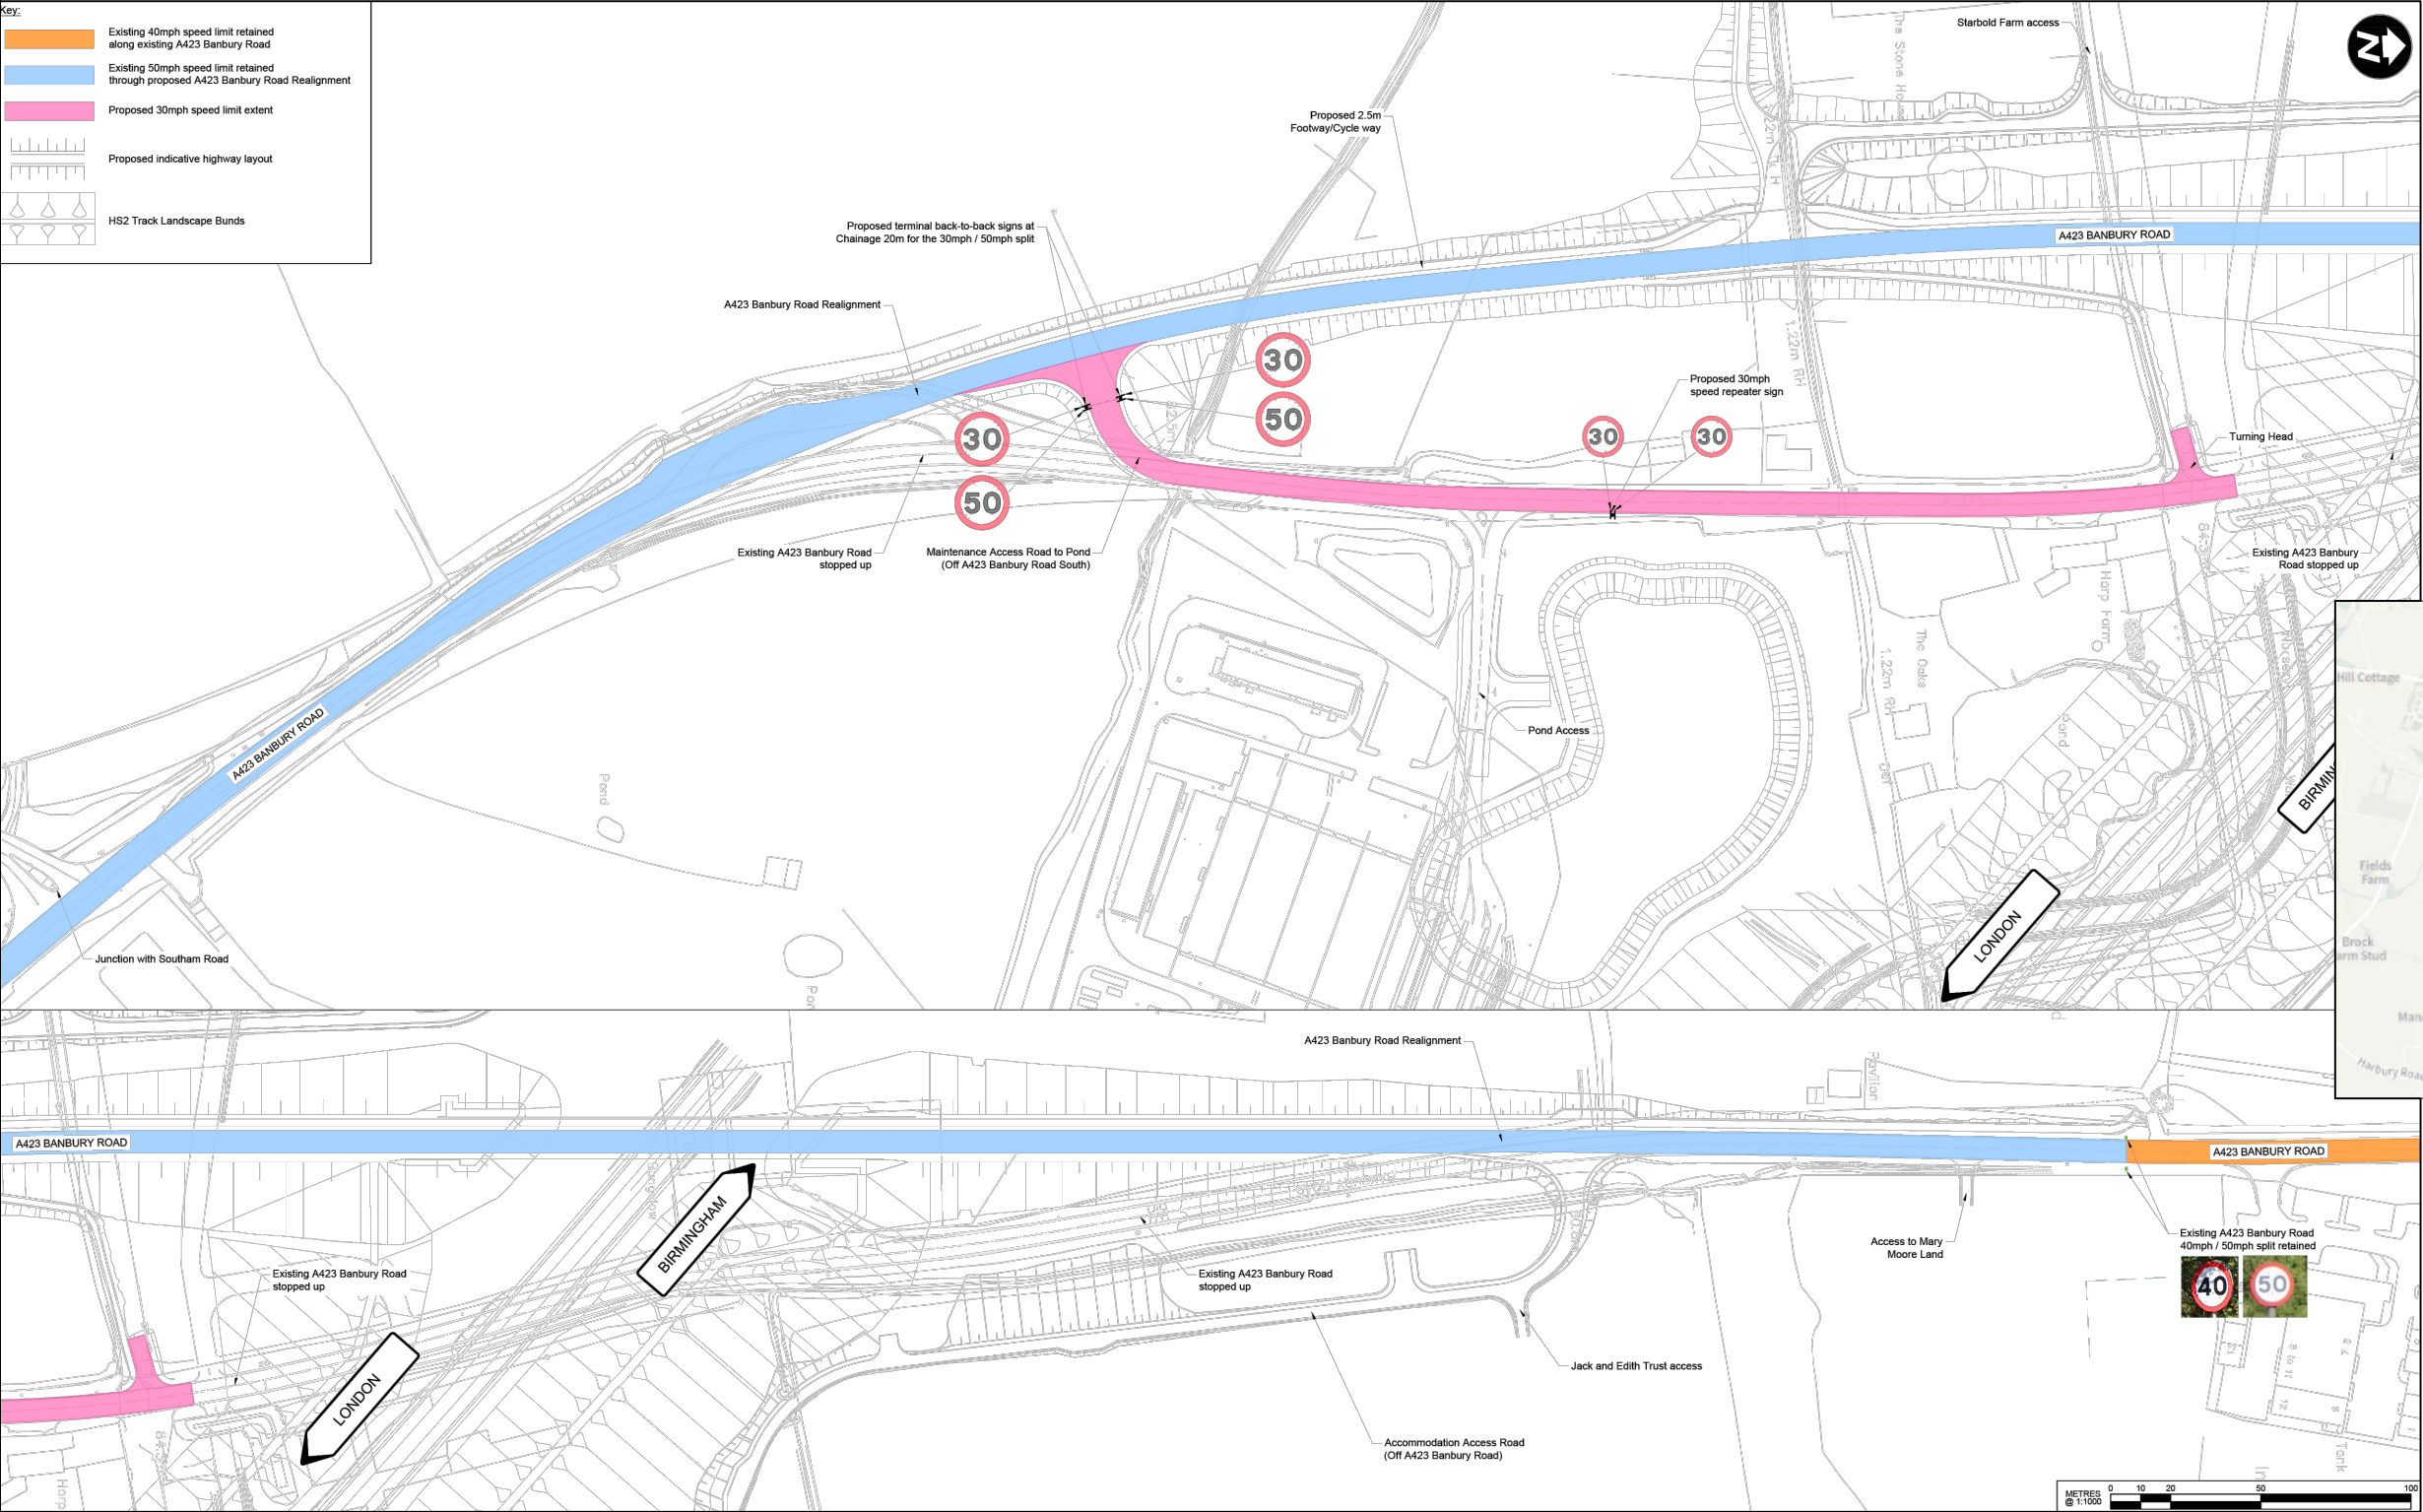

H:\CH-Minor Works\TRAFFIC REGULATION ORDERS\PARISHES\Southam\PTRO25-020 - A423 Banbury Rd (service rd) 30mph\5 Drawings\PTRO25-020-001 A423 Banbury Rd (Service Rd).dwg

 County Highways Minor Works Warwickshire County Council Shire Hall Warwick CV34 4RL Tel: 01926 410410 www.warwickshire.gov.uk chminorworks@warwickshire.gov.uk	NOTES - Drawing is indicative only - all final setting out to be agreed with designer & contractor. - It is the responsibility of the appointed contractor to invite the designer to a pre-start site meeting. - All dimensions are in millimetres unless stated otherwise. - Any discrepancies should be reported to the designer immediately, so that clarification can be sought prior to the commencement of works. - Contractor to establish all utility and drainage locations and coordinate safe working procedures before any excavation works take place. © Crown Copyright and database right 2025. Ordnance Survey AC000019520	REV	DATE	BY	CHK	AMENDMENT	Drawing title	Drawn by	Checked by
		-	--/--/--	-	-	-	Proposed 30mph Speed Limit Service Rd adj. A423 Banbury Rd Nr Southam Stratford-on-Avon District Project title HS2 - A423 Banbury Rd Service Rd	PM	PT
		-	--/--/--	-	-	-		Date	05.05.2026
		-	--/--/--	-	-	-		Scale	NTS @ A3_L
		-	--/--/--	-	-	-		Drawing number	PTRO25-020-001
		-	--/--/--	-	-	-			