


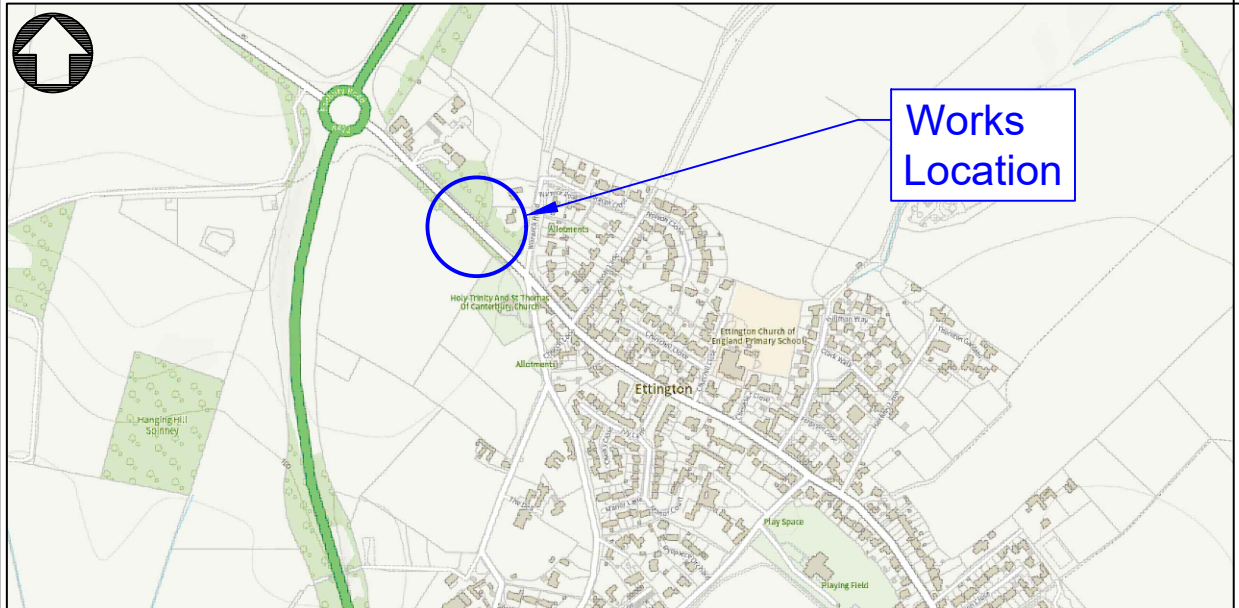


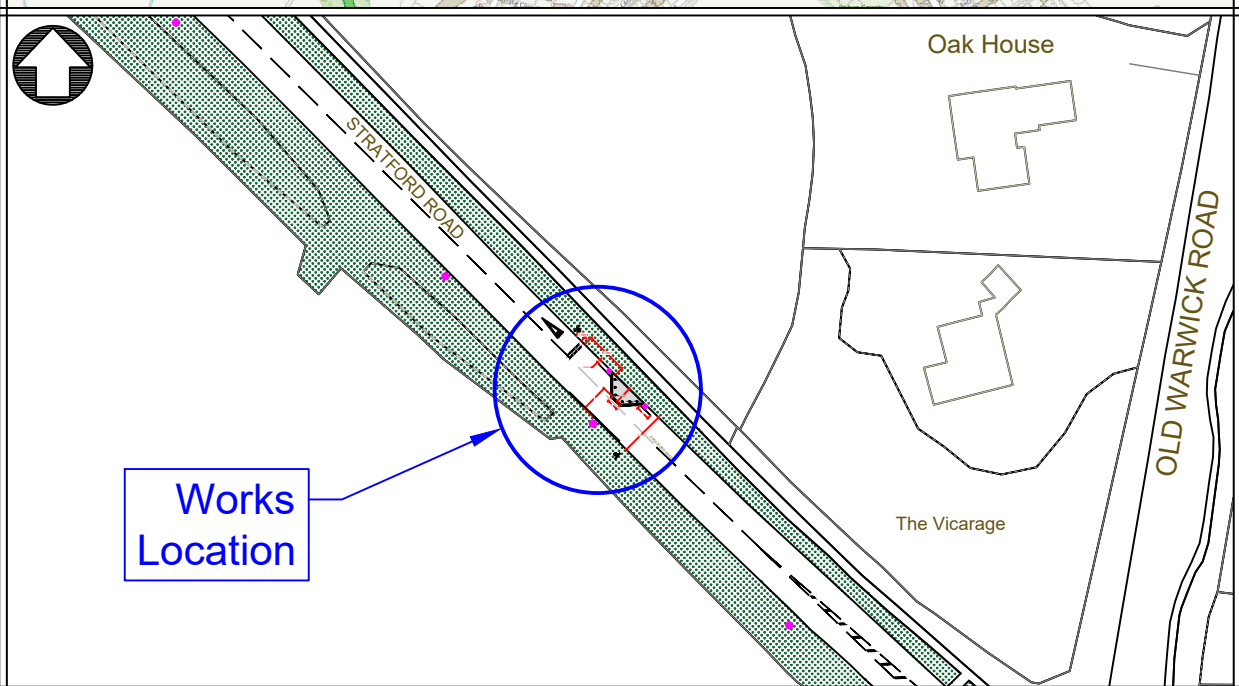

Works Location

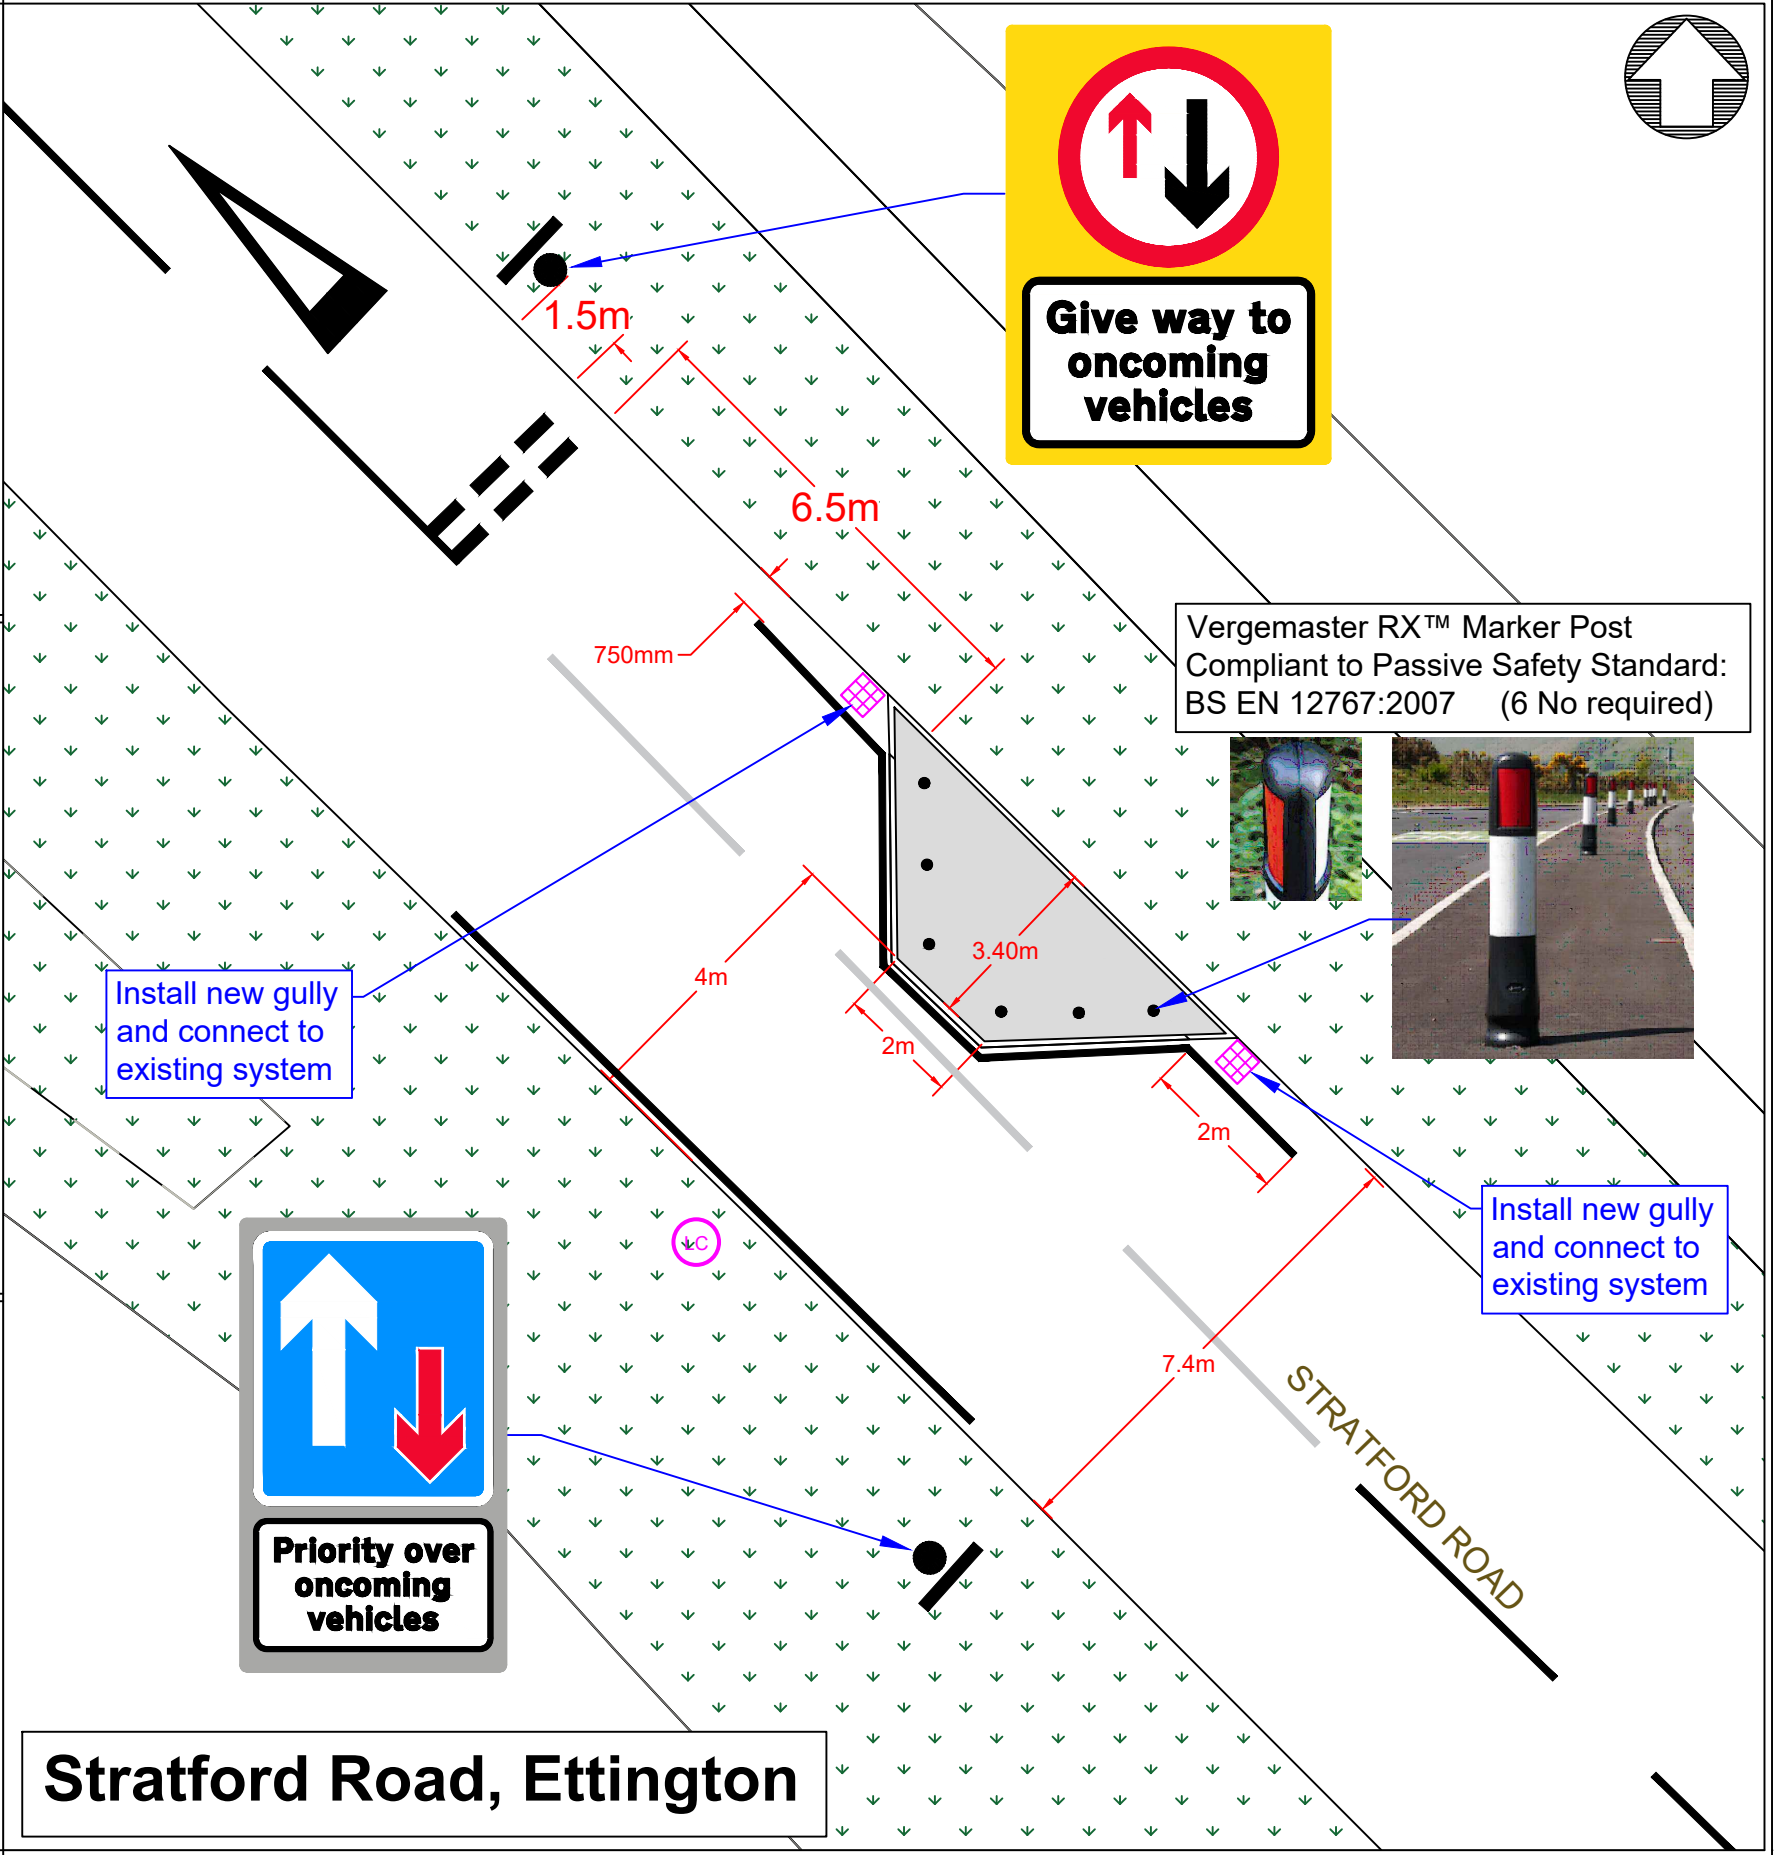


Works Location

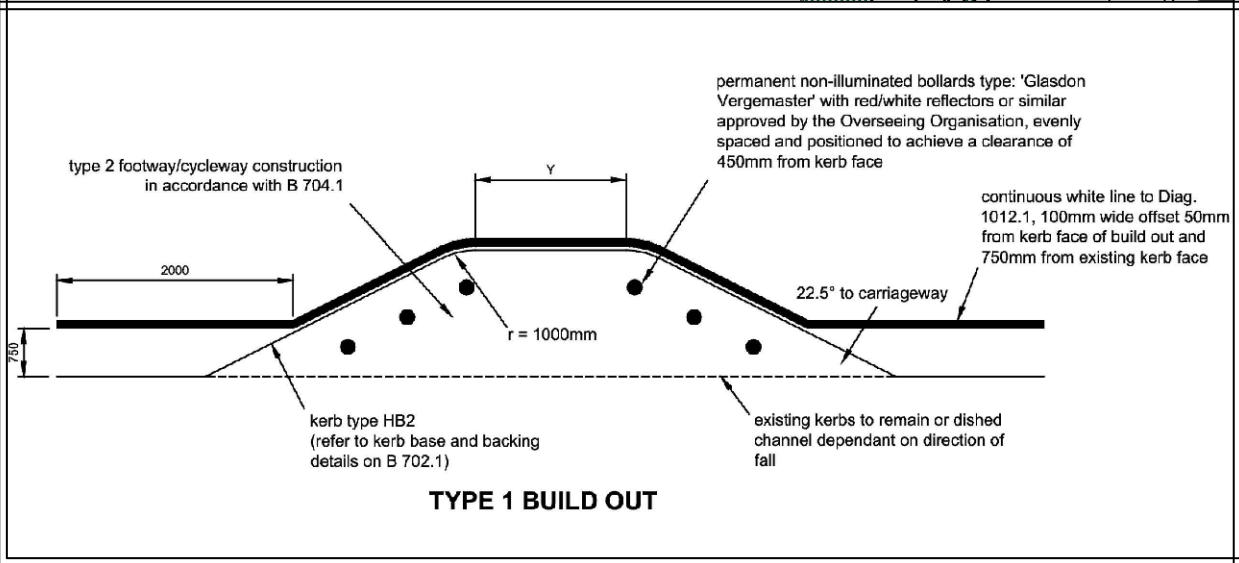


Stratford Road, Ettington

H:\CH-Minor Works\DELEGATED BUDGETS\Stratford District\DB8007 D Curtis\MWT26 002 Stratford Road Build Out\5 Drawings\MWT26 002 Stratford Road Build Out V6.dwg


 County Highways Minor Works Warwickshire County Council Shire Hall Warwick CV34 4RL Tel: 01926 410410 www.warwickshire.gov.uk chminorworks@warwickshire.gov.uk	NOTES - Drawing is indicative only - all final setting out to be agreed with designer & contractor. - It is the responsibility of the appointed contractor to invite the designer to a pre-start site meeting. - All dimensions are in millimetres unless stated otherwise. - Any discrepancies should be reported to the designer immediately, so that clarification can be sought prior to the commencement of works. - Contractor to establish all utility and drainage locations and coordinate safe working procedures before any excavation works take place. © Crown Copyright and database right 2025. Ordnance Survey AC000019520	REV	DATE	BY	CHK	AMENDMENT	Drawing title Build Out Arrangement Proposed Build Out Stratford Road, Ettington Warwickshire Project title MWT26 002 Stratford Rd Build Out	Drawn by	Checked by
		A	30/06/26	EM-M	JC	Build out width adjusted + Gullies		EM-M	JC
		-	--/--/--	-	-	-		Date	May 2026
		-	--/--/--	-	-	-		Scale	NTS @ A3_L
		-	--/--/--	-	-	-		Drawing number	MWT26 002 001

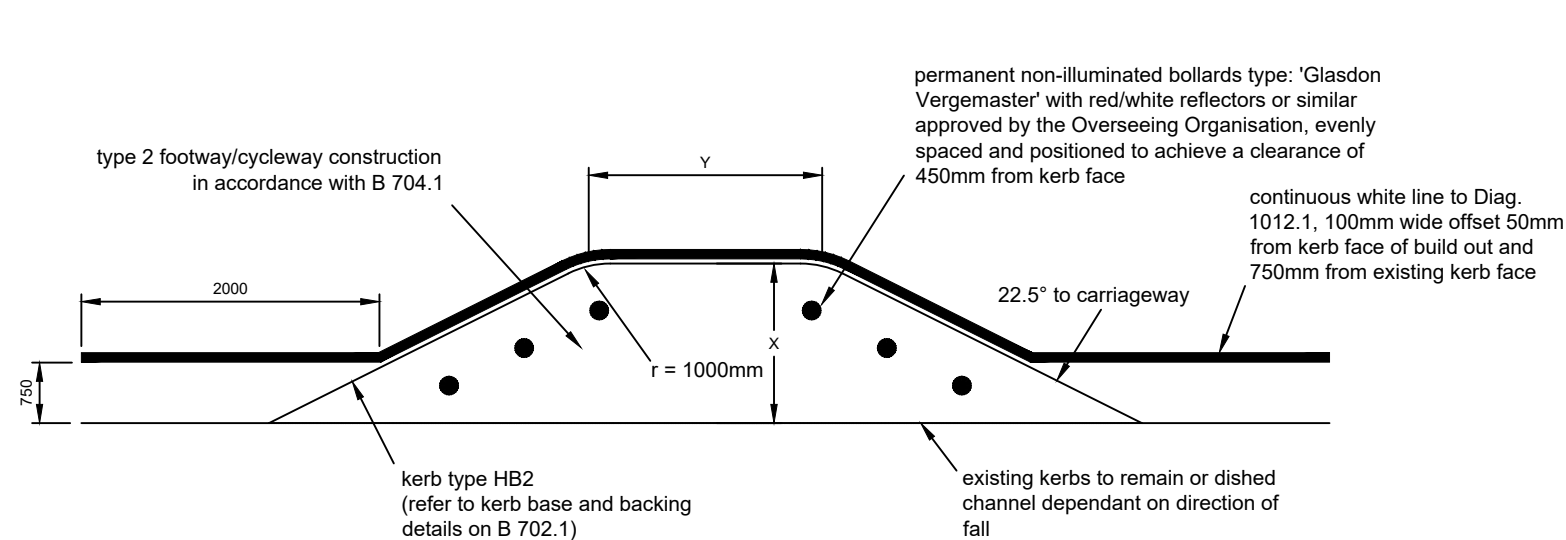


TYPE 1 BUILD OUT

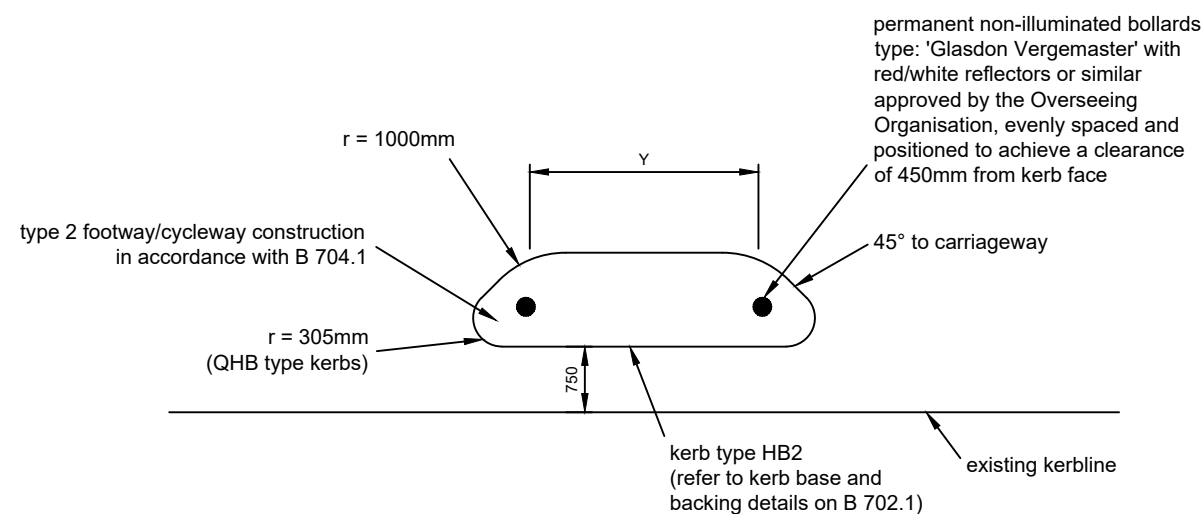

TYPE 3 BUILD OUT

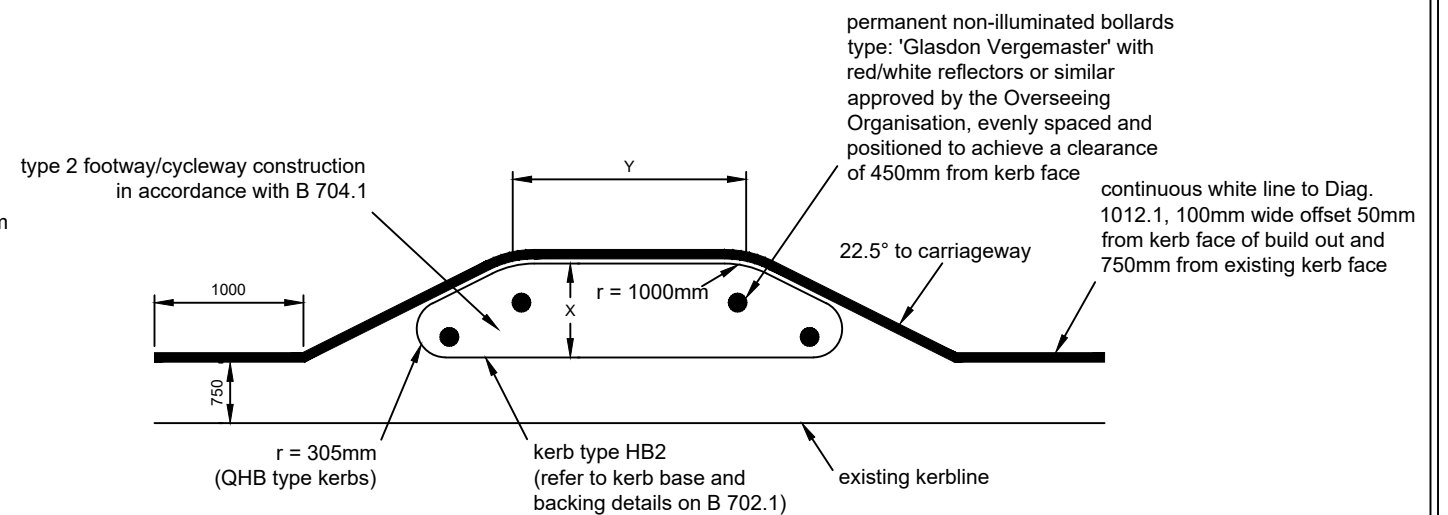

TYPE 2 BUILD OUT

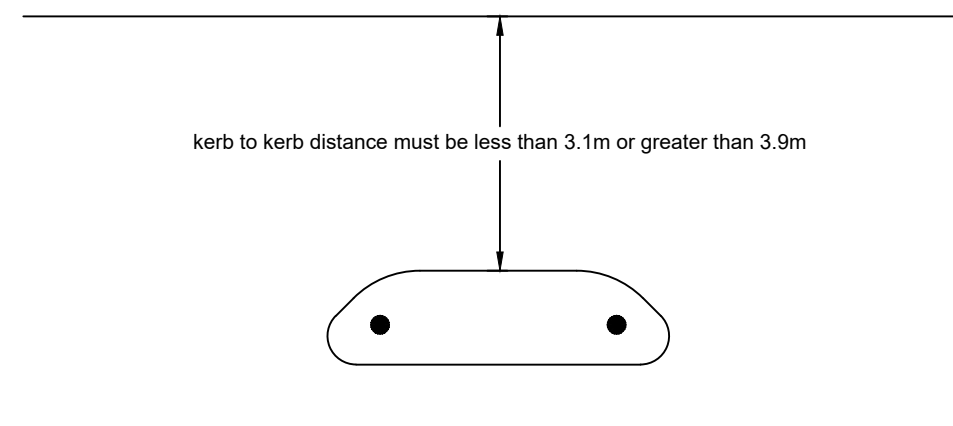

MINIMUM CARRIAGEWAY WIDTH


***Scheme to utilise WCC Type 1 Build Out**

NOTES


1. Road markings shall comprise white thermoplastic screed with applied solid glass beads.
2. The surface profile of Build Outs shall match the profile of the existing carriageway.
3. Dimension 'Y' must not exceed 3.8m.

H:\CH-Minor Works\DELEGATED BUDGETS\Stratford District\DB8007 D Curtis\MWT26 002 Stratford Road Build Out\5 Drawings\MWT26 002 Stratford Road Build Out V6.dwg

 County Highways Minor Works Warwickshire County Council Shire Hall Warwick CV34 4RL Tel: 01926 410410 www.warwickshire.gov.uk chminorworks@warwickshire.gov.uk	NOTES 1. Drawing is indicative only - all final setting out to be agreed with designer & contractor. 2. It is the responsibility of the appointed contractor to invite the designer to a pre-start site meeting. 3. All dimensions are in millimetres unless stated otherwise. 4. Any discrepancies should be reported to the designer immediately, so that clarification can be sought prior to the commencement of works. 5. Contractor to establish all utility and drainage locations and coordinate safe working procedures before any excavation works take place. © Crown Copyright and database right 2025. Ordnance Survey AC000019520					REV	DATE	BY	CHK	AMENDMENT
	-	--/--/--	-	-	-					
	-	--/--/--	-	-	-					
	-	--/--/--	-	-	-					
	-	--/--/--	-	-	-					
	-	--/--/--	-	-	-					
	-	--/--/--	-	-	-					
Drawing title WCC Type 1 Build Out Detail Proposed Build Out Stratford Road, Ettington Warwickshire Project title MWT26 002 Stratford Rd Build Out						Drawn by EM-M Date May 2026 Scale NTS @ A3_L Drawing number MWT26 002 002	Checked by JC			

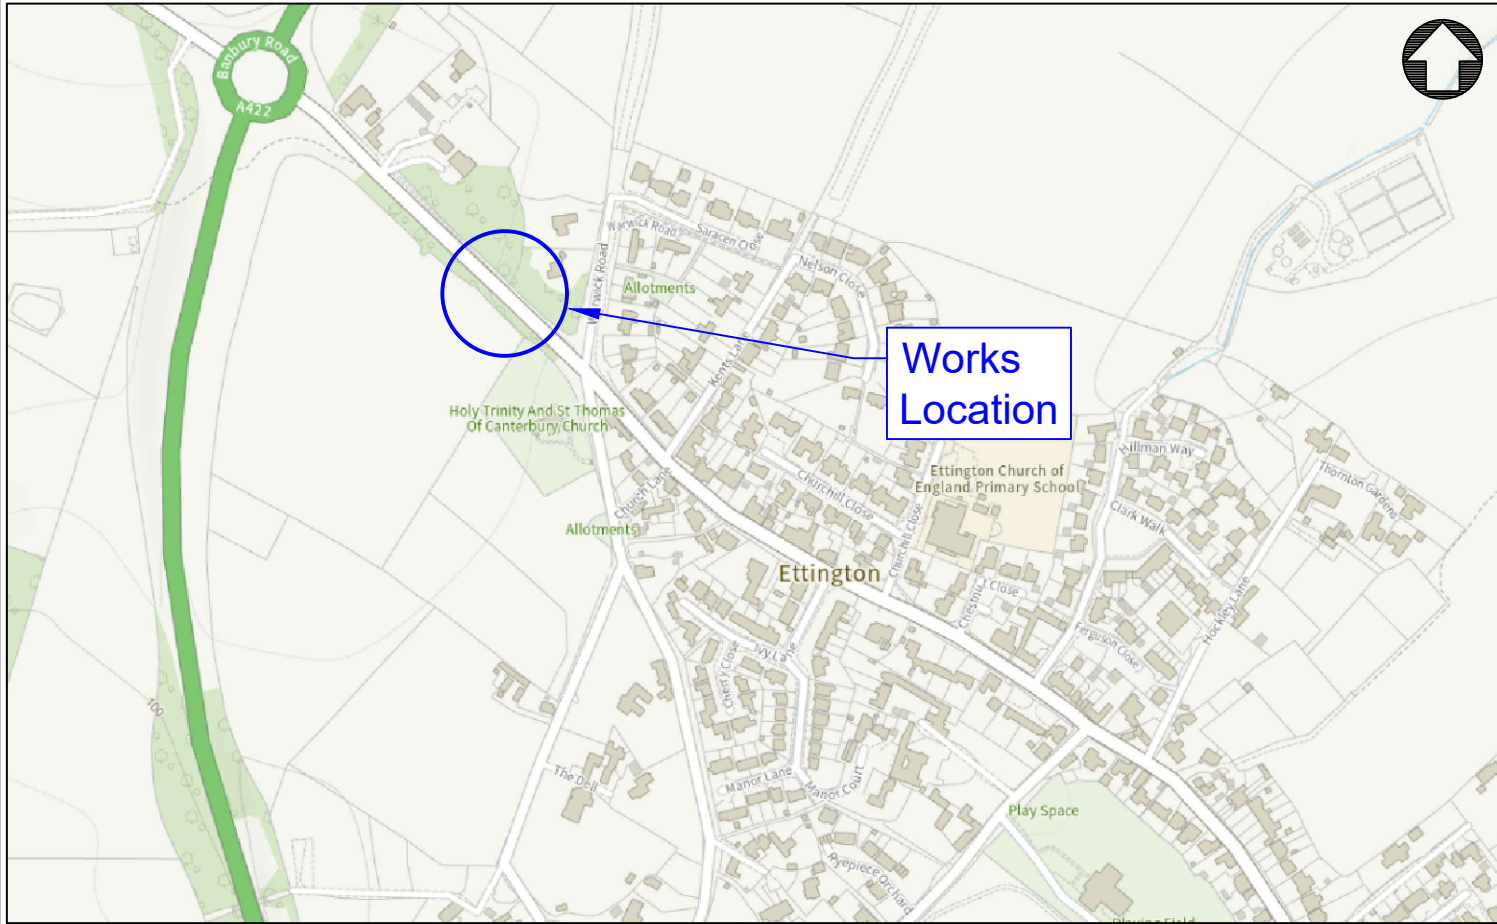

Stratford Road, Ettington

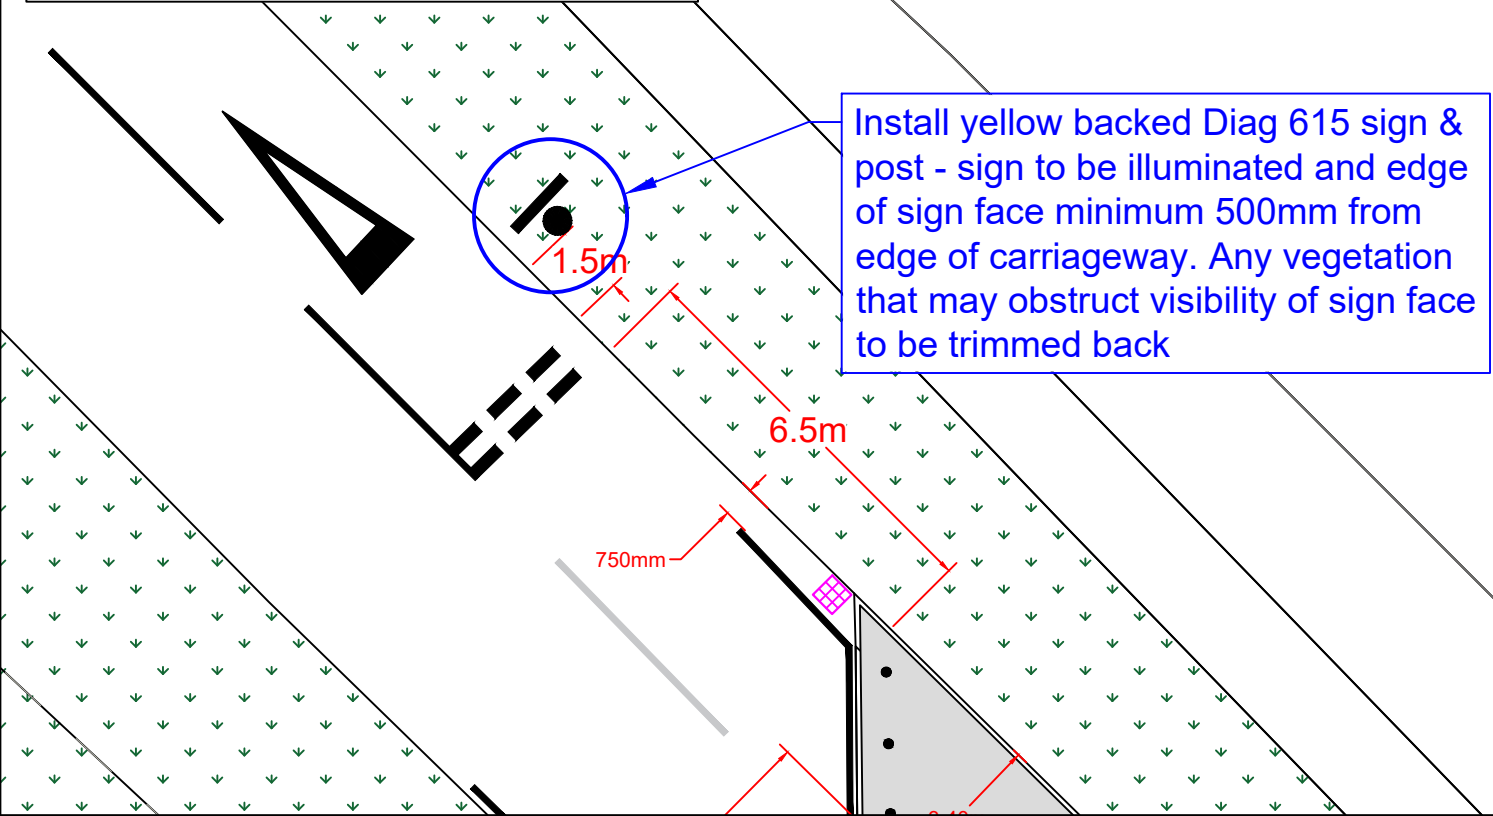

Sign Detail

Item Quantities:

- 1 x Yellow backed Diag 615 sign
- 1 x Mallatite wide base post
- 1 x Luminaire



Scheme Ref.	
Sign Ref.	615
TSRGD Ref.	S3-2-9, S3-3-9
Letter colour	N/A
Background	YELLOW
Border	N/A
Mount Height	1500
Material	Class RA2 (12899-1:2007)
x-height	62.5
SIGN FACE	
Width	925mm
Height	1250mm
Area	1.16m ²


Sign width:	925 mm
Sign height:	1250 mm
Sign area:	1.16 m ²
Mounting height (to lower edge):	1500 mm
Basic wind pressure:	1000 N/m ²
BS EN 12899-1:2007 classes:	WL5, PL3, TDB4, TDT4, PAF1
Aerodynamic force coefficient:	1.29

For the above sign, a satisfactory structure is:

Number of supports:	1
Support type:	Mallatite wide base post S275
Support section:	139.7x3.0 & 88.9x3.0
Illuminated sign:	1 luminaire
Support length:	3900 mm

Planted foundation to PD 6547 (& former BD 94):

Soil type:	poor or unknown
Depth of soft fill above footing:	150 mm
Height of footing:	900 mm (excluding cover)
Diameter of footing:	450 mm

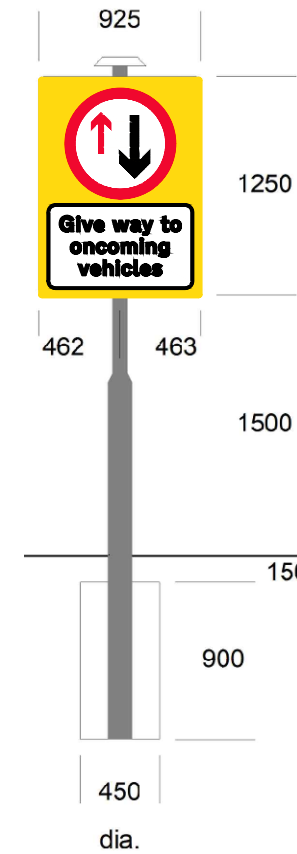

H:\CH-Minor Works\DELEGATED BUDGETS\Stratford District\DB8007 D Curtis\MWT26 002 Stratford Road Build Out\5 Drawings\MWT26 002 Stratford Road Build Out V6.dwg



County Highways Minor Works
Warwickshire County Council
Shire Hall
Warwick
CV34 4RL
Tel: 01926 410410



NOTES

- Drawing is indicative only - all final setting out to be agreed with designer & contractor.
- It is the responsibility of the appointed contractor to invite the designer to a pre-start site meeting.
- All dimensions are in millimetres unless stated otherwise.
- Any discrepancies should be reported to the designer immediately, so that clarification can be sought prior to the commencement of works.
- Contractor to establish all utility and drainage locations and coordinate safe working procedures before any excavation works take place.

© Crown Copyright and database right 2025. Ordnance Survey AC000019520

REV	DATE	BY	CHK	AMENDMENT
A	30/06/26	EM-M	JC	Note added about vegetation trimming
-	--/--	-	-	-
-	--/--	-	-	-
-	--/--	-	-	-
-	--/--	-	-	-

Drawing title	Drawn by	Checked by
Give Way Sign Proposed Build Out Stratford Road, Ettington Warwickshire	EM-M	JC
	Date	May 2026
	Scale	NTS @ A3_L
Project title	Drawing number	
MWT26 002 Stratford Rd Build Out	MWT26 002 003	

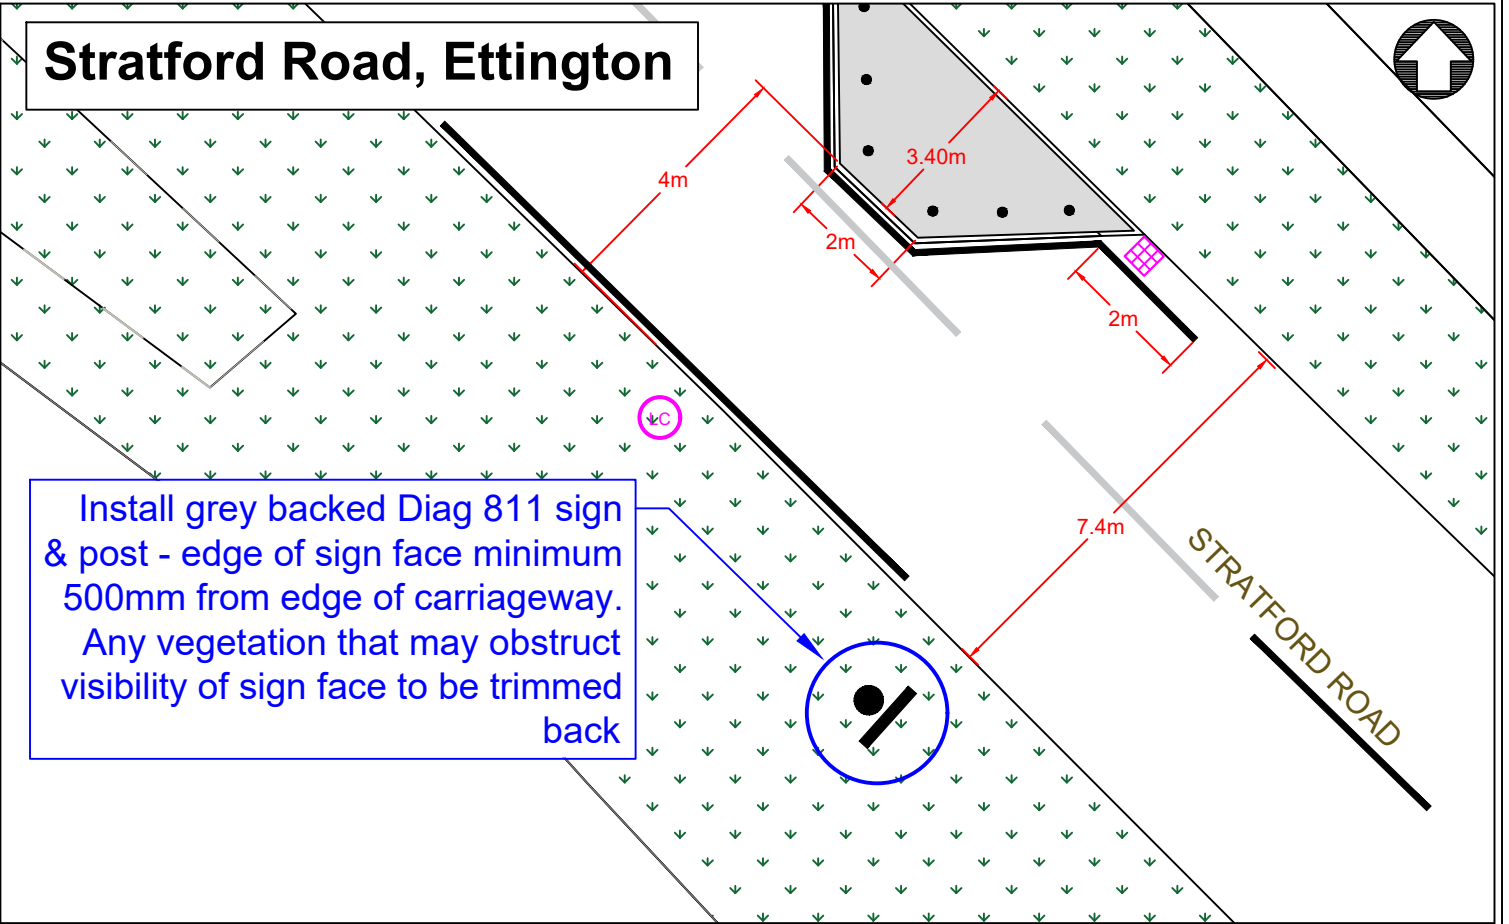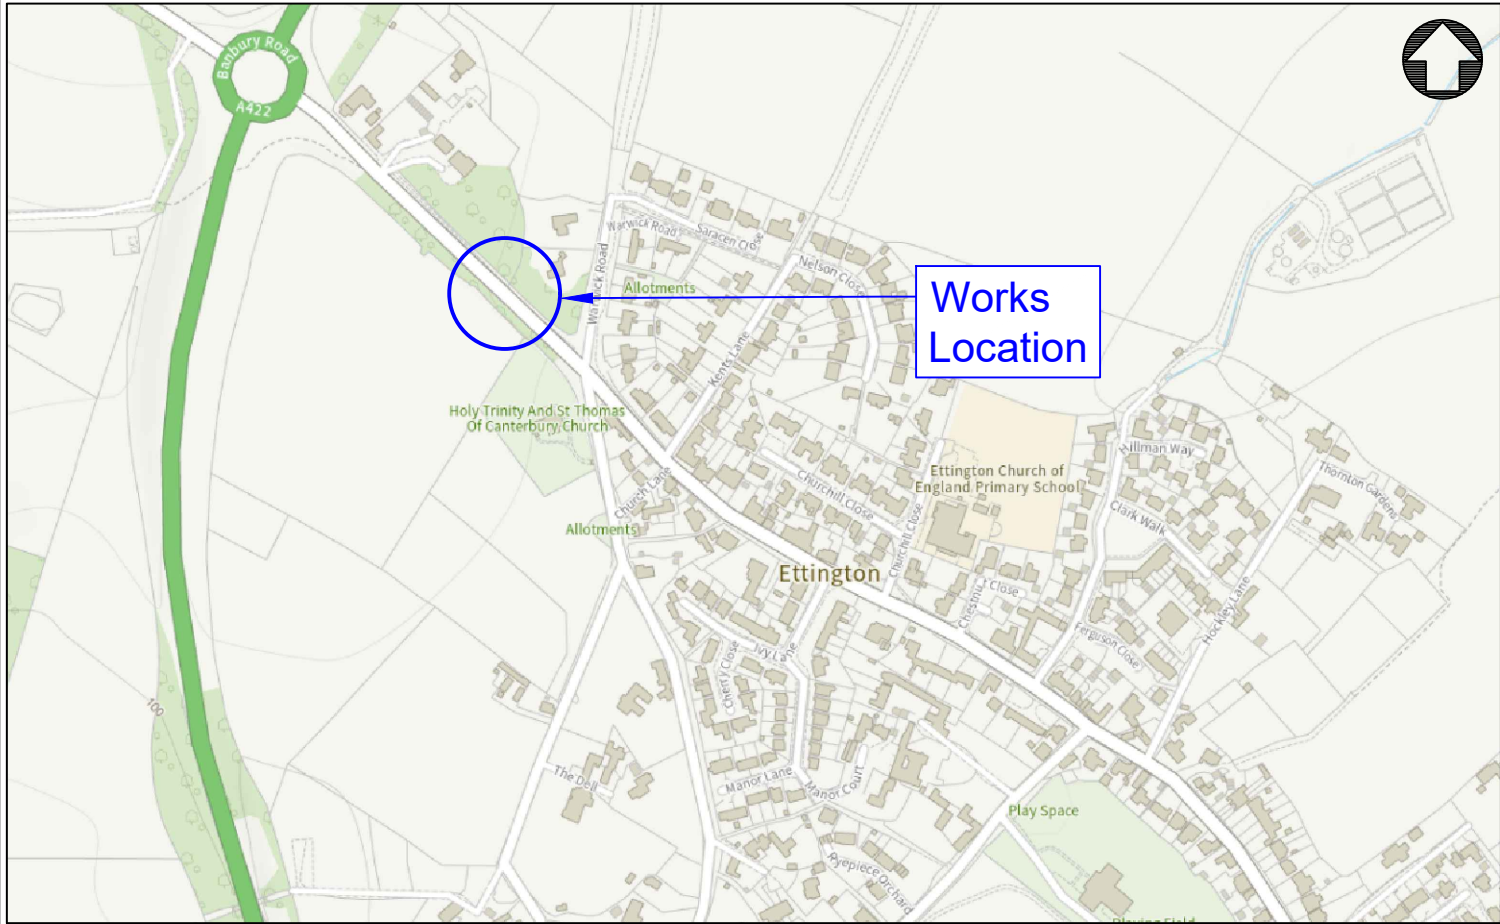

Sign Detail

Item Quantities:	
1 x Grey backed Diag 811 sign	
1 x Steel circular post	

Scheme Ref.			
Sign Ref.	811		
TSRGD Ref.	S11-2-1	x-height	50.0
Letter colour	N/A	SIGN FACE	
Background	GREY	Width	780mm
Border	N/A	Height	1330mm
Mount Height	1500	Area	1.04m ²
Material	Class RA2 (12899-1:2007)		



Sign width:

780 mm

Sign height:

1330 mm

Sign area:

1.04 m²

Mounting height (to lower edge):

1500 mm

Basic wind pressure:

1000 N/m²

BS EN 12899-1:2007 classes:

WL5, PL3, TDB5, TDT4, PAF1

Passively safe to BS EN 12767

Aerodynamic force coefficient:

1.31

For the above sign, a satisfactory structure is:

Number of supports:

1

Support type:

Steel circular section S355

Support section:

88.9mm O.D. 3.2mm thick

Support length:

3880 mm

Planted foundation to PD 6547 (& former BD 94):

Soil type:

poor or unknown

Depth of soft fill above footing:

150 mm

Height of footing:

900 mm (excluding cover)

Diameter of footing:

400 mm

780

1330

390

390

1500

150

900

400

dia.





↑

↓

Priority over oncoming vehicles

H:\CH-Minor Works\DELEGATED BUDGETS\Stratford District\DB8007 D Curtis\MWT26 002 Stratford Road Build Out\5 Drawings\MWT26 002 Stratford Road Build Out V6.dwg


 County Highways Minor Works Warwickshire County Council Shire Hall Warwick CV34 4RL Tel: 01926 410410 www.warwickshire.gov.uk chminorworks@warwickshire.gov.uk	NOTES 1. Drawing is indicative only - all final setting out to be agreed with designer & contractor. 2. It is the responsibility of the appointed contractor to invite the designer to a pre-start site meeting. 3. All dimensions are in millimetres unless stated otherwise. 4. Any discrepancies should be reported to the designer immediately, so that clarification can be sought prior to the commencement of works. 5. Contractor to establish all utility and drainage locations and coordinate safe working procedures before any excavation works take place. © Crown Copyright and database right 2025. Ordnance Survey AC000019520	REV	DATE	BY	CHK	AMENDMENT	Drawing title	Drawn by	Checked by		
		A	30/06/26	EM-M	JC	Note added about vegetation trimming			EM-M	JC	
		-	--/--	-	-	-		Priority Sign Proposed Build Out Stratford Road, Ettington Warwickshire	Date		
		-	--/--	-	-	-			May 2026		
		-	--/--	-	-	-		Scale			
		-	--/--	-	-	-		Project title	NTS @ A3_L		
		-	--/--	-	-	-					
-	--/--	-	-	-		MWT26 002 Stratford Rd Build Out	Drawing number				
							MWT26 002 004				

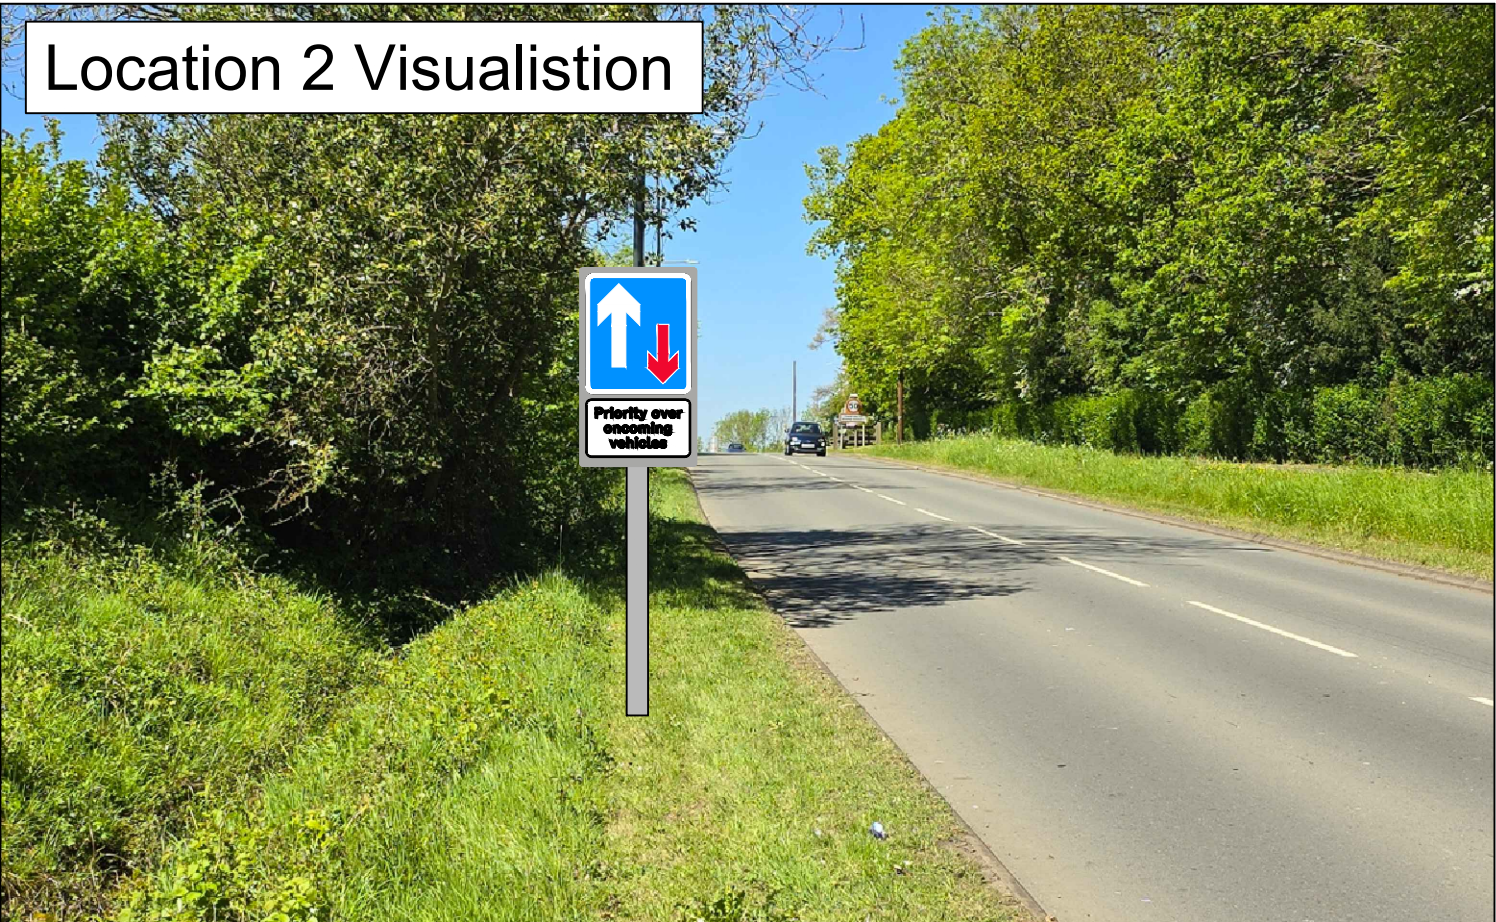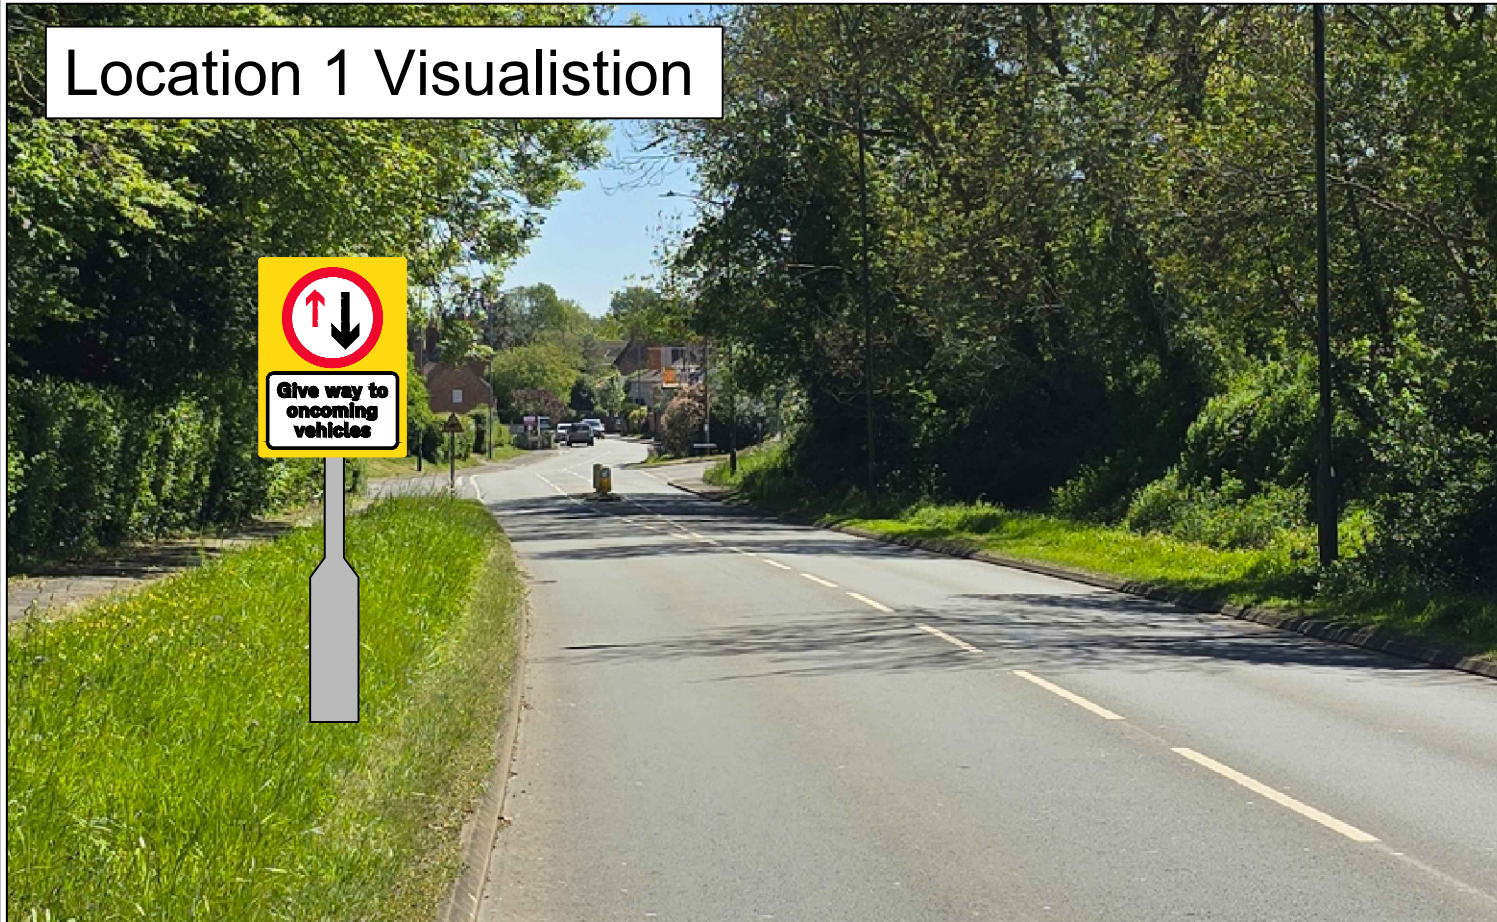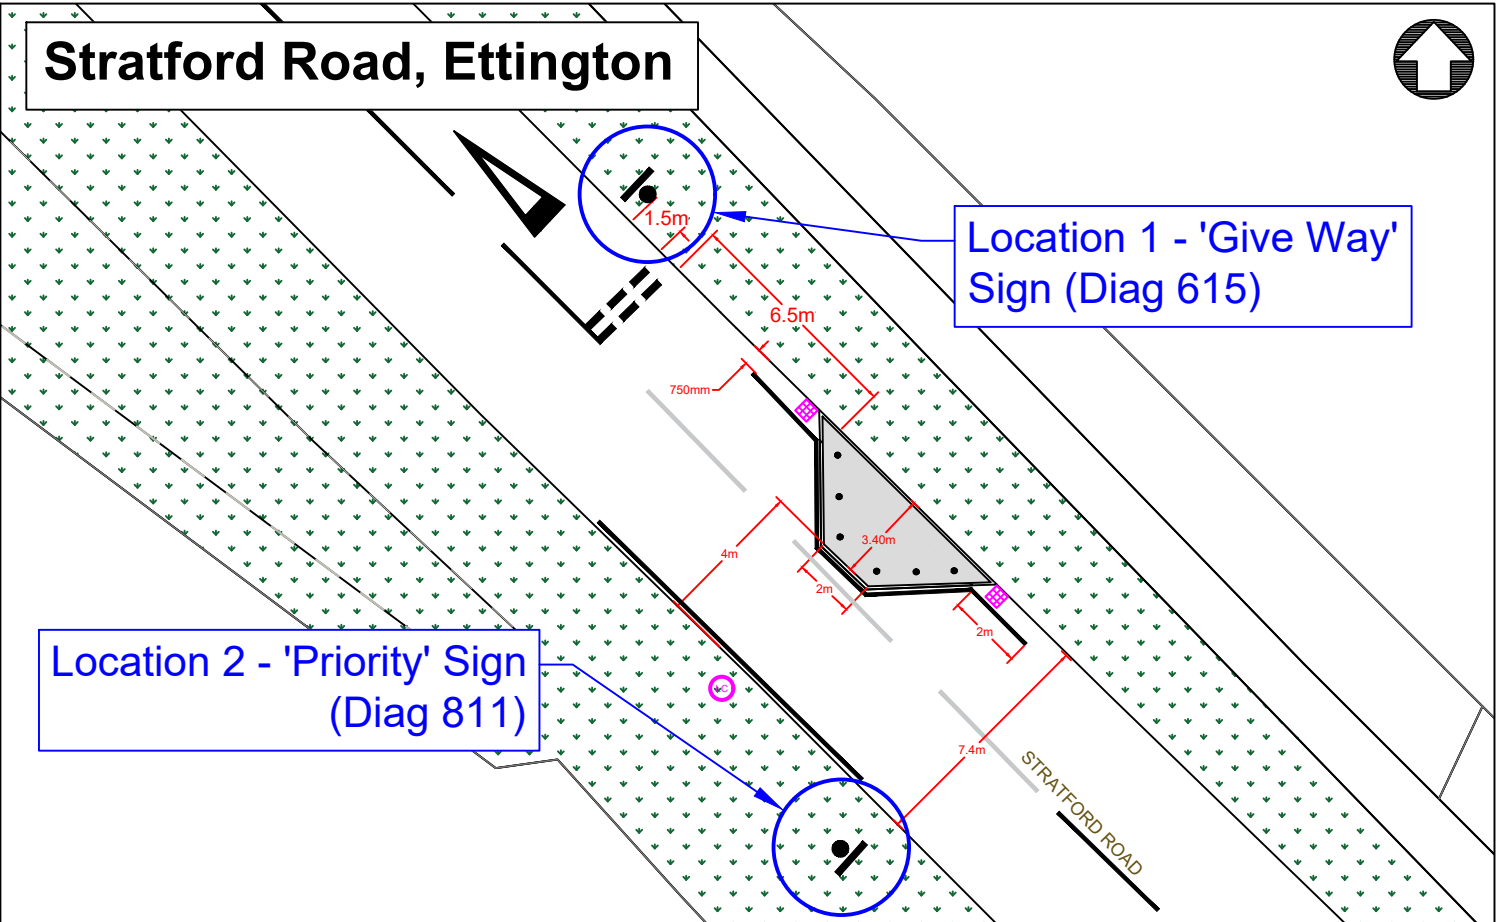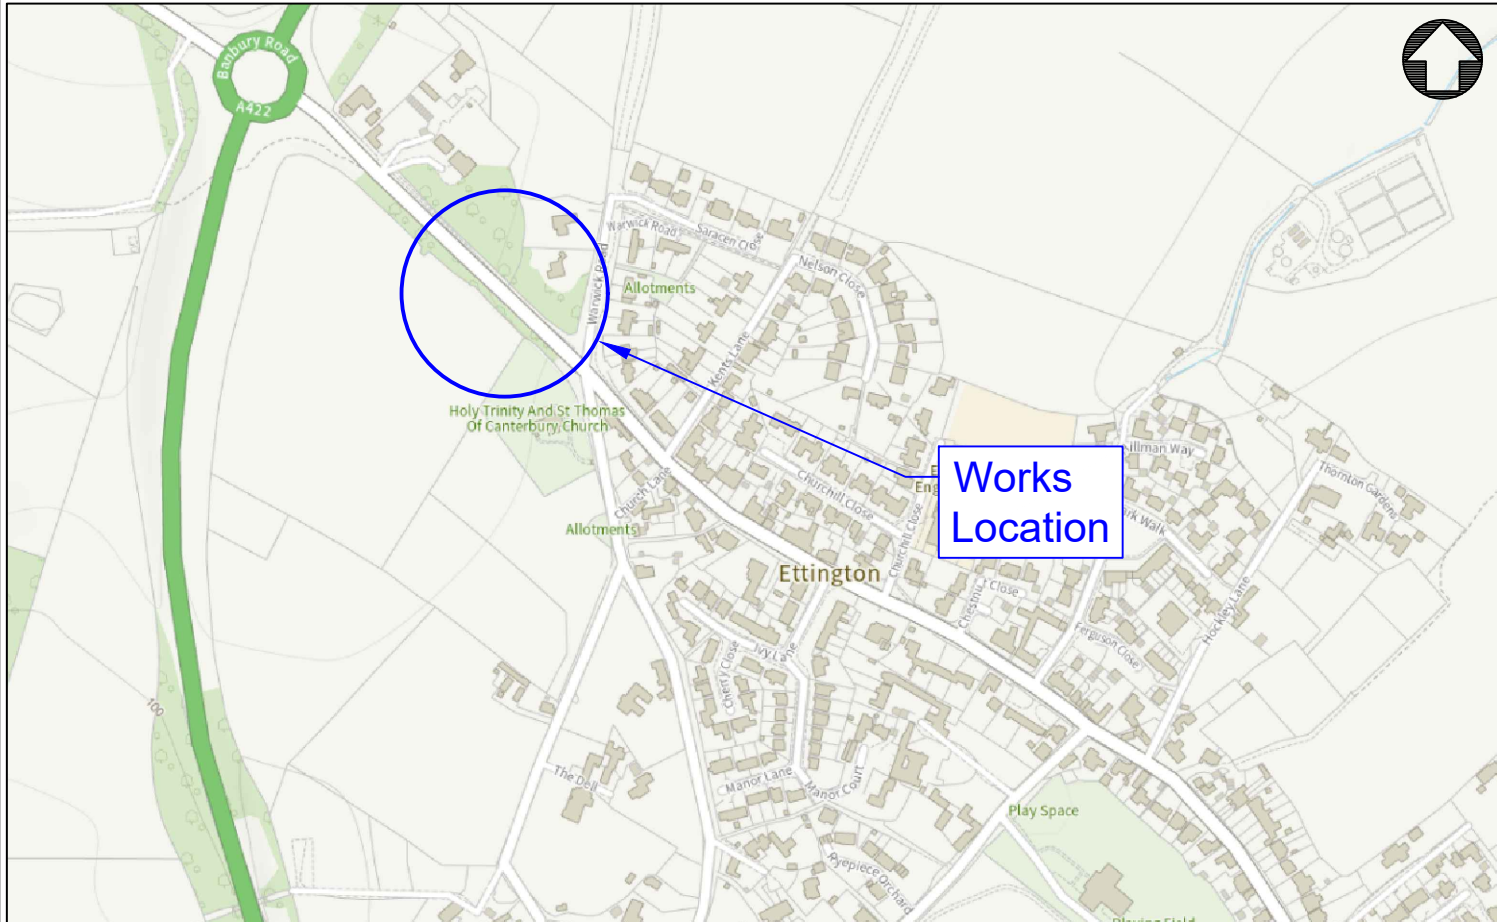


H:\CH-Minor Works\DELEGATED BUDGETS\Stratford District\DB8007 D Curtis\MWT26 002 Stratford Road Build Out\5 Drawings\MWT26 002 Stratford Road Build Out V6.dwg

 County Highways Minor Works Warwickshire County Council Shire Hall Warwick CV34 4RL Tel: 01926 410410 www.warwickshire.gov.uk chminorworks@warwickshire.gov.uk	NOTES - Drawing is indicative only - all final setting out to be agreed with designer & contractor. - It is the responsibility of the appointed contractor to invite the designer to a pre-start site meeting. - All dimensions are in millimetres unless stated otherwise. - Any discrepancies should be reported to the designer immediately, so that clarification can be sought prior to the commencement of works. - Contractor to establish all utility and drainage locations and coordinate safe working procedures before any excavation works take place. © Crown Copyright and database right 2025. Ordnance Survey AC000019520	REV	DATE	BY	CHK	AMENDMENT	Drawing title	Drawn by	Checked by		
		-	--/--/--	-	-	-	Sign Visualisation Proposed Build Out Stratford Road, Ettington Warwickshire	EM-M	JC		
		-	--/--/--	-	-	-		Date	May 2026		
		-	--/--/--	-	-	-		Scale	NTS @ A3_L		
		-	--/--/--	-	-	-		Drawing number	MWT26 002 005		
		Project title							MWT26 002 Stratford Rd Build Out		

Build Out Location - Stratford Road, Ettington

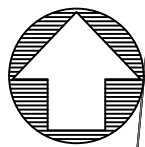

Install 'Give Way Triangle' to Diag. 1023A, set back between 2.1m to 2.7m from 'Give Way' line

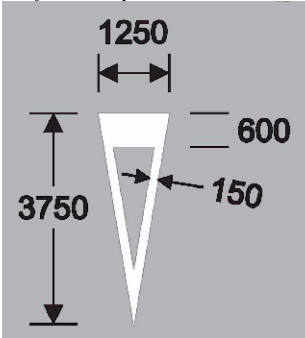

Install 'Give Way' line to Diag. 1003A, set back approximately 6.5m from build out, 200mm wide, 600mm length markings with 300mm spacing between markings and lines

Black out or remove any existing centre line road markings from new 'Give Way' line until road returns to normal width

Install continuous white line to Diag. 1012.1, 100mm wide offset 50mm from kerb face of build out and 750mm from existing kerb face - extends 2m either side of build out

Install continuous white line to Diag. 1012.1 on opposite side of road to build out, 100mm wide offset 50mm from kerb face - match extents of continuous line on build out side (Approximately 10.5m)

H:\CH-Minor Works\DELEGATED BUDGETS\Stratford District\DB8007 D Curtis\MWT26 002 Stratford Road Build Out\5 Drawings\MWT26 002 Stratford Road Build Out V6.dwg



County Highways Minor Works
Warwickshire County Council
Shire Hall
Warwick
CV34 4RL
Tel: 01926 410410

NOTES

- 1. Drawing is indicative only - all final setting out to be agreed with designer & contractor.
- 2. It is the responsibility of the appointed contractor to invite the designer to a pre-start site meeting.
- 3. All dimensions are in millimetres unless stated otherwise.
- 4. Any discrepancies should be reported to the designer immediately, so that clarification can be sought prior to the commencement of works.
- 5. Contractor to establish all utility and drainage locations and coordinate safe working procedures before any excavation works take place.

© Crown Copyright and database right 2025. Ordnance Survey AC000019520

REV	DATE	BY	CHK	AMENDMENT
-	--/--	-	-	-
-	--/--	-	-	-
-	--/--	-	-	-
-	--/--	-	-	-
-	--/--	-	-	-

Drawing title	Drawn by	Checked by
Lining Detail Proposed Build Out Stratford Road, Ettington Warwickshire	EM-M	JC
	Date	May 2026
	Scale	NTS @ A3_L
Project title	Drawing number	
MWT26 002 Stratford Rd Build Out	MWT26 002 006	