

WARWICKSHIRE COUNTY COUNCIL

ROAD TRAFFIC REGULATION ACT 1984

**THE WARWICKSHIRE COUNTY COUNCIL
(DISTRICT OF STRATFORD ON AVON) (CIVIL ENFORCEMENT AREA)
(WAITING RESTRICTIONS, ON STREET PARKING PLACES
AND RESIDENTS' PARKING) (CONSOLIDATION) (VARIATION NO. 10) (PART 1)
ORDER 2026**

The Warwickshire County Council (hereinafter referred to as "the Council") in exercise of the powers conferred by sections 1(1), 2(1) to (3), 4(2), 19, 32, 35, 45, 46, 47, 49, 53 and 124 of, and Part IV of Schedule 9 to, the Road Traffic Regulation Act 1984 (hereinafter referred to as "the 1984 Act"), the Traffic Management Act 2004, and of all other enabling powers, hereby make the following Order:-


1. The Warwickshire County Council (District of Stratford on Avon) (Civil Enforcement Area) (Waiting Restrictions, On Street Parking Places and Residents' Parking) (Consolidation) Order 2017 (which said Order of 2017 is hereinafter referred to as 'the Principal Order') is hereby varied in the manner and to the extent hereinafter provided.
2. In Schedule 2 to the Principal Order, insert Plan Title "GF12" followed by Revision Number "0".
3. In Schedule 2 to the Principal Order, insert Plan Title "HO69" followed by Revision Number "0".
4. In Schedule 2 to the Principal Order, after Plan Title "GN80", replace the Revision Number with Revision Number "2".
5. In Schedule 2 to the Principal Order, after Plan Title "GN80", replace the Revision Number with Revision Number "2".
6. In Schedule 2 to the Principal Order, after Plan Title "HE15", replace the Revision Number with Revision Number "1".
7. In Schedule 2 to the Principal Order, after Plan Title "HM67", replace the Revision Number with Revision Number "1".
8. In Schedule 2 to the Principal Order, after Plan Title "HM68", replace the Revision Number with Revision Number "1".
9. In Schedule 2 to the Principal Order, after Plan Title "HN68", replace the Revision Number with Revision Number "1".
10. In Schedule 2 to the Principal Order, after Plan Title "HO37", replace the Revision Number with Revision Number "5".
11. In Schedule 2 to the Principal Order, after Plan Title "HO68", replace the Revision Number with Revision Number "1".
12. In Schedule 2 to the Principal Order, after Plan Title "HP34", replace the Revision Number with Revision Number "1".
13. In Schedule 2 to the Principal Order, after Plan Title "HP68", replace the Revision Number with Revision Number "1".

14. In Schedule 2 to the Principal Order, after Plan Title "HP69", replace the Revision Number with Revision Number "1".
15. In Schedule 2 to the Principal Order, remove Plan Title "HP70" and its associated Revision Number.
16. In Schedule 2 to the Principal Order, after Plan Title "HQ34", replace the Revision Number with Revision Number "1".
17. In Schedule 2 to the Principal Order, after Plan Title "HQ39", replace the Revision Number with Revision Number "2".
18. In Schedule 2 to the Principal Order, after Plan Title "HQ69", replace the Revision Number with Revision Number "1".
19. In Schedule 2 to the Principal Order, after Plan Title "HQ70", replace the Revision Number with Revision Number "1".
20. In Schedule 2 to the Principal Order, after Plan Title "HR36", replace the Revision Number with Revision Number "3".
21. In Schedule 2 to the Principal Order, after Plan Title "HR69", replace the Revision Number with Revision Number "1".
22. In Schedule 2 to the Principal Order, after Plan Title "HR70", replace the Revision Number with Revision Number "1".
23. In Schedule 2 to the Principal Order, remove Plan Title "HS69" and its associated Revision Number .
24. In Schedule 2 to the Principal Order, after Plan Title "HS70", replace the Revision Number with Revision Number "1".
25. In Schedule 2 to the Principal Order, after Plan Title "JU48", replace the Revision Number with Revision Number "3".
26. To the Principal Order, include the plan attached hereto referred to as "Plan Title GF12 Revision Number "0".
27. To the Principal Order, include the plan attached hereto referred to as "Plan Title HO69 Revision Number "0".
28. In the Principal Order, replace the plans attached thereto which are listed in column 1 of the Schedule below, with the plans attached to this Order and listed in column 2 of the Schedule below.
29. In the Principal Order, remove the plans attached thereto referred to as "Plan Title HS69" and "Plan Title HP70".
30. This Order shall come into operation on the Fifth day of October Two thousand and twenty-six and may be cited as "The Warwickshire County Council (District of Stratford on Avon) (Civil Enforcement Area) (Waiting Restrictions, On Street Parking Places and Residents Parking) (Consolidation) (Variation No. 10) (Part 1) Order 2026".

SCHEDULE


<u>Column 1</u> <i>(Existing plan Area Code)</i>	<u>Column 2</u> <i>(Replacement plan Area Code & corresponding revision number)</i>
GN80	GN80 Revision No. 2
GO80	GO80 Revision No. 2
HE15	HE15 Revision No. 1
HM67	HM67 Revision No. 1
HM68	HM68 Revision No. 1
HN68	HN68 Revision No. 1
HO37	HO37 Revision No. 5
HO68	HO68 Revision No. 1
HP34	HP34 Revision No. 1
HP68	HP68 Revision No. 1
HP69	HP69 Revision No. 1
HQ34	HQ34 Revision No. 1
HQ39	HQ39 Revision No. 2
HQ69	HQ69 Revision No. 1
HQ70	HQ70 Revision No. 1
HR36	HR36 Revision No. 3
HR69	HR69 Revision No. 1
HR70	HR70 Revision No. 1
HS70	HS70 Revision No. 1
JU48	JU48 Revision No. 3

SIGNED by the Proper Officer

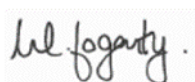

Monica Fogarty
Chief Executive Officer

for and on behalf of The Warwickshire County Council on the Twenty-Fifth day of September
Two thousand and twenty-six

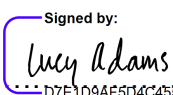Authorised by ...

 D7E1D9AF5D4C455...


Initials LA

2332/26



© Crown Copyright and database right 2025. Ordnance Survey AC000019520


 Warwickshire County Council Shire Hall Warwick CV34 4RL	Title: Consolidated Road Traffic Regulation Orders		Area	Date 05/10/2026
			Area code GF12	Revision No. 0
	CONFIRMED			Scale 1 : 1250

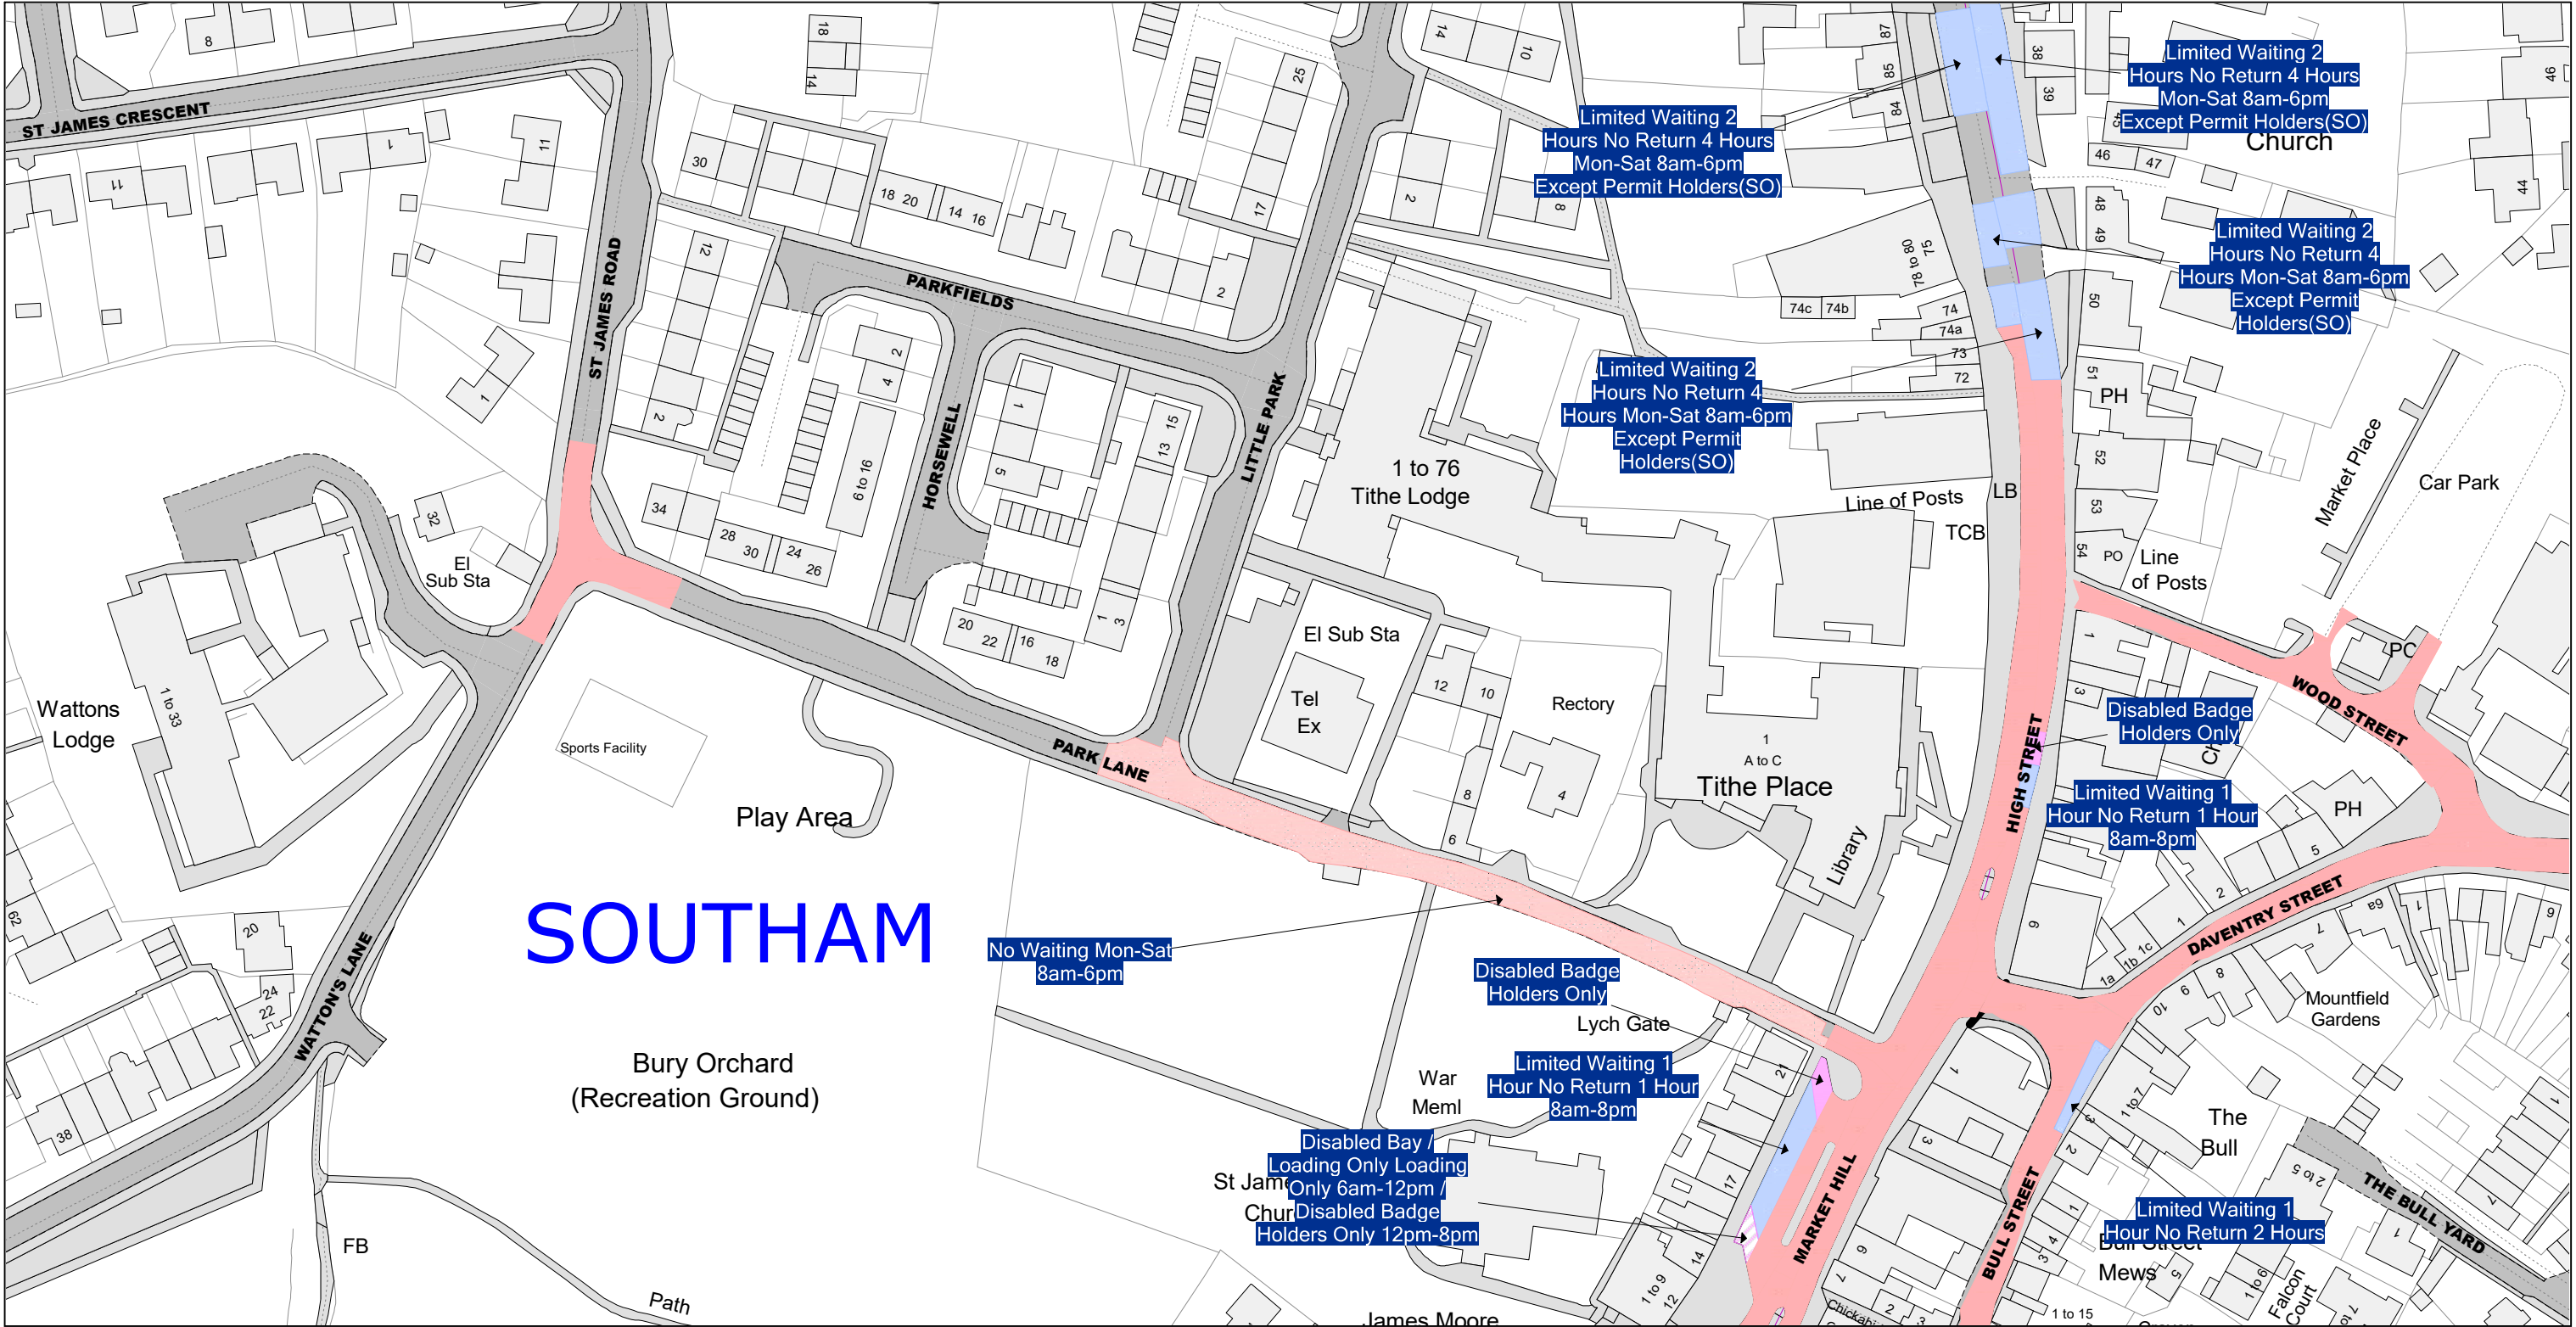

© Crown Copyright and database right 2025. Ordnance Survey AC000019520


 Warwickshire County Council Warwickshire County Council Shire Hall Warwick CV34 4RL	Title: Consolidated Road Traffic Regulation Orders		Area Stratford-on-Avon	Date 05/10/2026
			Area code GN80	Revision No. 2
	CONFIRMED			Scale 1 : 1250

 Warwickshire County Council Shire Hall Warwick CV34 4RL	Title: Consolidated Road Traffic Regulation Orders		Area Stratford-on-Avon	Date 05/10/2026
	CONFIRMED		Area code GO80	Revision No. 2
			Scale 1 : 1250	

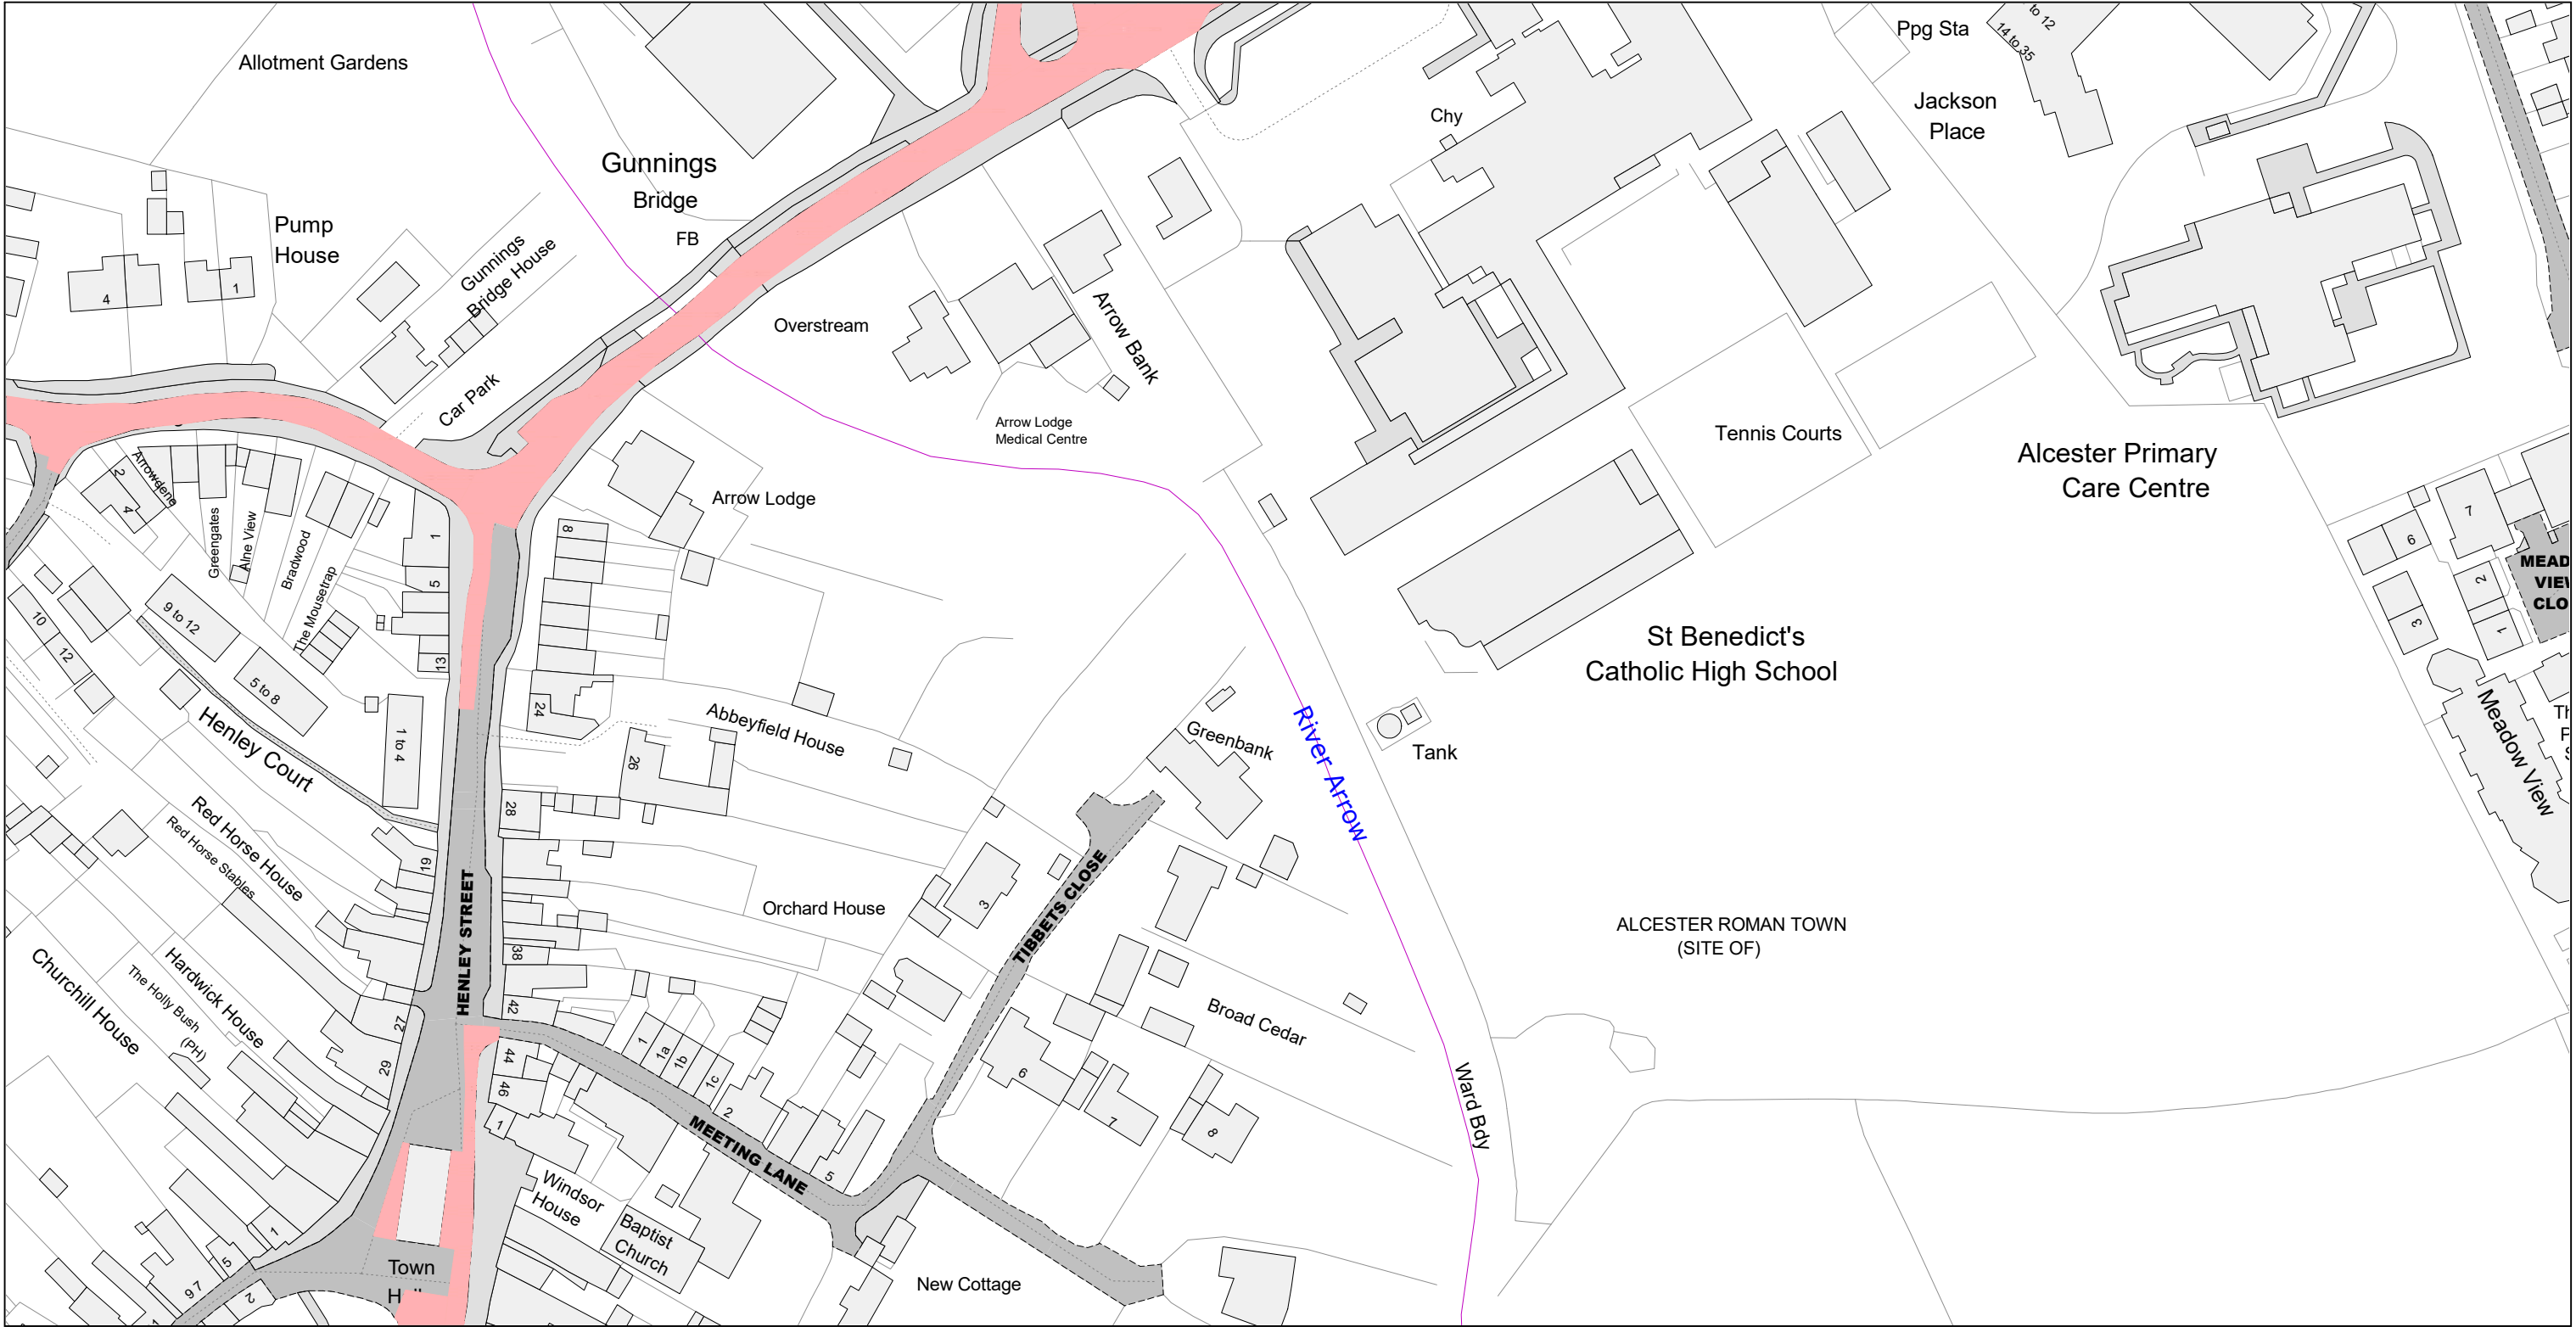


© Crown Copyright and database right 2025. Ordnance Survey AC000019520

 Warwickshire County Council Warwickshire County Council Shire Hall Warwick CV34 4RL	Title: Consolidated Road Traffic Regulation Orders	Area	Date 05/10/2026
			Revision No. 1
	CONFIRMED	N E S W Area code HE15	Scale 1 : 1250

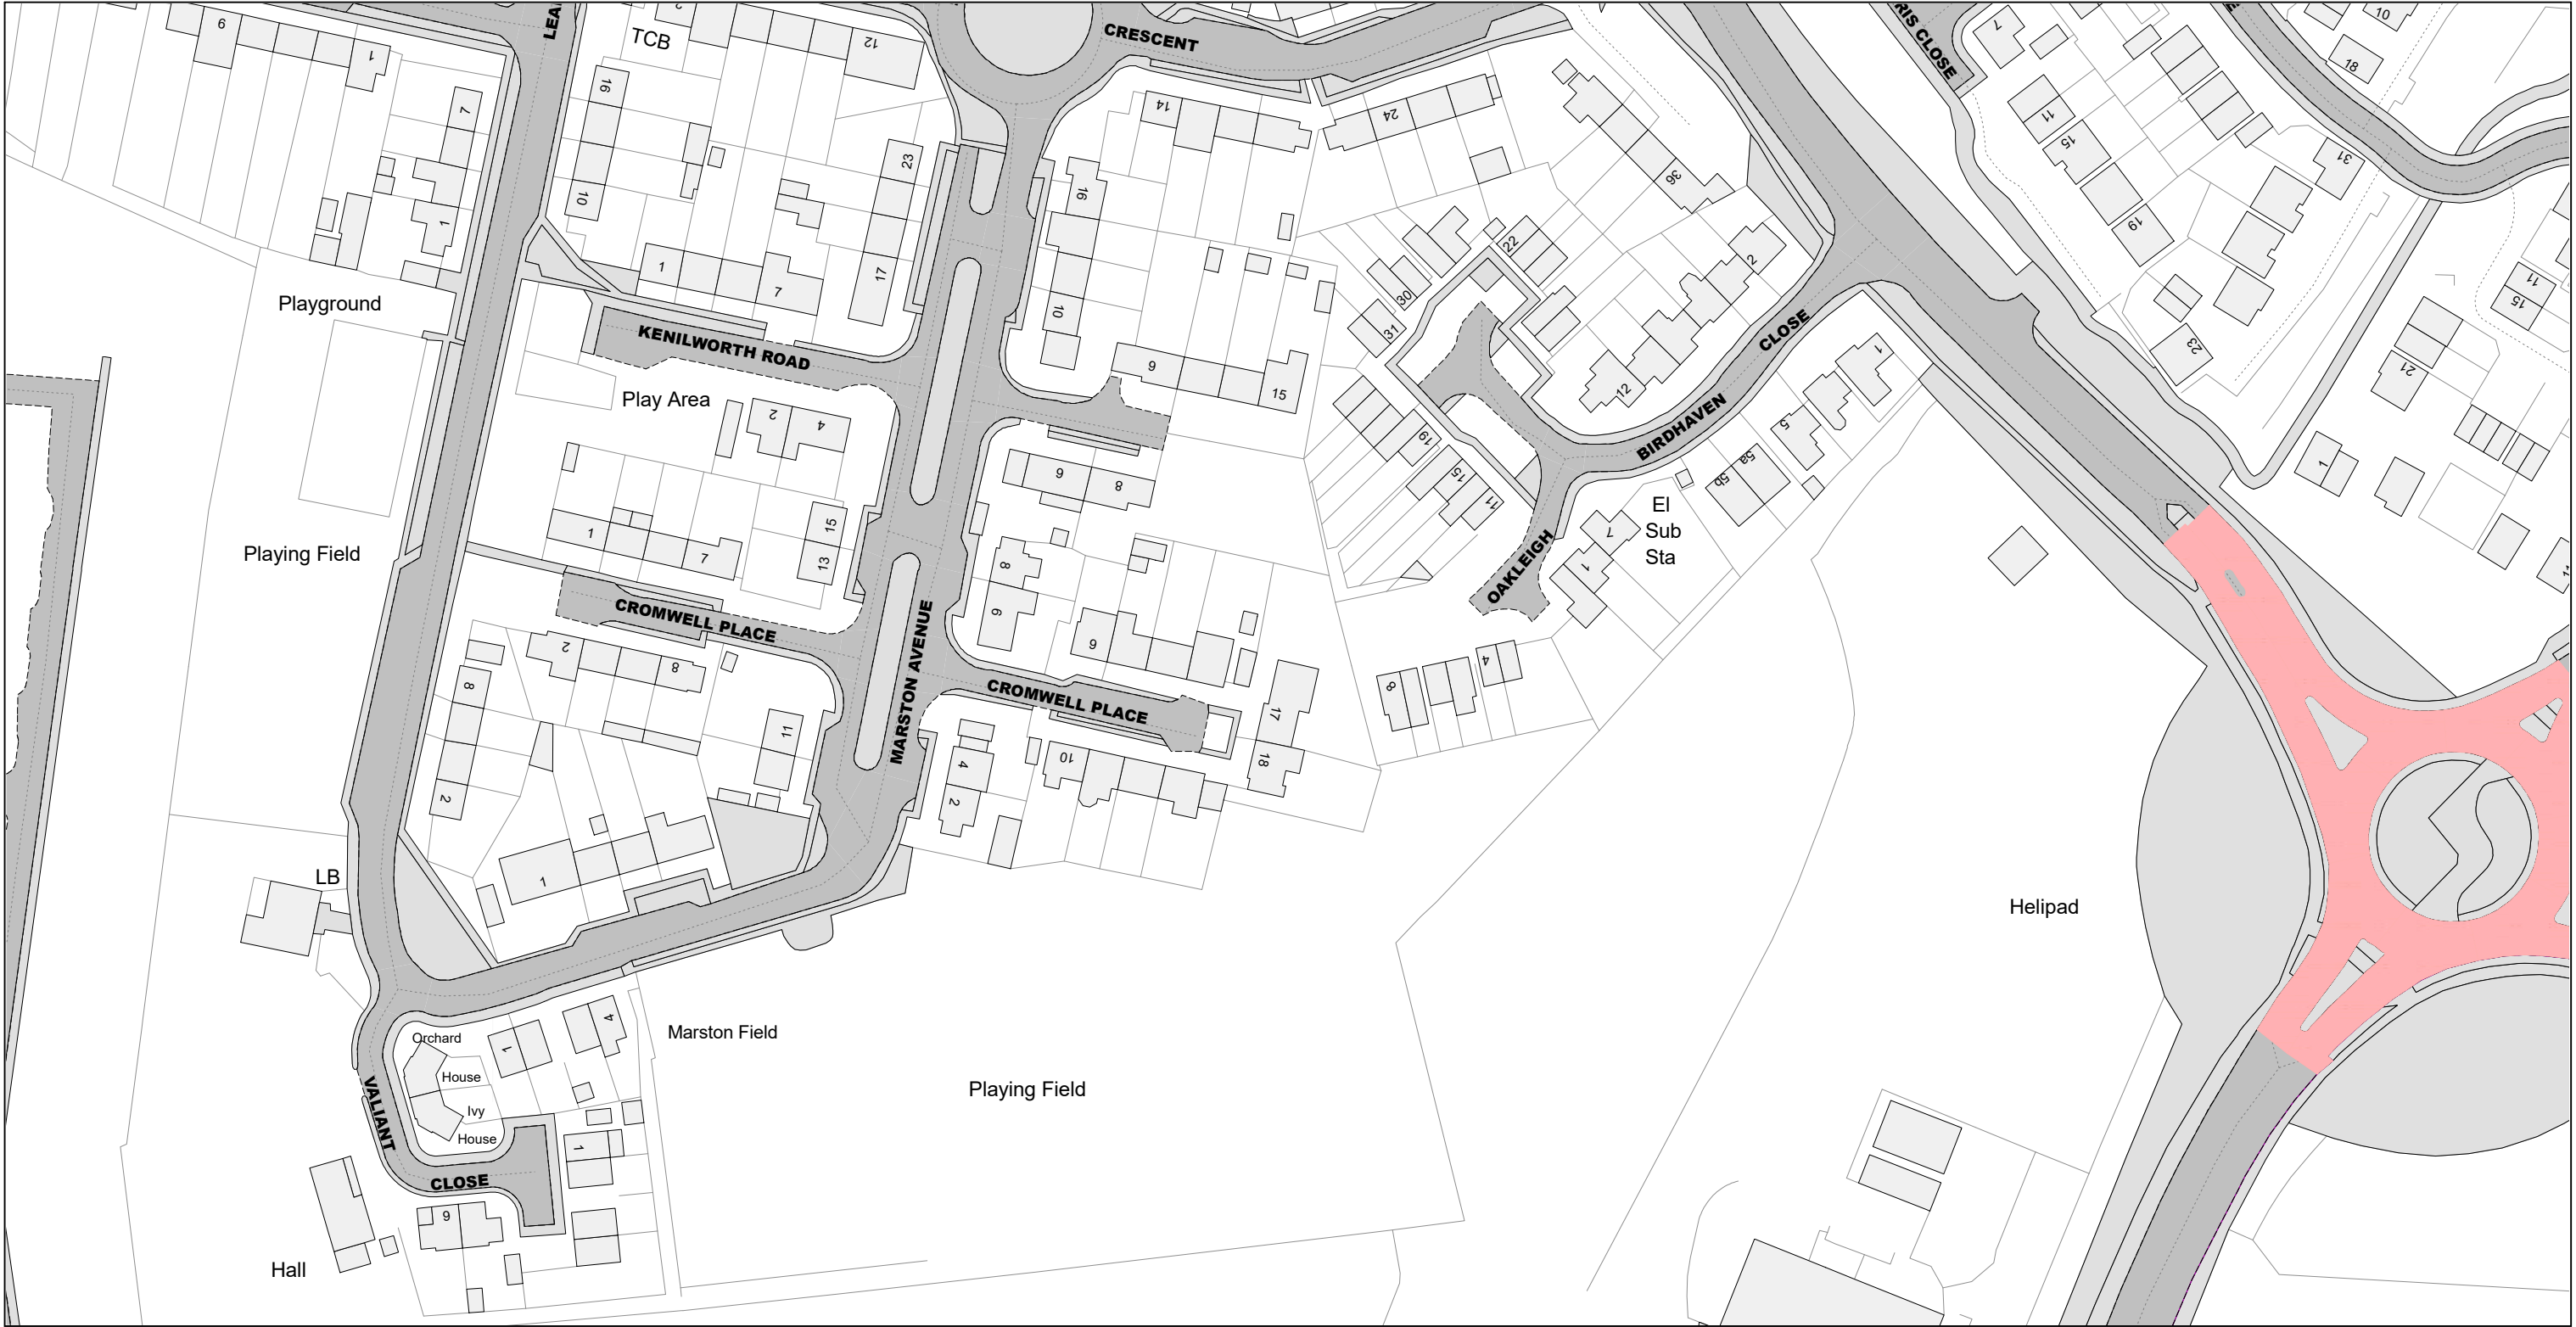


© Crown Copyright and database right 2025. Ordnance Survey AC000019520

 Warwickshire County Council Warwickshire County Council Shire Hall Warwick CV34 4RL	Title: Consolidated Road Traffic Regulation Orders		Area Stratford-on-Avon	Date 05/10/2026
	CONFIRMED		Area code HM67	Revision No. 1
			Scale 1 : 1250	

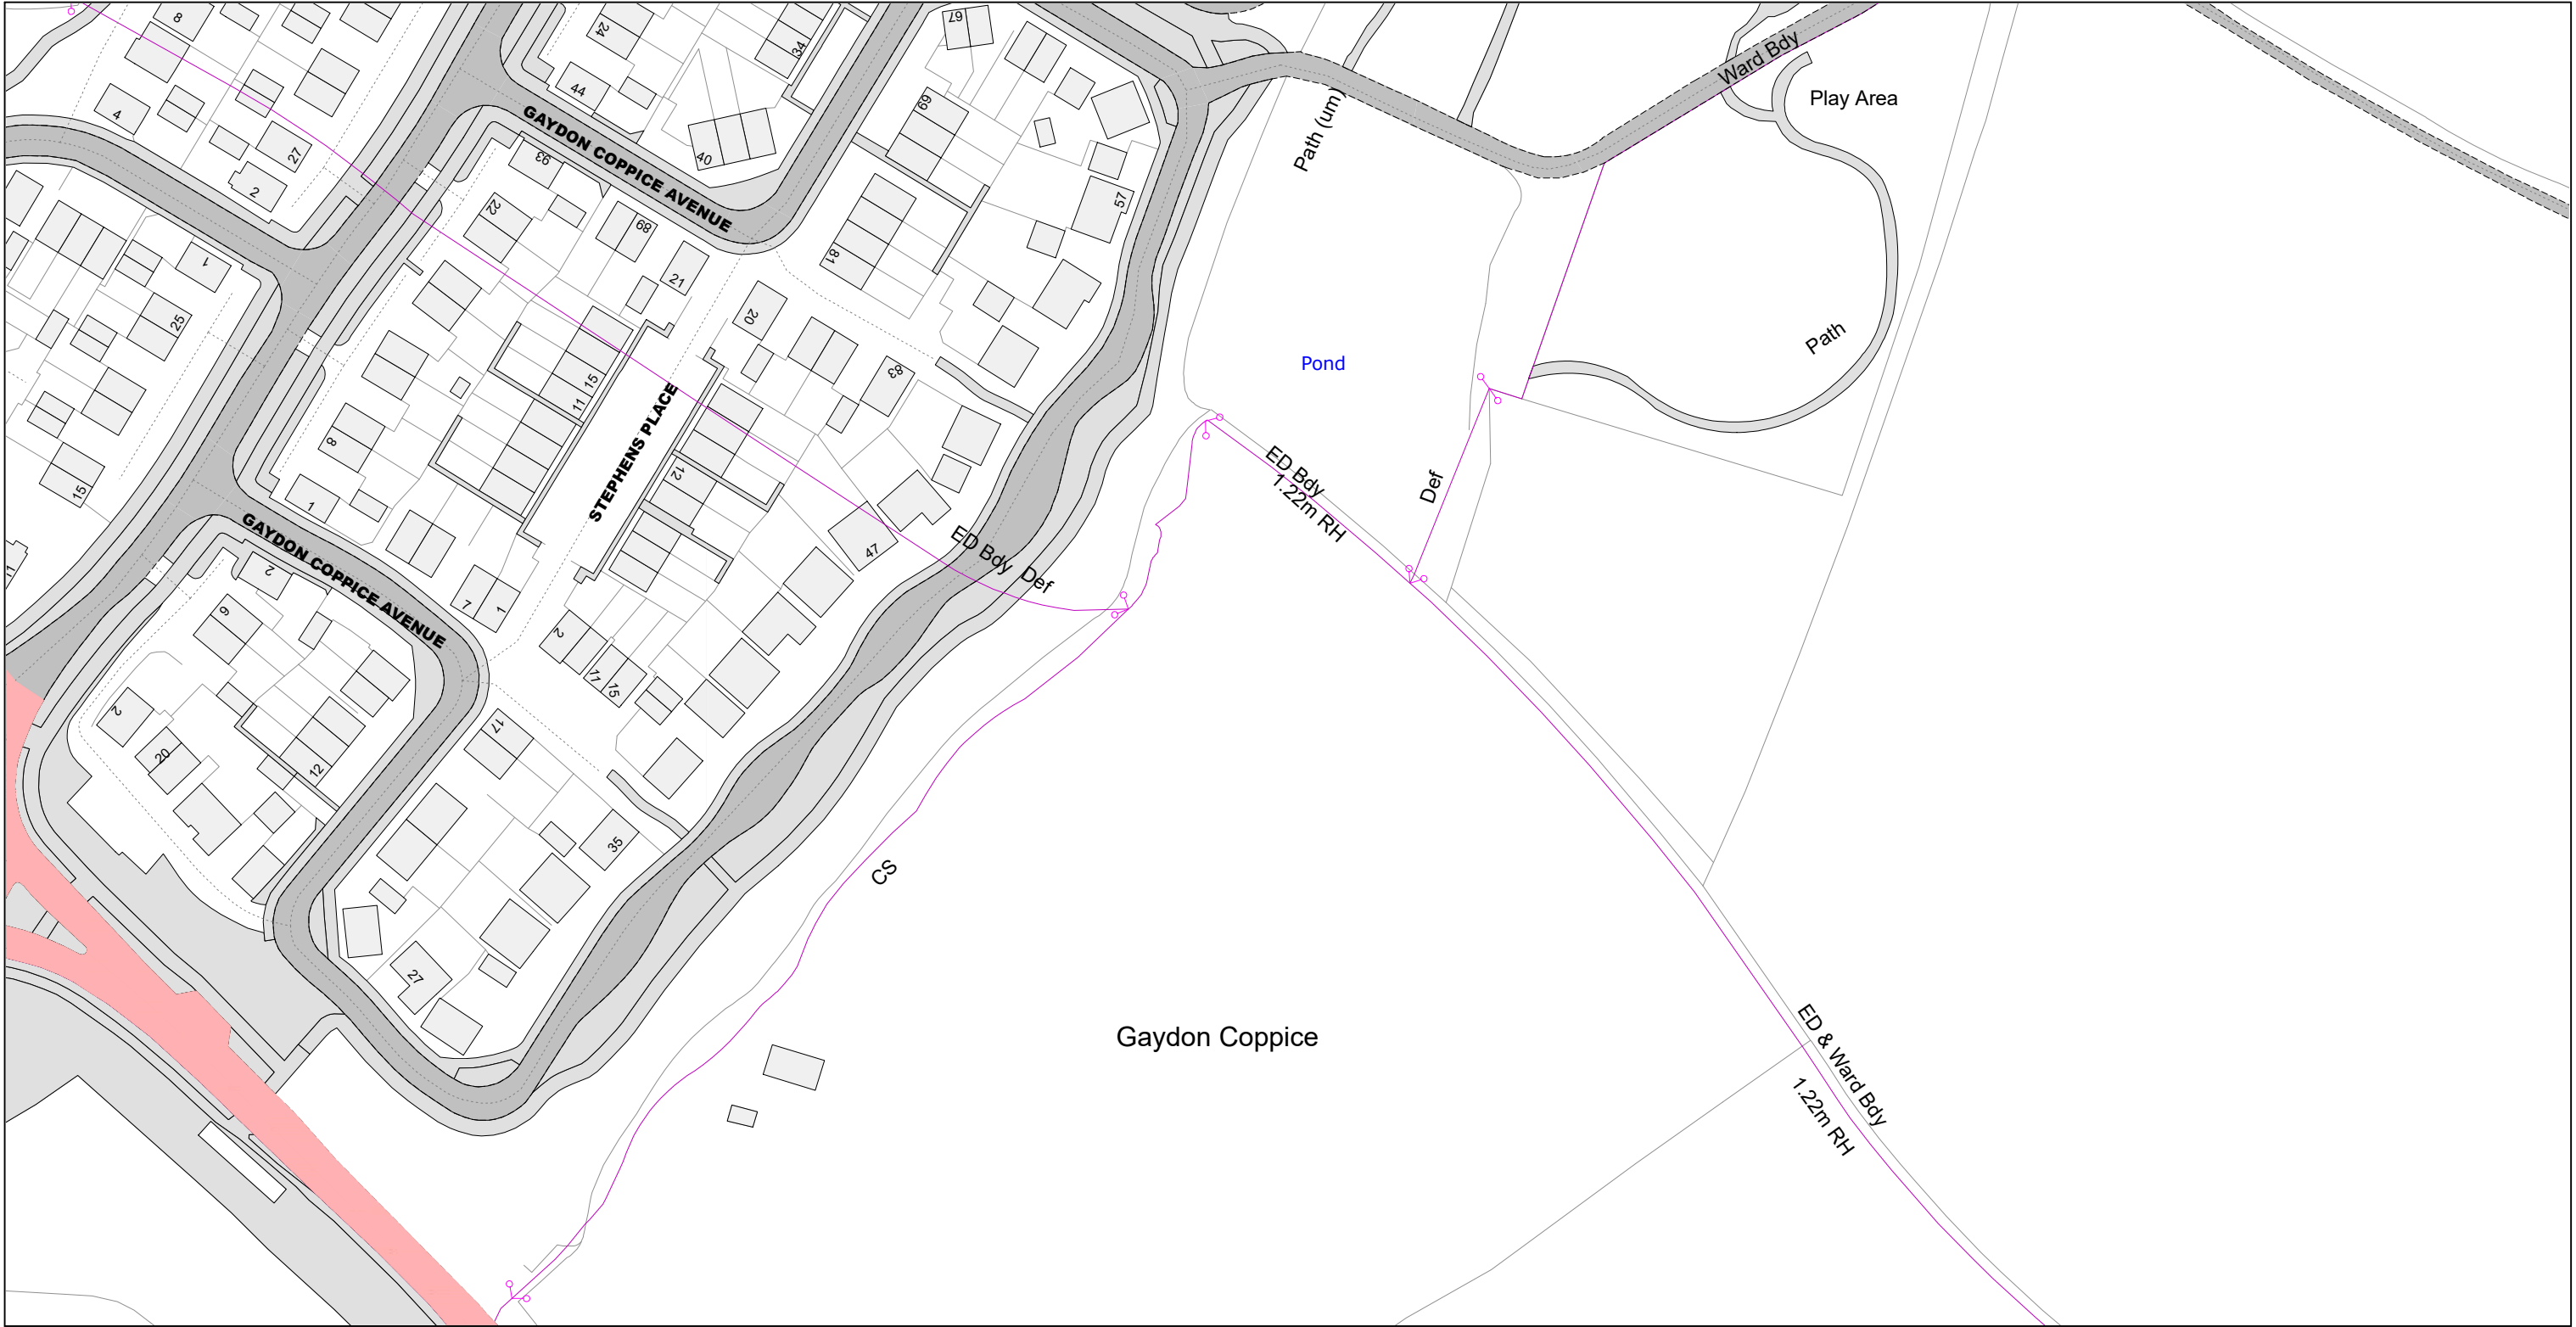

© Crown Copyright and database right 2025. Ordnance Survey AC000019520


 Warwickshire County Council Warwickshire County Council Shire Hall Warwick CV34 4RL	Title:		Area	Date
	Consolidated Road Traffic Regulation Orders		Stratford-on-Avon	05/10/2026
			CONFIRMED	Area code
			HM68	1
				Scale
				1 : 1250

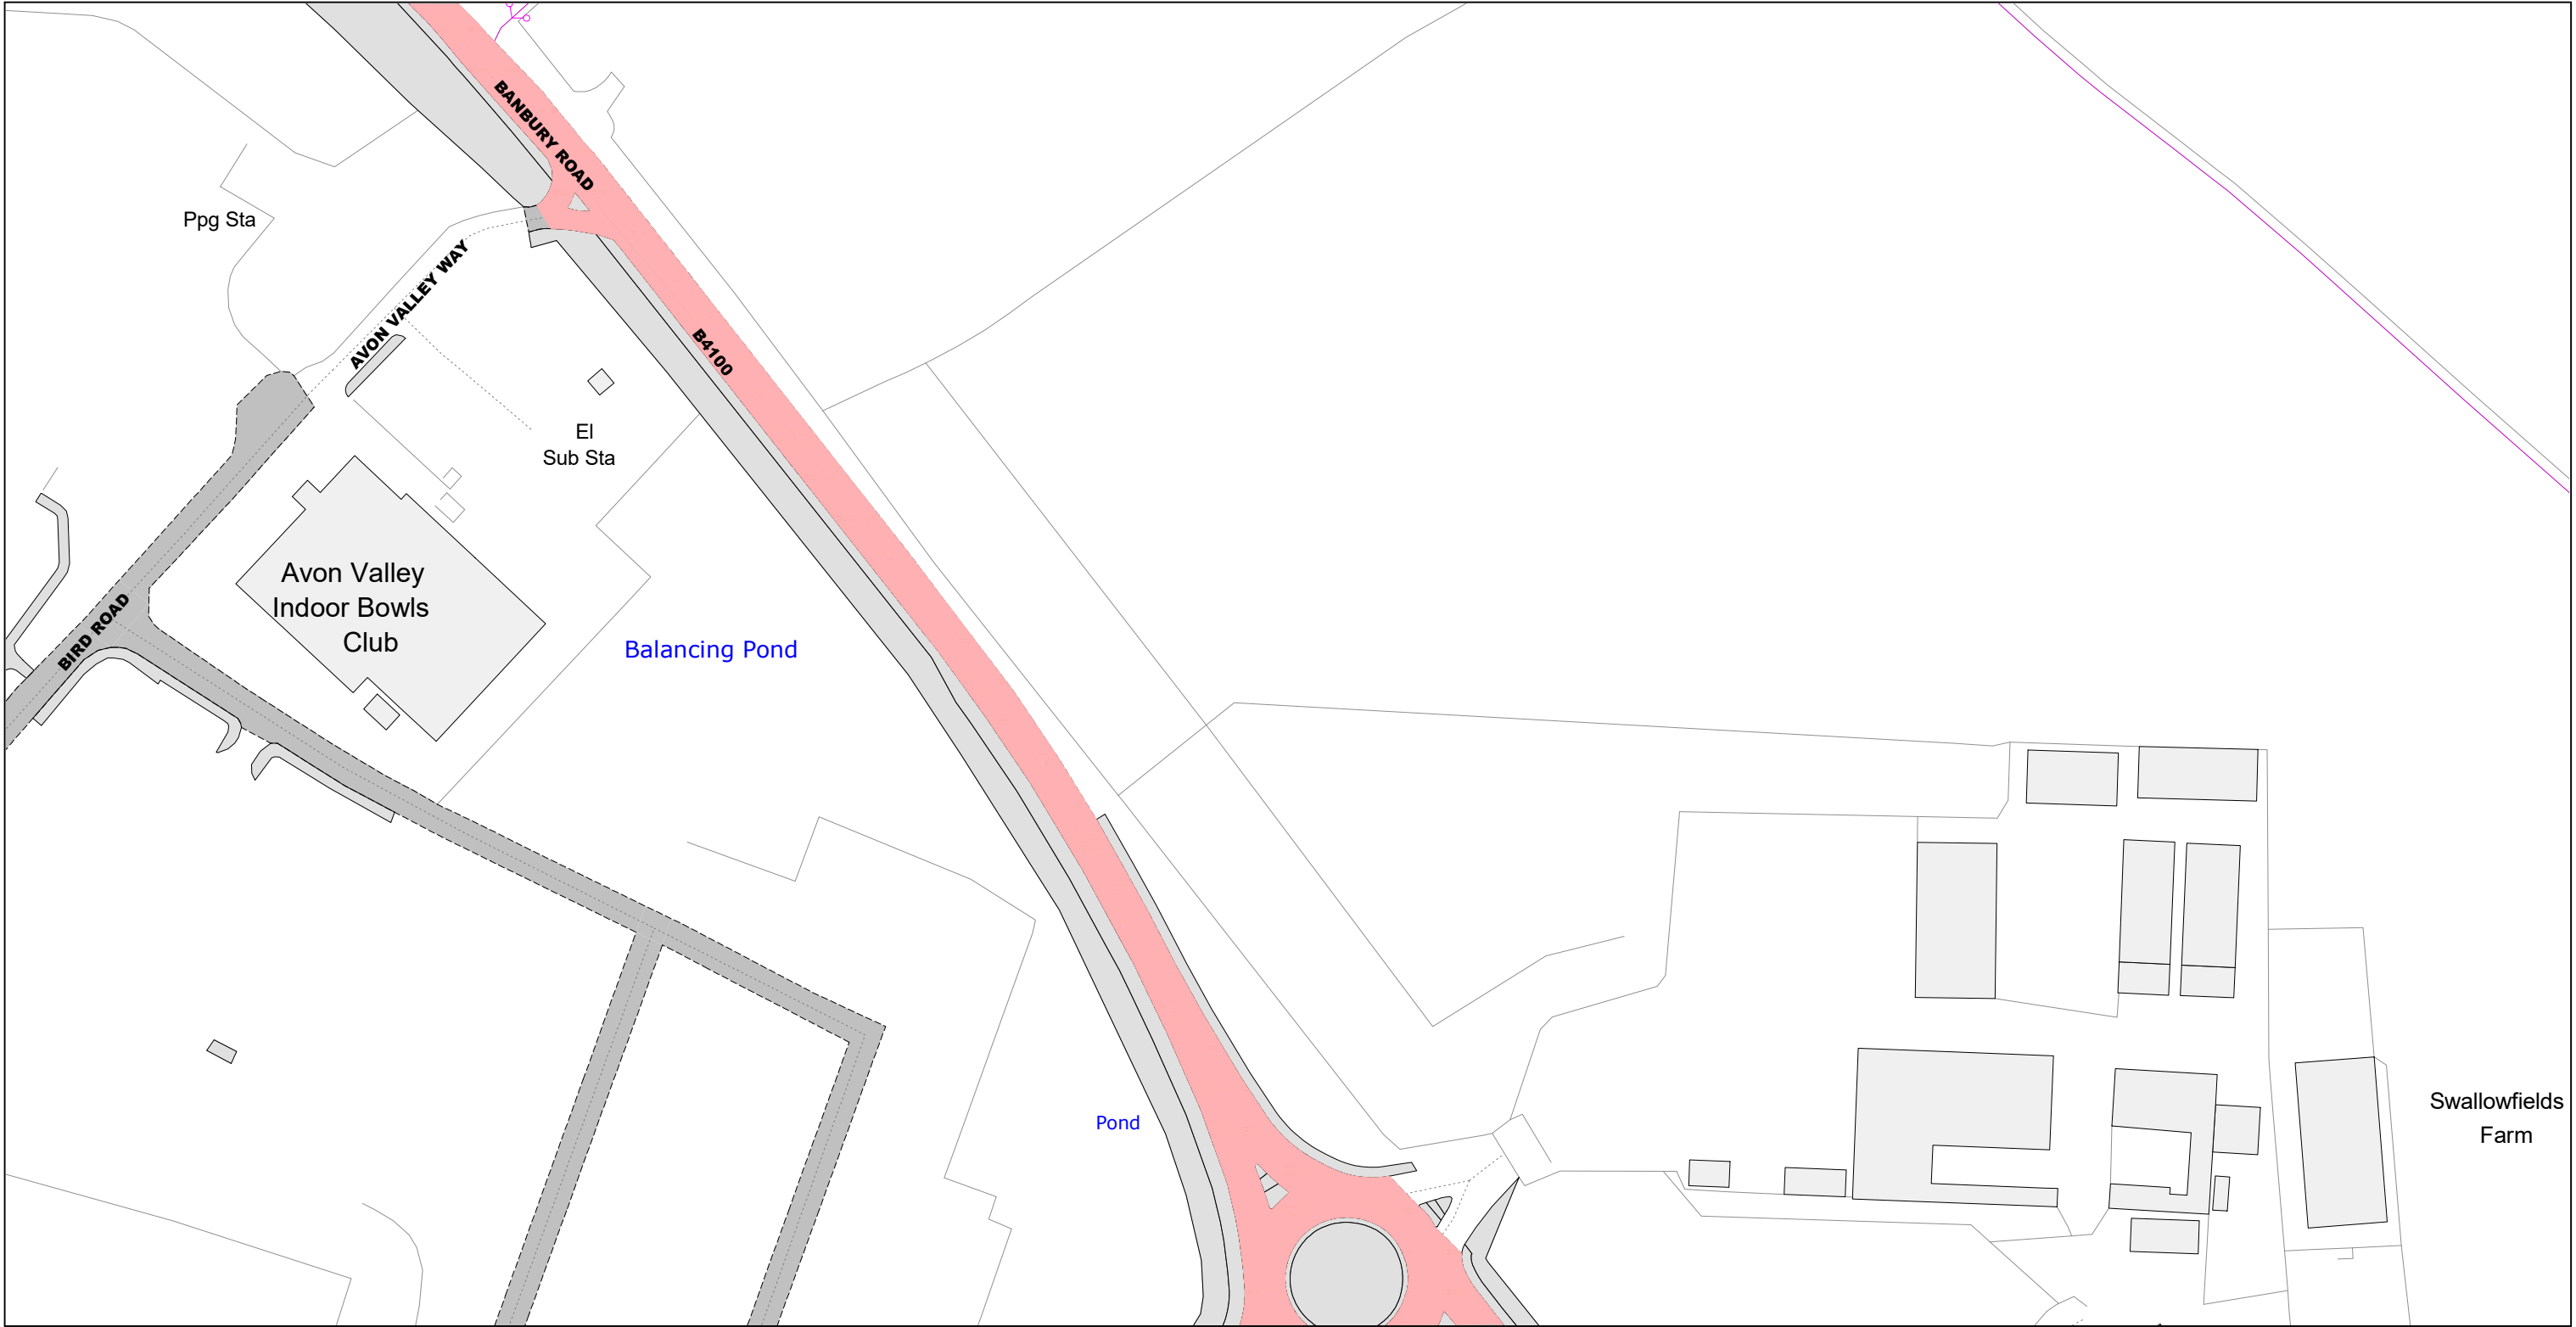

© Crown Copyright and database right 2025. Ordnance Survey AC000019520


 Warwickshire County Council Shire Hall Warwick CV34 4RL	Title: Consolidated Road Traffic Regulation Orders		Area Stratford-on-Avon	Date 05/10/2026
			Area code HN68	Revision No. 1
	CONFIRMED			Scale 1 : 1250

 Warwickshire County Council Shire Hall Warwick CV34 4RL	Title: Consolidated Road Traffic Regulation Orders		Area	Date 05/10/2026
	CONFIRMED		Area code HO37	Revision No. 5
			Scale 1 : 1250	

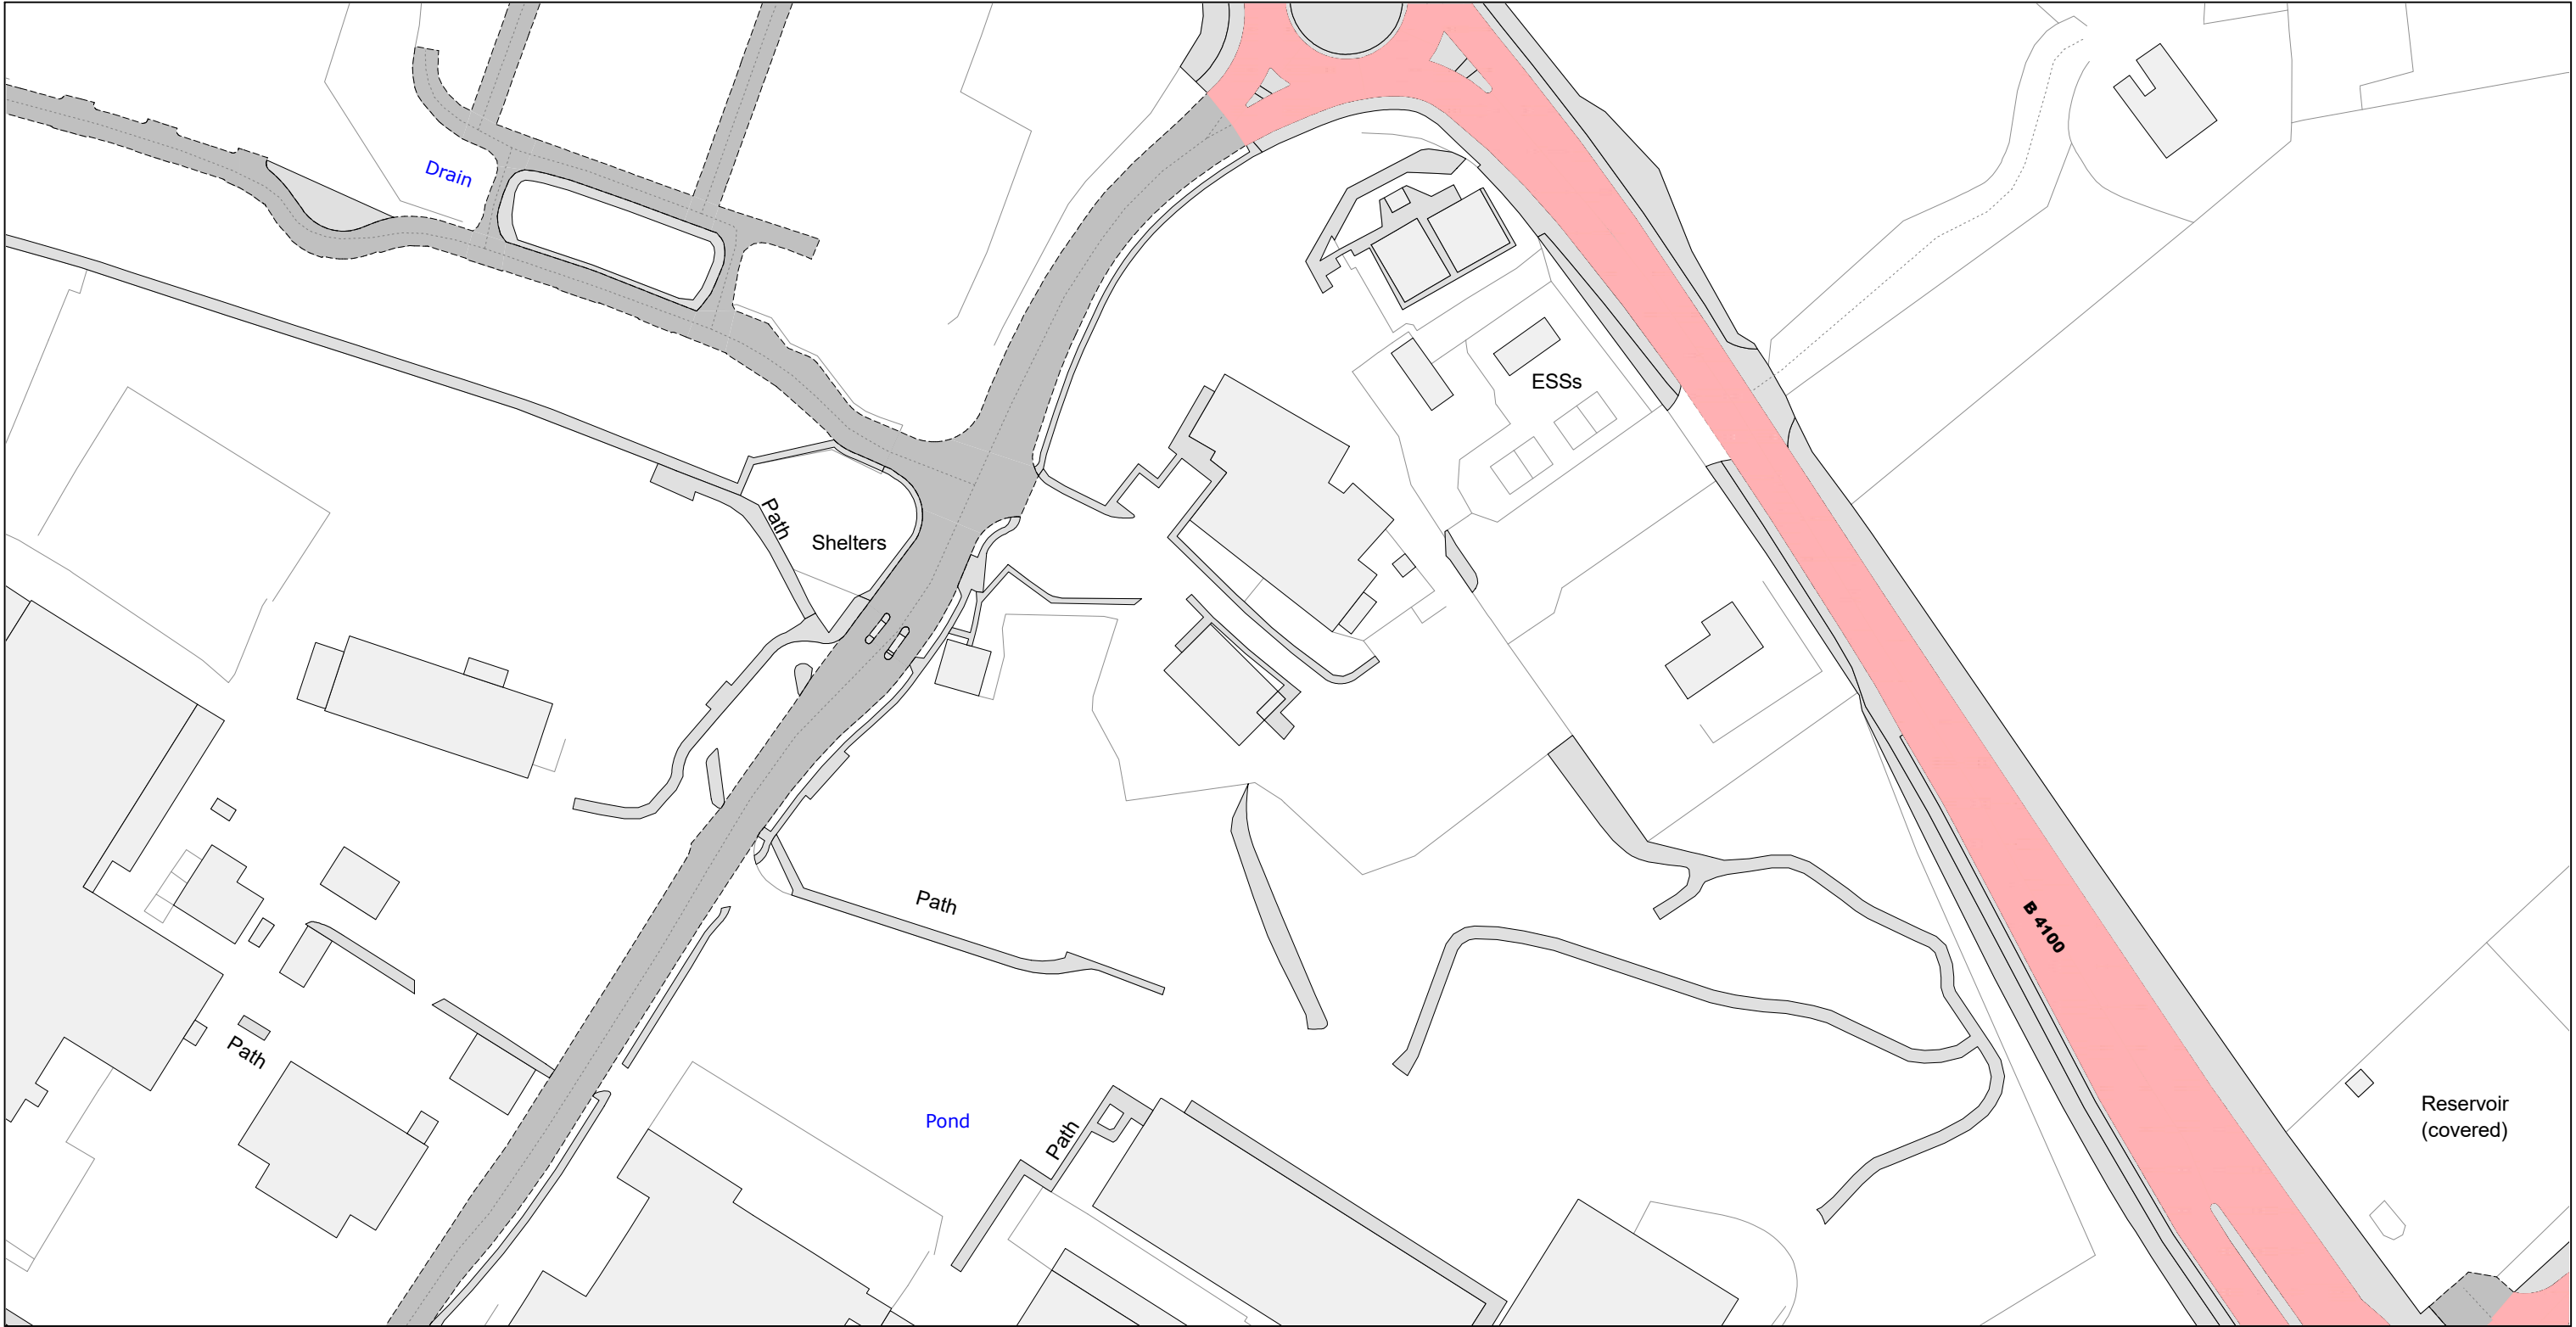


© Crown Copyright and database right 2025. Ordnance Survey AC000019520

 Warwickshire County Council Shire Hall Warwick CV34 4RL	Title:		Area	Date 05/10/2026
	Consolidated Road Traffic Regulation Orders		Stratford-on-Avon	Revision No. 1
	CONFIRMED		Area code HO68	Scale 1 : 1250

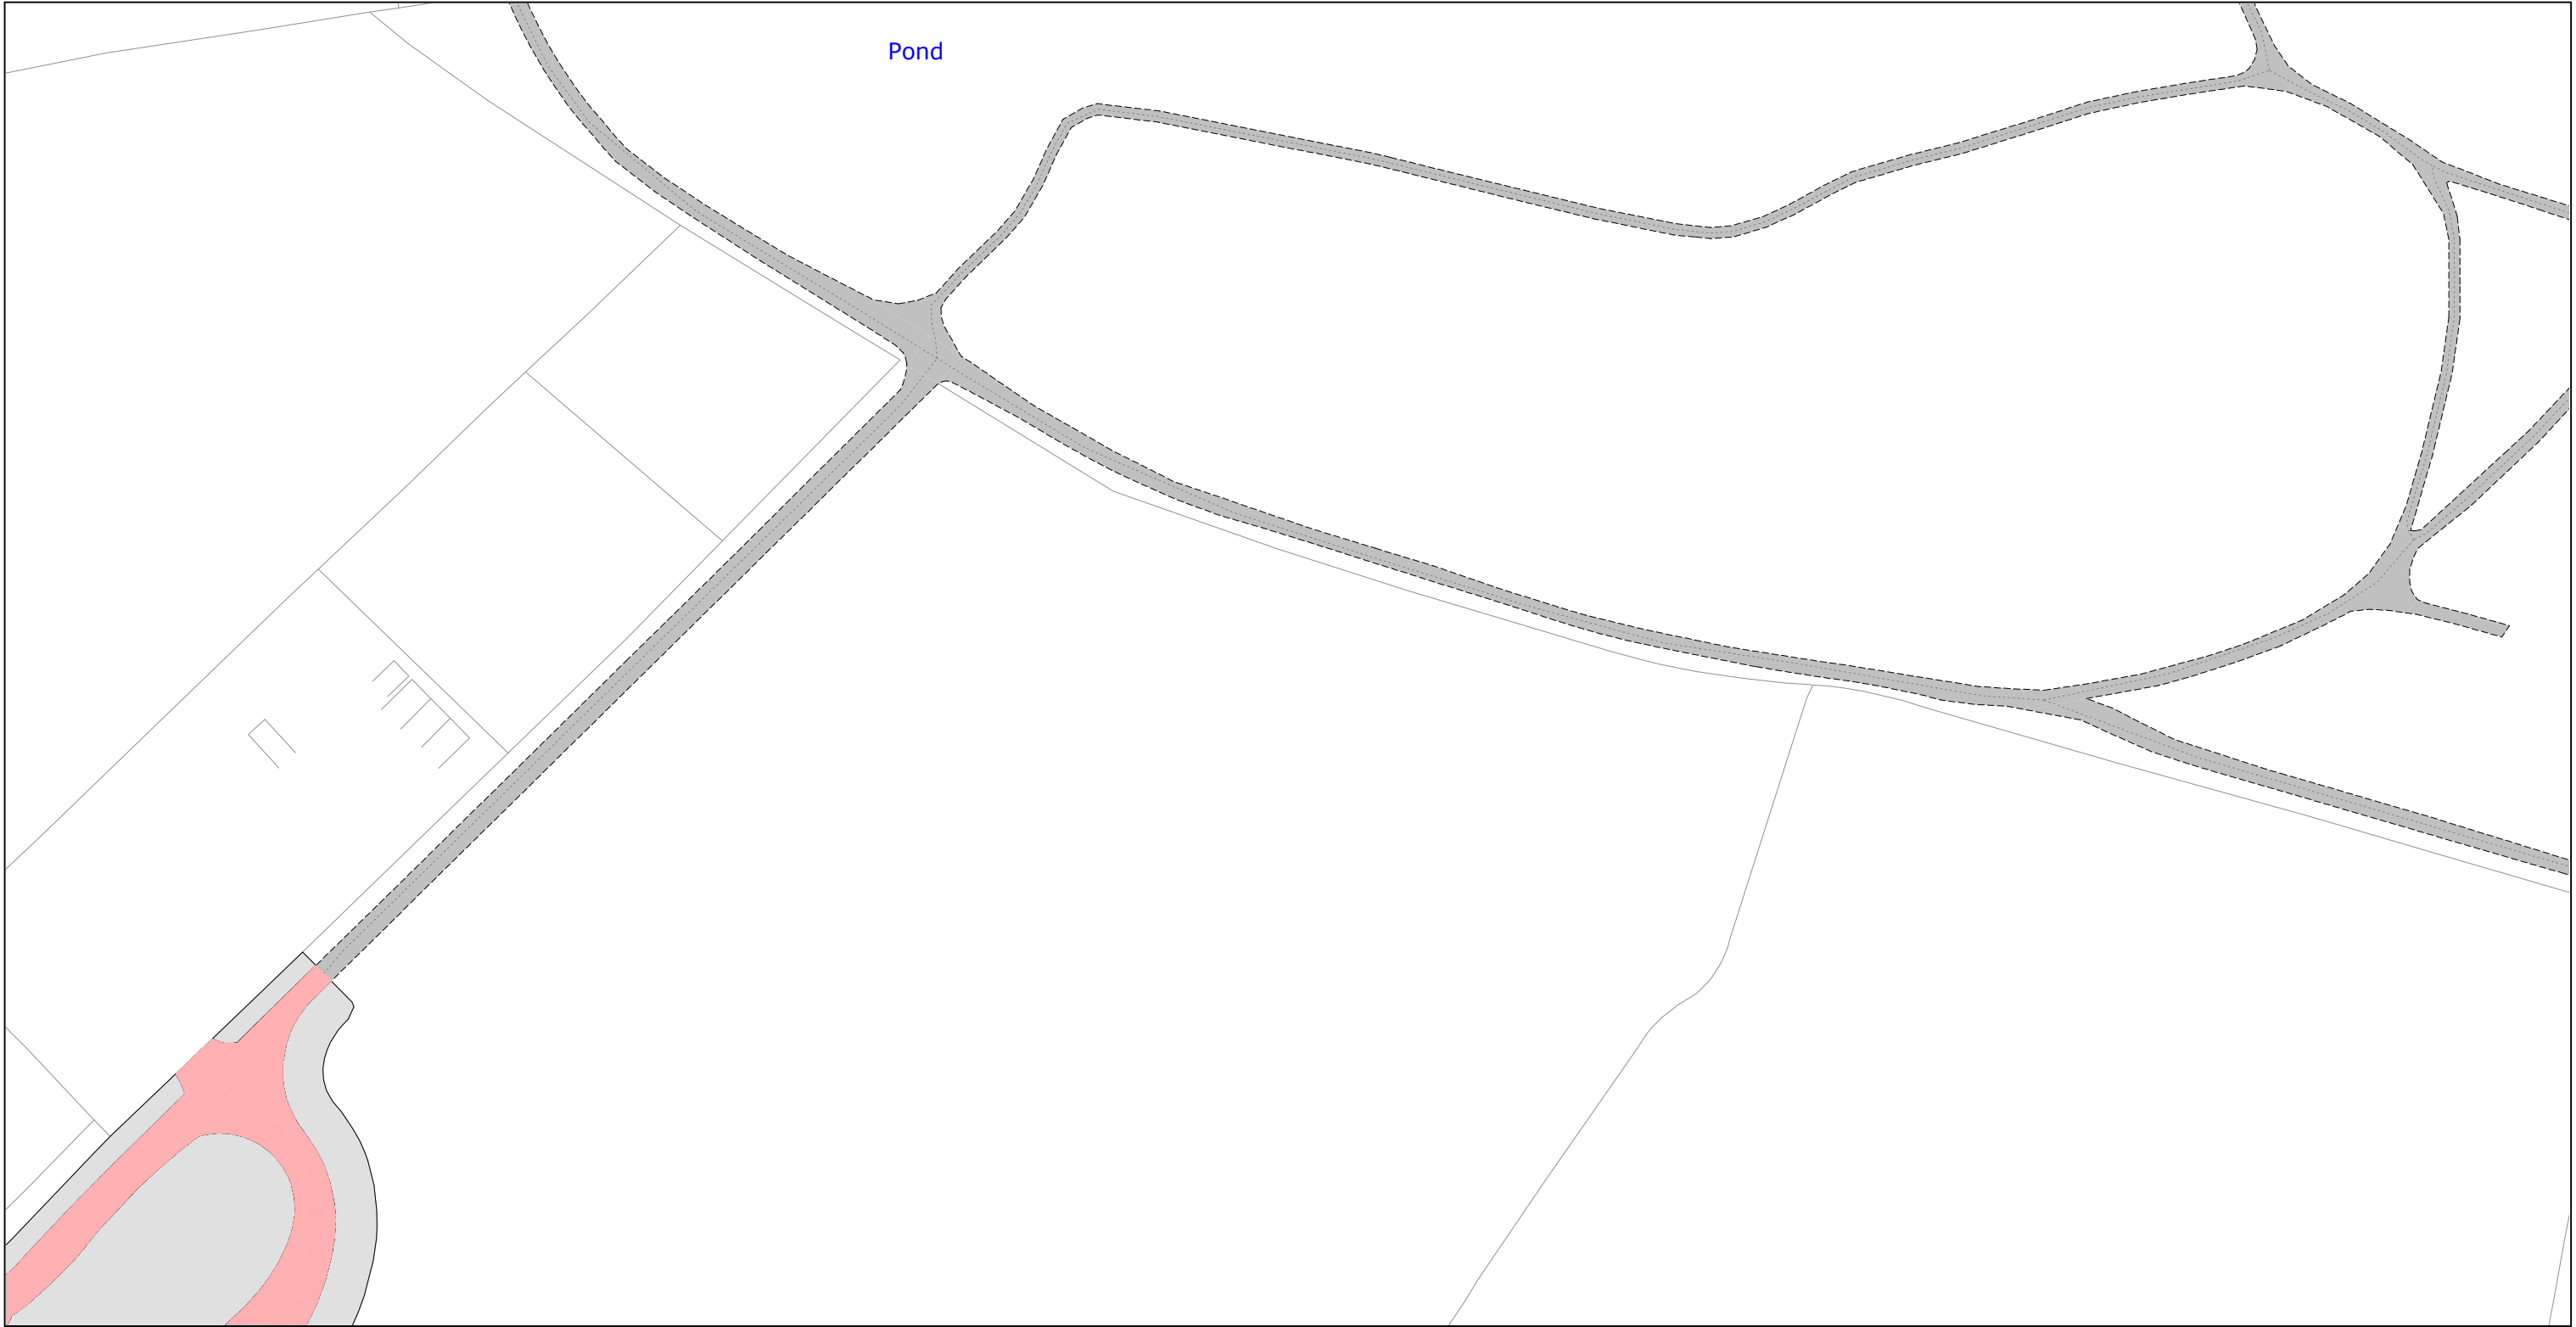


© Crown Copyright and database right 2025. Ordnance Survey AC000019520

 Warwickshire County Council Shire Hall Warwick CV34 4RL	Title:		Area Stratford-on-Avon	Date 05/10/2026
	Consolidated Road Traffic Regulation Orders			Revision No. 0
	CONFIRMED		Area code HO69	Scale 1 : 1250

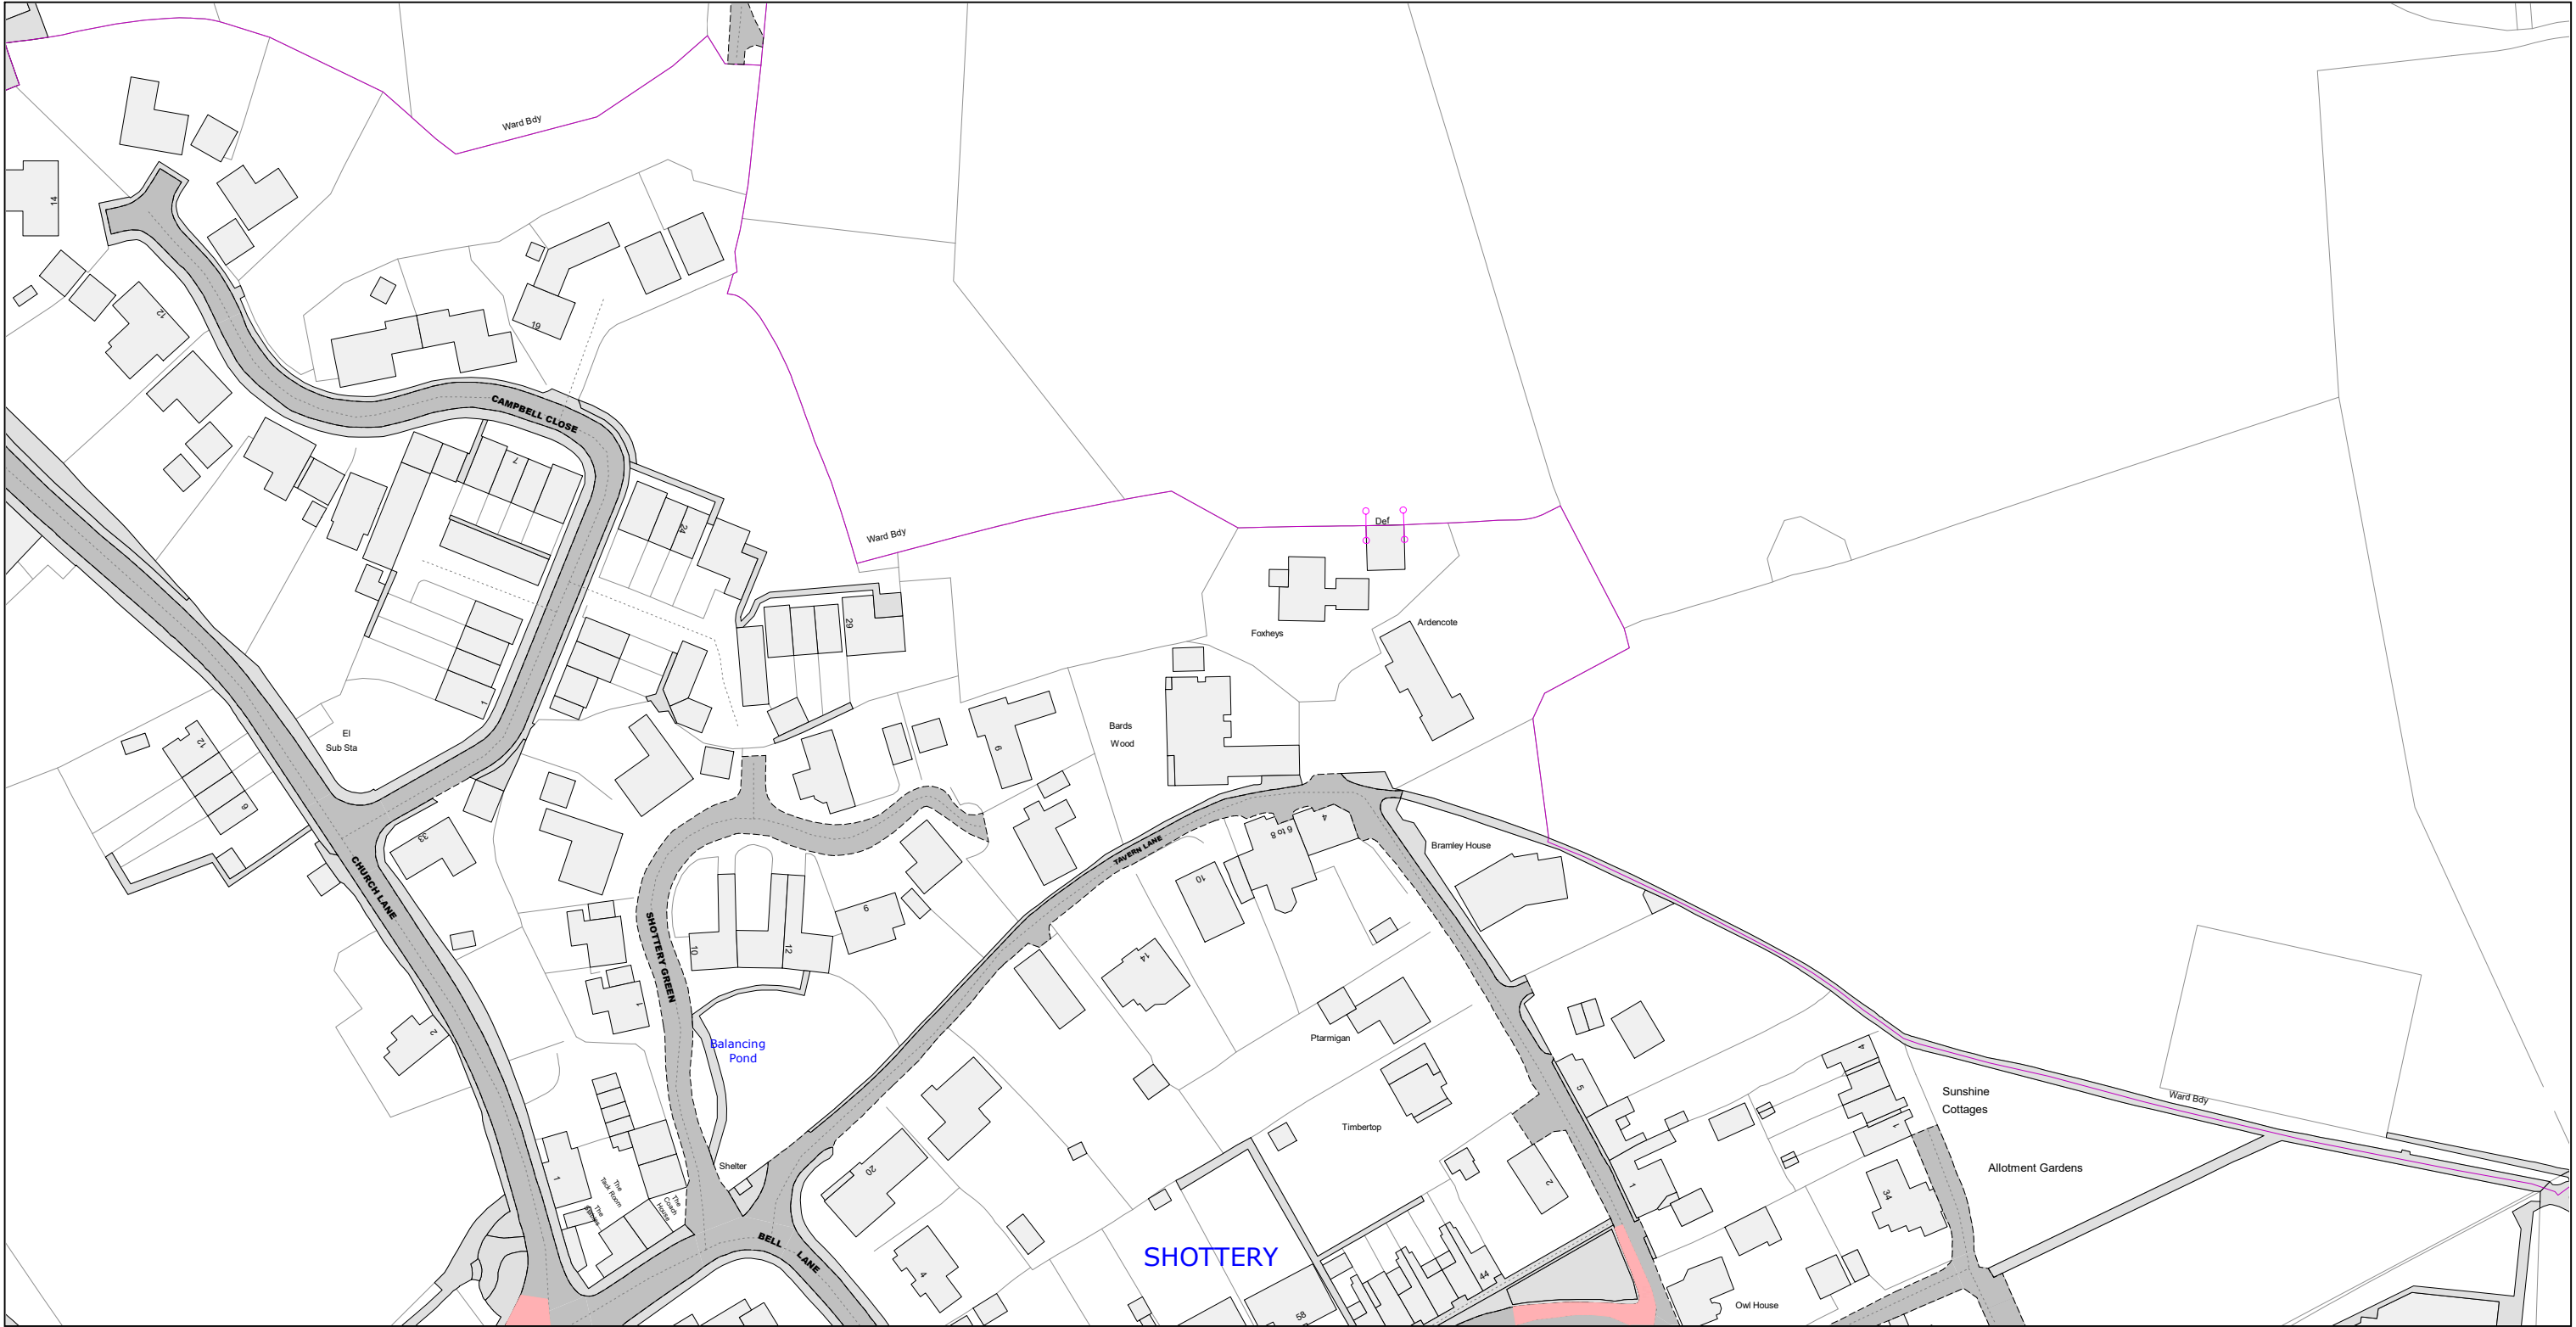


© Crown Copyright and database right 2025. Ordnance Survey AC000019520

 Warwickshire County Council Warwickshire County Council Shire Hall Warwick CV34 4RL	Title:		Area	Date 05/10/2026
	Consolidated Road Traffic Regulation Orders			Revision No. 1
	CONFIRMED		Area code HP34	Scale 1 : 1250

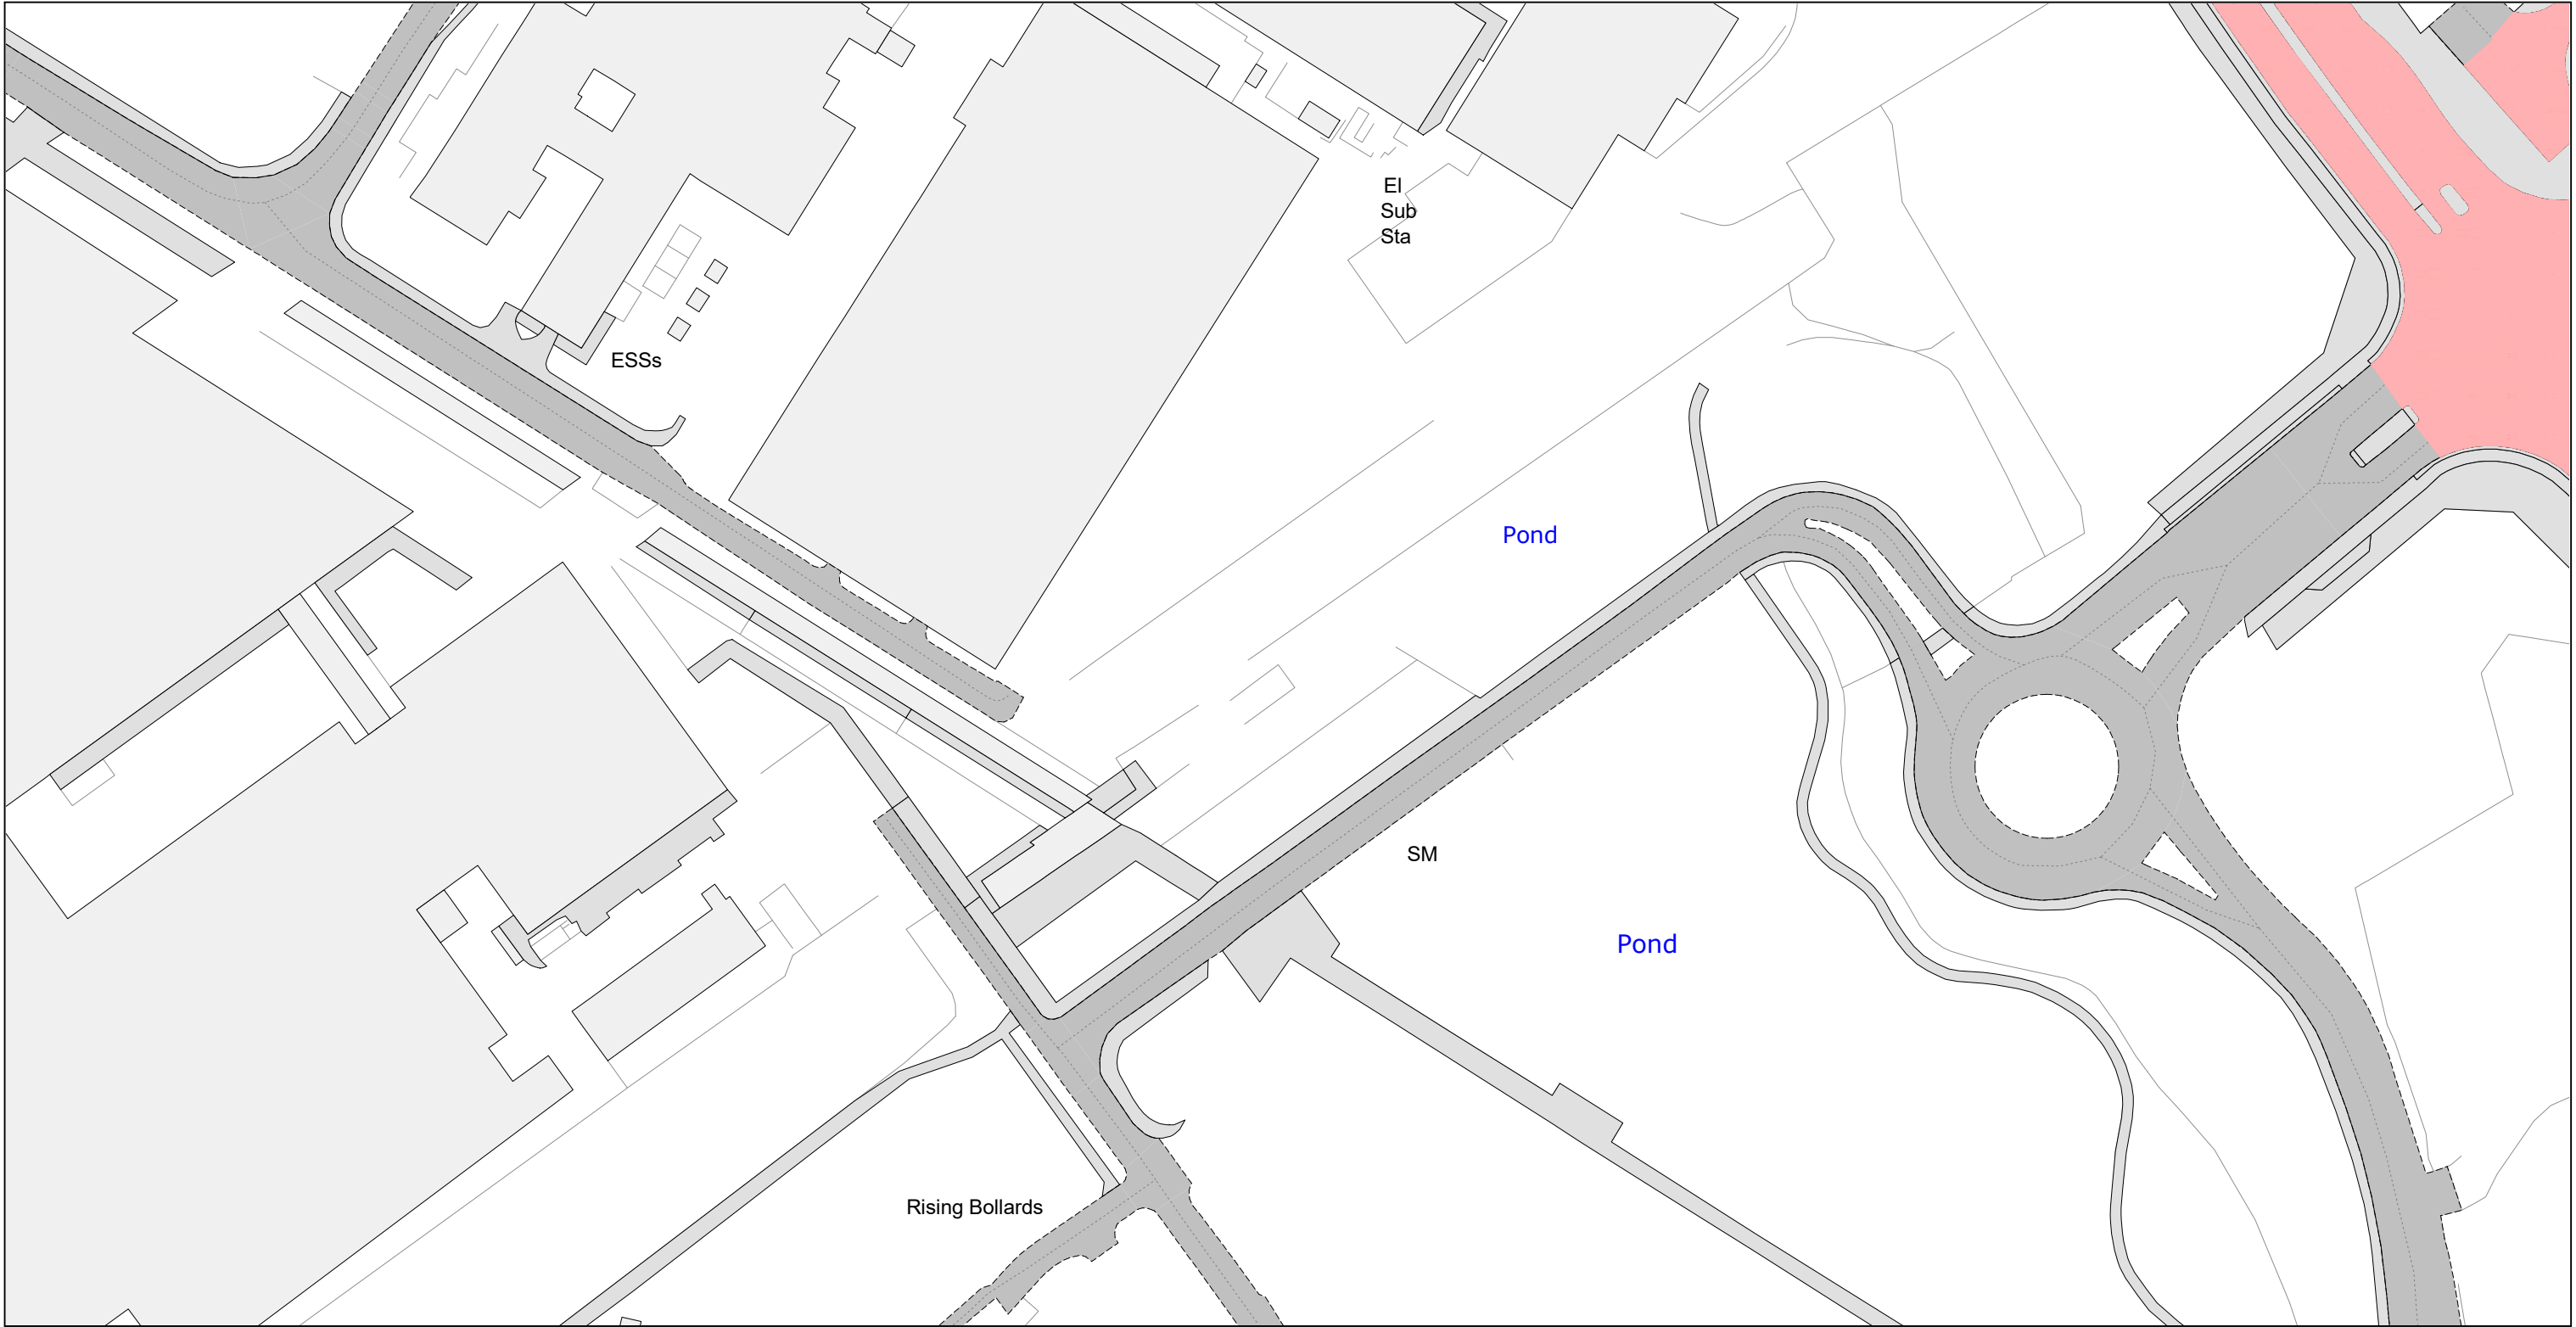


© Crown Copyright and database right 2025. Ordnance Survey AC000019520

 Warwickshire County Council Shire Hall Warwick CV34 4RL	Title:		Area	Date 05/10/2026
	Consolidated Road Traffic Regulation Orders		Stratford-on-Avon	Revision No. 1
	CONFIRMED		Area code HP68	Scale 1 : 1250

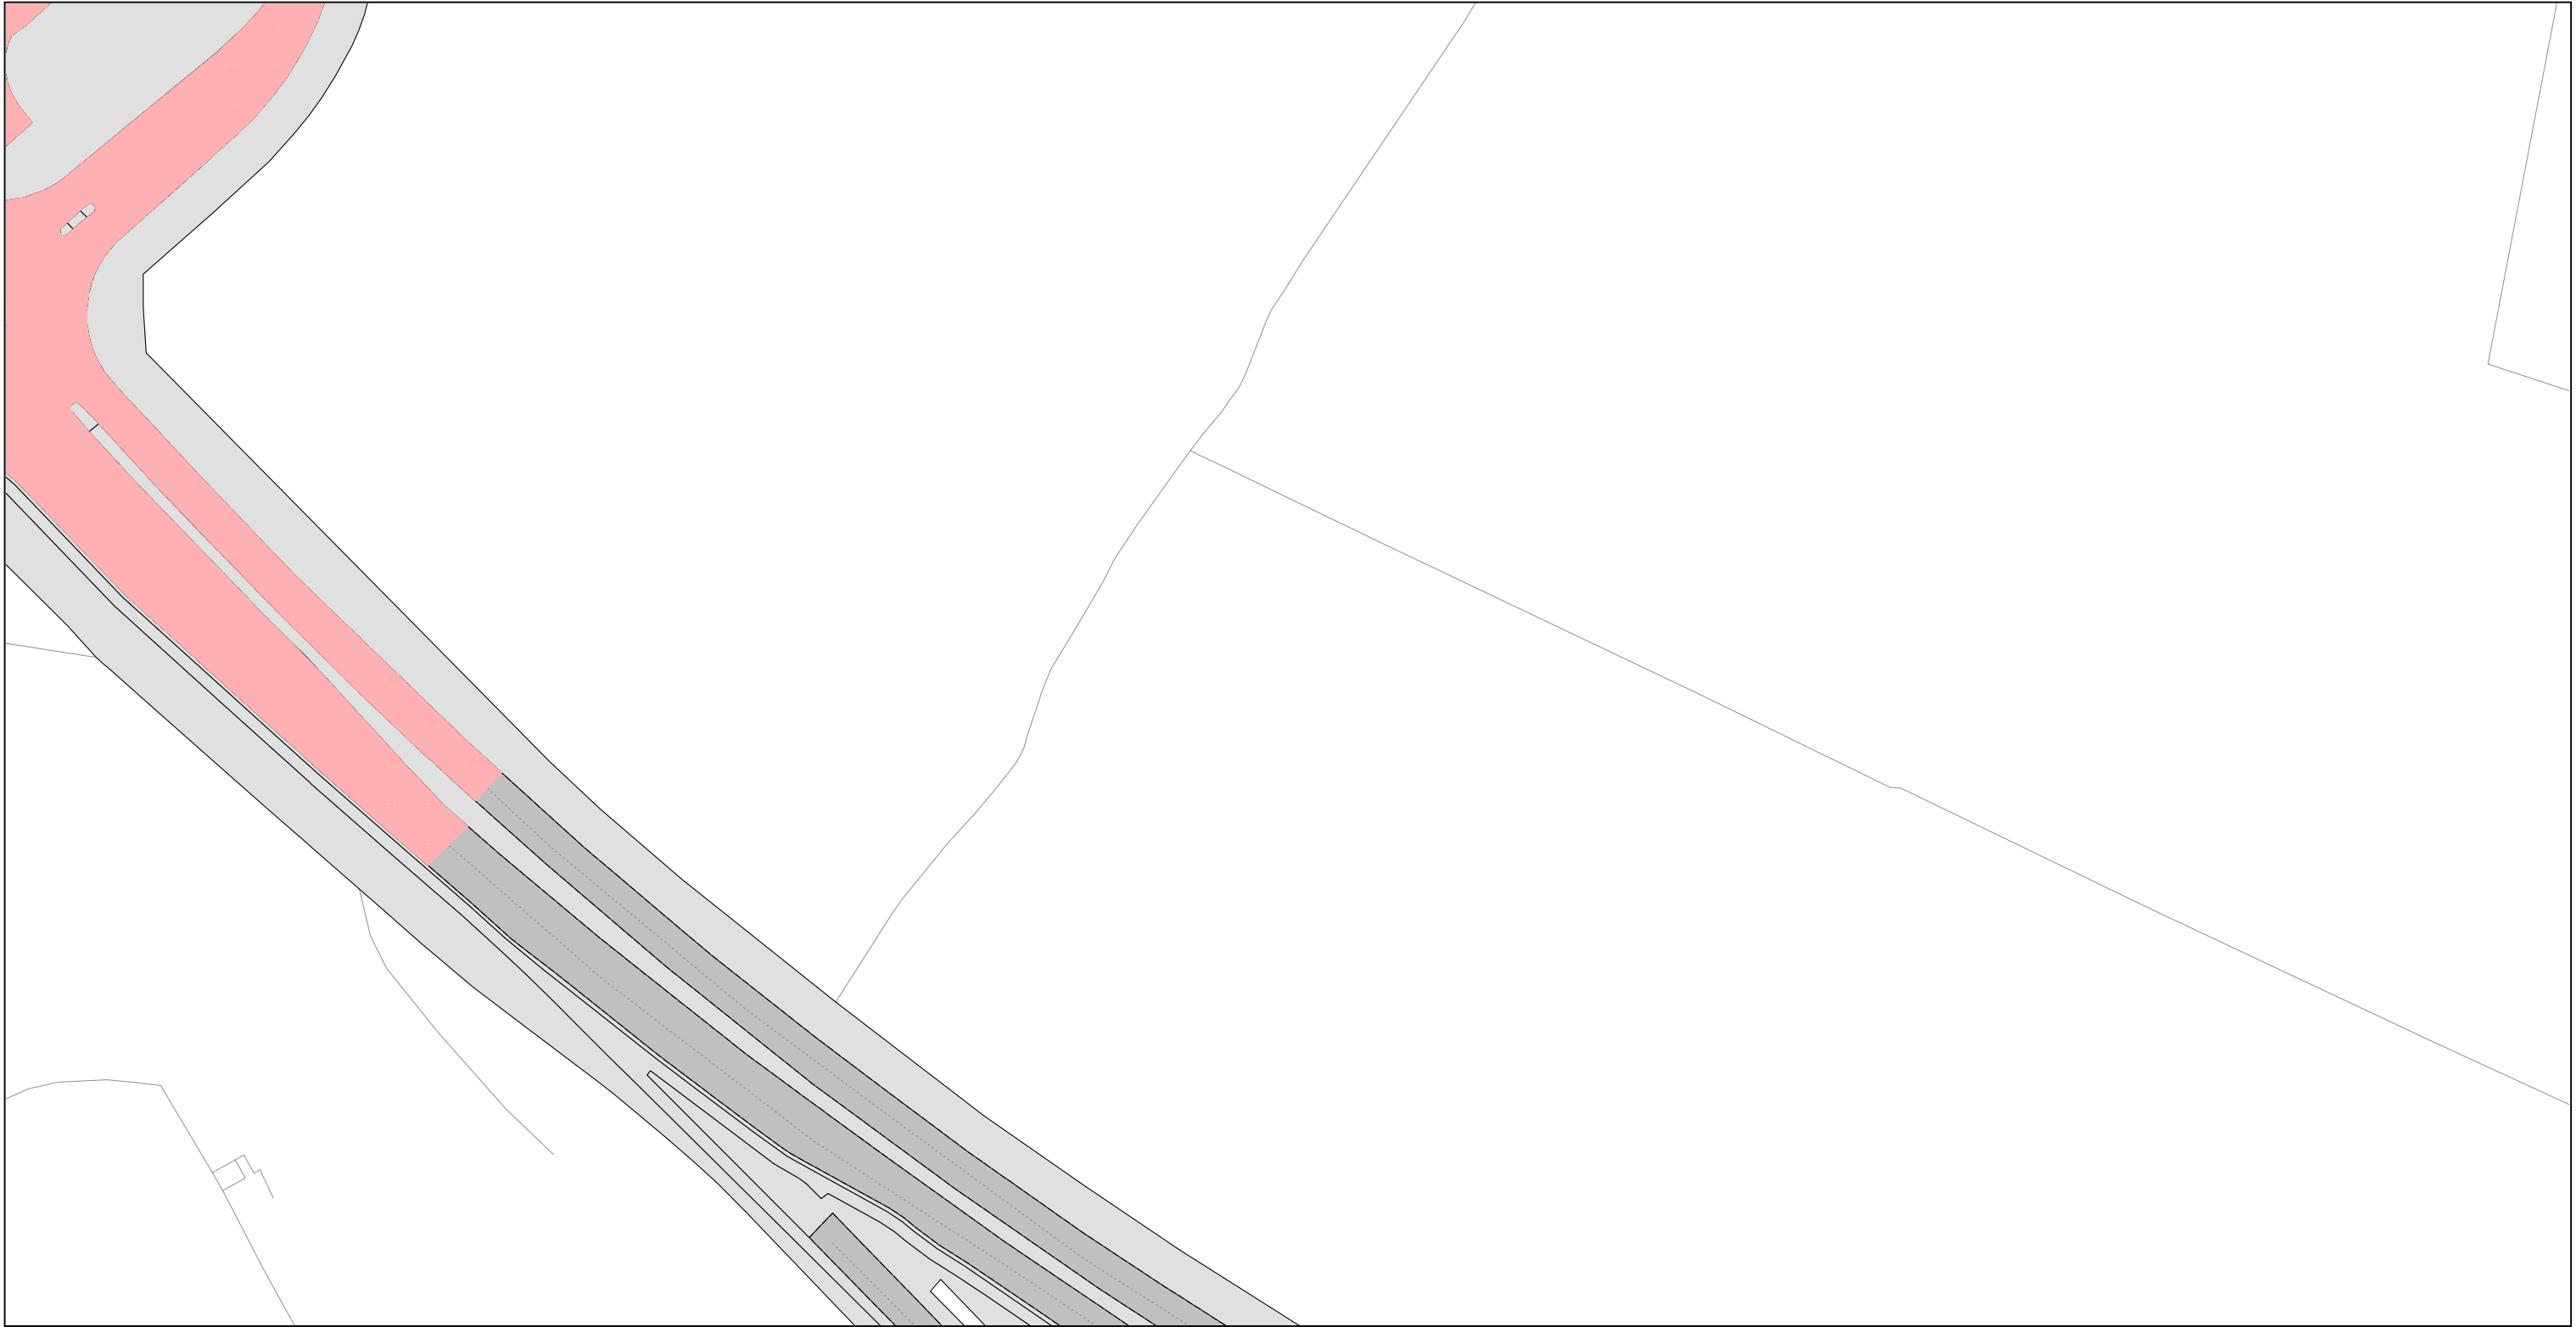


© Crown Copyright and database right 2025. Ordnance Survey AC000019520

 Warwickshire County Council Shire Hall Warwick CV34 4RL	Title:		Area	Date 05/10/2026
	Consolidated Road Traffic Regulation Orders		Stratford-on-Avon	Revision No. 1
	CONFIRMED		Area code HP69	Scale 1 : 1250

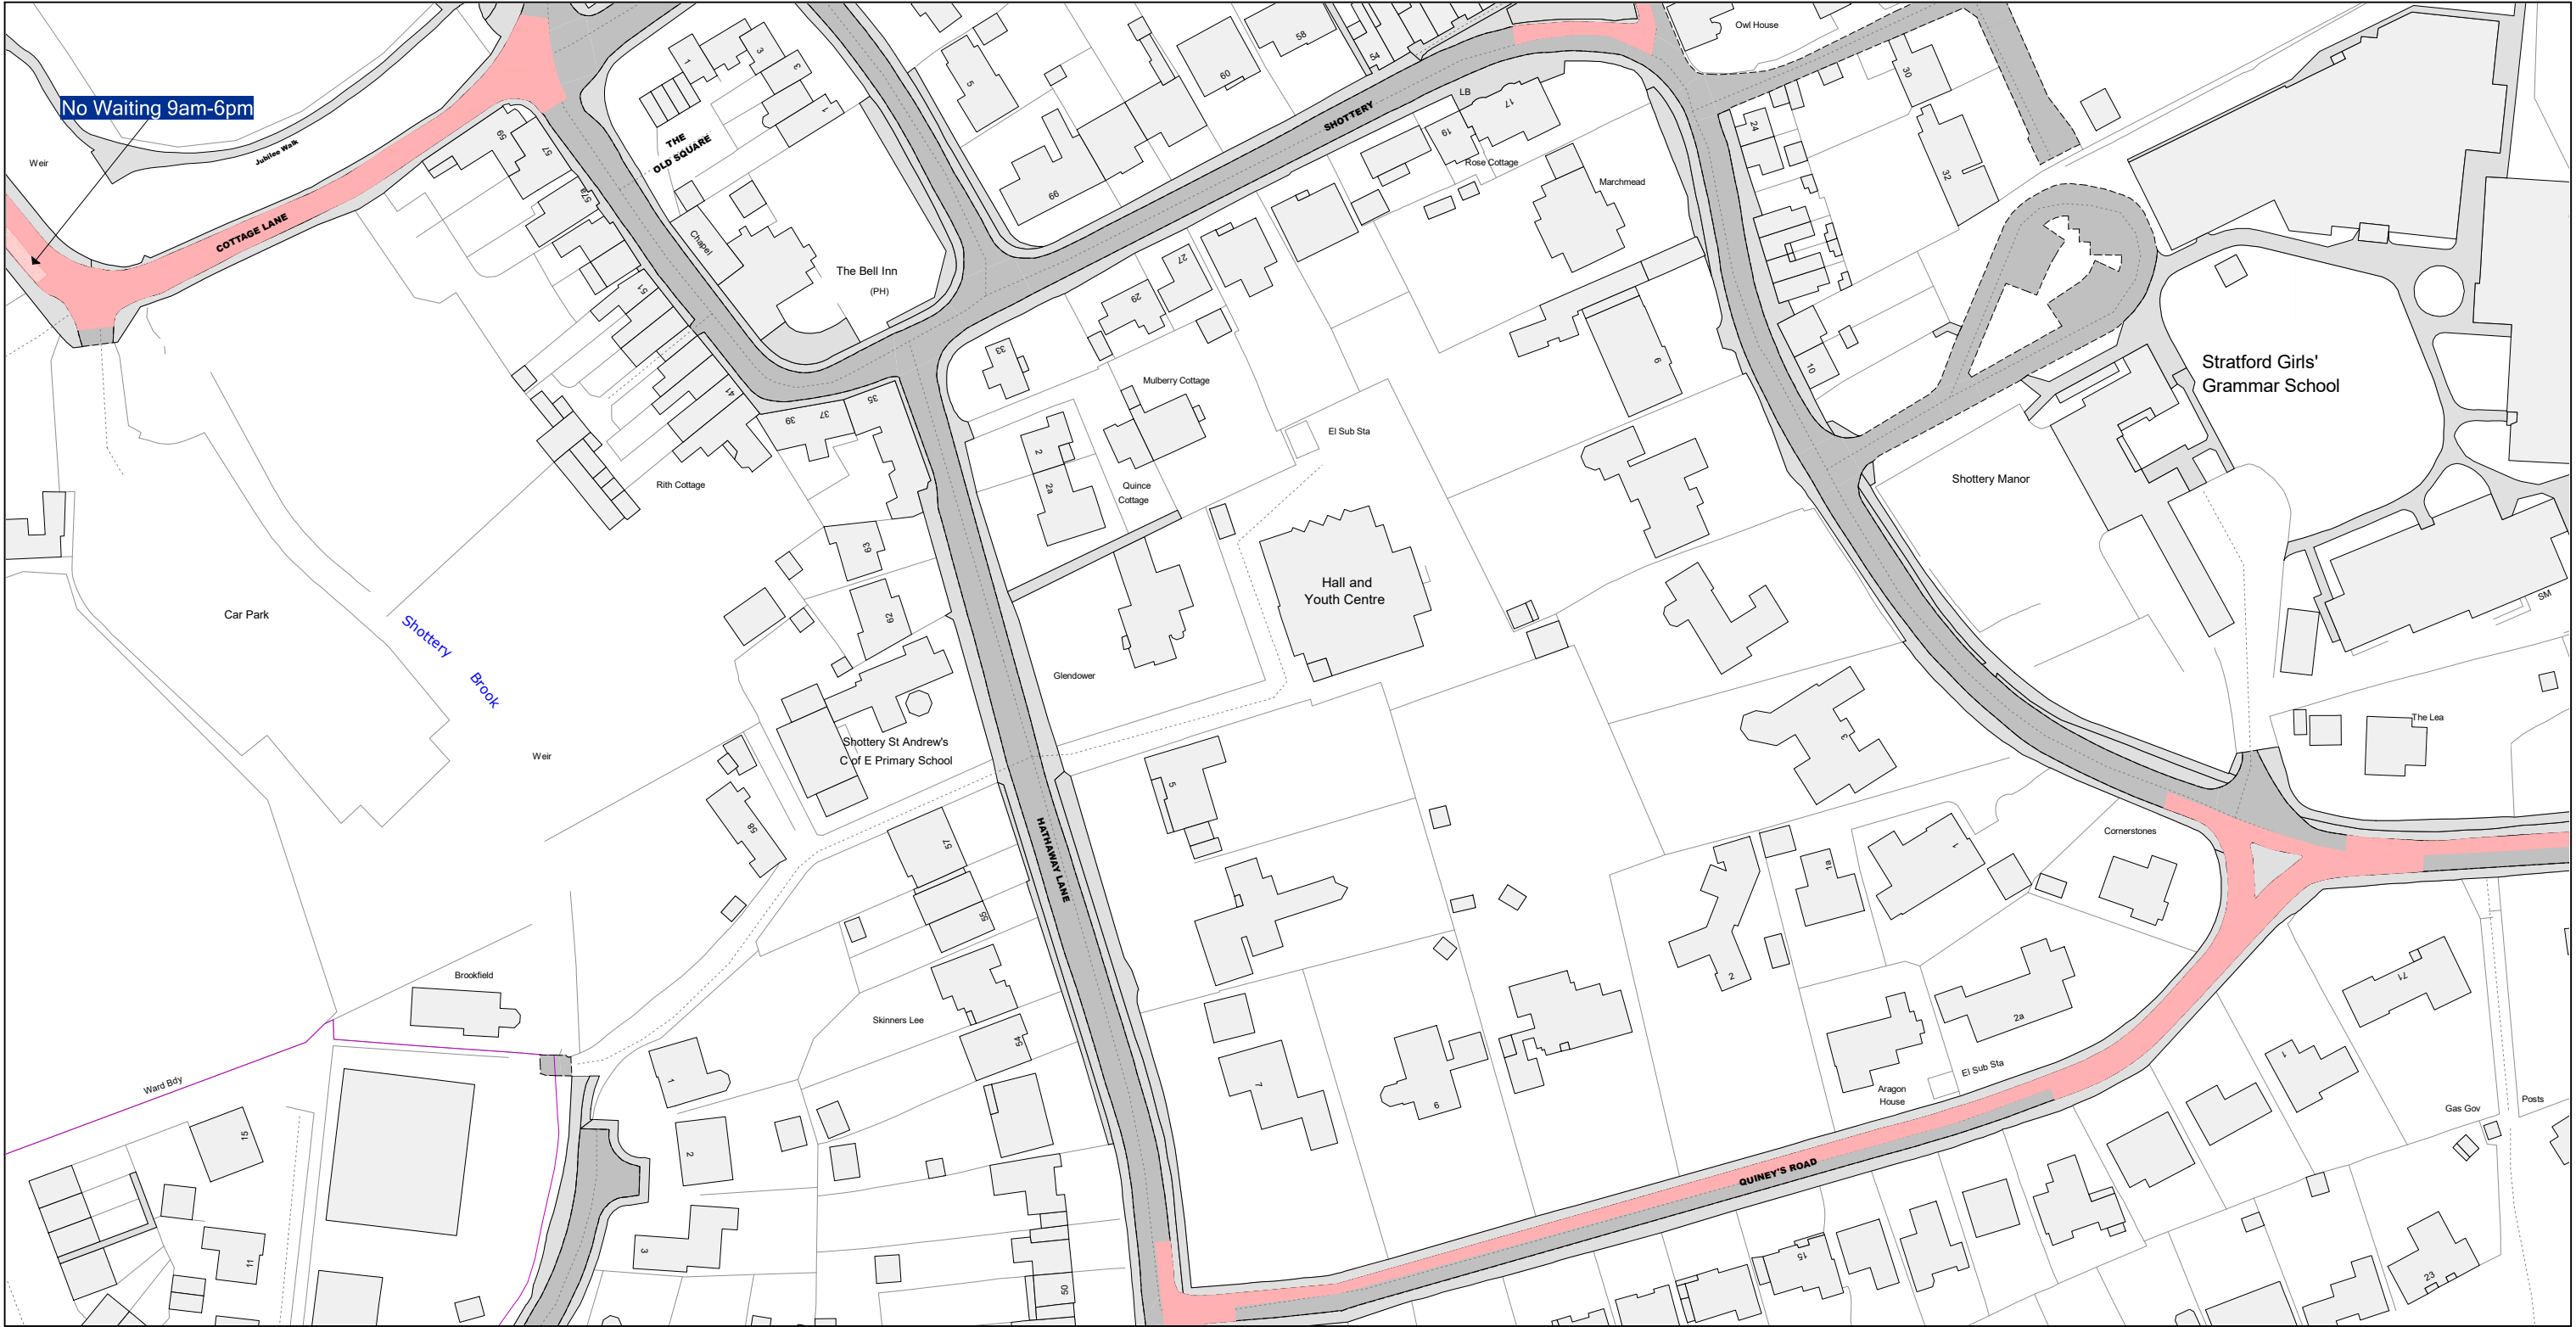


© Crown Copyright and database right 2025. Ordnance Survey AC000019520

 Warwickshire County Council Shire Hall Warwick CV34 4RL	Title: Consolidated Road Traffic Regulation Orders		Area	Date 05/10/2026
			Area code HQ34	Revision No. 1
	CONFIRMED			Scale 1 : 1250

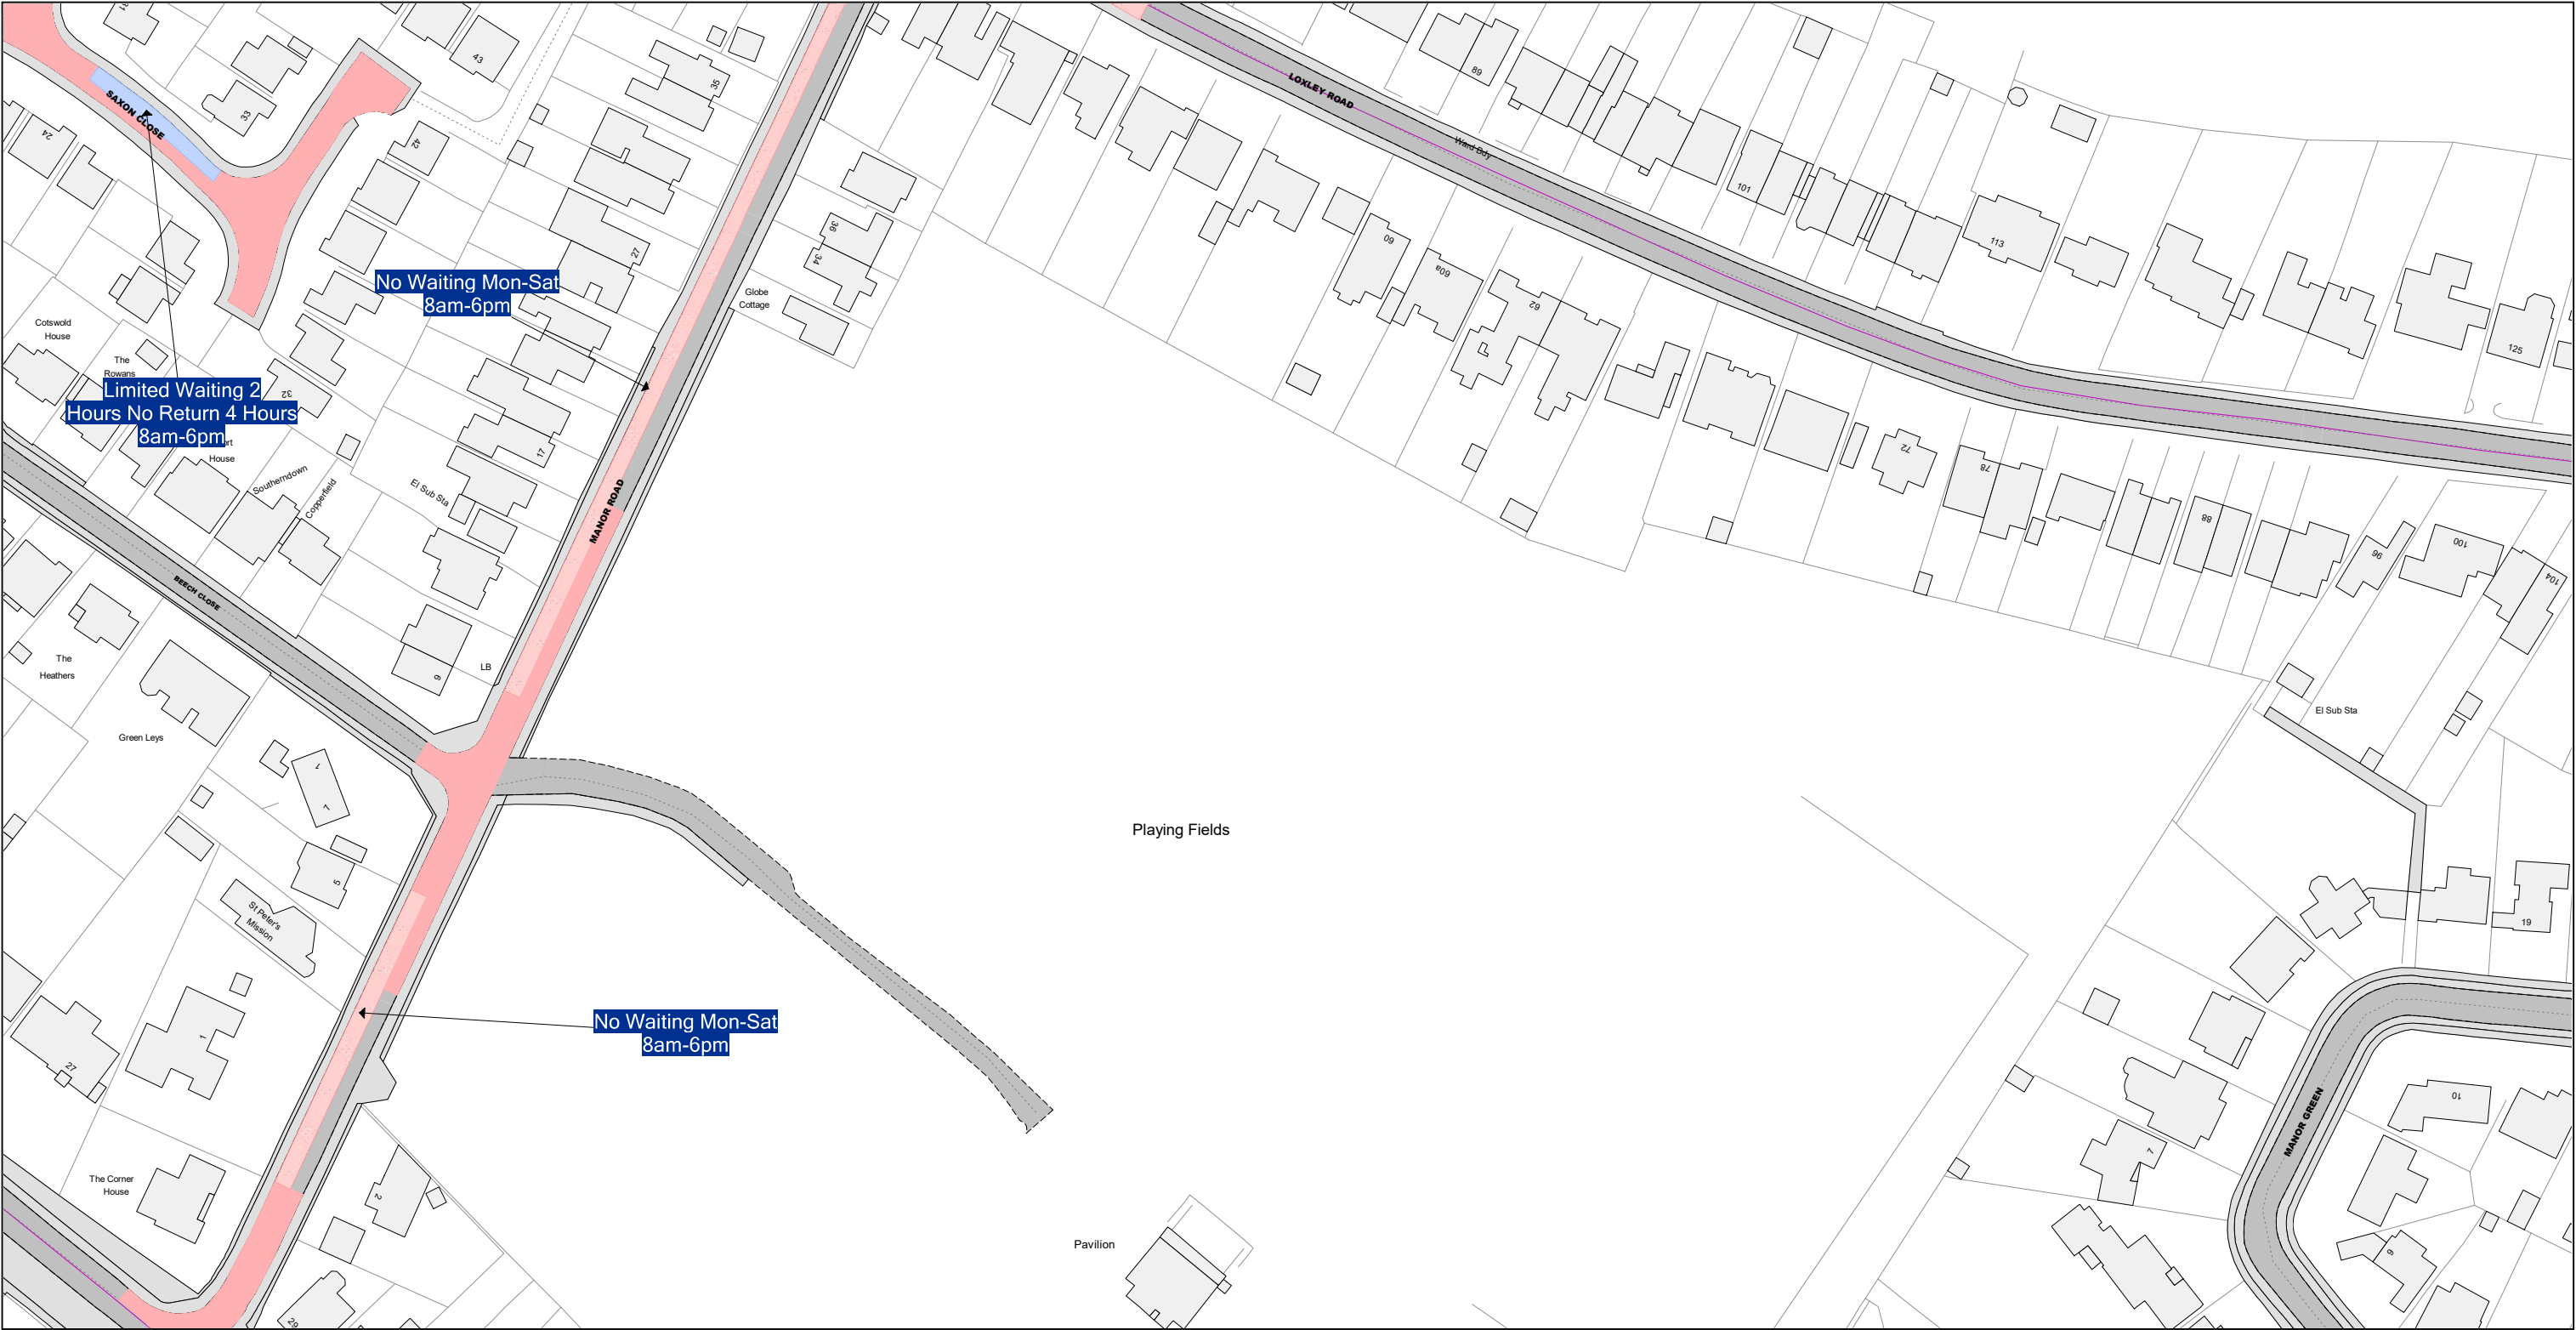


© Crown Copyright and database right 2025. Ordnance Survey AC000019520

 Warwickshire County Council Shire Hall Warwick CV34 4RL	Title: Consolidated Road Traffic Regulation Orders		Area	Date 05/10/2026
			Area code HQ39	Revision No. 2
	CONFIRMED			Scale 1 : 1250

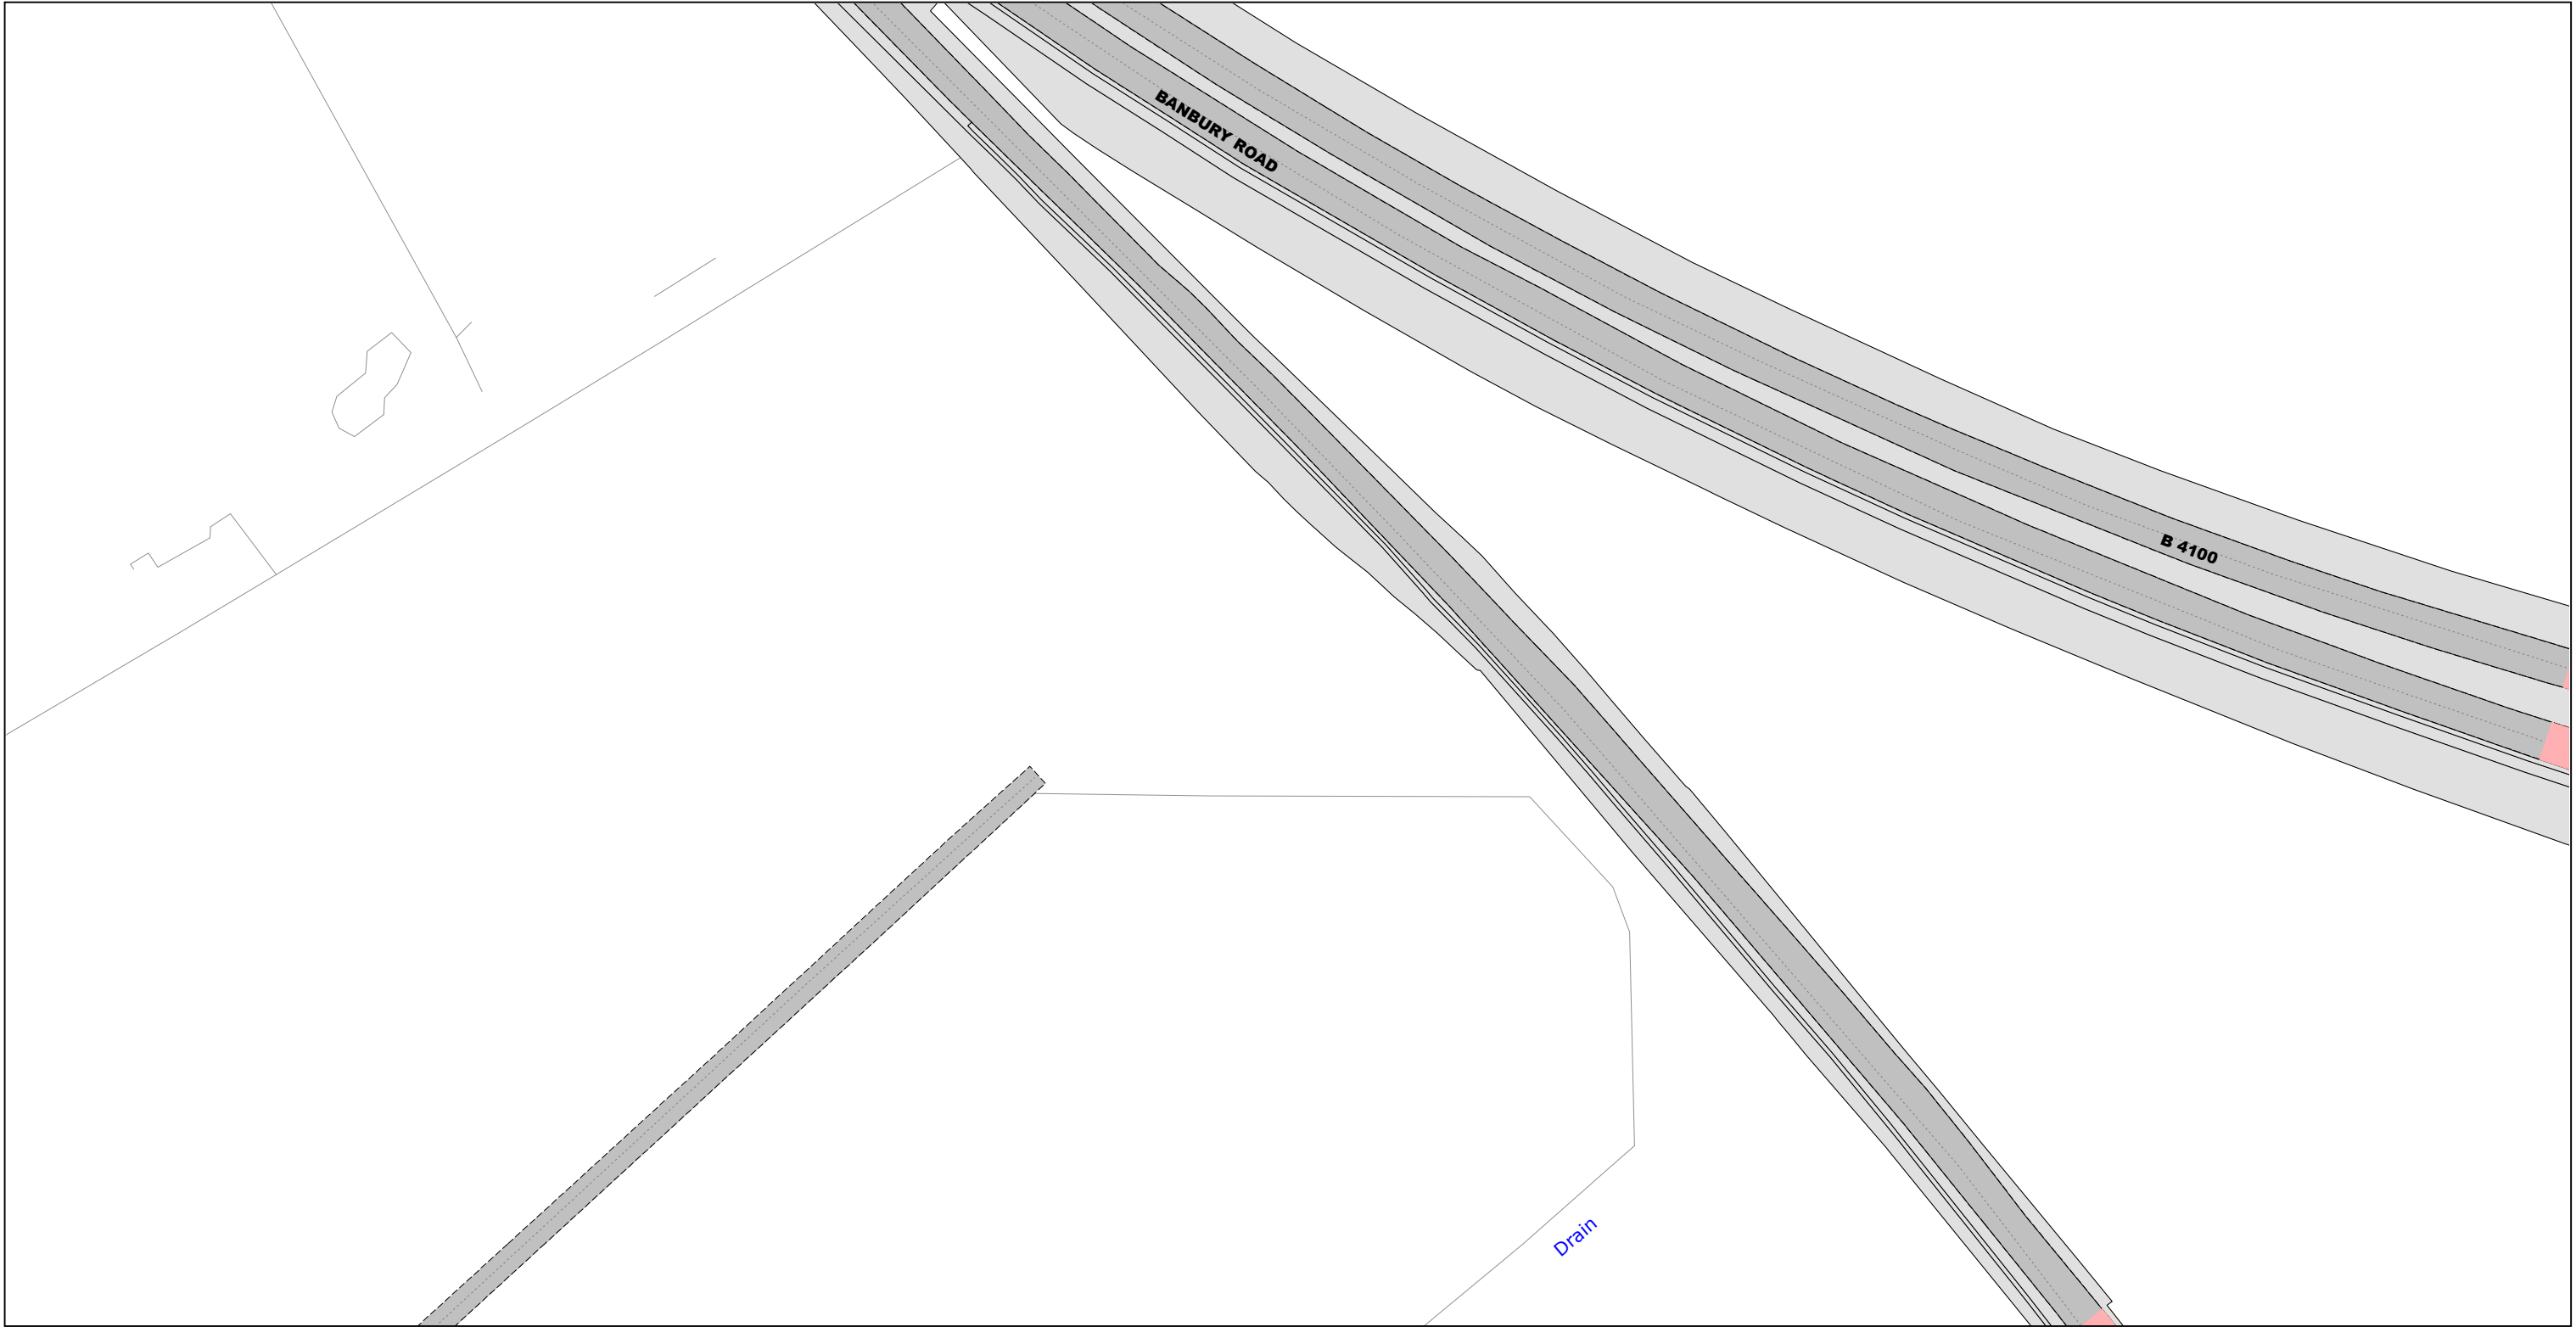


© Crown Copyright and database right 2025. Ordnance Survey AC000019520

 Warwickshire County Council Shire Hall Warwick CV34 4RL	Title:		Area	Date 05/10/2026
	Consolidated Road Traffic Regulation Orders		Stratford-on-Avon	Revision No. 1
	CONFIRMED		Area code HQ69	Scale 1 : 1250

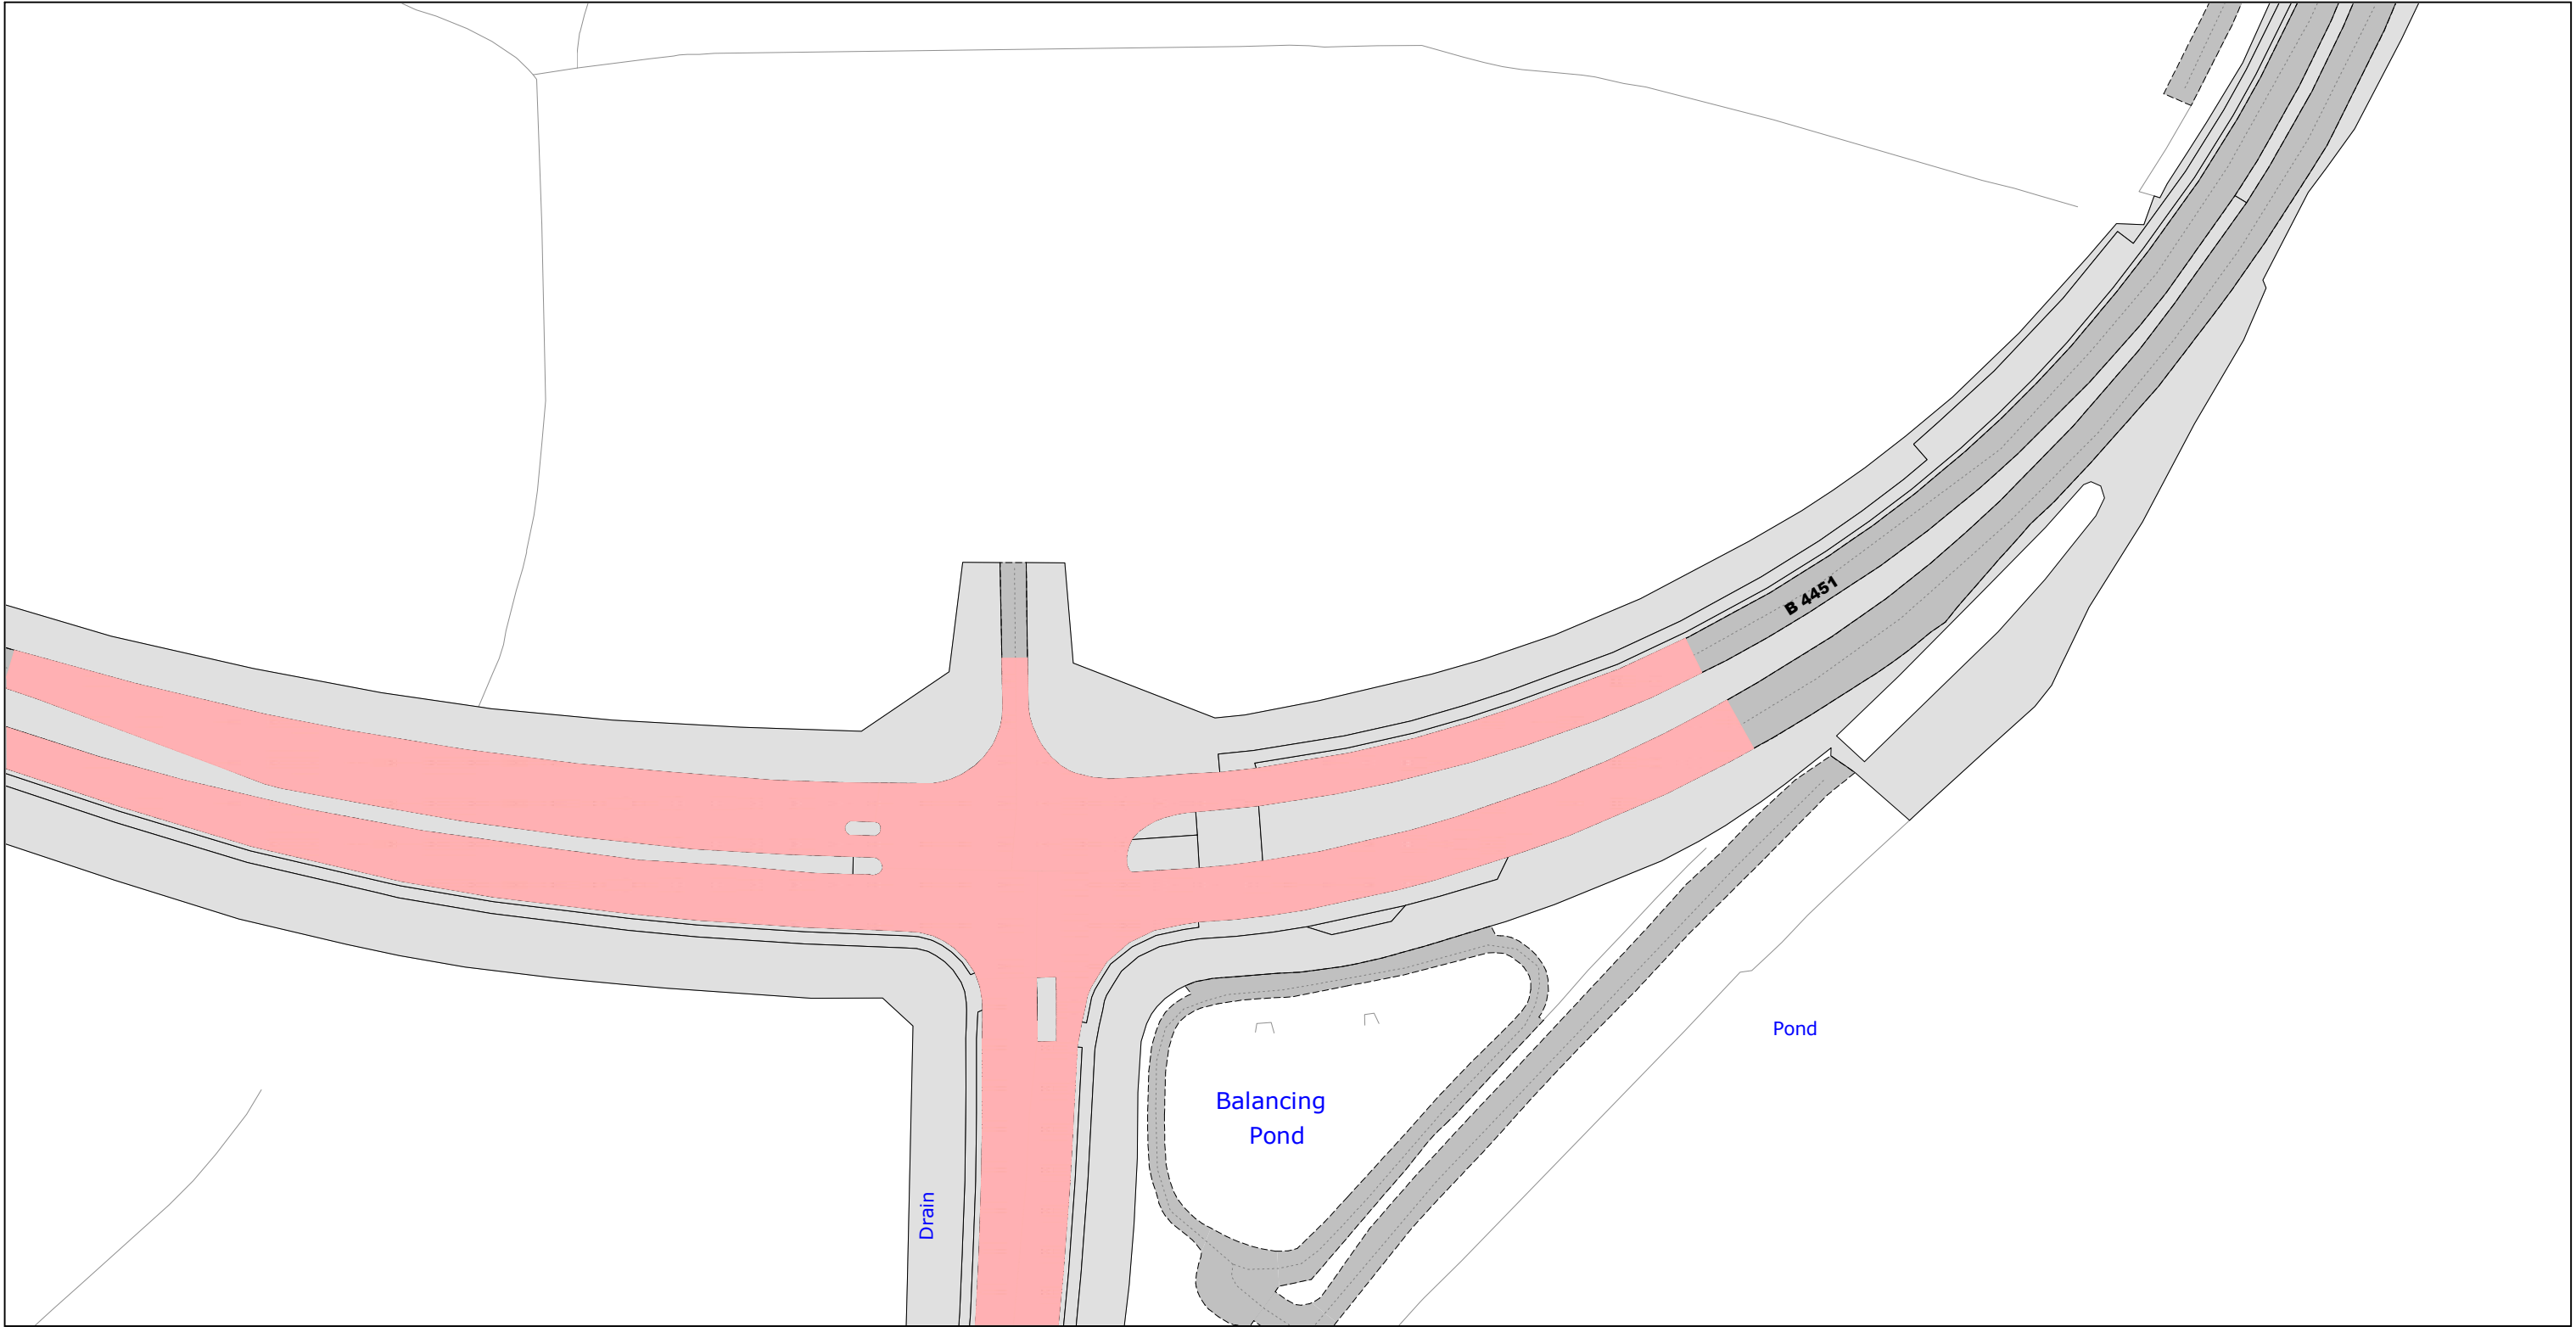


© Crown Copyright and database right 2025. Ordnance Survey AC000019520

 Warwickshire County Council Warwickshire County Council Shire Hall Warwick CV34 4RL	Title:		Area	Date
	Consolidated Road Traffic Regulation Orders		Stratford-on-Avon	05/10/2026
			Area code	Revision No.
				HQ70
	CONFIRMED		Scale	
			1 : 1250	

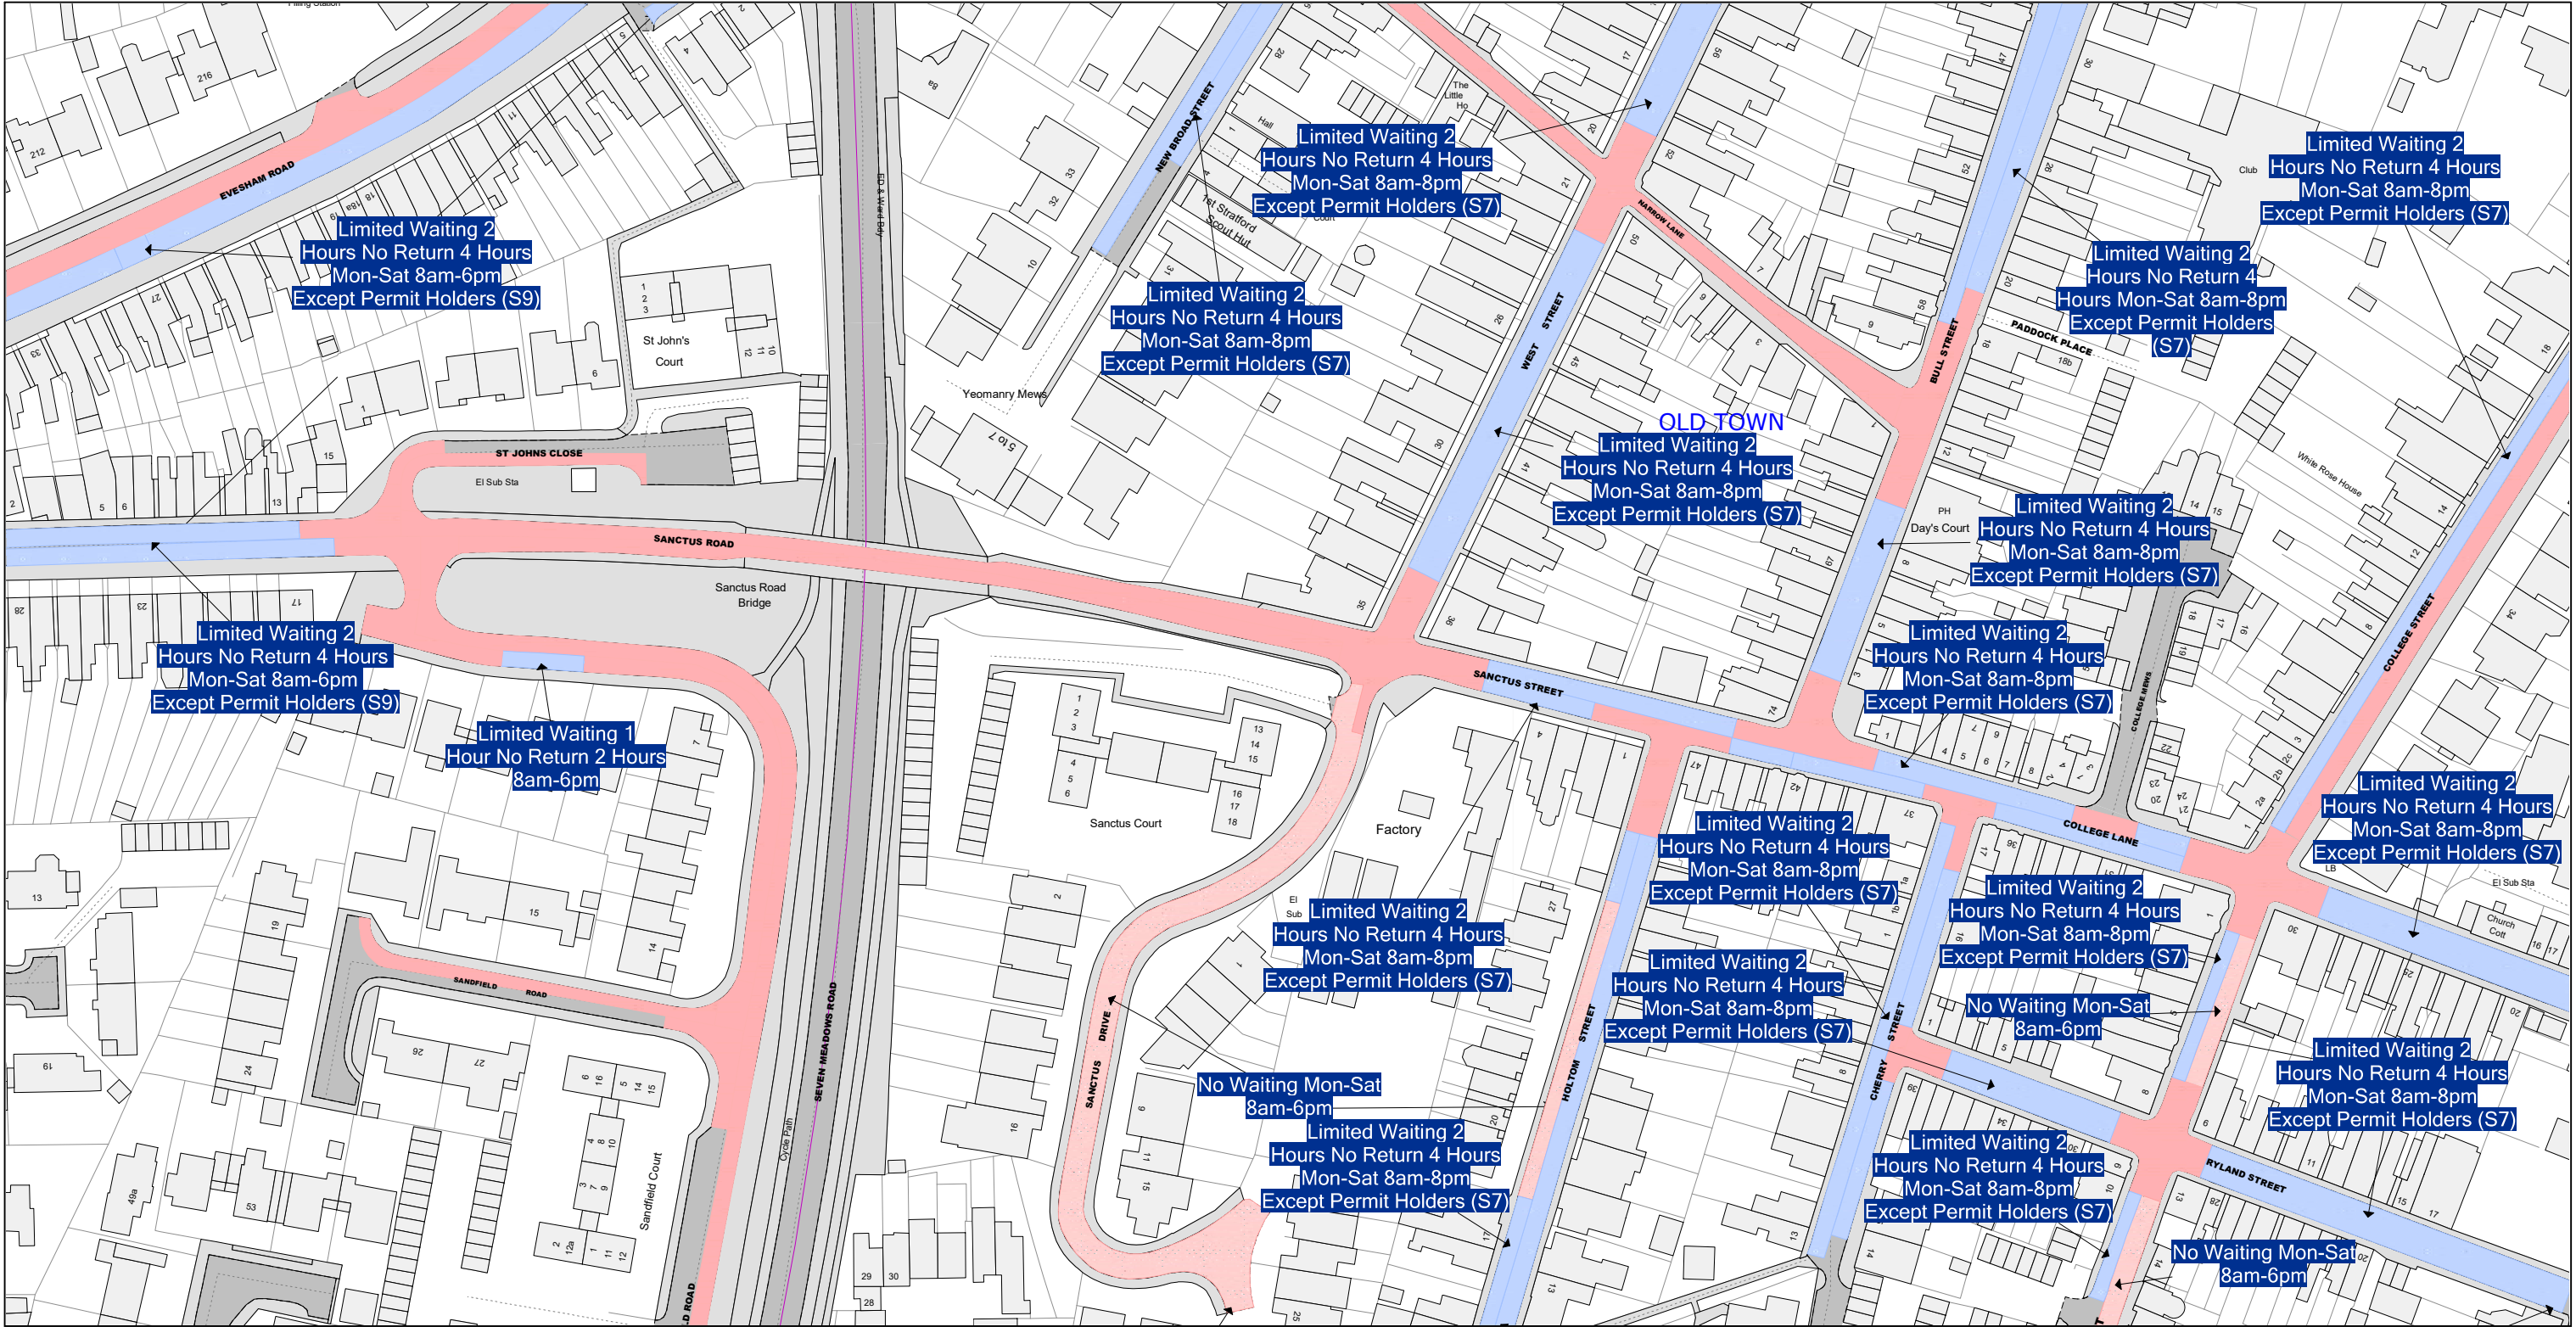


© Crown Copyright and database right 2025. Ordnance Survey AC000019520

 Warwickshire County Council Shire Hall Warwick CV34 4RL	Title:		Area	Date 05/10/2026
	Consolidated Road Traffic Regulation Orders			Revision No. 3
	CONFIRMED		Area code HR36	Scale 1 : 1250

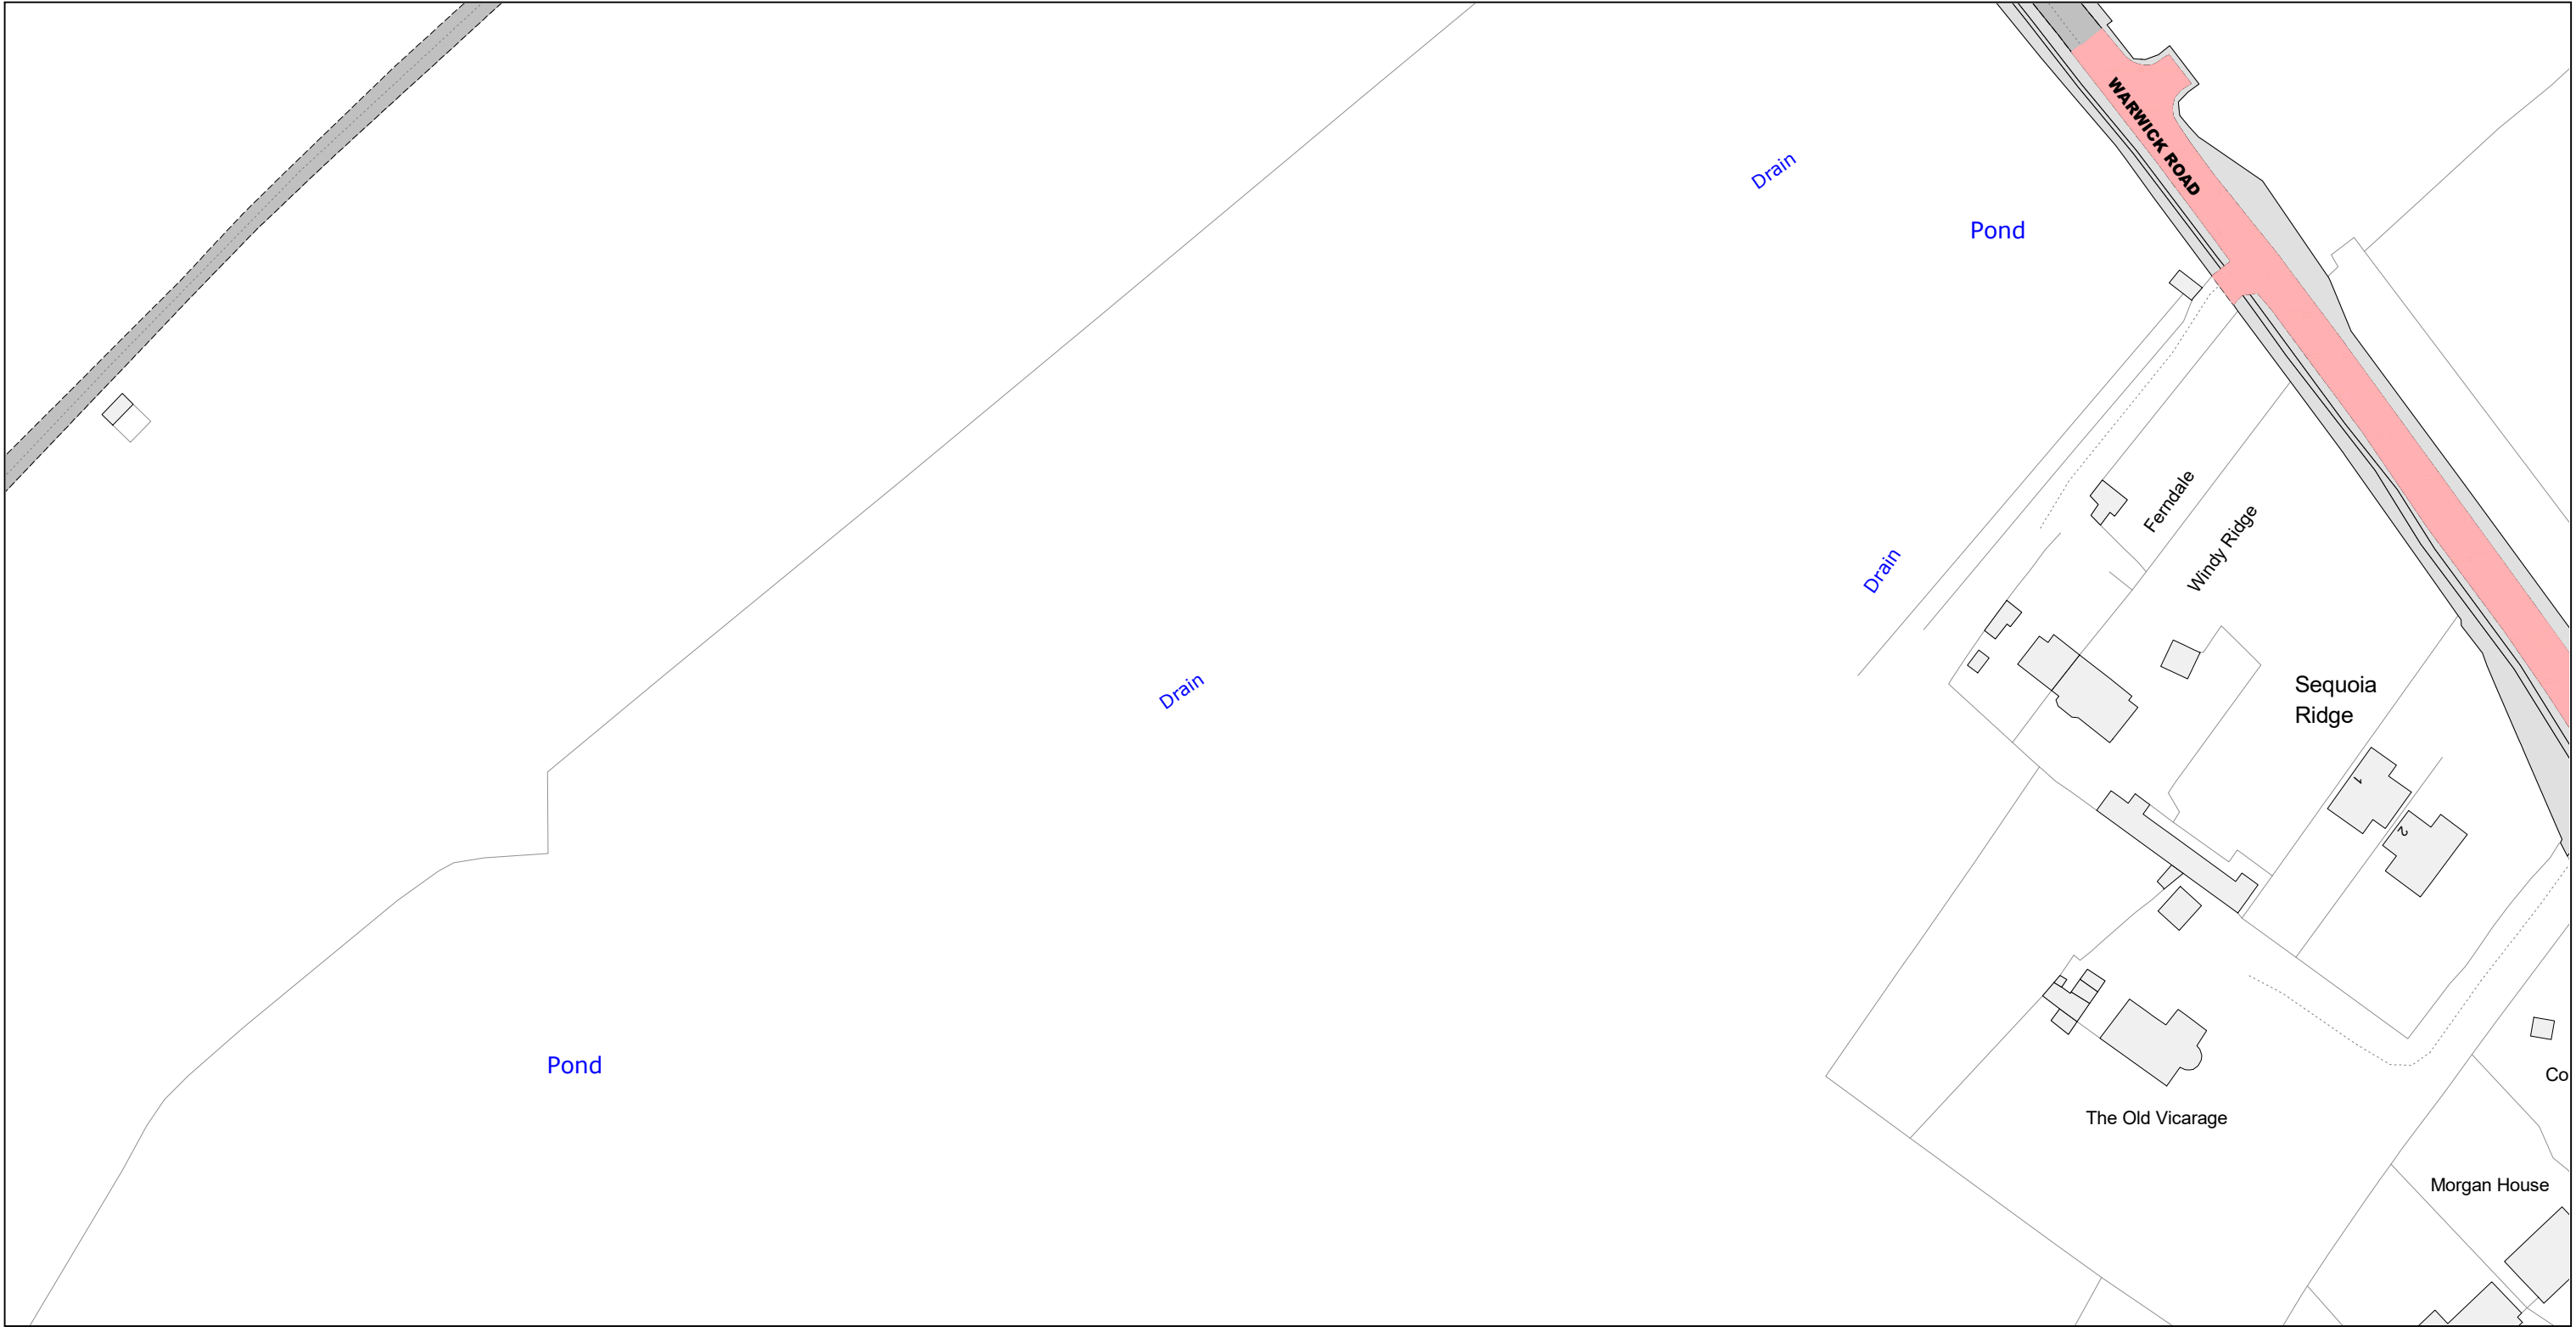

© Crown Copyright and database right 2025. Ordnance Survey AC000019520

 Warwickshire County Council Shire Hall Warwick CV34 4RL	Title:		Area	Date 05/10/2026
	Consolidated Road Traffic Regulation Orders		Stratford-on-Avon	Revision No. 1
	CONFIRMED		Area code HR69	Scale 1 : 1250

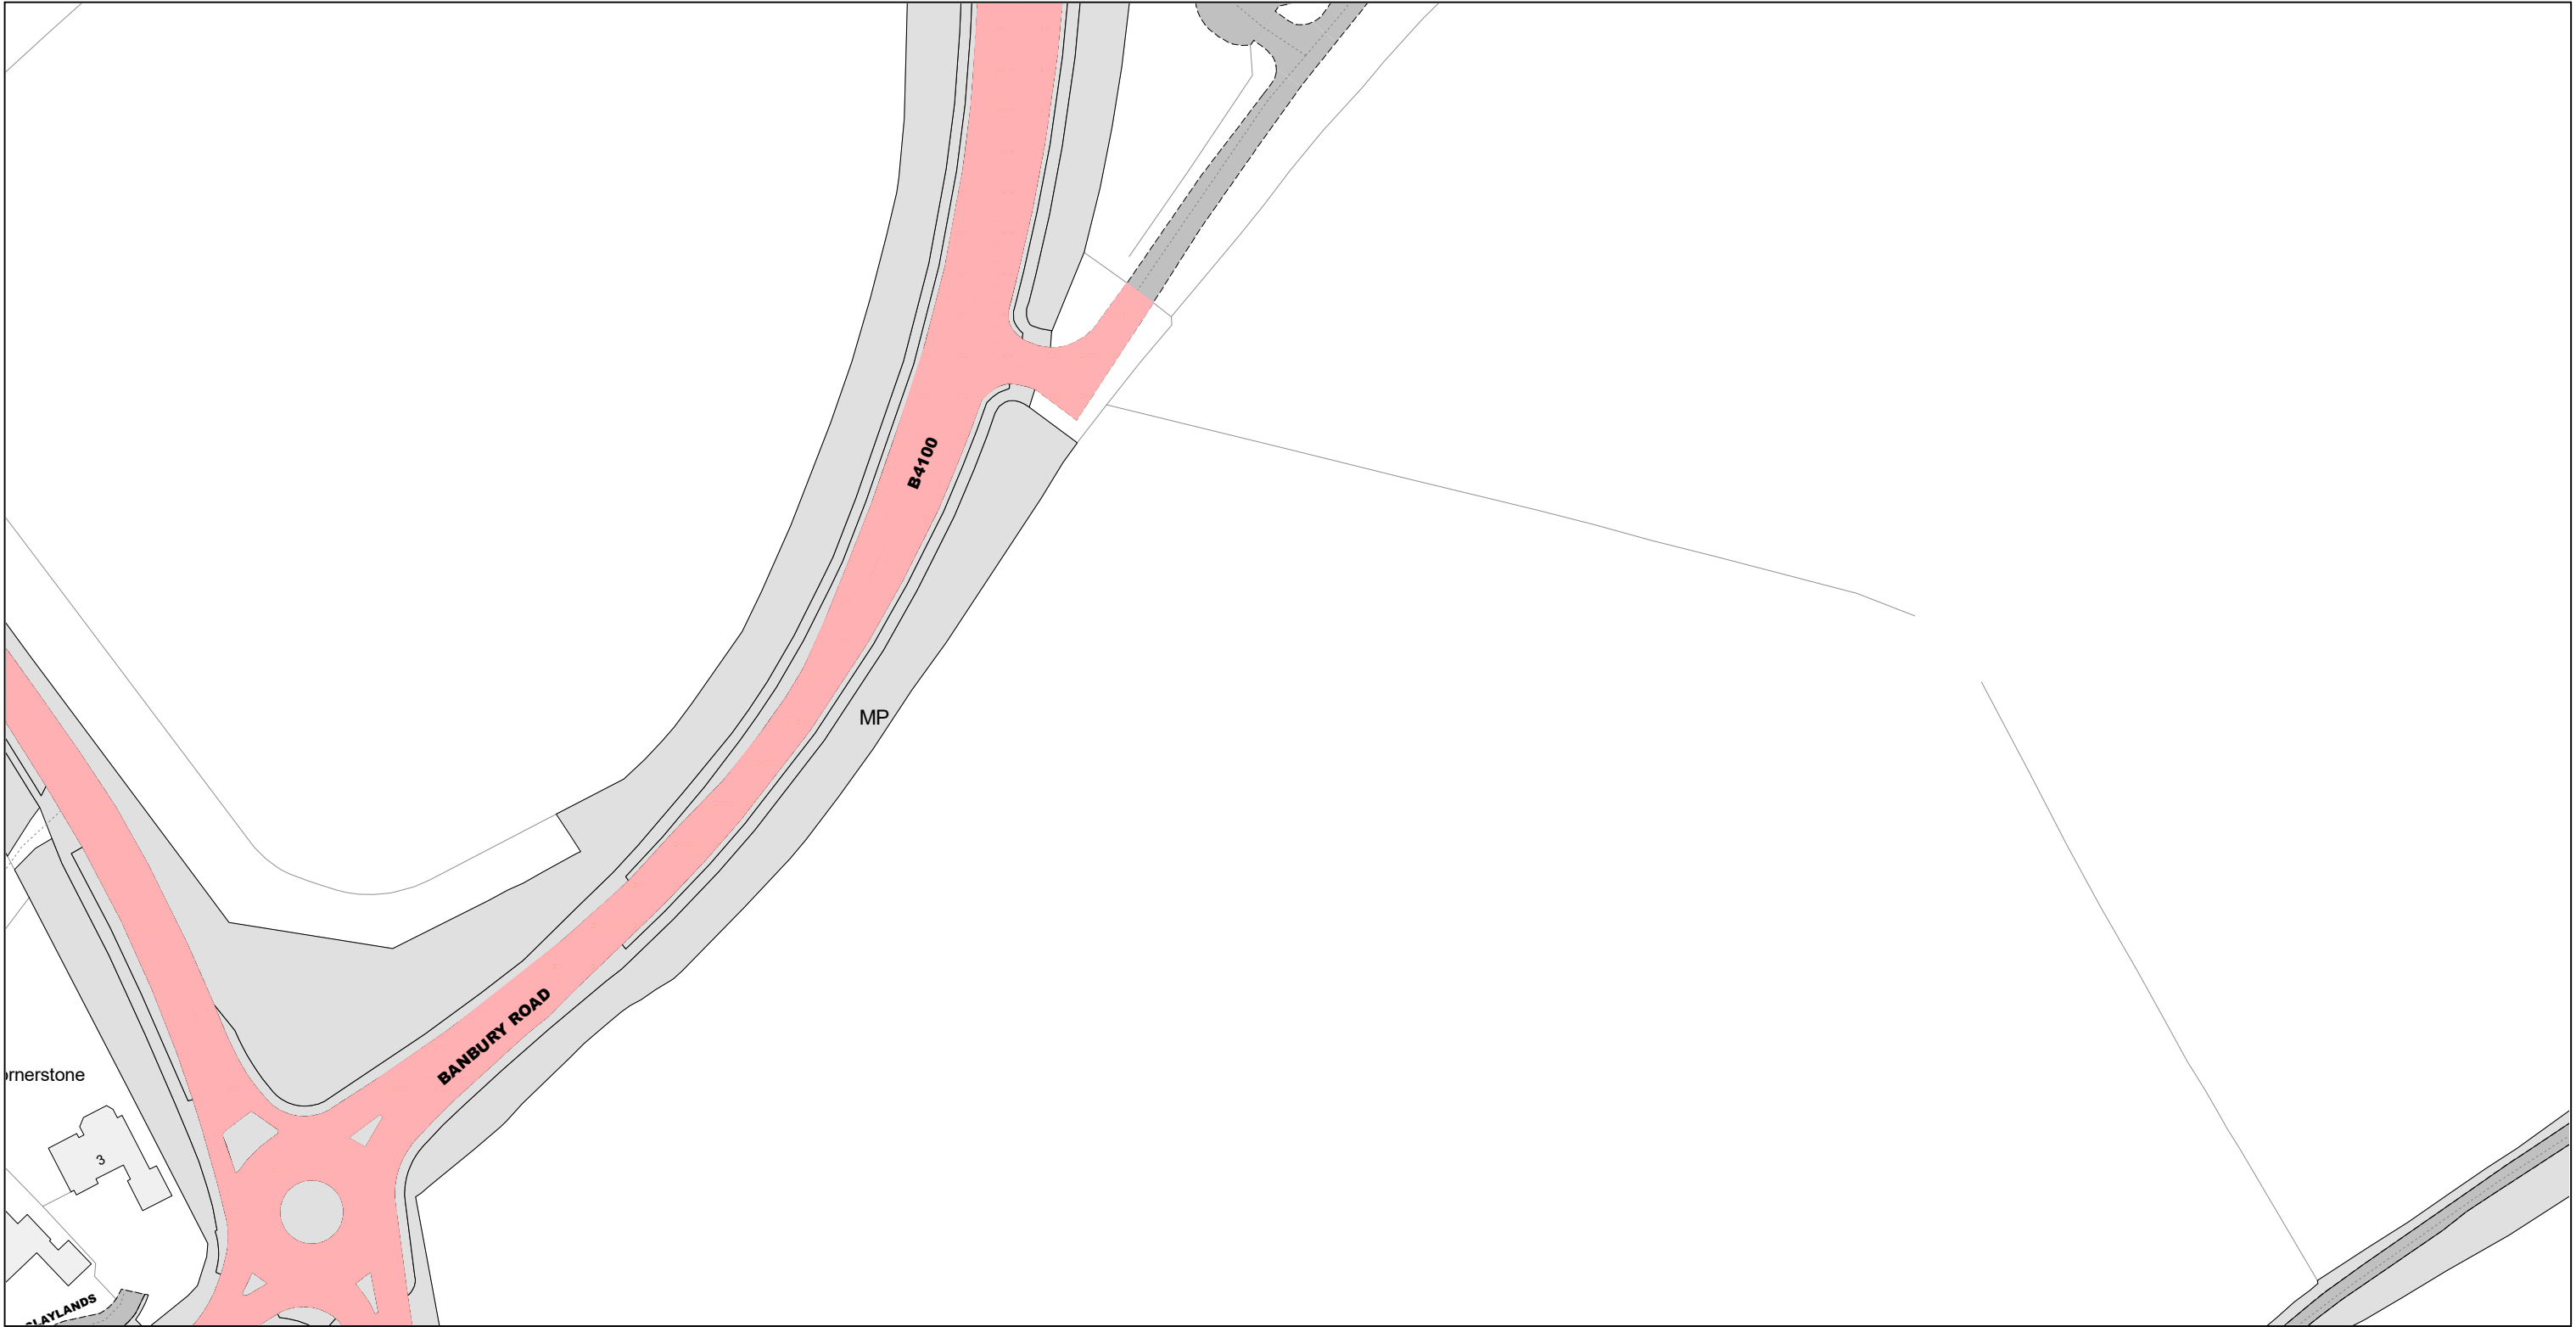


© Crown Copyright and database right 2025. Ordnance Survey AC000019520

 Warwickshire County Council Shire Hall Warwick CV34 4RL	Title:		Area	Date 05/10/2026
	Consolidated Road Traffic Regulation Orders		Stratford-on-Avon	Revision No. 1
	CONFIRMED		Area code HR70	Scale 1 : 1250



© Crown Copyright and database right 2025. Ordnance Survey AC000019520

 Warwickshire County Council Shire Hall Warwick CV34 4RL	Title: Consolidated Road Traffic Regulation Orders		Area Stratford-on-Avon	Date 05/10/2026
			Area code HS70	Revision No. 1
	CONFIRMED			Scale 1 : 1250

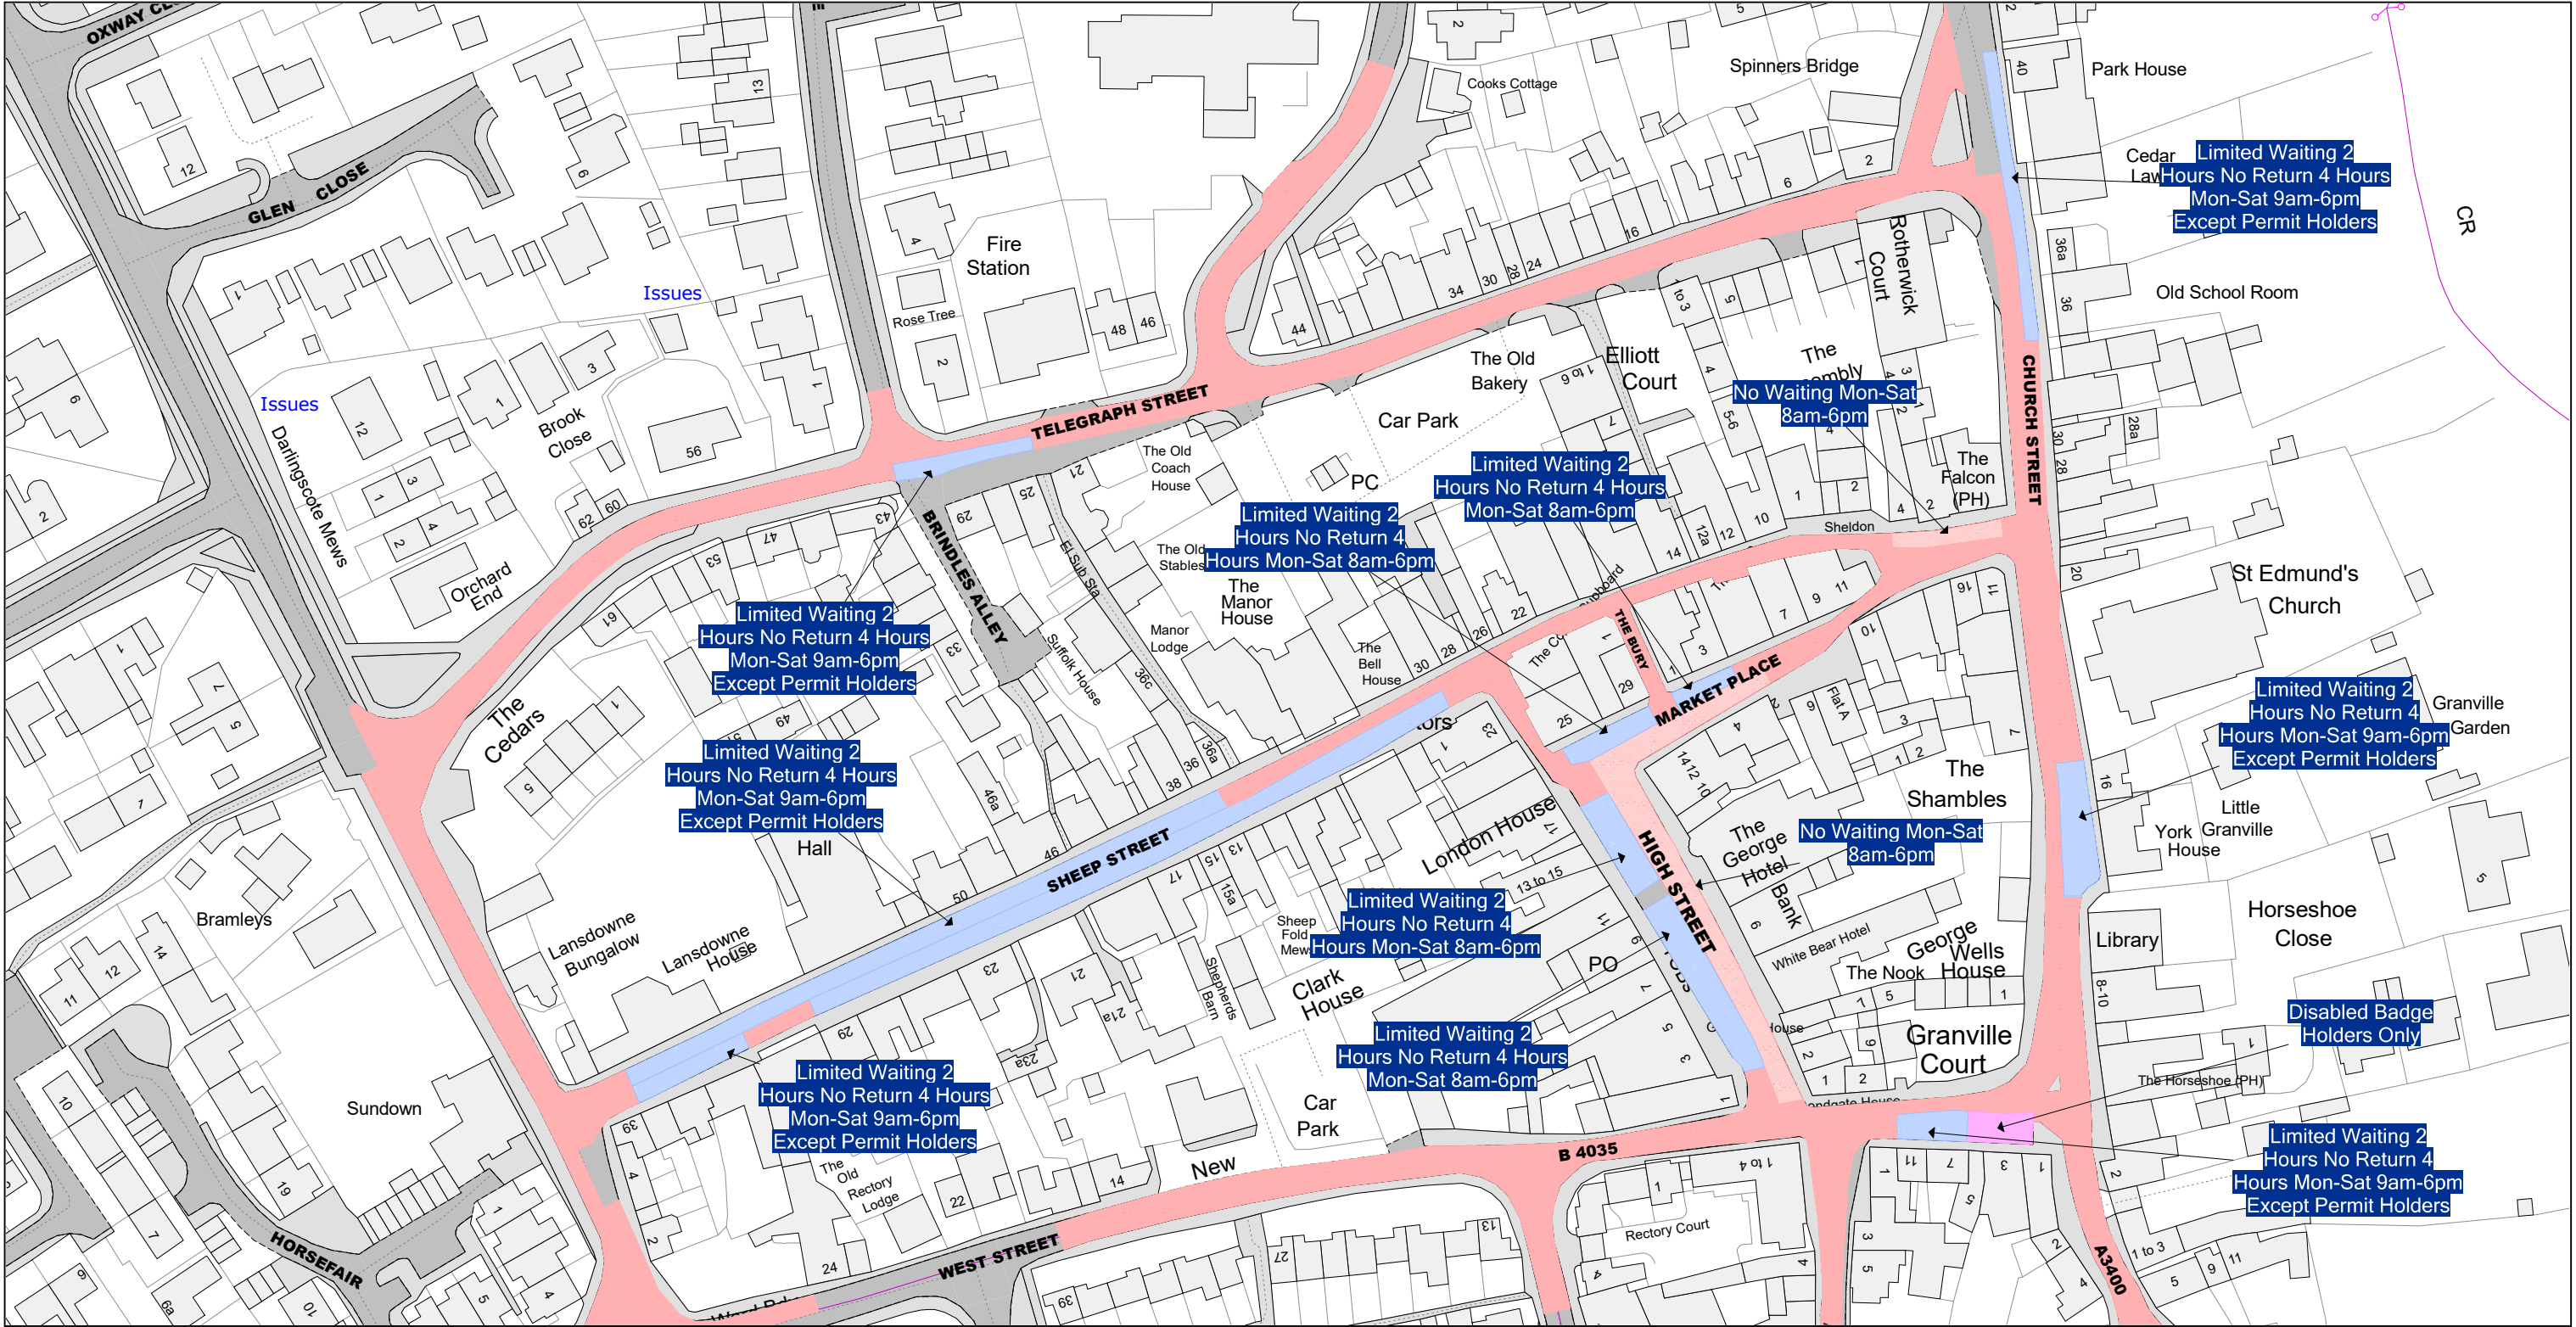

© Crown Copyright and database right 2025. Ordnance Survey AC000019520

 Warwickshire County Council Shire Hall Warwick CV34 4RL	Title:		Area	Date 05/10/2026
	Consolidated Road Traffic Regulation Orders		Area code JU48	Revision No. 3
	CONFIRMED			Scale 1 : 1250

DATED 25th SEPTEMBER 2026

WARWICKSHIRE COUNTY COUNCIL

ROAD TRAFFIC REGULATION ACT 1984

THE WARWICKSHIRE COUNTY COUNCIL
(DISTRICT OF STRATFORD ON AVON)
(CIVIL ENFORCEMENT AREA)
(WAITING RESTRICTIONS, ON STREET
PARKING PLACES AND
RESIDENTS PARKING)(CONSOLIDATION)
(VARIATION NO. 10) (PART 1) ORDER 2026