


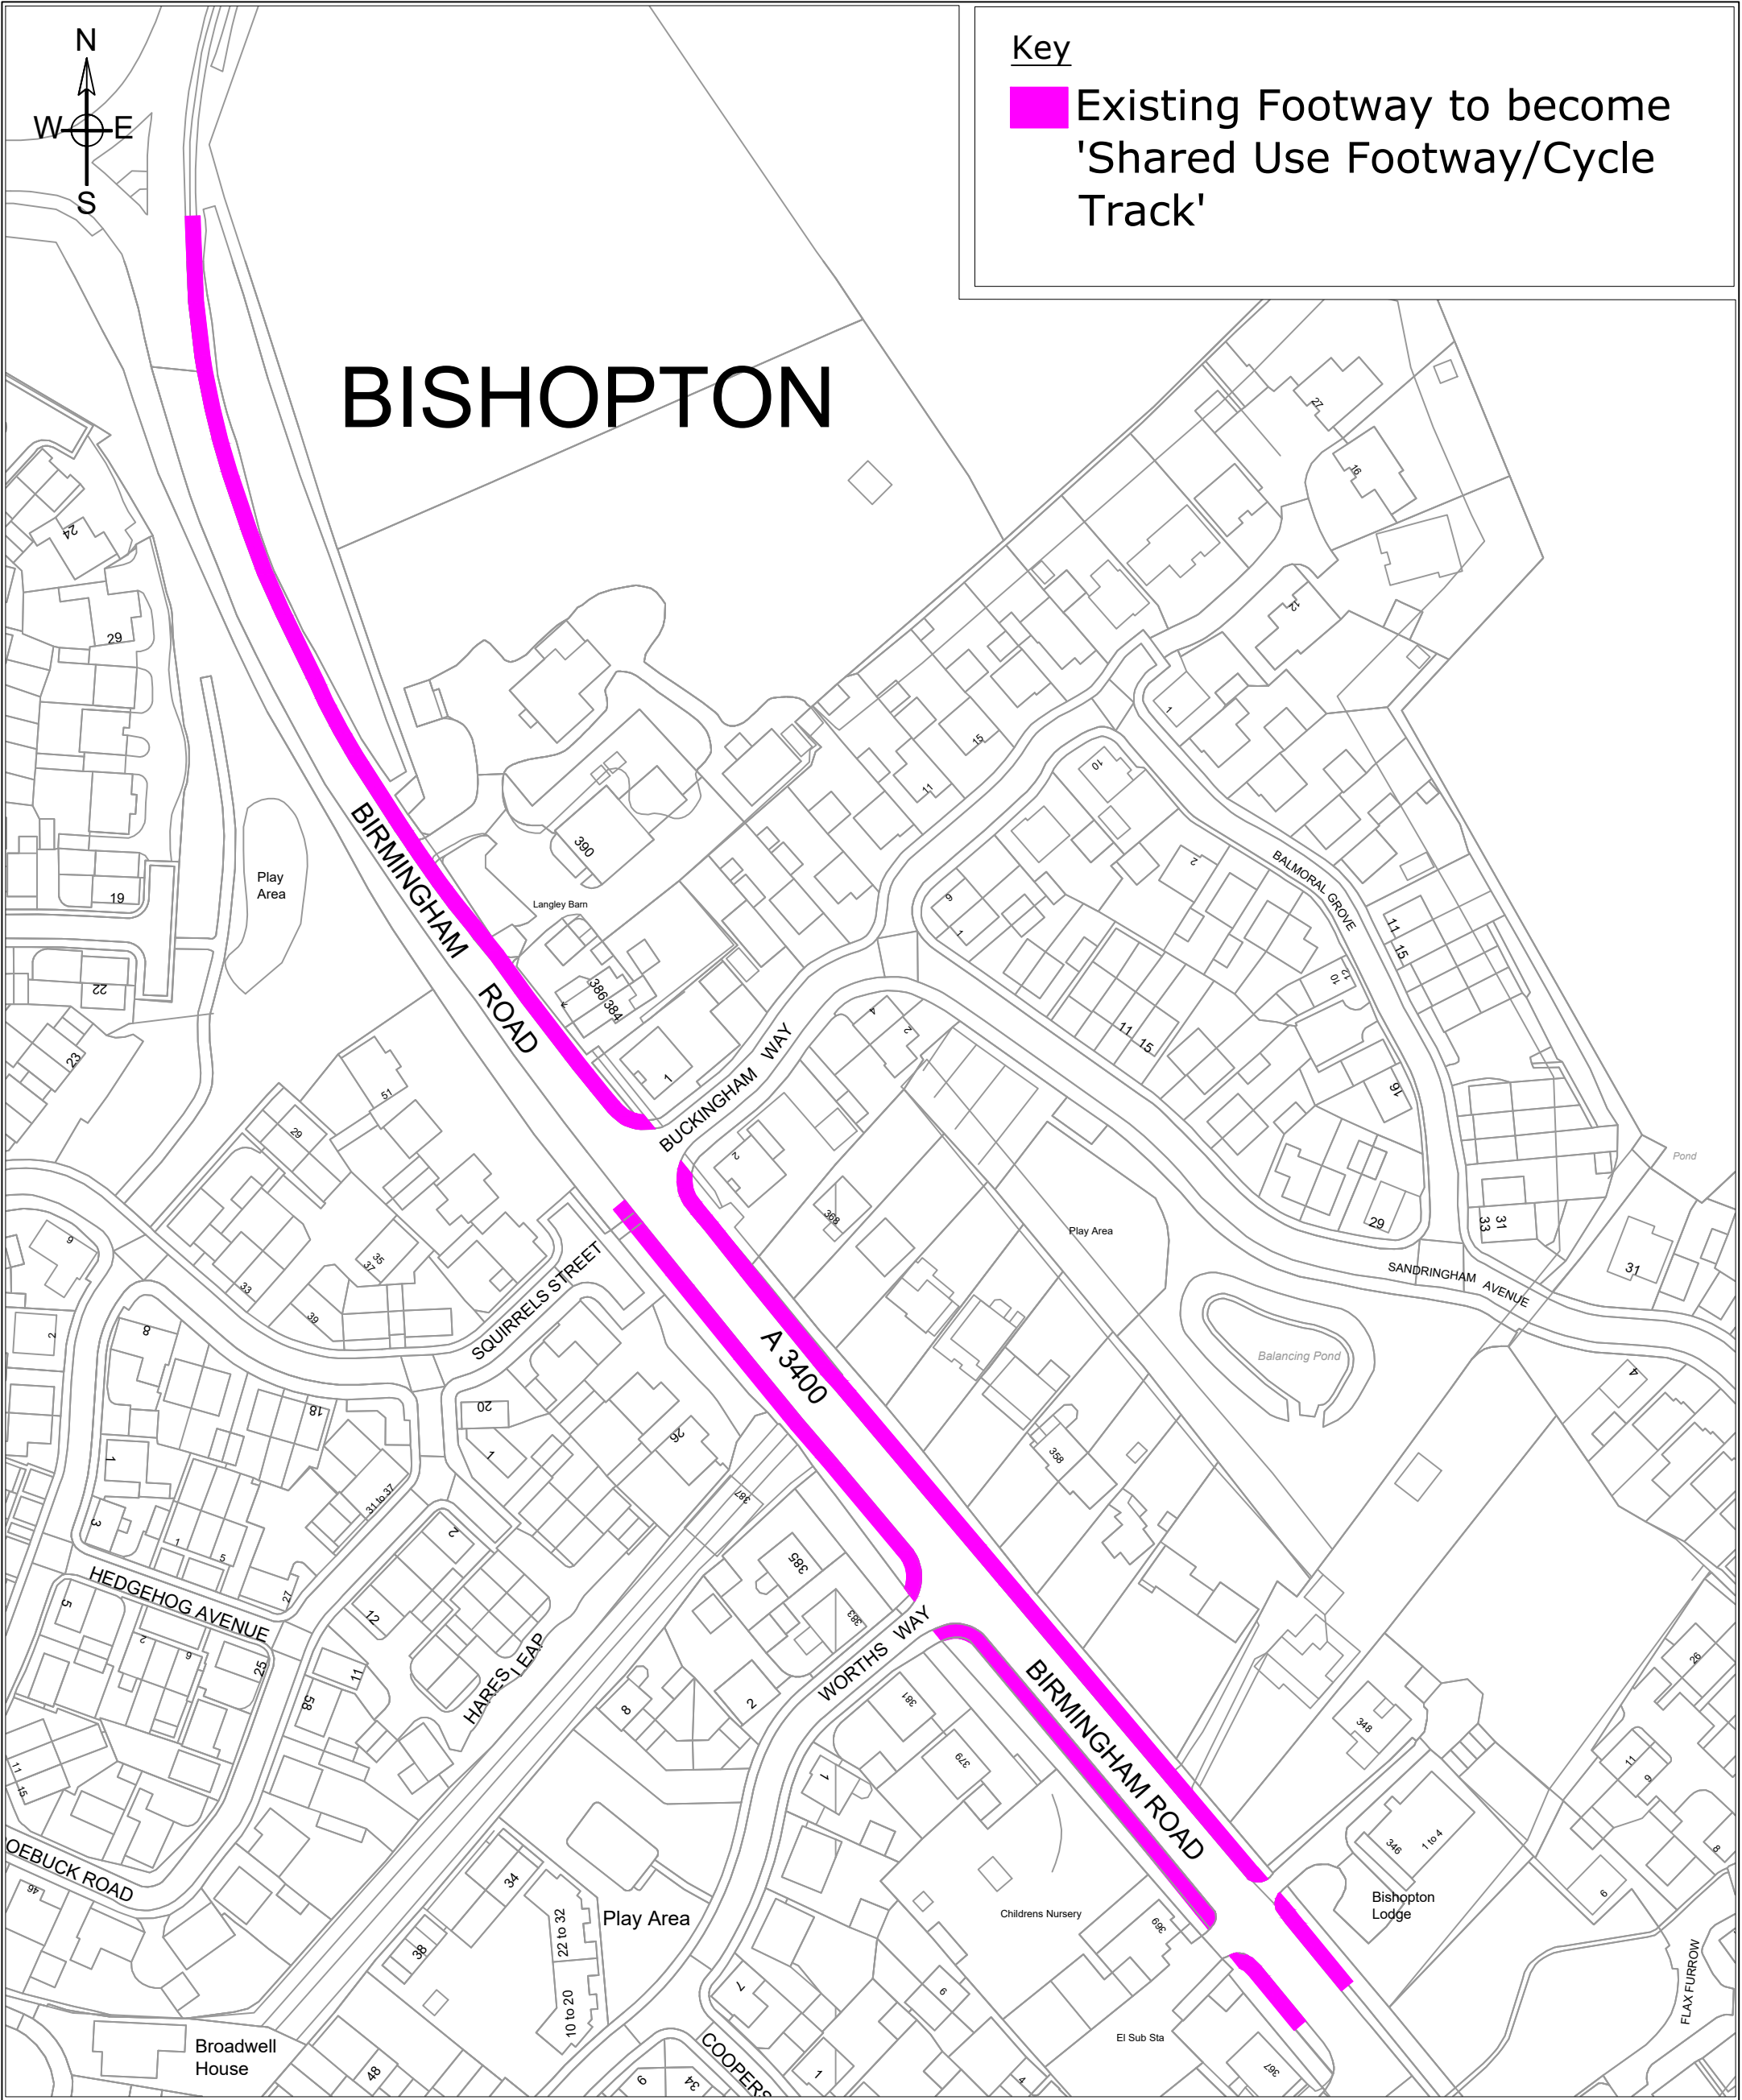

REV	DATE	BY	CHK	AMENDMENT	REV	DATE	BY	CHK	AMENDMENT	REV	DATE	BY	CHK	AMENDMENT
-	--/--/--	-	-	-	-	--/--/--	-	-	-	-	--/--/--	-	-	-
-	--/--/--	-	-	-	-	--/--/--	-	-	-	-	--/--/--	-	-	-



Warwickshire
County Council
COUNTY
HIGHWAYS

Minor Works Team
Communities,
Old Budbrook Road
Warwick, CV34 7DP
Tel : 01926 412 277

www.warwickshire.gov.uk
<mailto:communities@warwickshire.gov.uk>

NOTES

Based on Ordnance Survey mapping with the permission of the Controller of HMSO
© Crown Copyright and database right 2026. Ordnance Survey 100019520.
All rights reserved.
Unauthorised reproduction infringes copyright and may lead to prosecution or civil proceedings.
Warwickshire County Council.

Drawing title

**A3400 Birmingham Road
Bishopton, Stratford on Avon District
Existing Footway to Shared Use
Footway/Cycle Track**

Project title

A3400 - B'ham Rd

Drawn by
JW

Checked by
PST

Date
10.09.26

Scale
NTS @ A3_P

Drawing number
PTRO26 033