



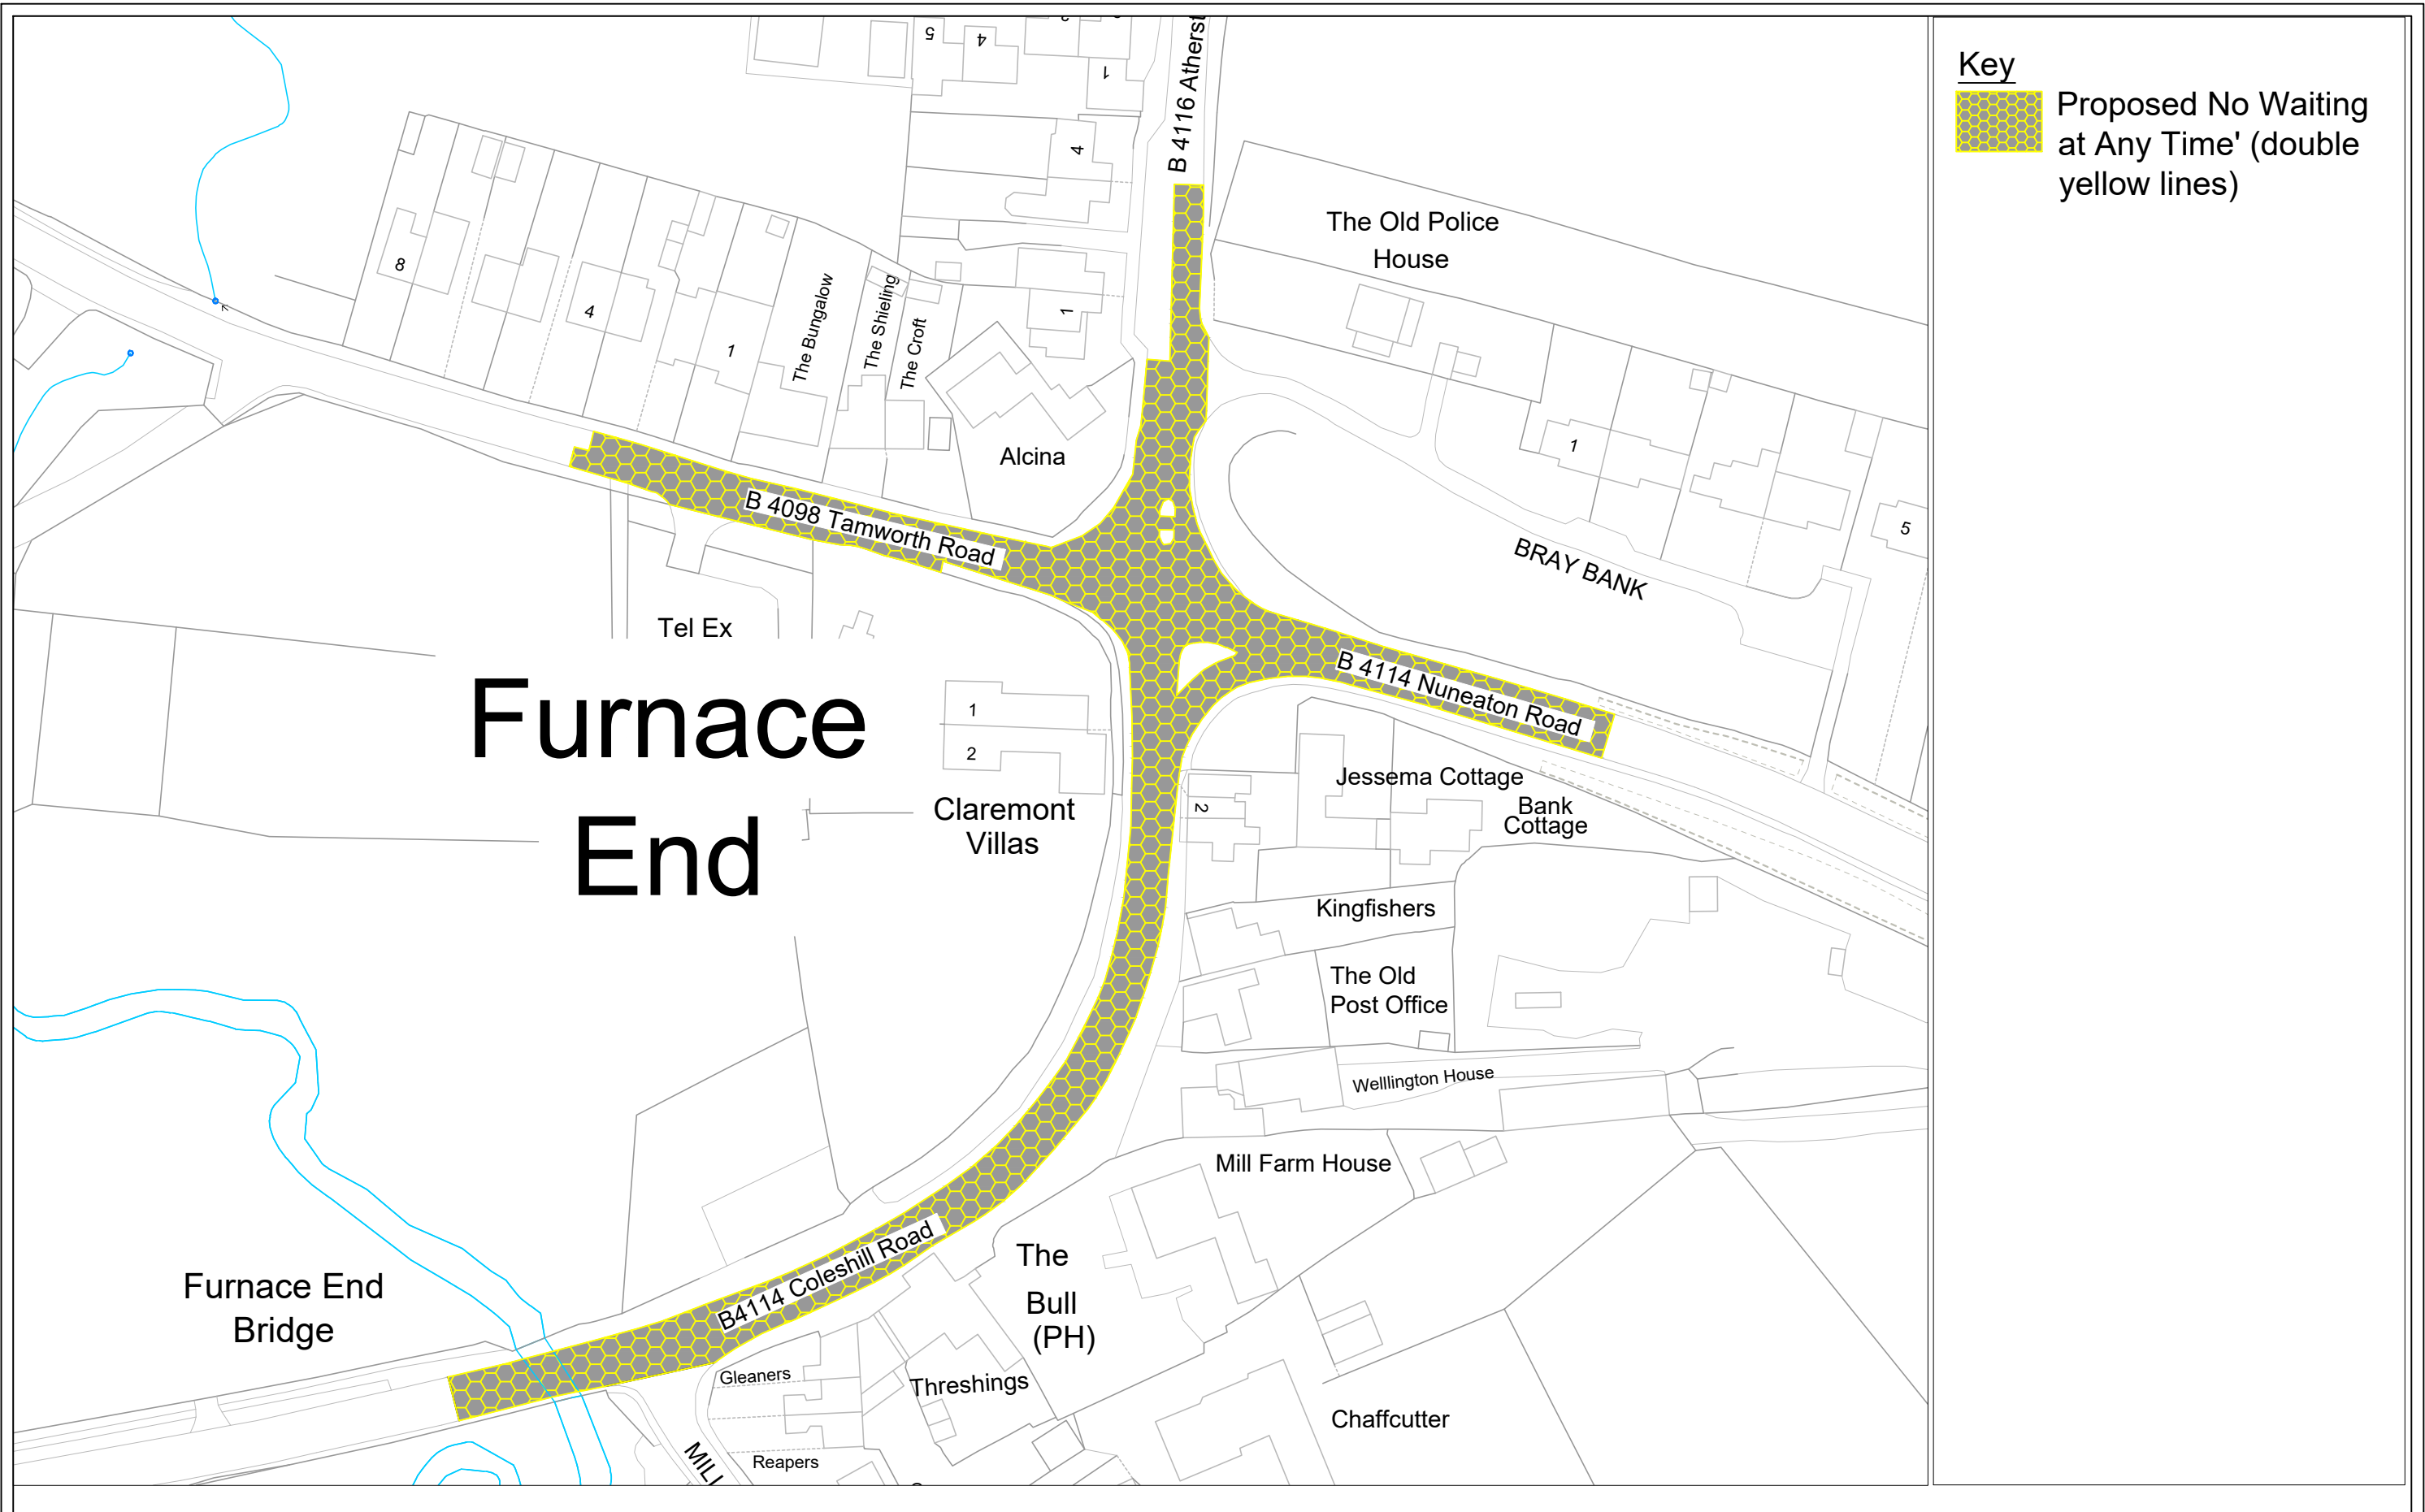

Key
 Proposed No Waiting at Any Time' (double yellow lines)

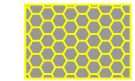

Warwickshire
County Council
**COUNTY
HIGHWAYS**

Minor Works Team
Communities,
Old Budbrook Road
Warwick, CV34 7DP
Tel : 01926 412 277

www.warwickshire.gov.uk
<mailto:communities@warwickshire.gov.uk>

NOTES



N

Based on Ordnance Survey mapping with the permission of the Controller of HMSO
© Crown Copyright and database right 2011. Ordnance Survey 100019520.
All rights reserved.
Unauthorised reproduction infringes copyright and may lead to prosecution or civil proceedings.
Warwickshire County Council.

REV	DATE	BY	CHK	AMENDMENT
-	--/--/--	-	-	-
-	--/--/--	-	-	-
-	--/--/--	-	-	-
-	--/--/--	-	-	-
-	--/--/--	-	-	-

Drawing title

Furnace End Crossroads and Coleshill Road,
Furnace End, Over Whitacre
Proposed Double Yellow Lines

Project title

Furnace End Crossroads

Drawn by
JW

Checked by
PT

Date
17.08.26

Scale
N.T.S.

Drawing number
PTO26 029