

WARWICKSHIRE COUNTY COUNCIL**ROAD TRAFFIC REGULATION ACT 1984****THE WARWICKSHIRE COUNTY COUNCIL (DISTRICT OF WARWICK)
(CIVIL ENFORCEMENT AREA) (WAITING RESTRICTIONS, ON STREET PARKING
PLACES AND RESIDENTS' PARKING) (CONSOLIDATION)
(VARIATION NO. 16) ORDER 2026**

The Warwickshire County Council (hereinafter referred to as "the Council") in exercise of the powers conferred by sections 1(1), 2(1) to (3), 4(2), 19, 32, 35, 45, 46, 47, 49, 53 and 124 of, and Part IV of Schedule 9 to, the Road Traffic Regulation Act 1984 (hereinafter referred to as "the 1984 Act"), the Traffic Management Act 2004, and of all other enabling powers, hereby make the following Order:-

**PART I
CITATION AND INTERPRETATION**

1. The Warwickshire County Council (District of Warwick) (Civil Enforcement Area) (Waiting Restrictions, On Street Parking Places and Residents' Parking) (Consolidation) Order 2017 (which said Order of 2017 as varied is hereinafter referred to as 'the Principal Order') is hereby further varied in the manner and to the extent hereinafter provided.
2. In Schedule 2 to the Principal Order, after Plan Title "GI58", replace the revision number with revision number "1".
3. In Schedule 2 to the Principal Order, insert Plan Title "GJ58 " followed by Revision Number "0".
4. In the Principal Order, replace the plans attached thereto which are listed in column 1 of Schedule 1 below, with the plans attached to this Order and listed in column 2 of Schedule 1 below.
5. Attach the plans listed in Schedule 2 below and attached to this Order to the Principal Order.
6. This Order shall come into operation on the 12th day of October Two thousand and twenty-six and may be cited as "The Warwickshire County Council (District of Warwick) (Civil Enforcement Area) (Waiting Restrictions, On-Street Parking Places and Residents' Parking) (Consolidation) (Variation No. 16) Order 2026".


SCHEDULE 1

<u>Column 1</u>	<u>Column 2</u>
<u>(Existing plan Area Code)</u>	<u>(Replacement plan Area Code & corresponding revision number)</u>
GI58	GI58 Revision 1

SCHEDULE 2

GI58 Revision 1
GJ58 Revision 0


SIGNED by the Proper Officer

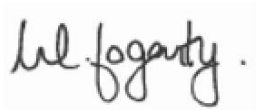

Monica Fogarty
Chief Executive Officer

for and on behalf of The Warwickshire County Council on the 5th day of October
Two thousand and twenty-six

Signed by:

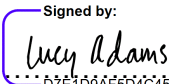

Authorised by

Initial




Initials

DATED 05-Oct-26 | 10:20 BST **2026**

WARWICKSHIRE COUNTY COUNCIL

ROAD TRAFFIC REGULATION ACT 1984

THE WARWICKSHIRE COUNTY COUNCIL
(DISTRICT OF WARWICK) (CIVIL ENFORCEMENT
AREA) (WAITING RESTRICTIONS, ON STREET
PARKING PLACES AND RESIDENTS' PARKING)
(CONSOLIDATION) (VARIATION NO.16) ORDER 2026

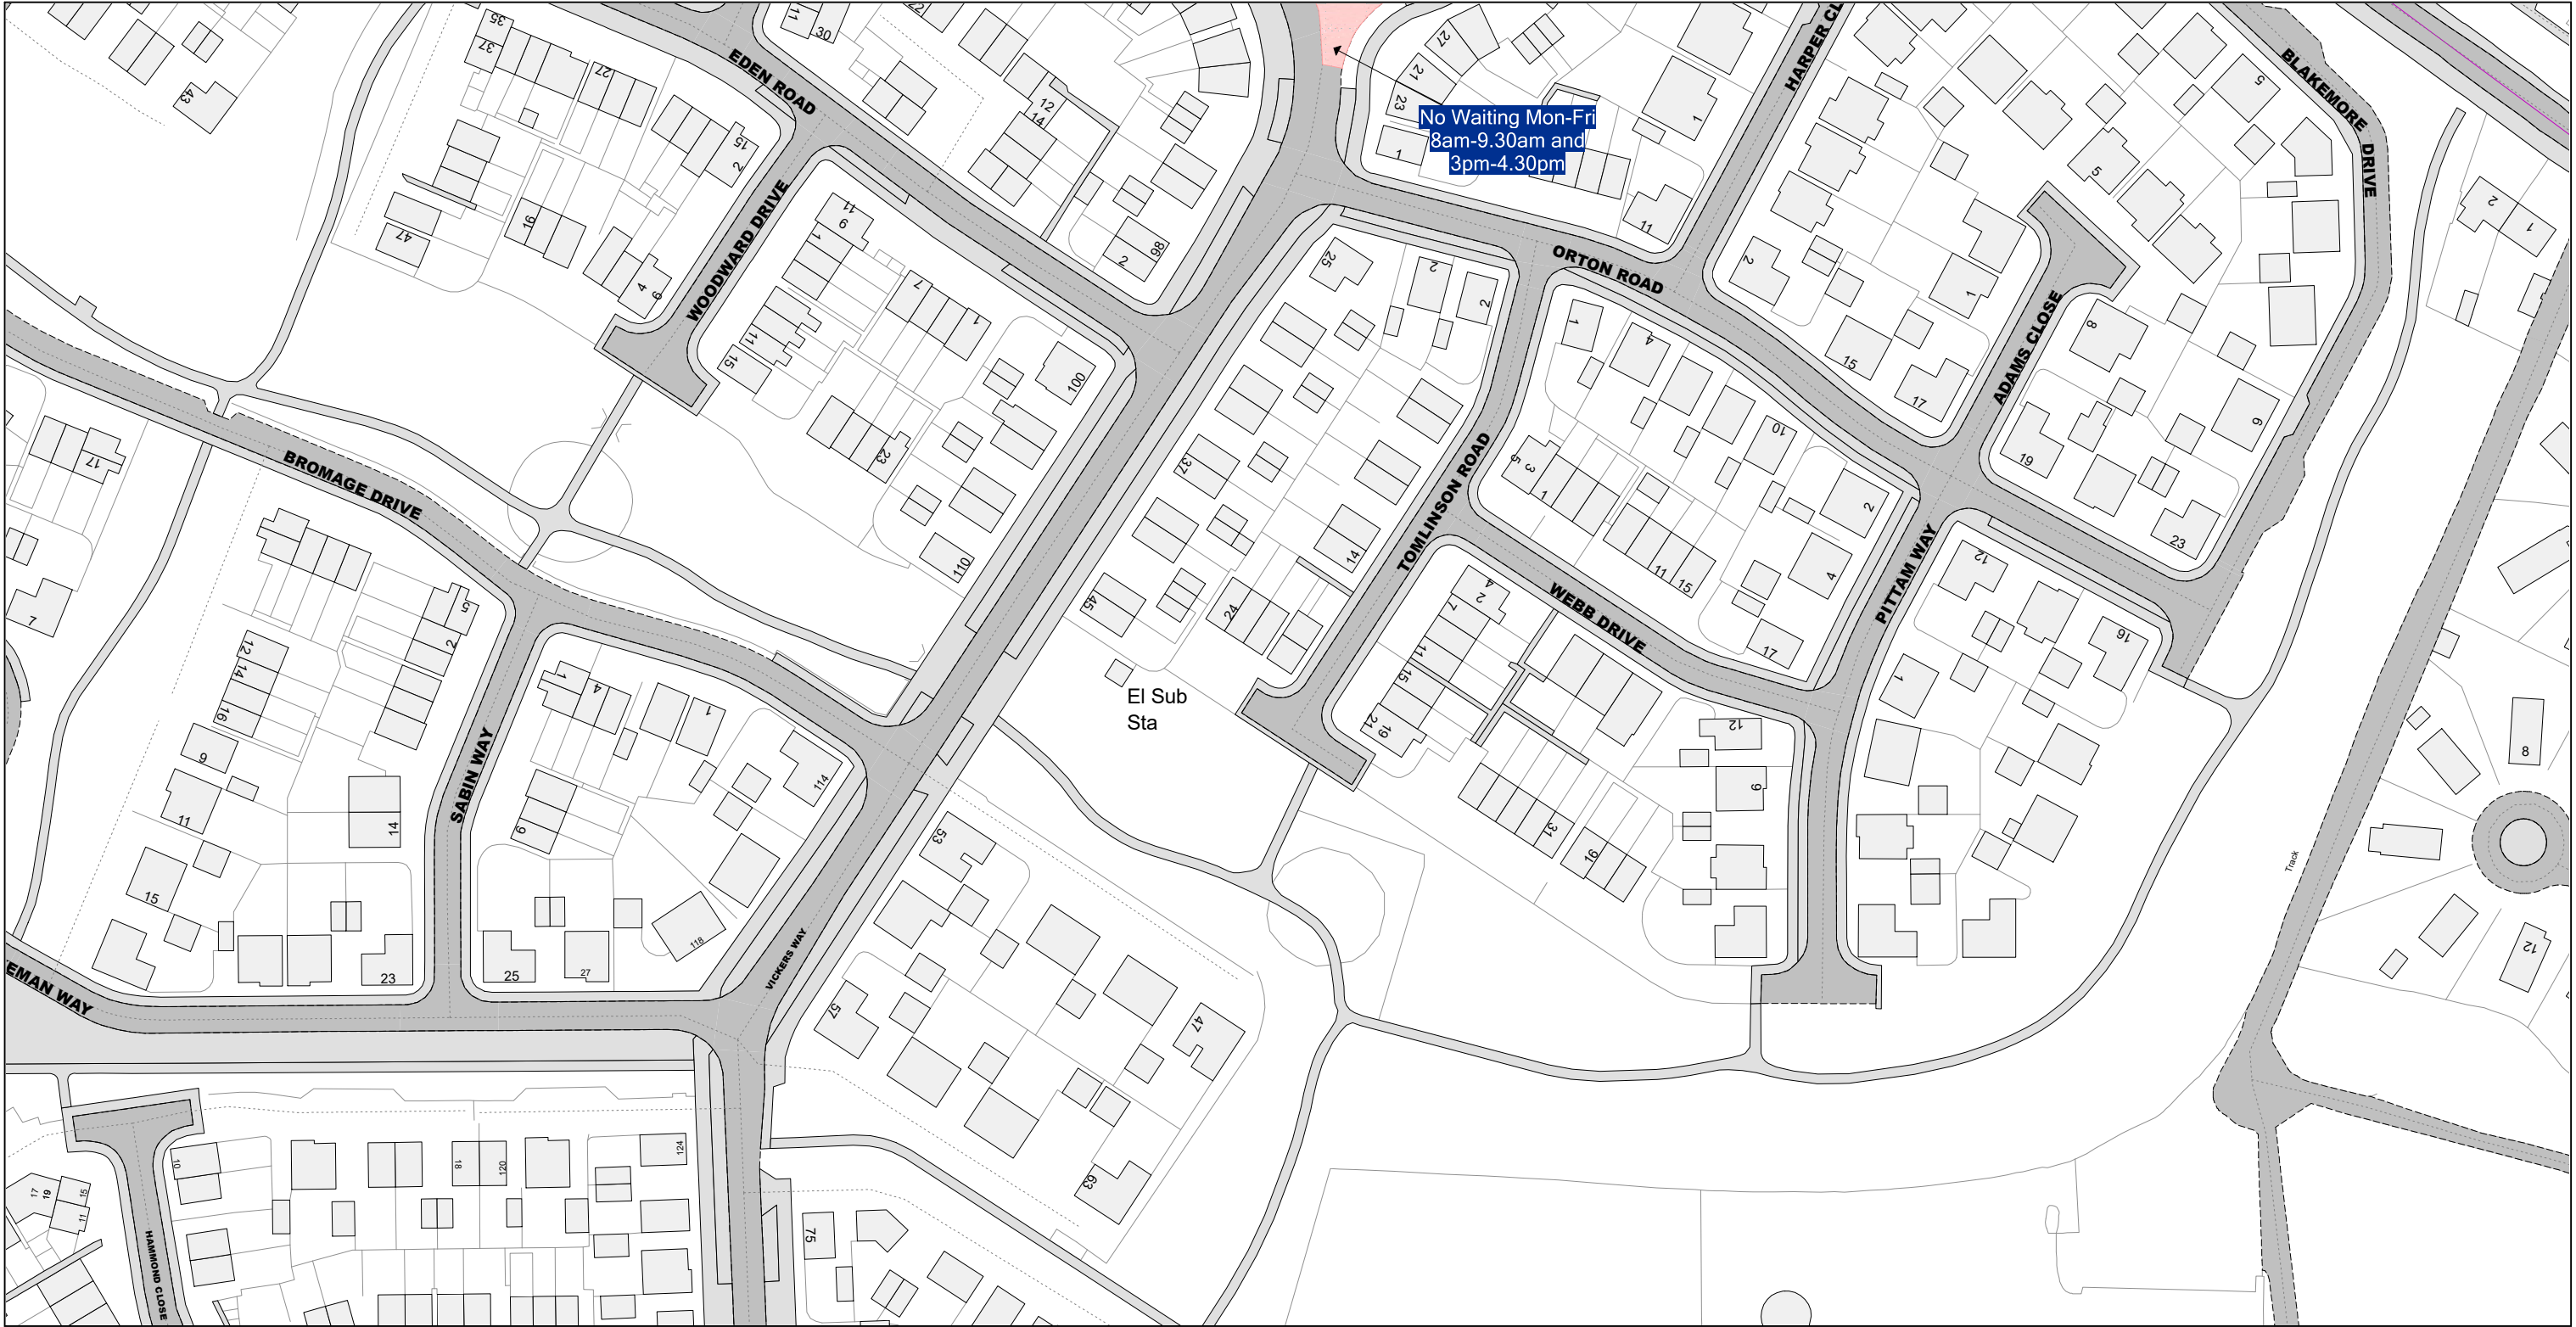


© Crown Copyright and database right 2025. Ordnance Survey AC000019520

Signed by:

D7E1D9AF5D4C455... 2419/26

 Warwickshire County Council Shire Hall Warwick CV34 4RL	Title: Consolidated Road Traffic Regulation Orders		Area Warwick	Date 12/10/2026
			Area code GJ58	Revision No. 0
	CONFIRMED			Scale 1 : 1250

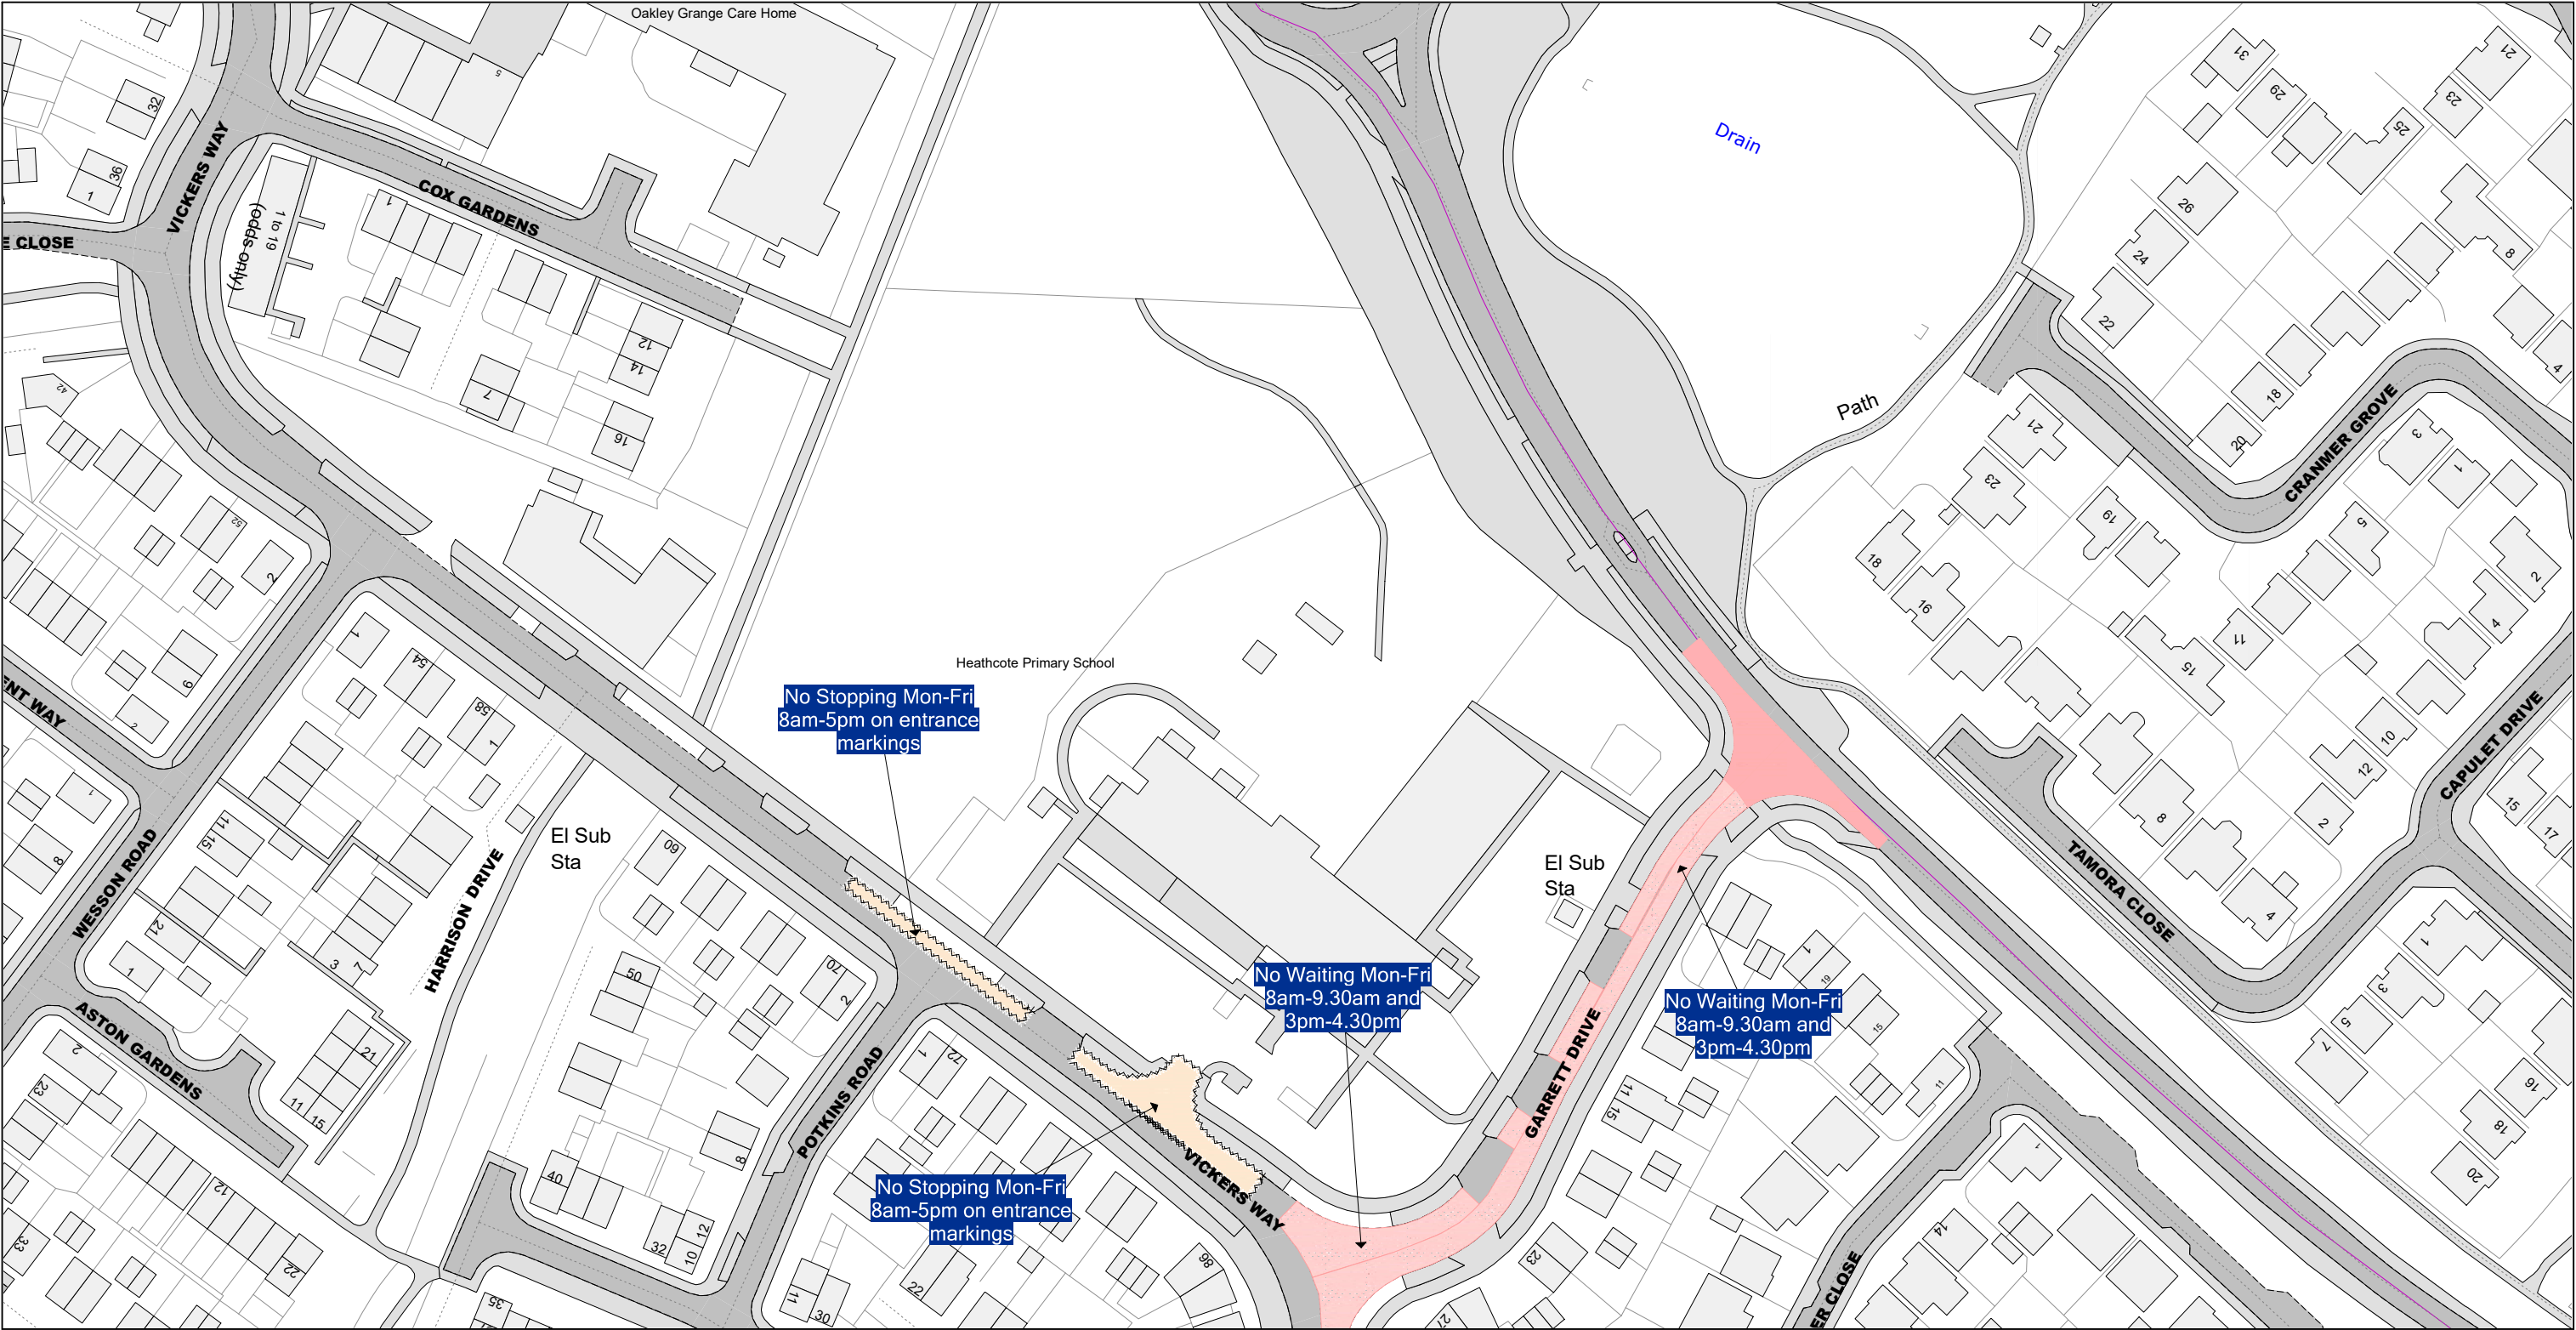

© Crown Copyright and database right 2025. Ordnance Survey AC000019520

Signed by:
Lucy Adams
D7E1D9AF5D4C455

2419/26

 Warwickshire County Council Warwickshire County Council Shire Hall Warwick CV34 4RL	Title:		Area	Date 12/10/2026
	Consolidated Road Traffic Regulation Orders		Warwick	Revision No. 1
	CONFIRMED		Area code GI58	Scale 1 : 1250