


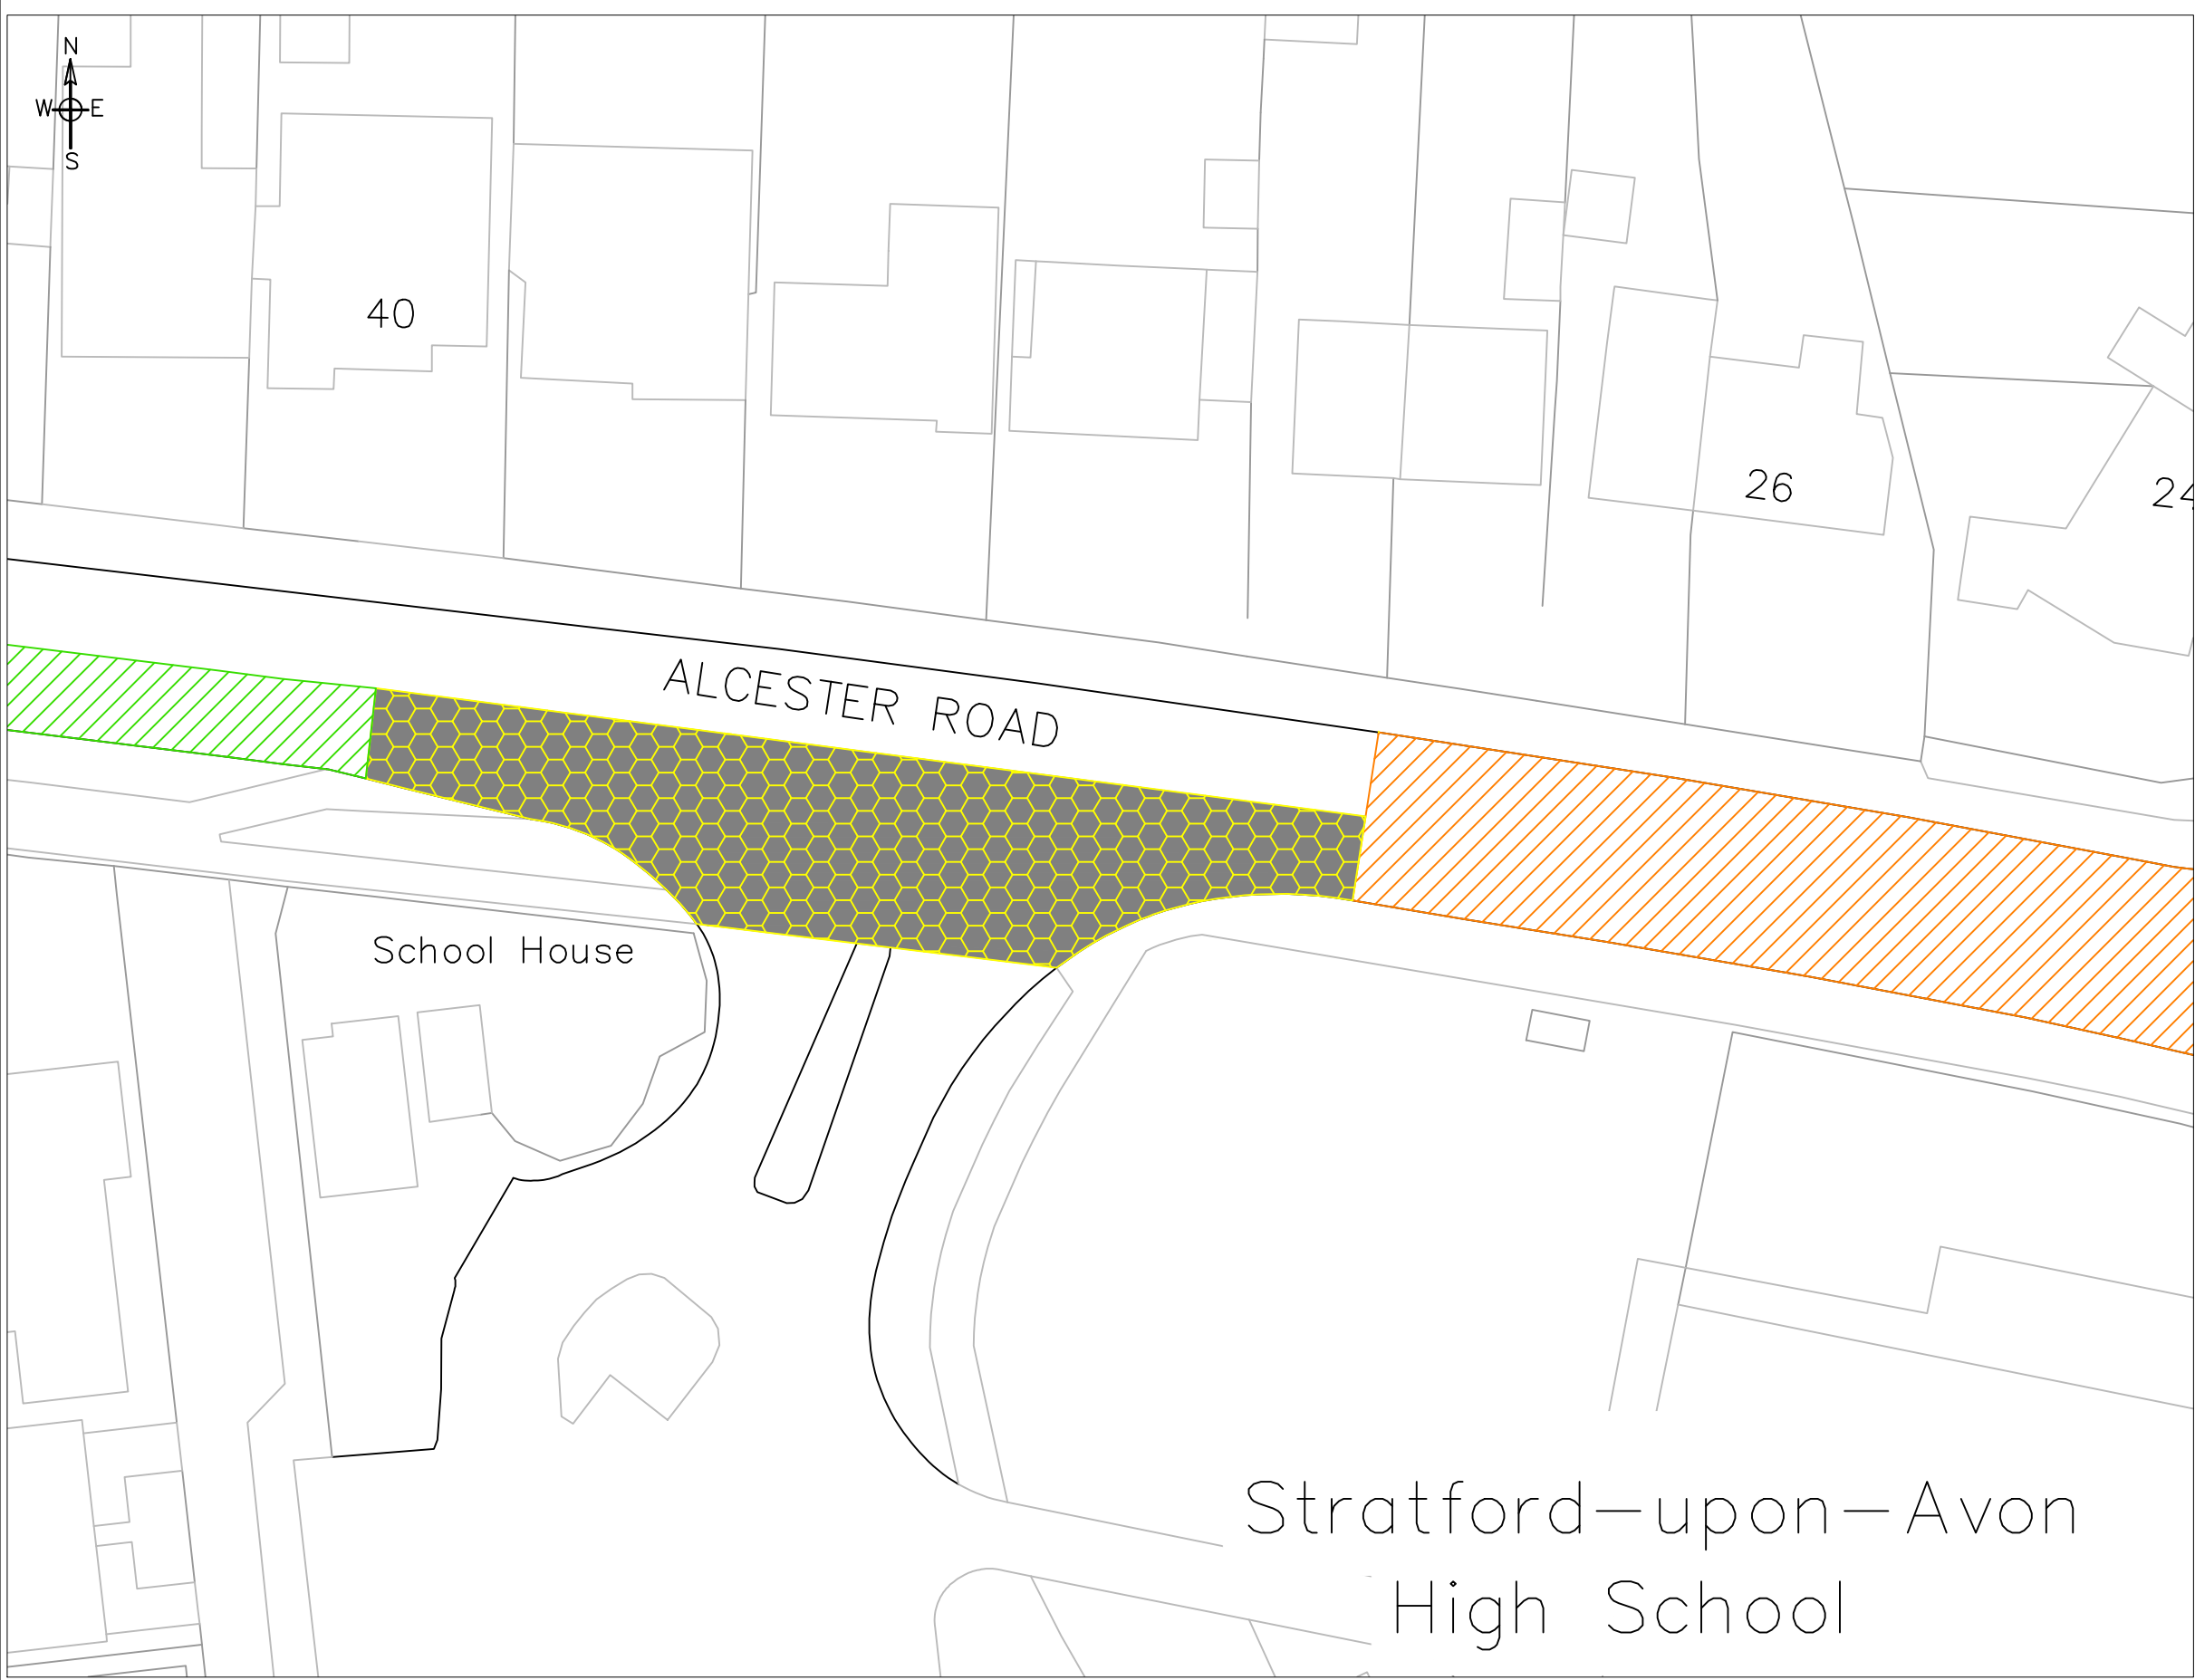

Key

 Proposed 'No Waiting at Any Time' (double yellow lines)

 Existing 'No Waiting at Any Time' (double yellow lines)

 Existing 'School Keep Clear' Marking

H:\CH-Minor Works\TRAFFIC REGULATION ORDERS\PARISHES\Stratford upon Avon\WCC00208 Stratford High School - Alcester Road\5 Drawings\PTRO26 025 - Stratford-upon-Avon High School.dwg



County Highways Minor Works
Warwickshire County Council
Shire Hall
Warwick
CV34 4RL
Tel: 01926 410410

www.warwickshire.gov.uk
chminorworks@warwickshire.gov.uk

NOTES

1. Drawing is indicative only - all final setting out to be agreed with designer & contractor.
2. It is the responsibility of the appointed contractor to invite the designer to a pre-start site meeting.
3. All dimensions are in millimetres unless stated otherwise.
4. Any discrepancies should be reported to the designer immediately, so that clarification can be sought prior to the commencement of works.
5. Contractor to establish all utility and drainage locations and coordinate safe working procedures before any excavation works take place.

© Crown Copyright and database right 2025. Ordnance Survey AC000019520

REV	DATE	BY	CHK	AMENDMENT
-	--/--/--	-	-	-
-	--/--/--	-	-	-
-	--/--/--	-	-	-
-	--/--/--	-	-	-
-	--/--/--	-	-	-

Drawing title

Stratford - Upon - Avon High School
Proposed 'No Waiting at Any Time' restriction
(double yellow lines)

Project title

Stratford-upon-Avon High School

Drawn by

JW

Date

03.08.26

Scale

NTS @ A3_L

Drawing number

PTO26 025