

WARWICKSHIRE COUNTY COUNCIL**ROAD TRAFFIC REGULATION ACT 1984****THE WARWICKSHIRE COUNTY COUNCIL
(DISTRICT OF STRATFORD ON AVON) (CIVIL ENFORCEMENT AREA)
(WAITING RESTRICTIONS, ON STREET PARKING PLACES
AND RESIDENTS' PARKING) (CONSOLIDATION) (VARIATION NO. 13) ORDER 2026**


The Warwickshire County Council (hereinafter referred to as "the Council") in exercise of the powers conferred by sections 1(1), 2(1) to (3), 4(2), 19, 32, 35, 45, 46, 47, 49, 53 and 124 of, and Part IV of Schedule 9 to, the Road Traffic Regulation Act 1984 (hereinafter referred to as "the 1984 Act"), the Traffic Management Act 2004, and of all other enabling powers, hereby make the following Order:-

1. The Warwickshire County Council (District of Stratford on Avon) (Civil Enforcement Area) (Waiting Restrictions, On Street Parking Places and Residents' Parking) (Consolidation) Order 2017 (which said Order of 2017 is hereinafter referred to as 'the Principal Order') is hereby varied in the manner and to the extent hereinafter provided.
2. In Schedule 2 to the Principal Order, after Plan Title "HO35", replace the Revision Number with Revision Number "2".
3. In the Principal Order, replace the plan attached thereto which is listed in column 1 of the Schedule below, with the plan attached to this Order and listed in column 2 of the Schedule below.
4. This Order shall come into operation on the Second day of November Two thousand and twenty-six and may be cited as "The Warwickshire County Council (District of Stratford on Avon) (Civil Enforcement Area) (Waiting Restrictions, On Street Parking Places and Residents Parking) (Consolidation) (Variation No. 13) Order 2026".

SCHEDULE


<u>Column 1</u>	<u>Column 2</u>
<u>(Existing plan Area Code)</u>	<u>(Replacement plan Area Code & corresponding revision number)</u>
<u>HO35</u>	HO35 Revision No. 2

SIGNED by the Proper Officer
for and on behalf of The Warwickshire County Council

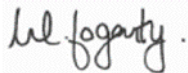


Monica Fogarty
Chief Executive Officer

on the Twentieth day of October Two thousand and twenty-six

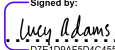Authorised by  Signed by:
D7E1D9AF504C455.....

Initials LA.....

2557/26

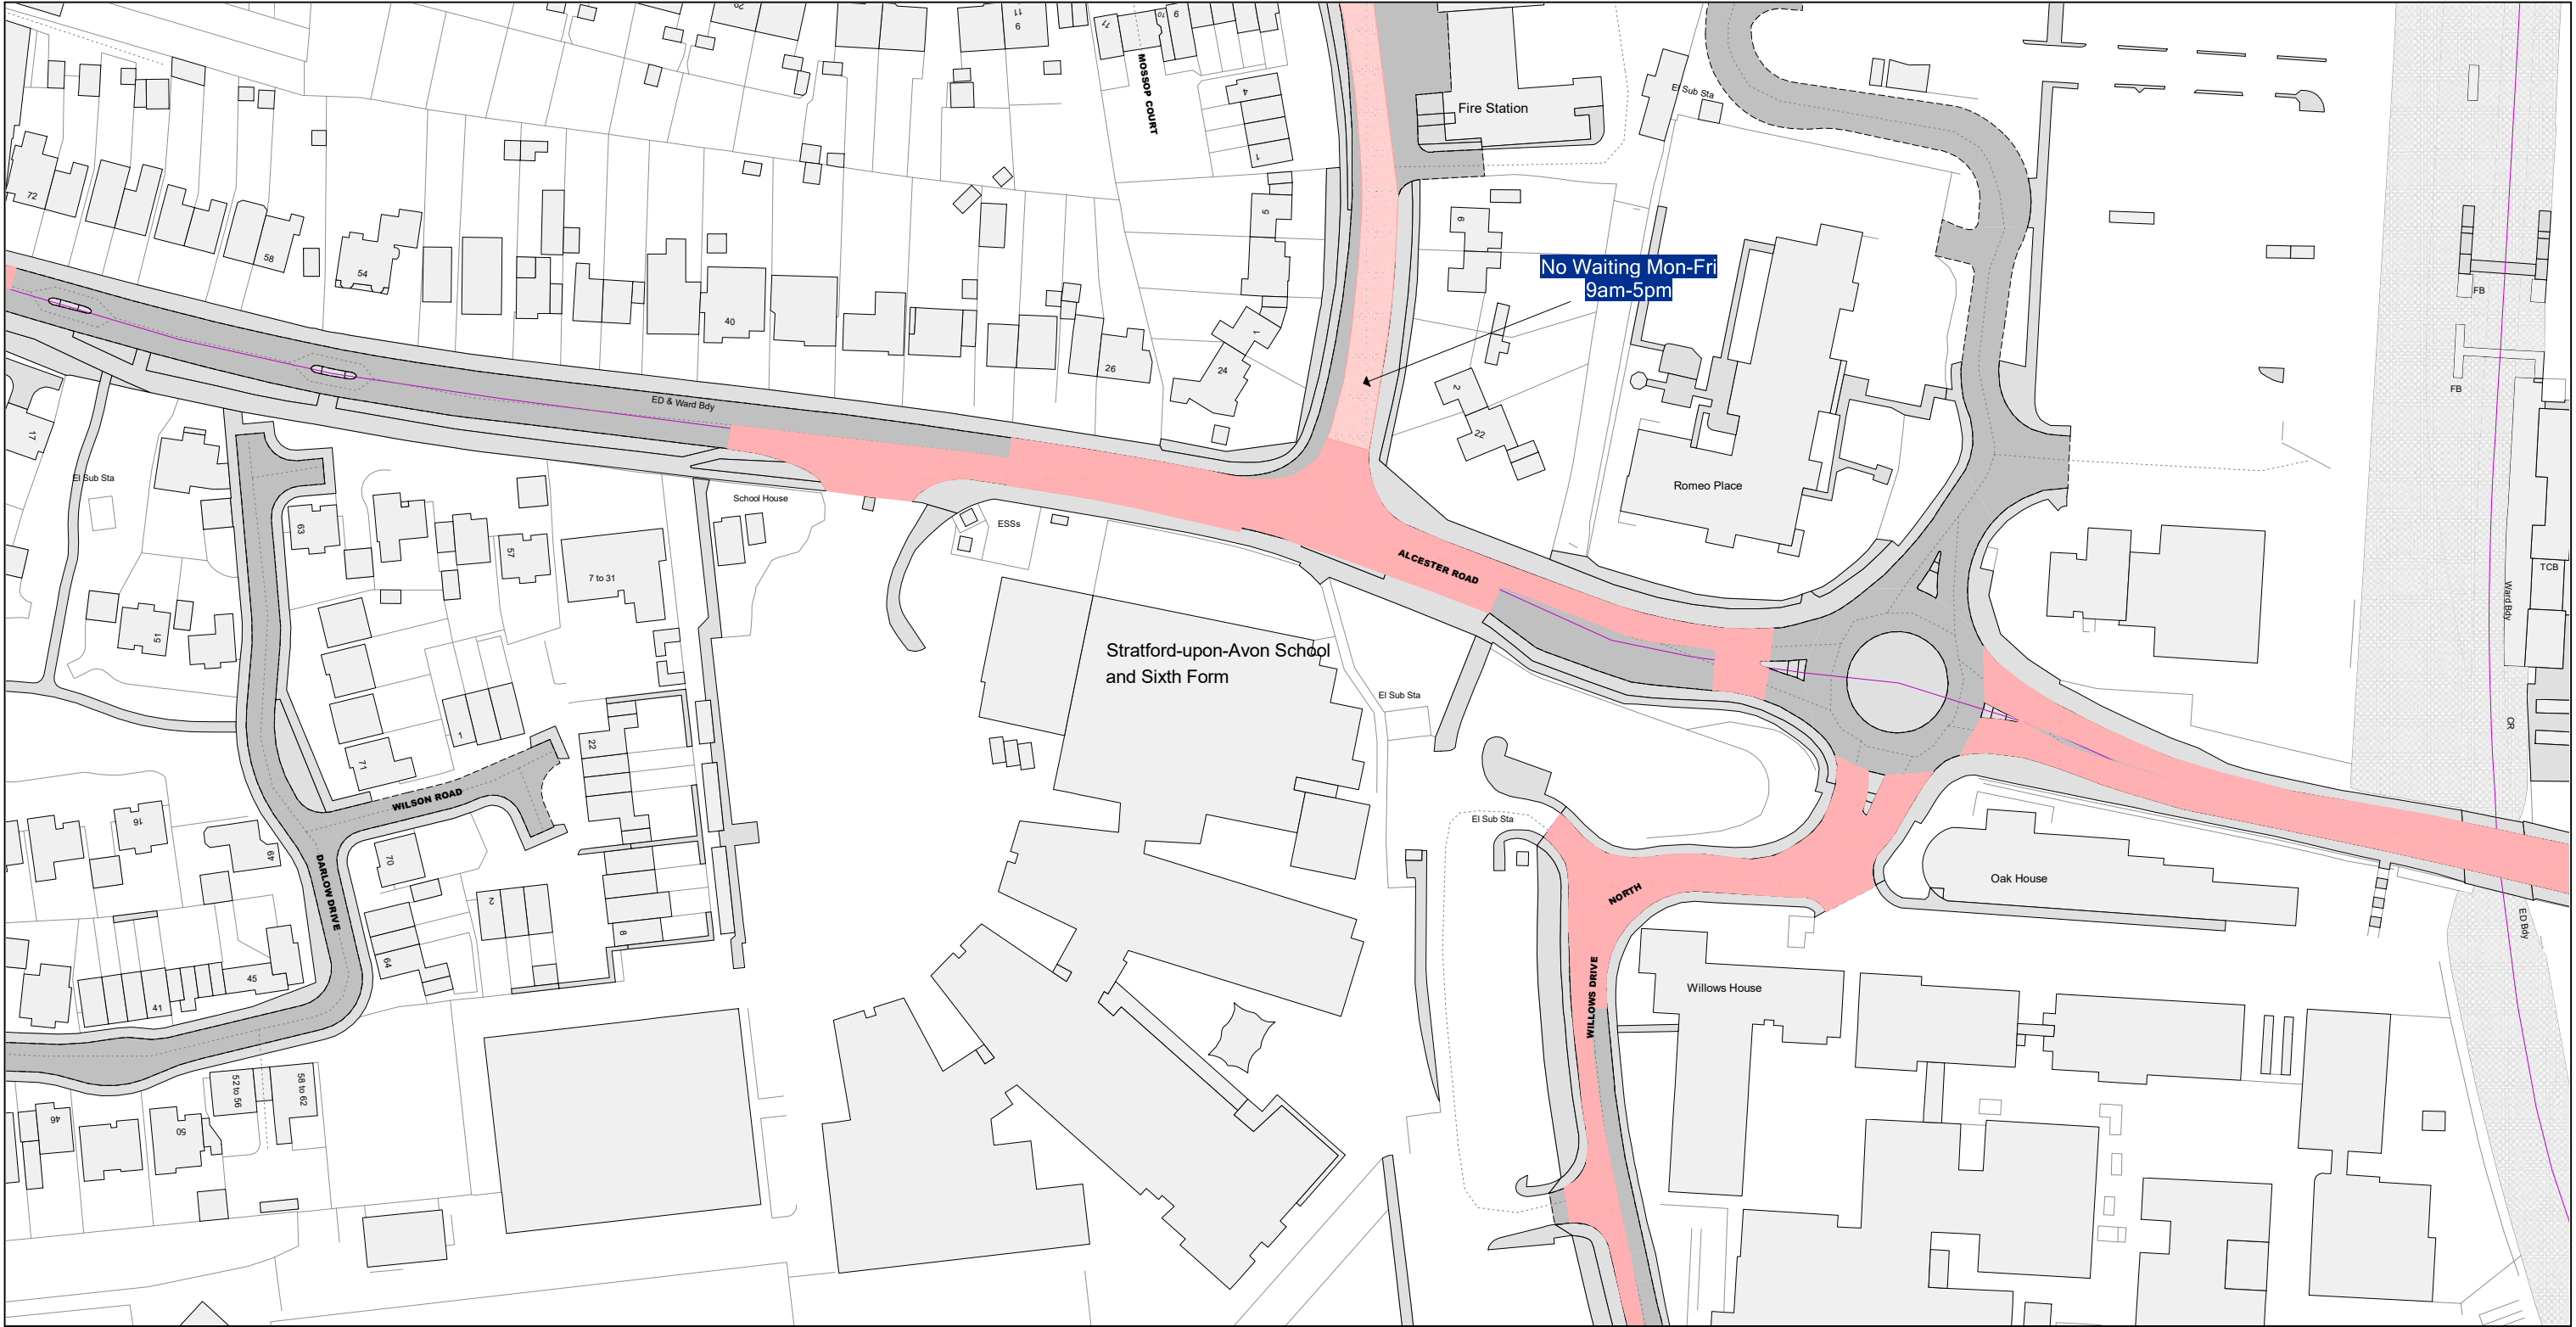

© Crown Copyright and database right 2025. Ordnance Survey AC000019520

<div><div>Warwickshire County Council</div></div> <div>Warwickshire County Council Shire Hall Warwick CV34 4RL</div>	Title:	<div><div><div></div><div></div><div></div><div></div></div><div>N WSE S</div></div>	Area	Date 02/11/2026
	Consolidated Road Traffic Regulation Orders			Revision No. 2
	CONFIRMED		Area code HO35	Scale 1 : 1250

DATED 20TH OCTOBER 2026

WARWICKSHIRE COUNTY COUNCIL

ROAD TRAFFIC REGULATION ACT 1984

THE WARWICKSHIRE COUNTY COUNCIL
(DISTRICT OF STRATFORD ON AVON)
(CIVIL ENFORCEMENT AREA)
(WAITING RESTRICTIONS, ON STREET
PARKING PLACES AND
RESIDENTS PARKING)(CONSOLIDATION)
(VARIATION NO. 13) ORDER 2026