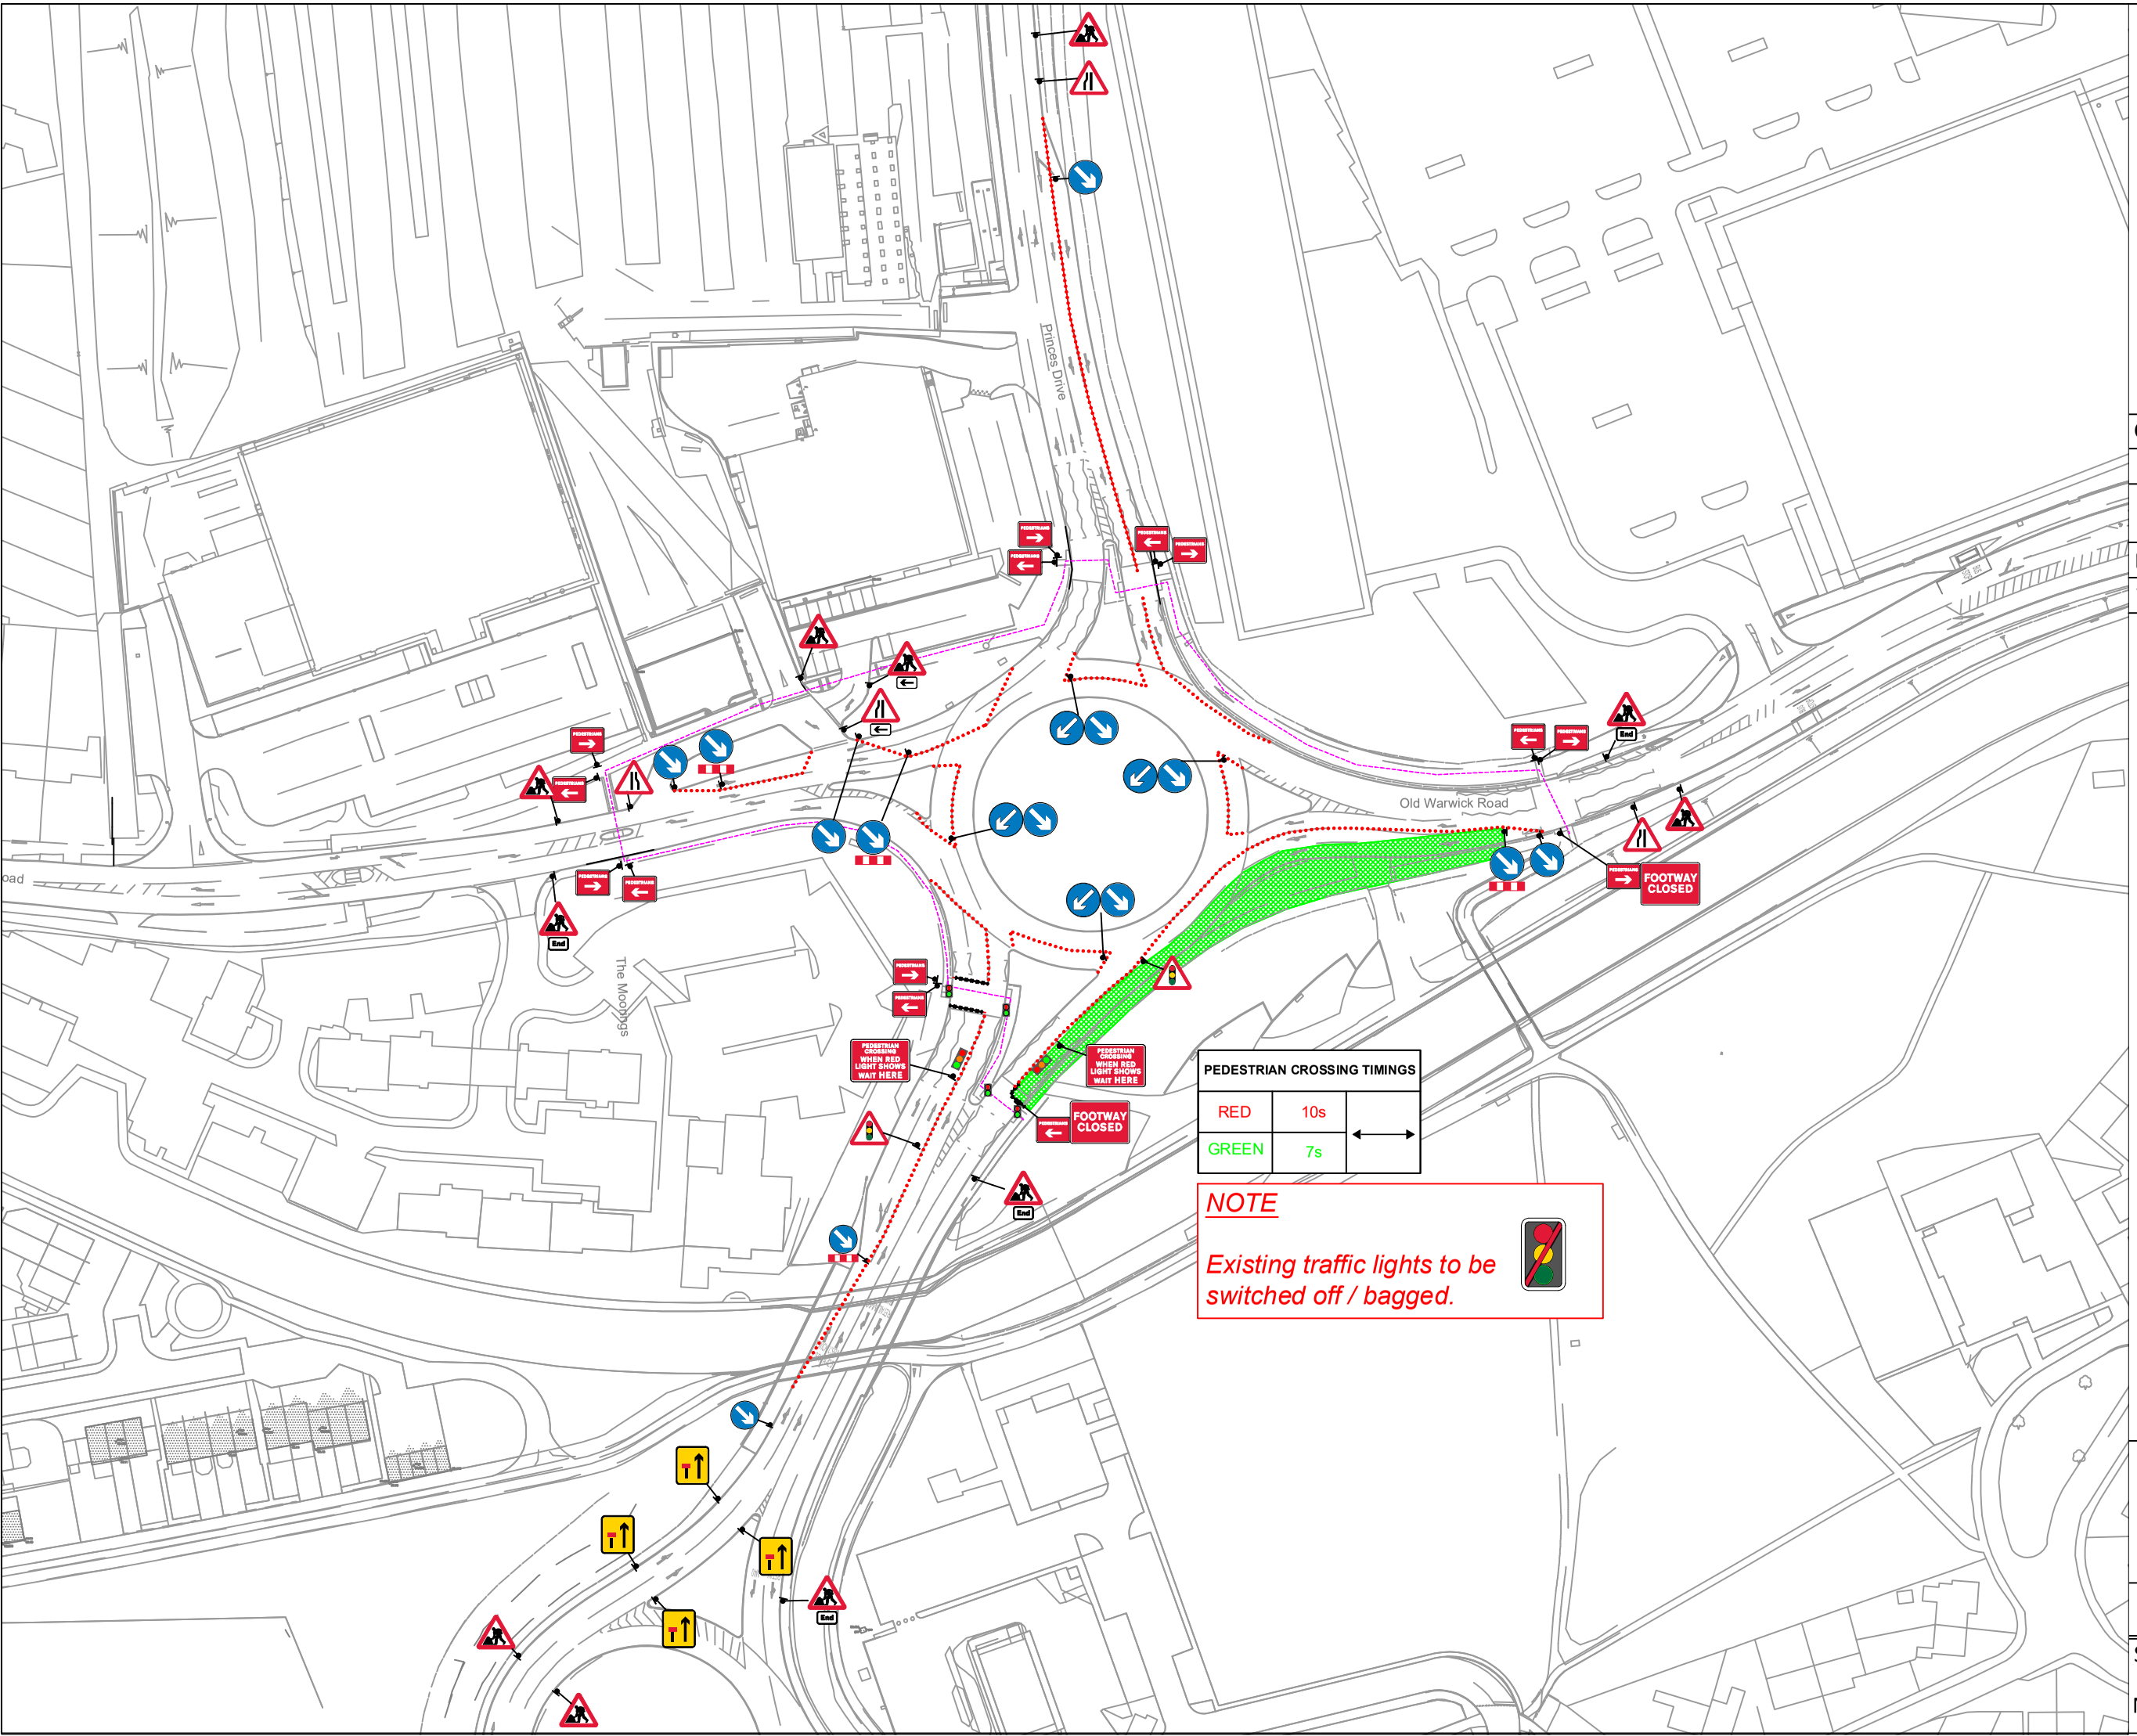

ROADWAY TRAFFIC MANAGEMENT

Roadway UK Traffic Management Ltd

A19 Business Park
Selby

YO19 6QR

E-mail: info@Roadwayuk.com

www.roadwayuk.com

Customer	CR Reynolds
Contract	Scheme
Location	Europa Way, Leamington Spa CV31 3QA
Date	04-03-2025
Version/Amendment No.	5

Notes

Crown Copyright. All rights reserved.

Drawing No:
SB-TM-PM

Unauthorised reproduction infringes Crown Copyright and may lead to prosecution or civil proceedings.

Scale:	Drawn by:	Approved by:
NTS	SB	LS