



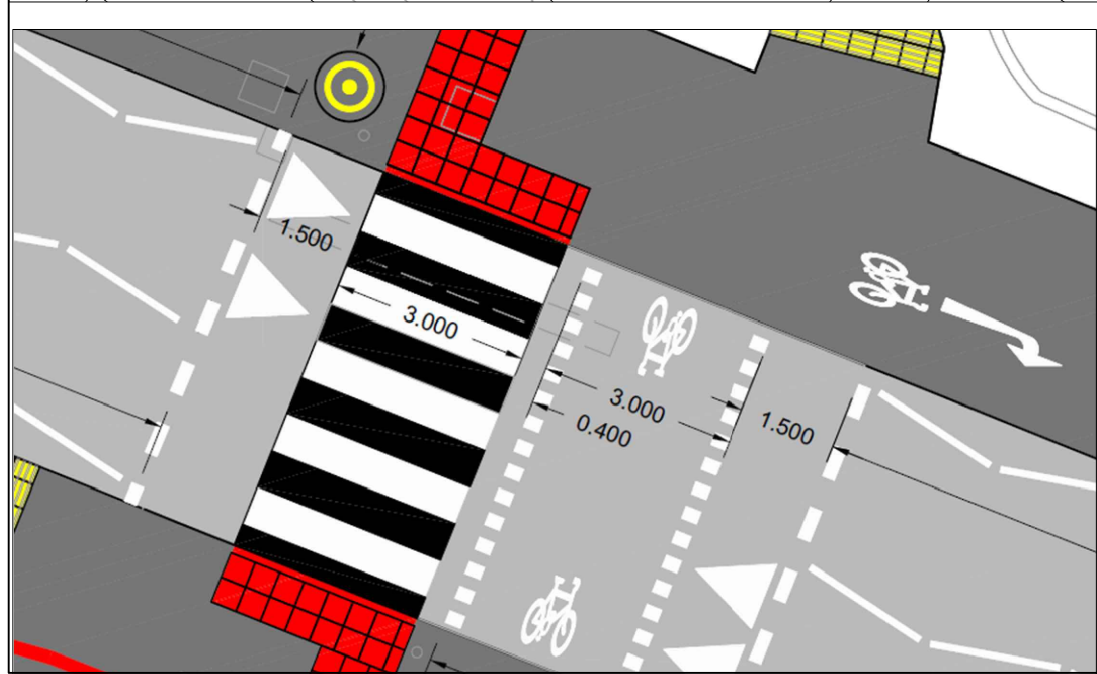

Key

Existing Footway to become Shared Use Footway/Cycle Track

Existing 'Humped Zebra' crossing to become 'Humped Parallel' crossing.

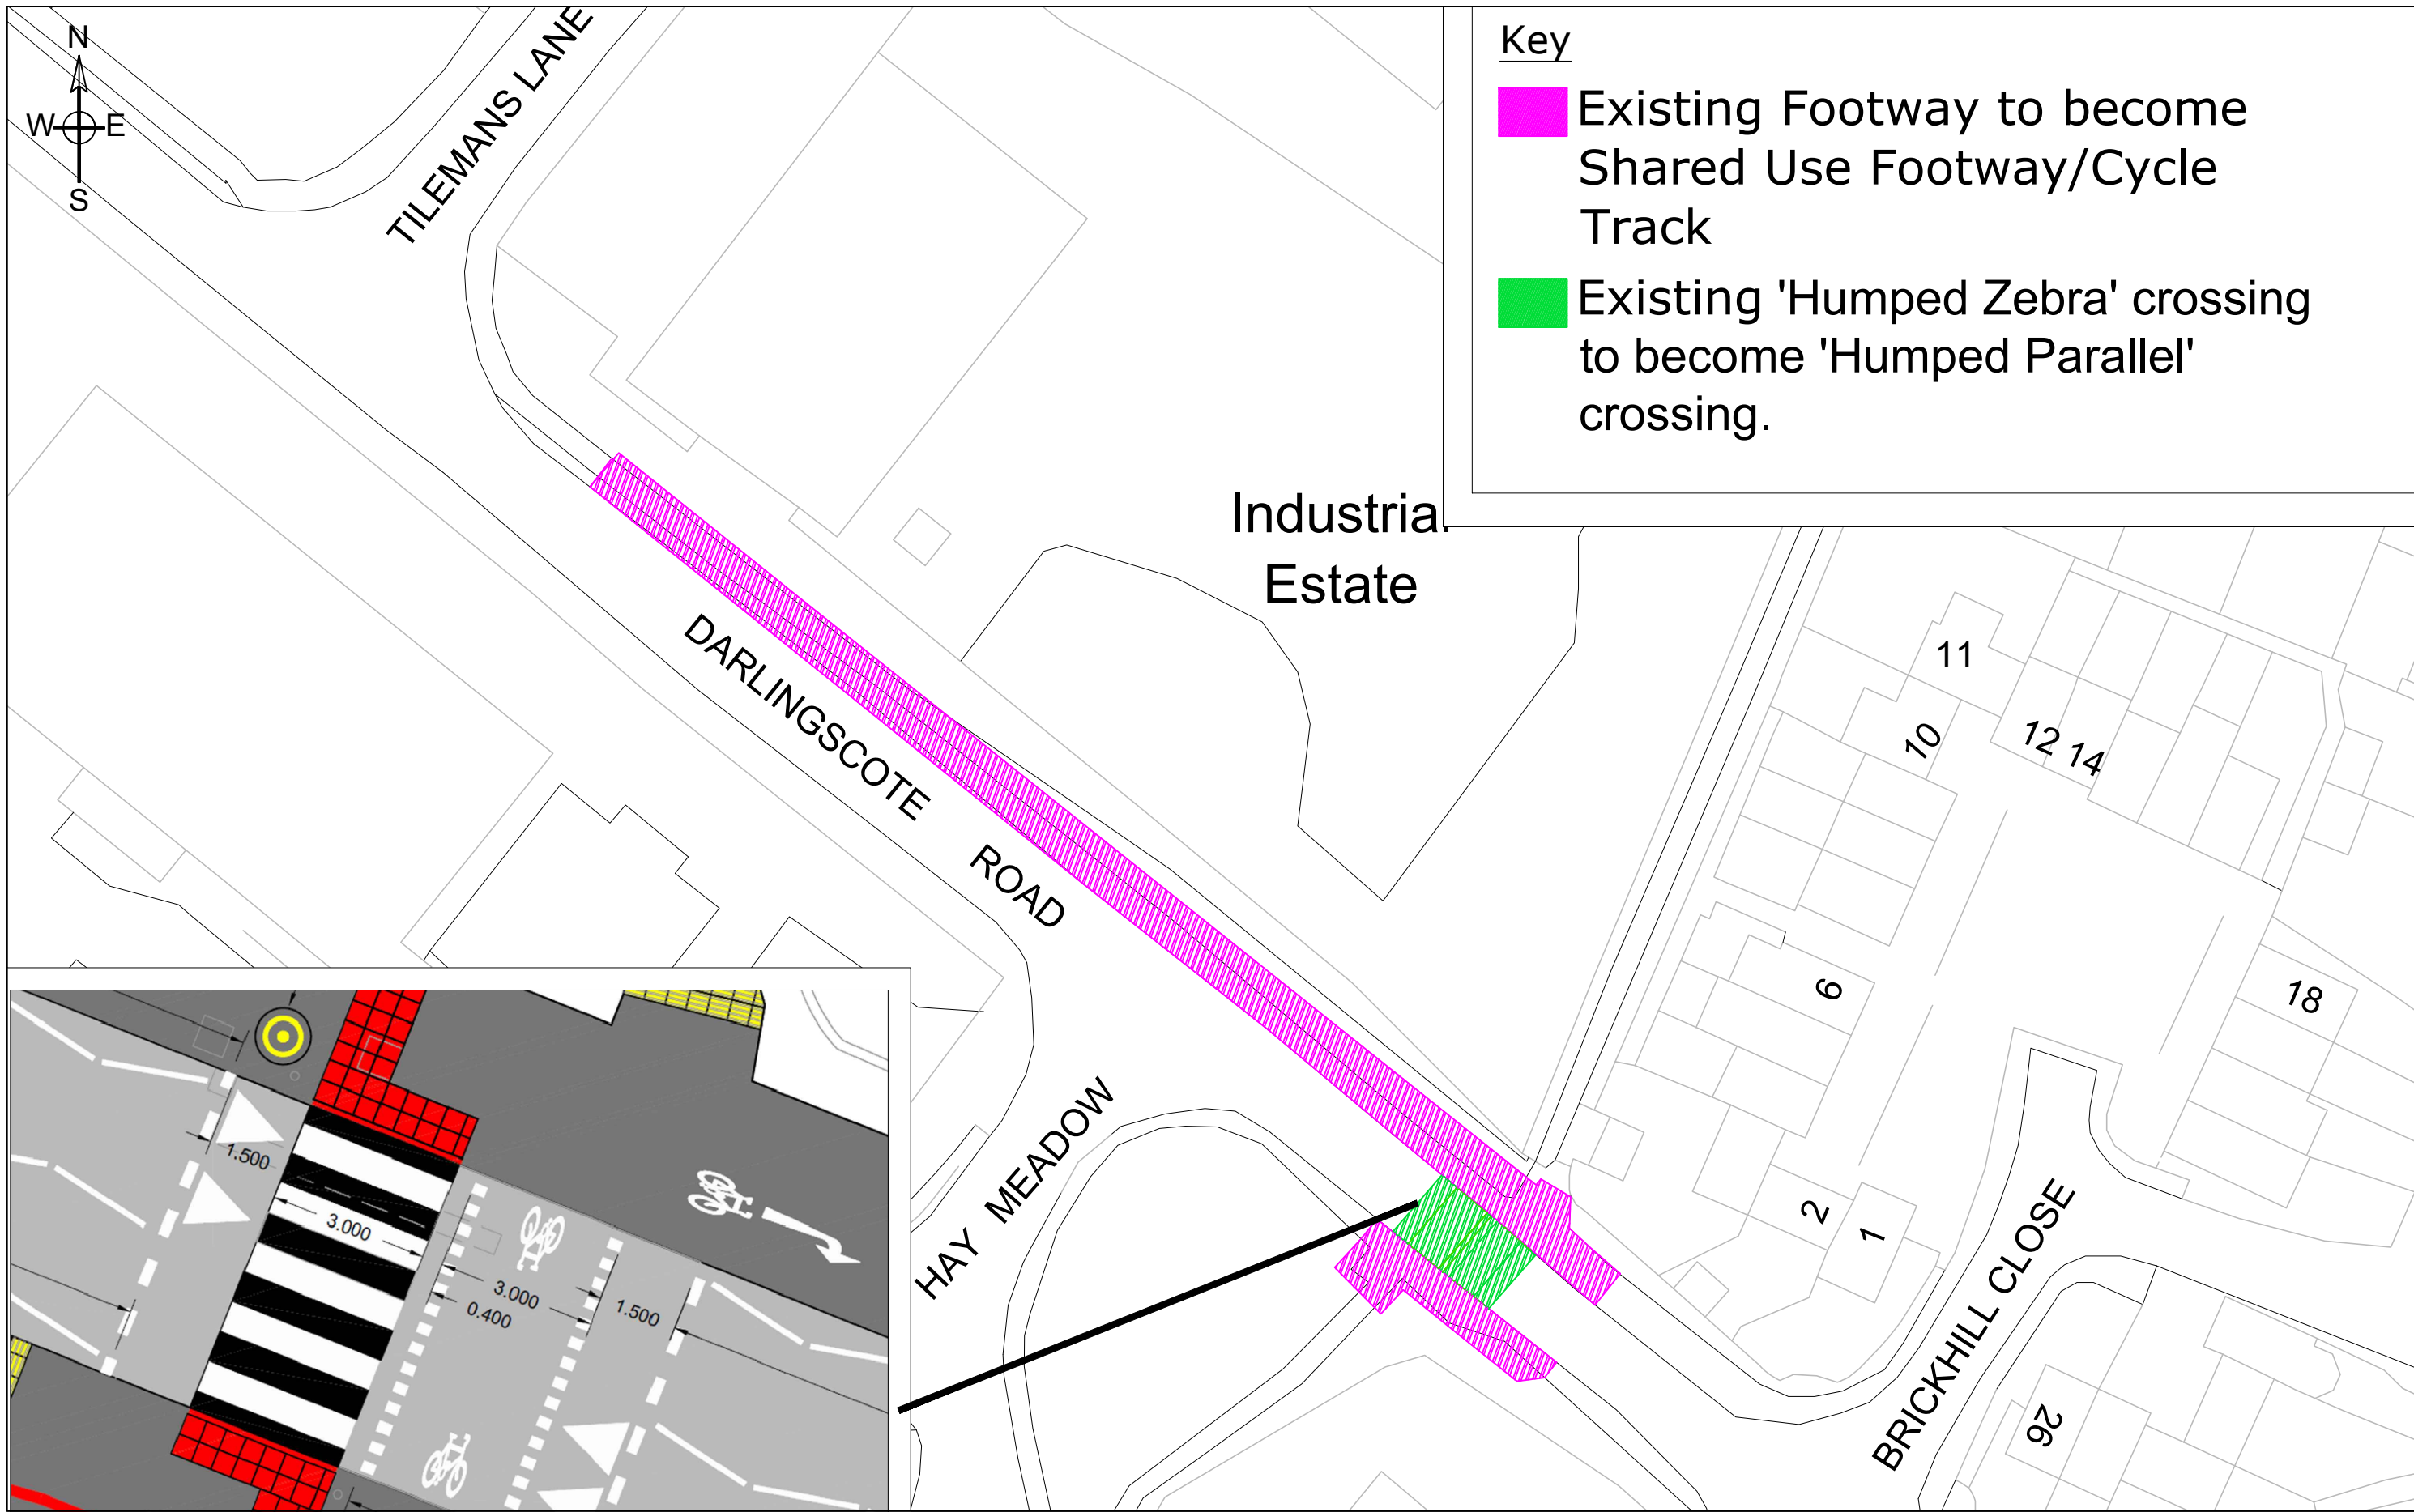

Warwickshire
County Council
**COUNTY
HIGHWAYS**

Minor Works Team
Communities,
Old Budbrook Road
Warwick, CV34 7DP
Tel : 01926 412 277

www.warwickshire.gov.uk
<mailto:communities@warwickshire.gov.uk>

NOTES

Based on Ordnance Survey mapping with the permission of the Controller of HMSO
© Crown Copyright and database right 2026. Ordnance Survey 100019520.
All rights reserved.
Unauthorised reproduction infringes copyright and may lead to prosecution or civil proceedings.
Warwickshire County Council.

REV	DATE	BY	CHK	AMENDMENT
-	--/--/--	-	-	-
-	--/--/--	-	-	-
-	--/--/--	-	-	-
-	--/--/--	-	-	-
-	--/--/--	-	-	-

Drawing title

Proposed shared use F'way/
Cycle Track & Parallel Crossing
Darlingscote Road
Shipston-on-Stour

Project title

S'burys - SU Fway/Cycle & crossing

Drawn by
JW

Checked by
PST

Date

14.09.26

Scale

N.T.S.

Drawing number

PTRO26 035